
SIGN INVENTORY

SIGN REF:	QTY:	PRODUCT ID:
EX01	3	VE Fascia
EX02	1	Illuminated Letterset
EX03	1	Welcome Signage
EX04	1	Projecting Sign
EX05	1	Goods Delivery Sign
EX06	2	Parking Disclaimer Sign
EX07	2	Disabled Parking Sign
EX08	1	Disabled Disclaimer Sign
EX09	2	Banner Frames
EX11	1	Car Park Sign
EX12	2	Window Graphics
EX13	1	Parent & Child Car Park Sign

SITE PLAN

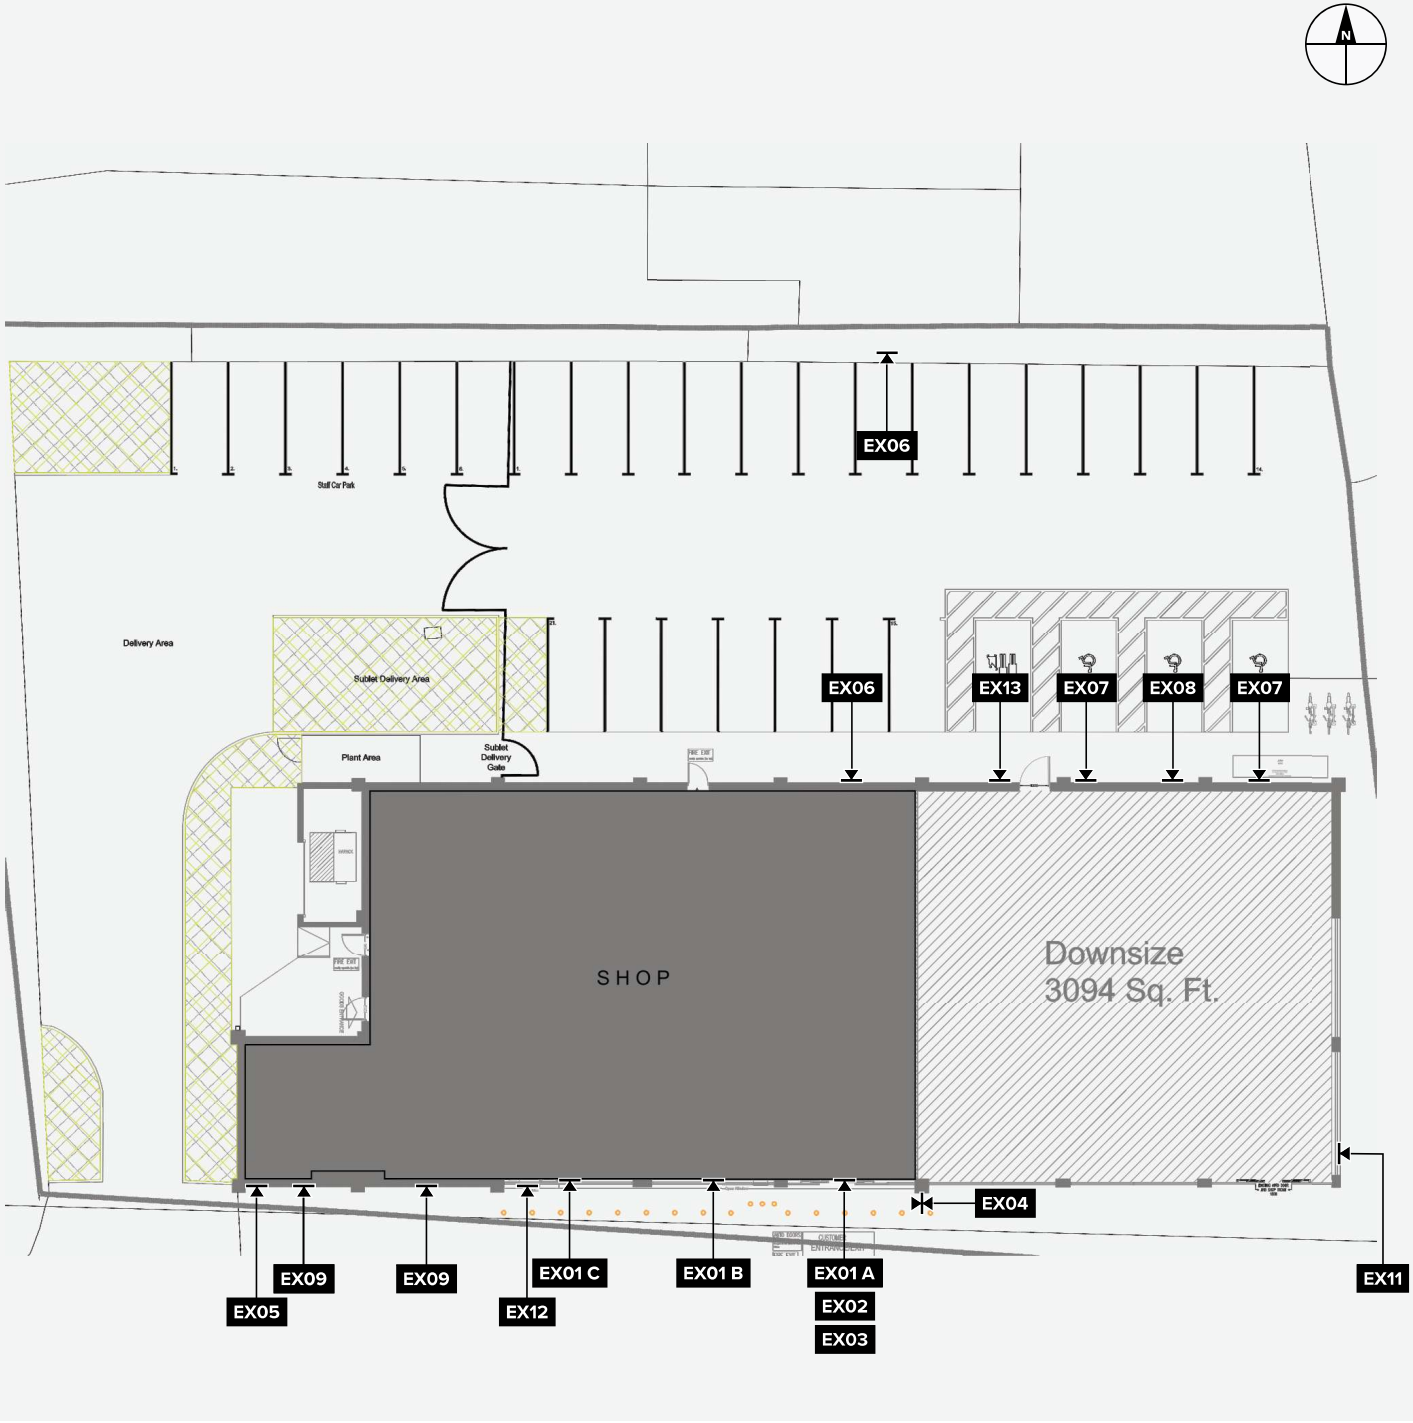

PEARCE SIGNS

PROJECT:
Co-op
Whalley Range
Externals

135-137 Withington Rd,
Whalley Range,
Manchester, M16 8EE

TITLE:
Site Plan

DRAWING:
29058-BB
JA 21-AUG-25

REVISION:
R03

REVISION NOTES:

R01 - JA
Added new signage


R02 - JA
Updated plan

R03 - JA
Omitted E10

NOT FOR MANUFACTURE
This brand book document outlines recommendations for sign content, layout and placement for approval. Engineering drawings and artwork are to be produced based on the approved brand book. Dimensions are in millimetres (mm) unless specified. Sizes are shown as width (w) x height (h) x depth (d) and scaled @A3.

© This drawing is the property of Pearce Signs Ltd.


SITE ELEVATIONS EXISTING @1:200

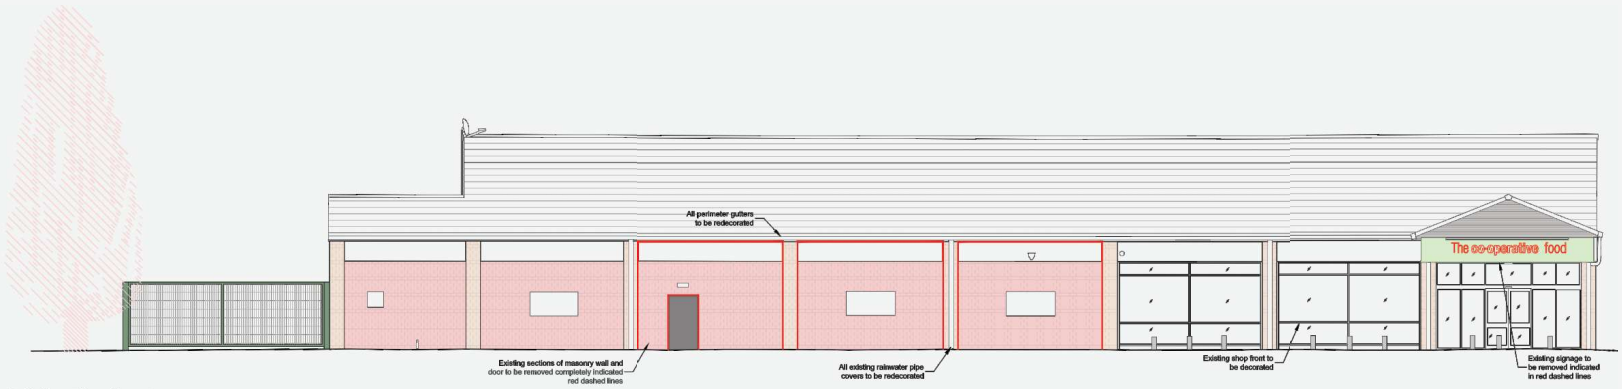

Existing Elevation A



Existing Elevation C

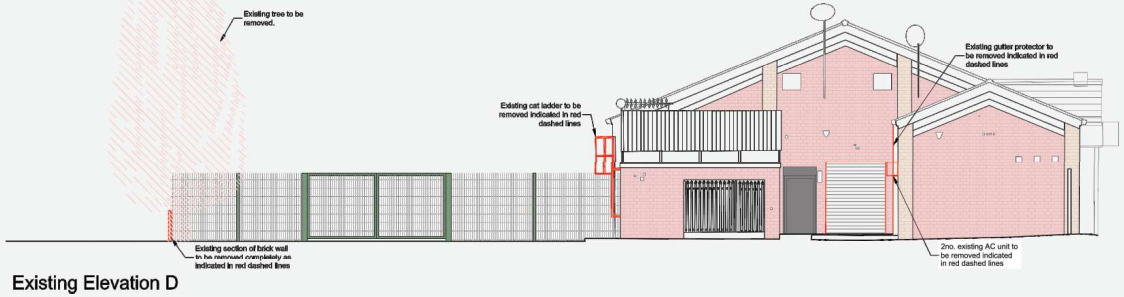

Existing Elevation D

PEARCE SIGNS

PROJECT:
Co-op
Whalley Range
Externals

135-137 Withington Rd,
Whalley Range,
Manchester, M16 8EE

TITLE:
Existing Elevations
@1:200

DRAWING:
29058-BB
JA 21-AUG-25

REVISION:
R03

REVISION NOTES:


NOT FOR MANUFACTURE
This brand book document outlines recommendations for sign content, layout and placement for approval. Engineering drawings and artwork are to be produced based on the approved brand book. Dimensions are in millimetres (mm) unless specified. Sizes are shown as width (w) x height (h) x depth (d) and scaled @A3.

© This drawing is the property of Pearce Signs Ltd.


SITE ELEVATIONS PROPOSED @1:200



Proposed Elevation A

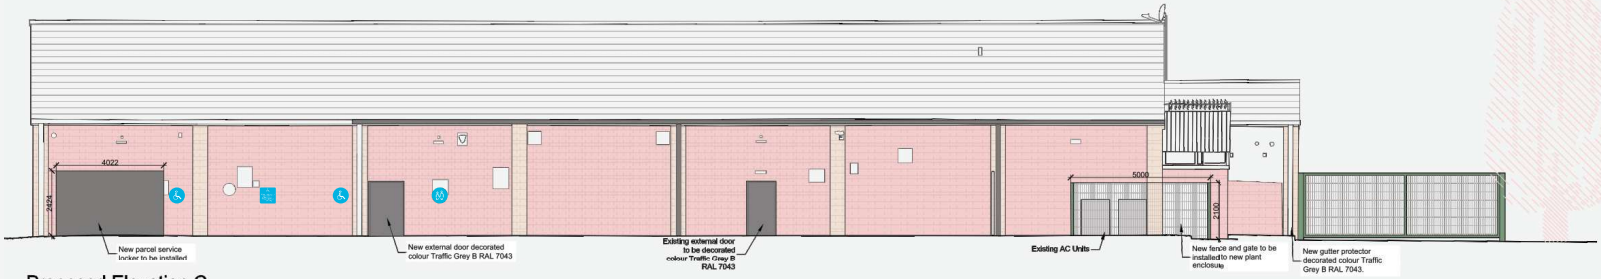

Proposed Elevation C

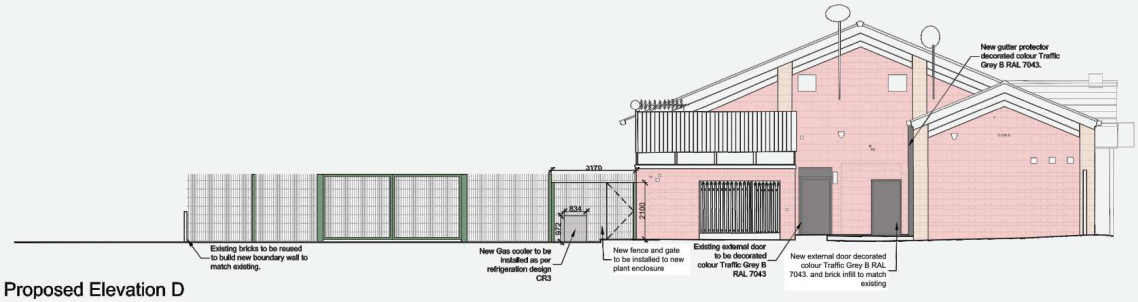

Proposed Elevation D

PEARCE SIGNS

PROJECT:
Co-op
Whalley Range
Externals

135-137 Withington Rd,
Whalley Range,
Manchester, M16 8EE

TITLE:
Proposed Elevations
@1:200

DRAWING:
29058-BB
JA 21-AUG-25

REVISION:
R03

REVISION NOTES:


R01 - JA
Added new signage

R03 - JA
Omitted E10, adjusted projecting sign


NOT FOR MANUFACTURE
This brand book document outlines recommendations for sign content, layout and placement for approval. Engineering drawings and artwork are to be produced based on the approved brand book. Dimensions are in millimetres (mm) unless specified. Sizes are shown as width (w) x height (h) x depth (d) and scaled @A3.

© This drawing is the property of Pearce Signs Ltd.


IMPORTANT NOTES:
- Logo and text position/which fascia its being installed on TBC

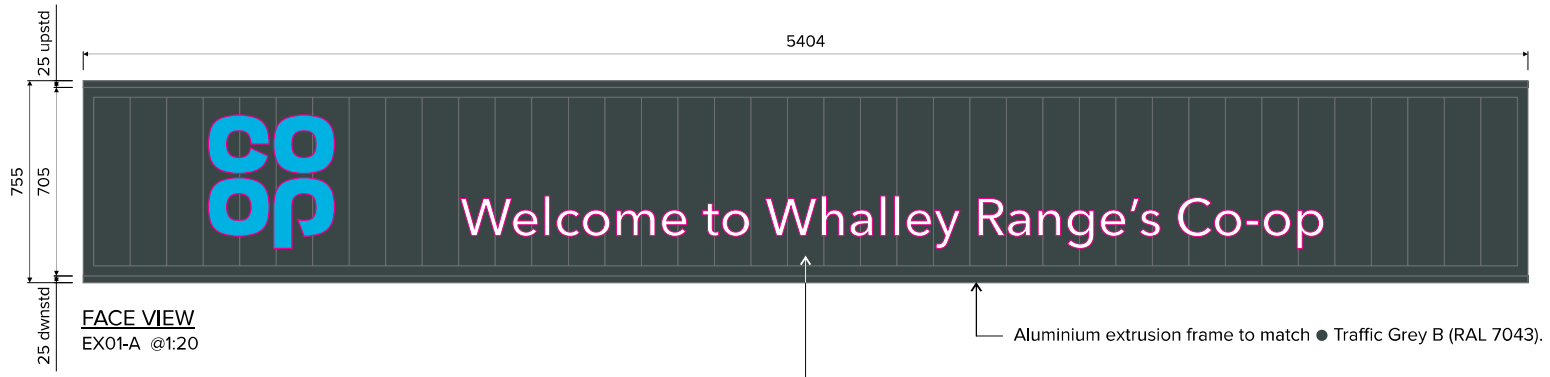

FACE VIEW
EX01-A @1:20

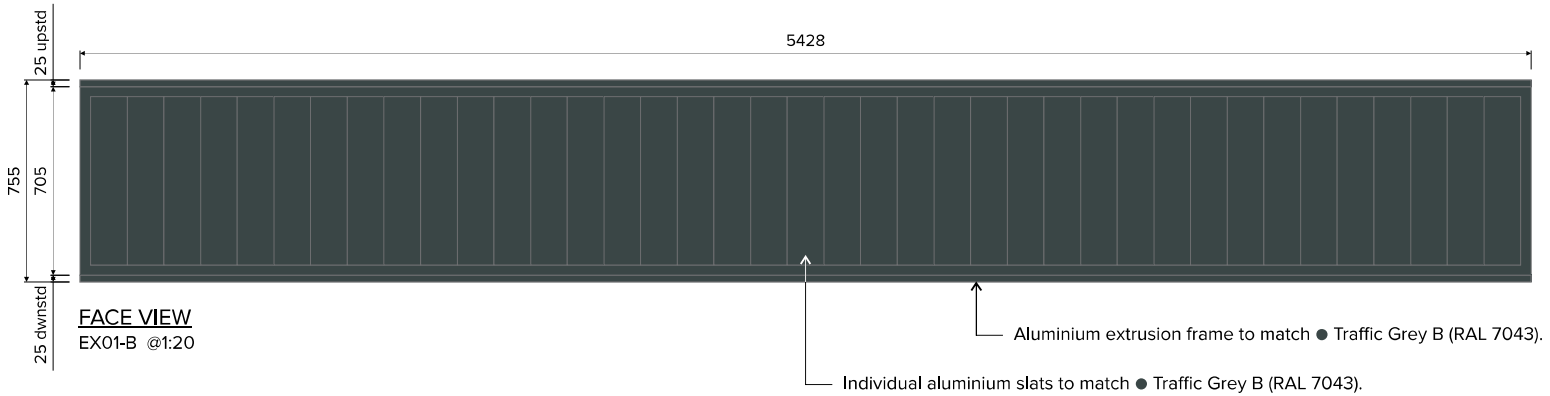

FACE VIEW
EX01-B @1:20

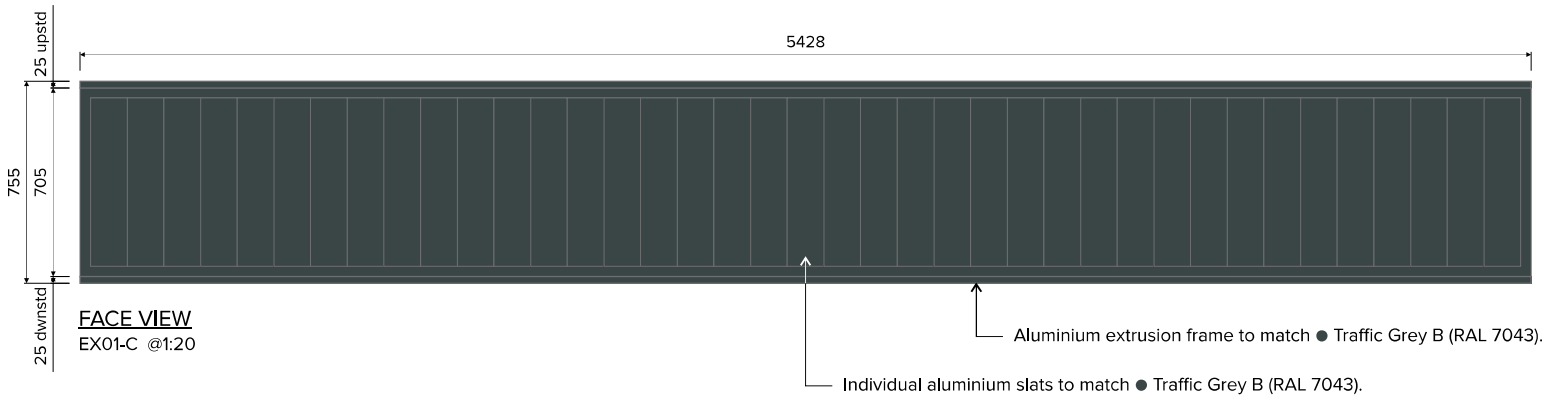

FACE VIEW
EX01-C @1:20

PEARCE SIGNS

PROJECT:
Co-op
Whalley Range
Externals

135-137 Withington Rd,
Whalley Range,
Manchester, M16 8EE

TITLE:
EX01
VE Fascia
c/w upstand & downstand


DRAWING:
29058-BB
JA 21-AUG-25

REVISION:
R03

REVISION NOTES:

NOT FOR MANUFACTURE
This brand book document outlines recommendations for sign content, layout and placement for approval. Engineering drawings and artwork are to be produced based on the approved brand book. Dimensions are in millimetres (mm) unless specified. Sizes are shown as width (w) x height (h) x depth (d) and scaled @A3.

© This drawing is the property of Pearce Signs Ltd.

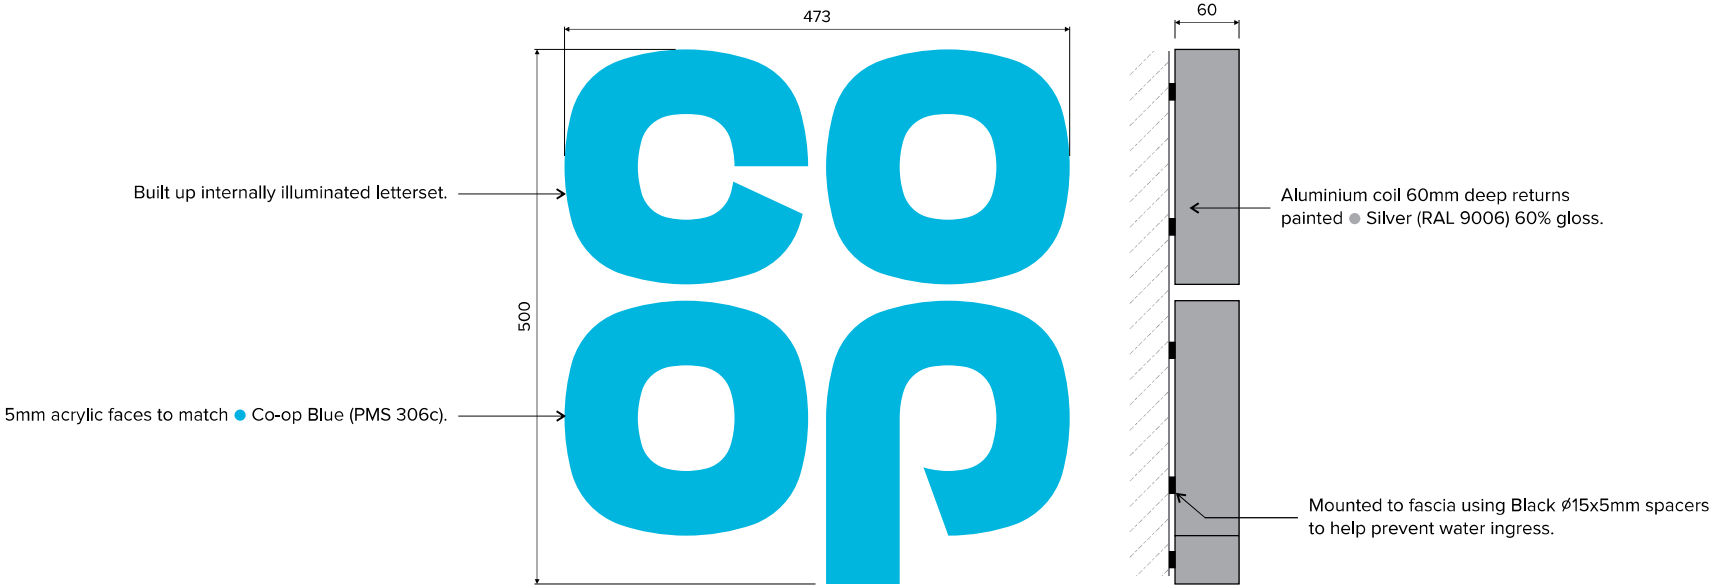

FACE VIEW
Letterset @1:5
Qty:1no.

PROFILE VIEW
Letterset @1:5

PEARCE SIGNS

PROJECT:
Co-op
Whalley Range
Externals

135-137 Withington Rd,
Whalley Range,
Manchester, M16 8EE

TITLE:
EX02
Illuminated Letterset
Internally Illuminated

472x500x60mm


DRAWING:
29058-BB
JA 21-AUG-25

REVISION:
R03

REVISION NOTES:

NOT FOR MANUFACTURE
This brand book document outlines recommendations for sign content, layout and placement for approval. Engineering drawings and artwork are to be produced based on the approved brand book. Dimensions are in millimetres (mm) unless specified. Sizes are shown as width (w) x height (h) x depth (d) and scaled @A3.

© This drawing is the property of Pearce Signs Ltd.

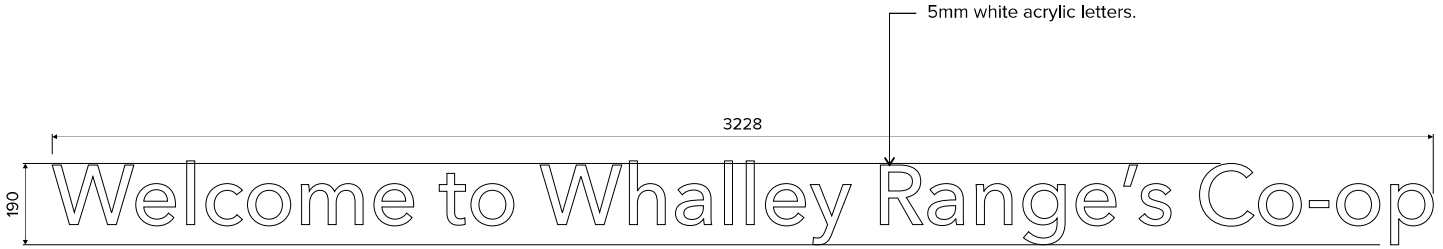

FACE VIEW
@1:12.5

PEARCE SIGNS

PROJECT:
Co-op
Whalley Range
Externals

135-137 Withington Rd,
Whalley Range,
Manchester, M16 8EE

TITLE:
EX03
Welcome Signage
White version

3228x190mm


DRAWING:
29058-BB
JA 21-AUG-25

REVISION:
R03


REVISION NOTES:

NOT FOR MANUFACTURE
This brand book document outlines recommendations for sign content, layout and placement for approval. Engineering drawings and artwork are to be produced based on the approved brand book. Dimensions are in millimetres (mm) unless specified. Sizes are shown as width (w) x height (h) x depth (d) and scaled @A3.

© This drawing is the property of Pearce Signs Ltd.

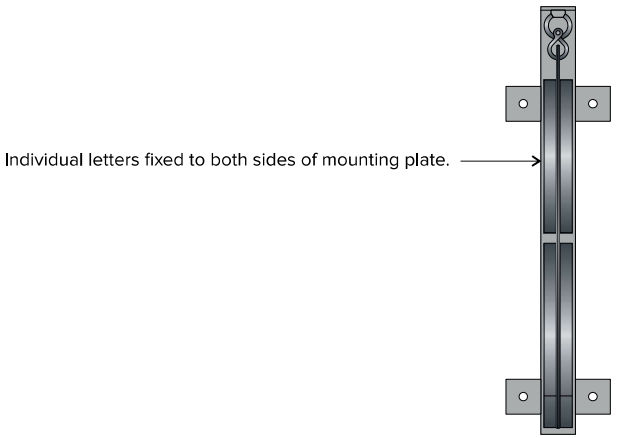

PROFILE VIEW
@1:10

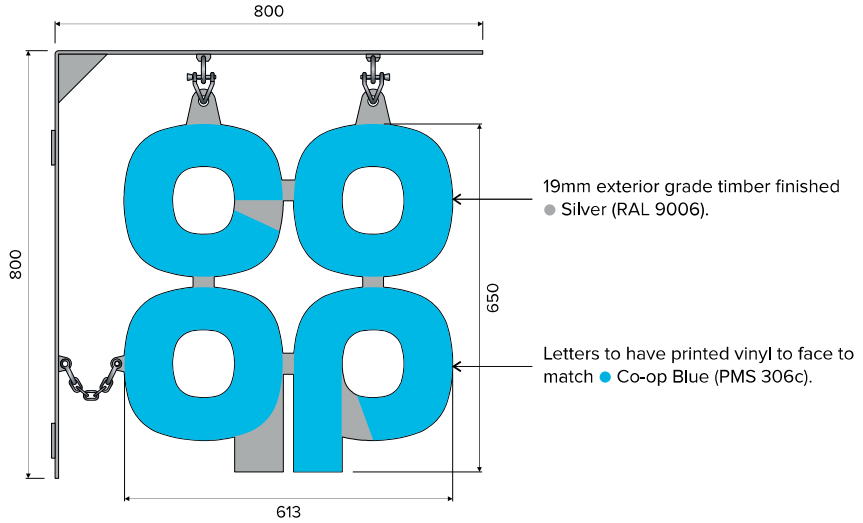

FACE VIEW
@1:10

PEARCE SIGNS

PROJECT:
Co-op
Whalley Range
Externals

135-137 Withington Rd,
Whalley Range,
Manchester, M16 8EE

TITLE:
EX04
Projecting Sign

3228x234mm

DRAWING:
29058-BB
JA 21-AUG-25

REVISION:
R03

REVISION NOTES:

R01 - JA
Added car park panel

R02 - JA
Added 'to rear' text to both sides

R03 - JA
Adjusted to non-illuminated sign

NOT FOR MANUFACTURE
This brand book document outlines recommendations for sign content, layout and placement for approval. Engineering drawings and artwork are to be produced based on the approved brand book. Dimensions are in millimetres (mm) unless specified. Sizes are shown as width (w) x height (h) x depth (d) and scaled @A3.

© This drawing is the property of Pearce Signs Ltd.



3mm ACM panel with DTM printed background and detail.
Mounted to wall using suitable fixings and matching coloured dome caps.

FACE VIEW
@1:5

PEARCE SIGNS

PROJECT:
Co-op
Whalley Range
Externals

135-137 Withington Rd,
Whalley Range,
Manchester, M16 8EE

TITLE:
EX05
Goods Delivery Sign

600x600mm

DRAWING:
29058-BB
JA 21-AUG-25


REVISION:
R03

REVISION NOTES:

R03 - JA
Adjusted specification

NOT FOR MANUFACTURE
This brand book document outlines recommendations for sign content, layout and placement for approval. Engineering drawings and artwork are to be produced based on the approved brand book. Dimensions are in millimetres (mm) unless specified. Sizes are shown as width (w) x height (h) x depth (d) and scaled @A3.

© This drawing is the property of Pearce Signs Ltd.

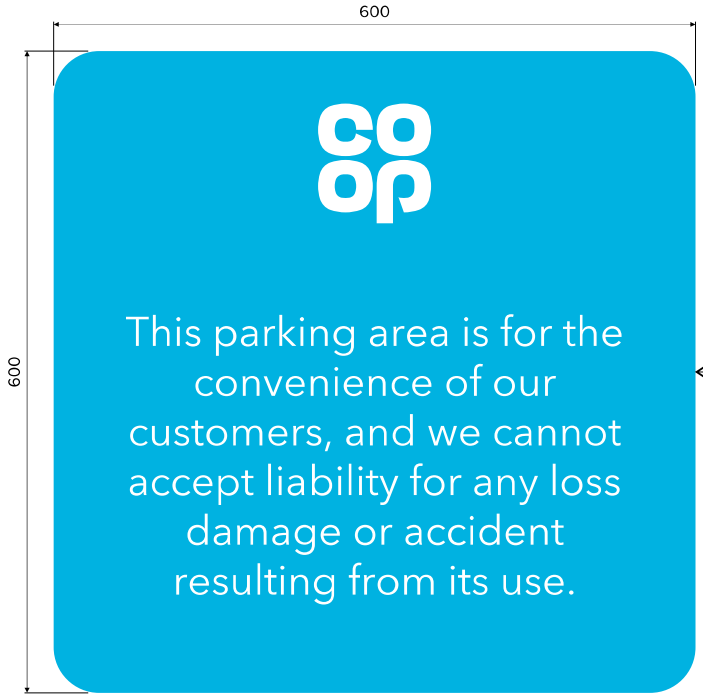

3mm ACM panel with DTM printed background and detail.
Mounted to wall using suitable fixings and matching coloured dome caps or post mounted via signfix channel to rear.

FACE VIEW
@1:5 Qty: 2

PEARCE SIGNS

PROJECT:
Co-op
Whalley Range
Externals

135-137 Withington Rd,
Whalley Range,
Manchester, M16 8EE

TITLE:
EX06
Parking Disclaimer Sign

600x600mm

DRAWING:
29058-BB
JA 21-AUG-25

REVISION:
R03

REVISION NOTES:

R03 - JA
Adjusted specification

NOT FOR MANUFACTURE
This brand book document outlines recommendations for sign content, layout and placement for approval. Engineering drawings and artwork are to be produced based on the approved brand book. Dimensions are in millimetres (mm) unless specified. Sizes are shown as width (w) x height (h) x depth (d) and scaled @A3.

© This drawing is the property of Pearce Signs Ltd.



3mm ACM panel with DTM printed background and detail.
Mounted to wall using suitable fixings and matching coloured dome caps.

FACE VIEW
@1:5 Qty: 2

PEARCE SIGNS

PROJECT:
Co-op
Whalley Range
Externals

135-137 Withington Rd,
Whalley Range,
Manchester, M16 8EE

TITLE:
EX07
Disabled Parking Sign

600x600mm

DRAWING:
29058-BB
JA 21-AUG-25


REVISION:
R03

REVISION NOTES:

R03 - JA
Adjusted specification

NOT FOR MANUFACTURE
This brand book document outlines recommendations for sign content, layout and placement for approval. Engineering drawings and artwork are to be produced based on the approved brand book. Dimensions are in millimetres (mm) unless specified. Sizes are shown as width (w) x height (h) x depth (d) and scaled @A3.

© This drawing is the property of Pearce Signs Ltd.

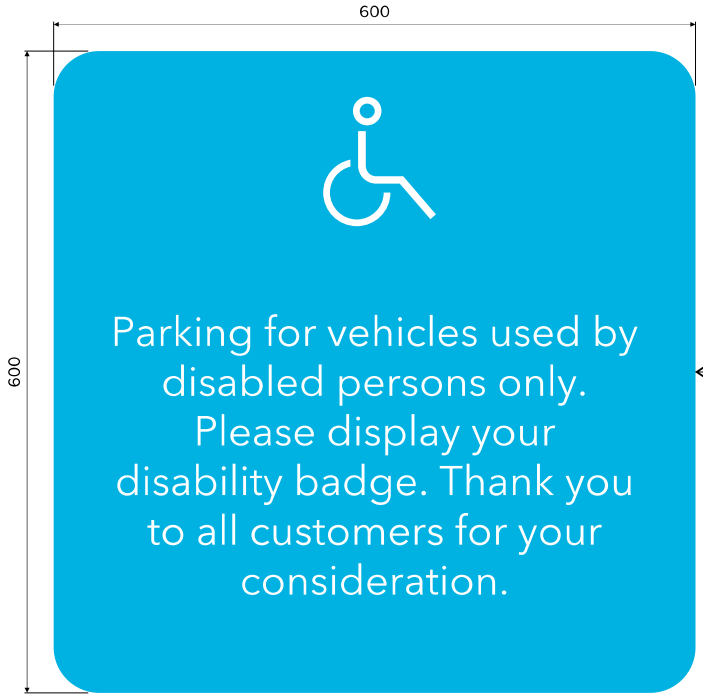

3mm ACM panel with DTM printed background and detail.
Mounted to wall using suitable fixings and matching coloured dome caps.

FACE VIEW
@1:5

PEARCE SIGNS

PROJECT:
Co-op
Whalley Range
Externals

135-137 Withington Rd,
Whalley Range,
Manchester, M16 8EE

TITLE:
EX08
Disabled Disclaimer Sign

600x600mm

DRAWING:
29058-BB
JA 21-AUG-25

REVISION:
R03

REVISION NOTES:

R03 - JA
Adjusted specification


NOT FOR MANUFACTURE
This brand book document outlines recommendations for sign content, layout and placement for approval. Engineering drawings and artwork are to be produced based on the approved brand book. Dimensions are in millimetres (mm) unless specified. Sizes are shown as width (w) x height (h) x depth (d) and scaled @A3.

© This drawing is the property of Pearce Signs Ltd.


NOTE:
- Artwork to be supplied by CO-OP – banner design not to be printed




PLAN VIEW
@1:10

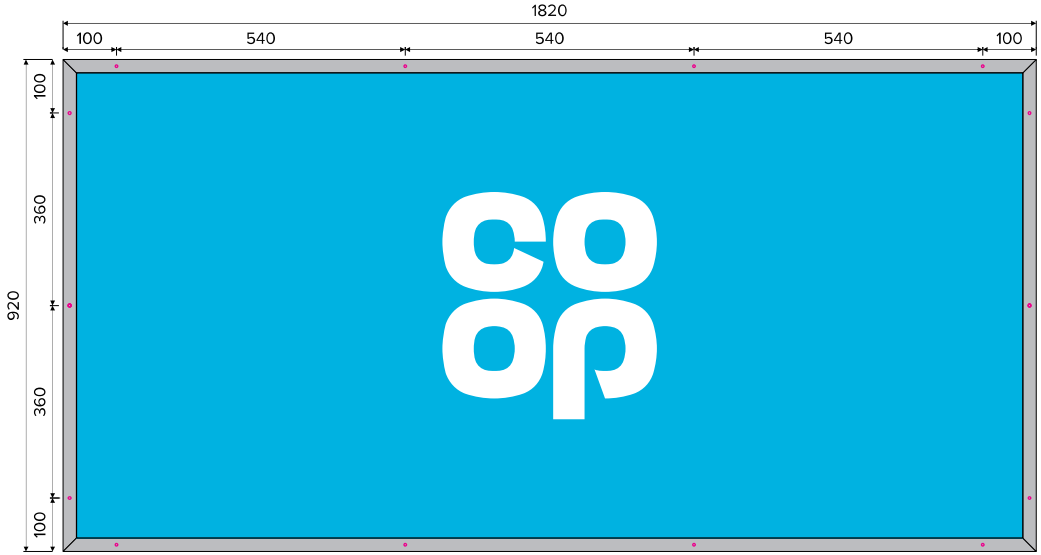

FACE VIEW
@1:10 Qty 02

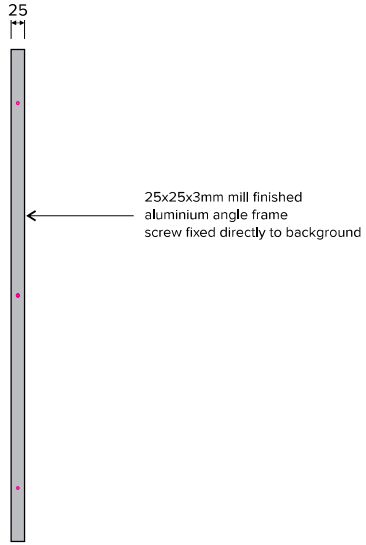

PROFILE VIEW
@1:10

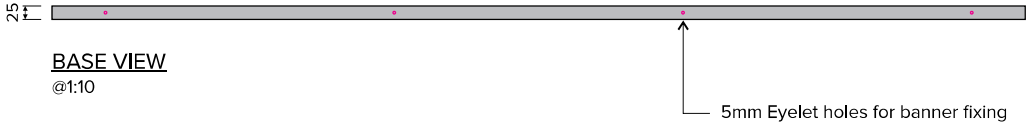

BASE VIEW
@1:10

PEARCE SIGNS

PROJECT:
Co-op
Whalley Range
Externals

135-137 Withington Rd,
Whalley Range,
Manchester, M16 8EE

TITLE:
EX09
Banner Frames

1820x920mm

DRAWING:
29058-BB
JA 21-AUG-25

REVISION:
R03

REVISION NOTES:

NOT FOR MANUFACTURE
This brand book document outlines recommendations for sign content, layout and placement for approval. Engineering drawings and artwork are to be produced based on the approved brand book. Dimensions are in millimetres (mm) unless specified. Sizes are shown as width (w) x height (h) x depth (d) and scaled @A3.

© This drawing is the property of Pearce Signs Ltd.



3mm ACM panel with DTM printed background and detail.
Mounted to wall using suitable fixings and matching coloured dome caps.

FACE VIEW
@1:5

PEARCE SIGNS

PROJECT:
Co-op
Whalley Range
Externals

135-137 Withington Rd,
Whalley Range,
Manchester, M16 8EE

TITLE:
EX11
Car Park Sign

600x600mm

DRAWING:
29058-BB
JA 21-AUG-25

REVISION:
R03


REVISION NOTES:

R01 - JA
Added to book

R03 - JA
Adjusted specification

NOT FOR MANUFACTURE
This brand book document outlines recommendations for sign content, layout and placement for approval. Engineering drawings and artwork are to be produced based on the approved brand book. Dimensions are in millimetres (mm) unless specified. Sizes are shown as width (w) x height (h) x depth (d) and scaled @A3.

© This drawing is the property of Pearce Signs Ltd.

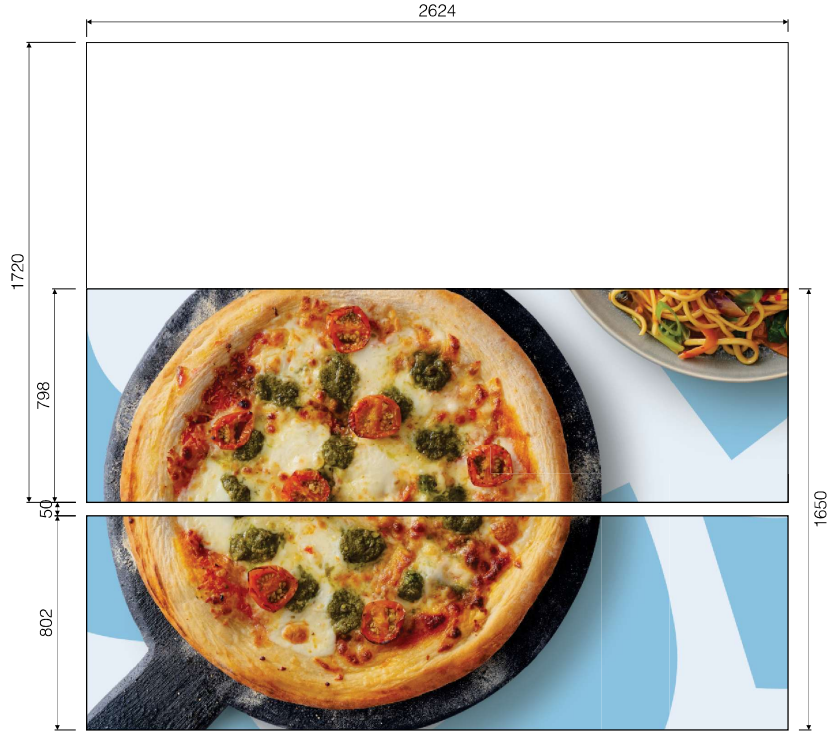

FACE VIEW
@1:20

PEARCE SIGNS

PROJECT:
Co-op
Whalley Range
Externals

135-137 Withington Rd,
Whalley Range,
Manchester, M16 8EE

TITLE:
EX12
Window Graphics

2624x798mm
2624x802mm

DRAWING:
29058-BB
JA 21-AUG-25

REVISION:
R03

REVISION NOTES:

R02 - JA
Added to book

NOT FOR MANUFACTURE
This brand book document outlines recommendations for sign content, layout and placement for approval. Engineering drawings and artwork are to be produced based on the approved brand book. Dimensions are in millimetres (mm) unless specified. Sizes are shown as width (w) x height (h) x depth (d) and scaled @A3.

© This drawing is the property of Pearce Signs Ltd.



3mm ACM panel with DTM printed background and detail.
Mounted to wall using suitable fixings and matching coloured dome caps or post mounted via signfix channel to rear.

FACE VIEW
@1:5 Qty 01

PEARCE SIGNS

PROJECT:
Co-op
Whalley Range
Externals

135-137 Withington Rd,
Whalley Range,
Manchester, M16 8EE

TITLE:
EX13
Parent & Child Car Park Sign

600mmØ

DRAWING:
29058-BB
JA 21-AUG-25

REVISION:
R03

REVISION NOTES:

R02 - JA
Added to book

R03 - JA
Adjusted specification

NOT FOR MANUFACTURE
This brand book document outlines recommendations for sign content, layout and placement for approval. Engineering drawings and artwork are to be produced based on the approved brand book. Dimensions are in millimetres (mm) unless specified. Sizes are shown as width (w) x height (h) x depth (d) and scaled @A3.

© This drawing is the property of Pearce Signs Ltd.