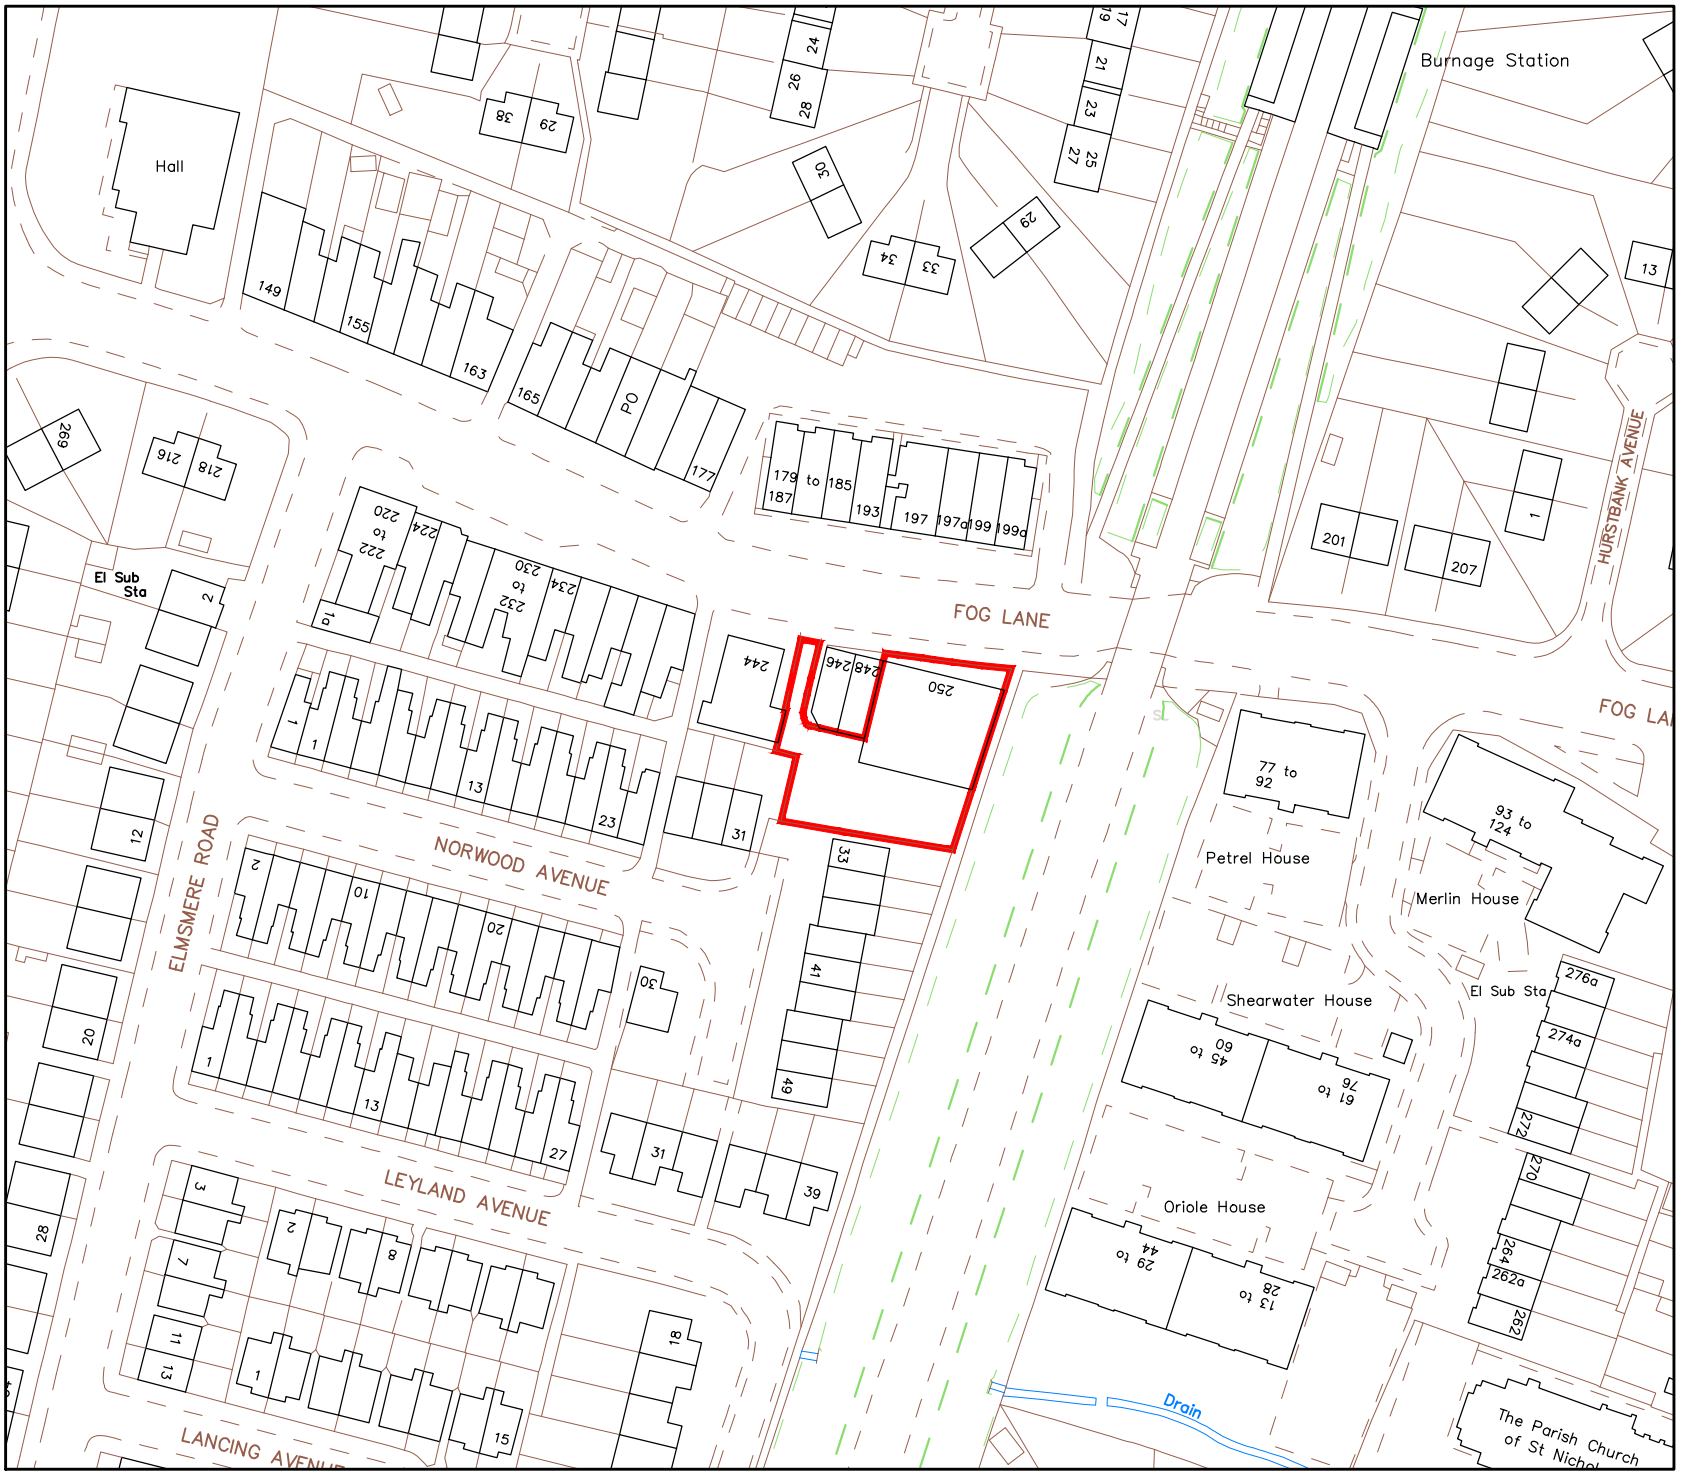


Rev	Ammendment	Date
-	-	-

NK ARCHITECTS

t 0161 8501045
m 07814 024033
e info@nk-architects.com
w www.nk-architects.com

PROJECT:
FIRST FLOOR REAR EXTENSION TO CREATE ANCILLARY ACCOMMODATION TO EXISTING COMMERCIAL UNIT

ADDRESS:
250 FOG LANE, MANCHESTER M20 6EL

DRG:
SITE LOCATION PLAN

DRG STATUS:
PLANNING SUBMISSION

DATE:	August 2025	DRAWN:	ANK
SCALE:	1:1250	CHECKED:	ANK
SIZE:	A4	DRG NO:	655.00

COPYRIGHT © 2007 NK ARCHITECTS (MCR) LIMITED. ALL RIGHTS RESERVED. REFER TO DIMENSIONS AND DO NOT SCALE.