
62 Nell Lane

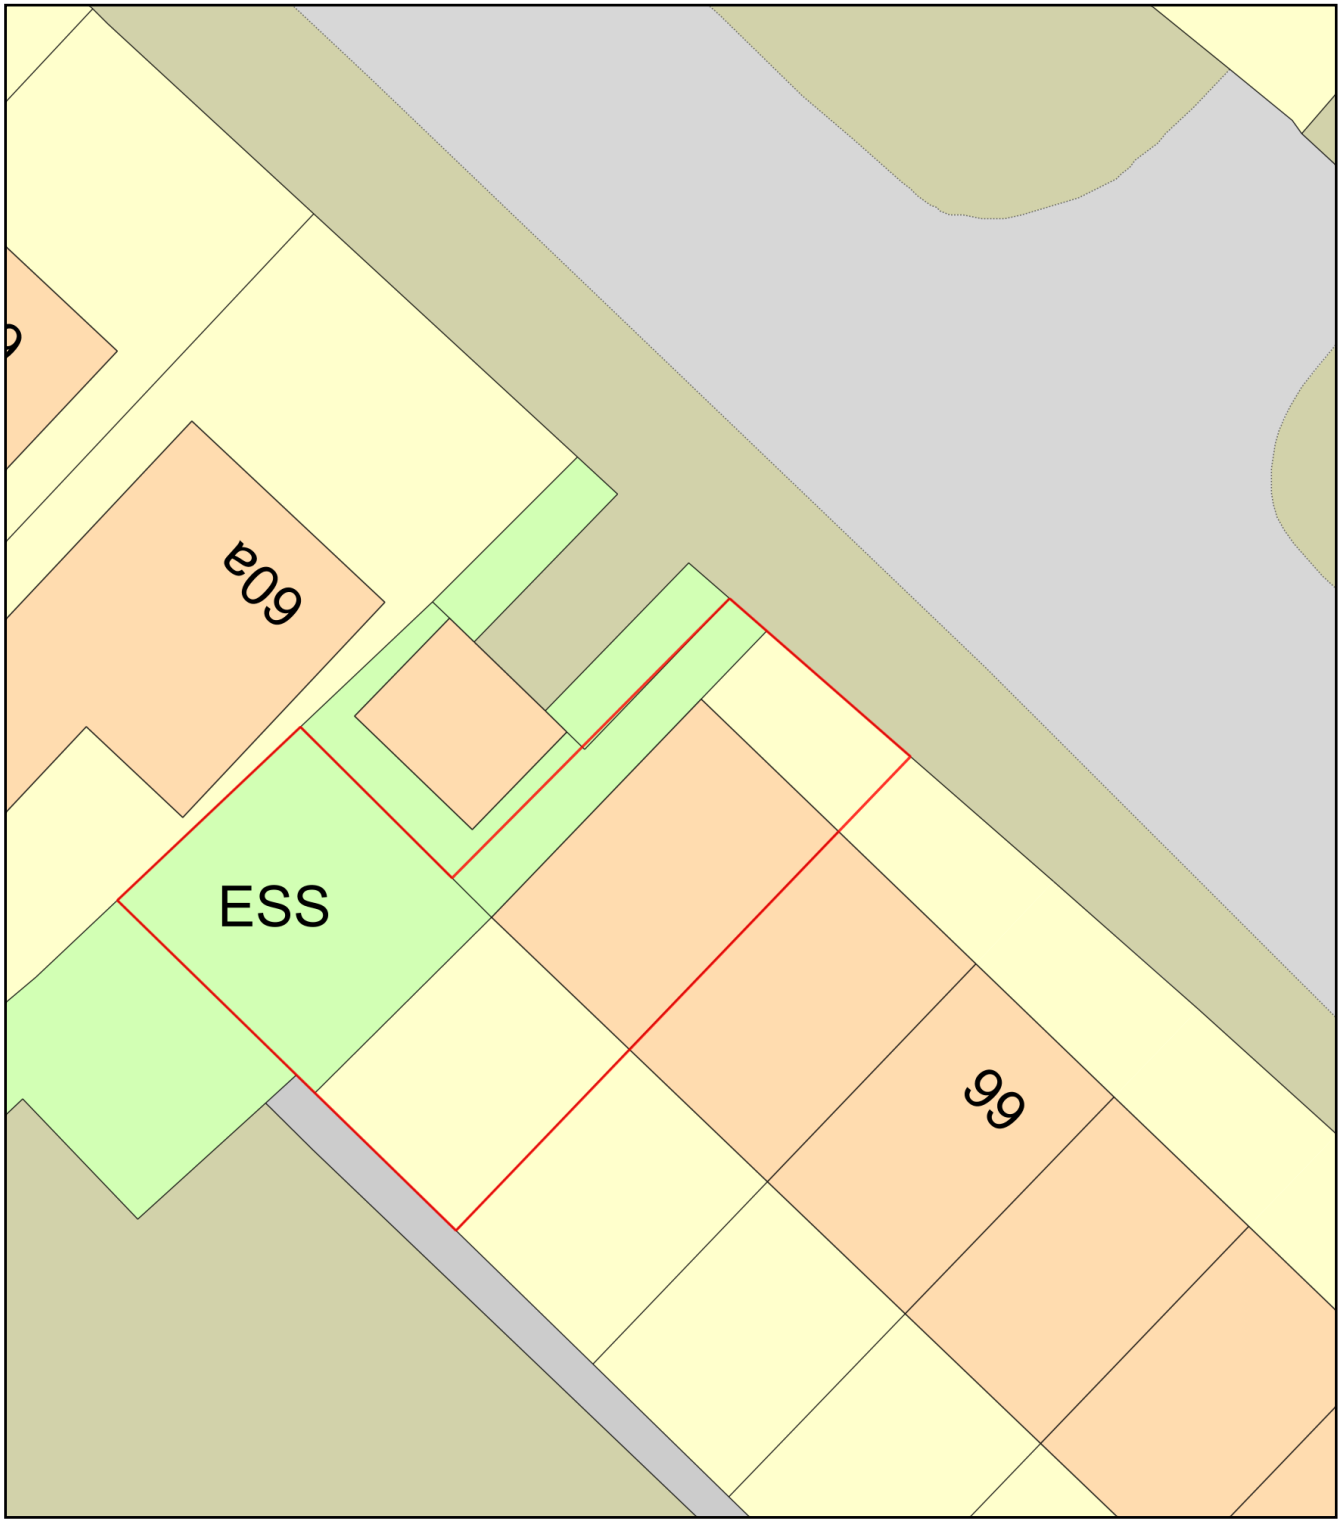

0 10
Metres

N

ReQuestaPlan

Plan Produced for: Christopher Hickey

Date Produced: 13 Oct 2025

Plan Reference Number: TQRQM25286152238769

Scale: 1:200 @ A4

© Crown copyright and database rights 2025 OS 100042766