





2 Front - Existing
1 : 100




4 Rear - Existing
1 : 100

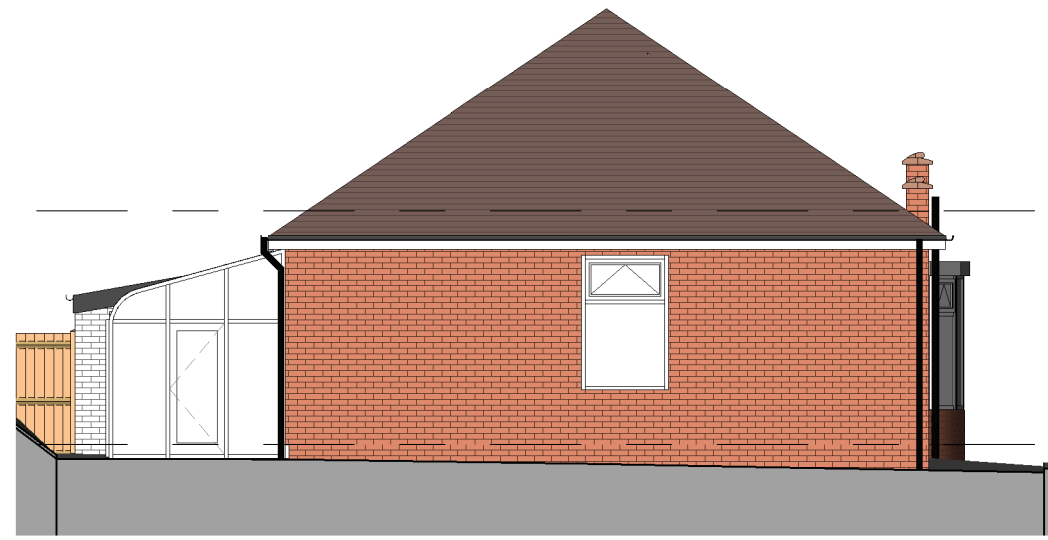


3 Left Side - Existing
1 : 100

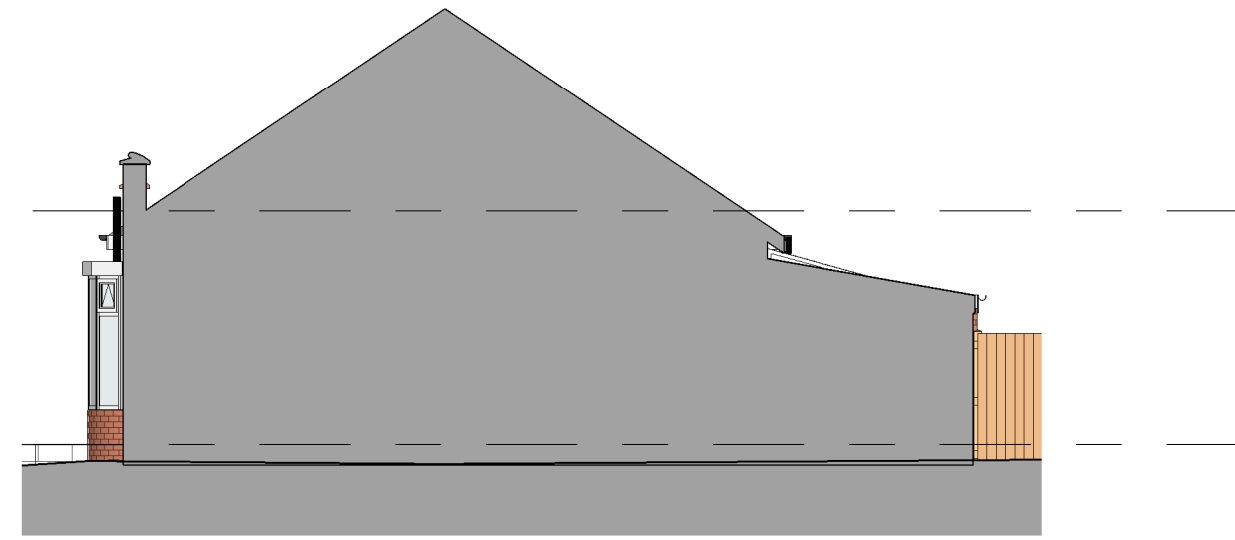


5 Right Side - Existing
1 : 100

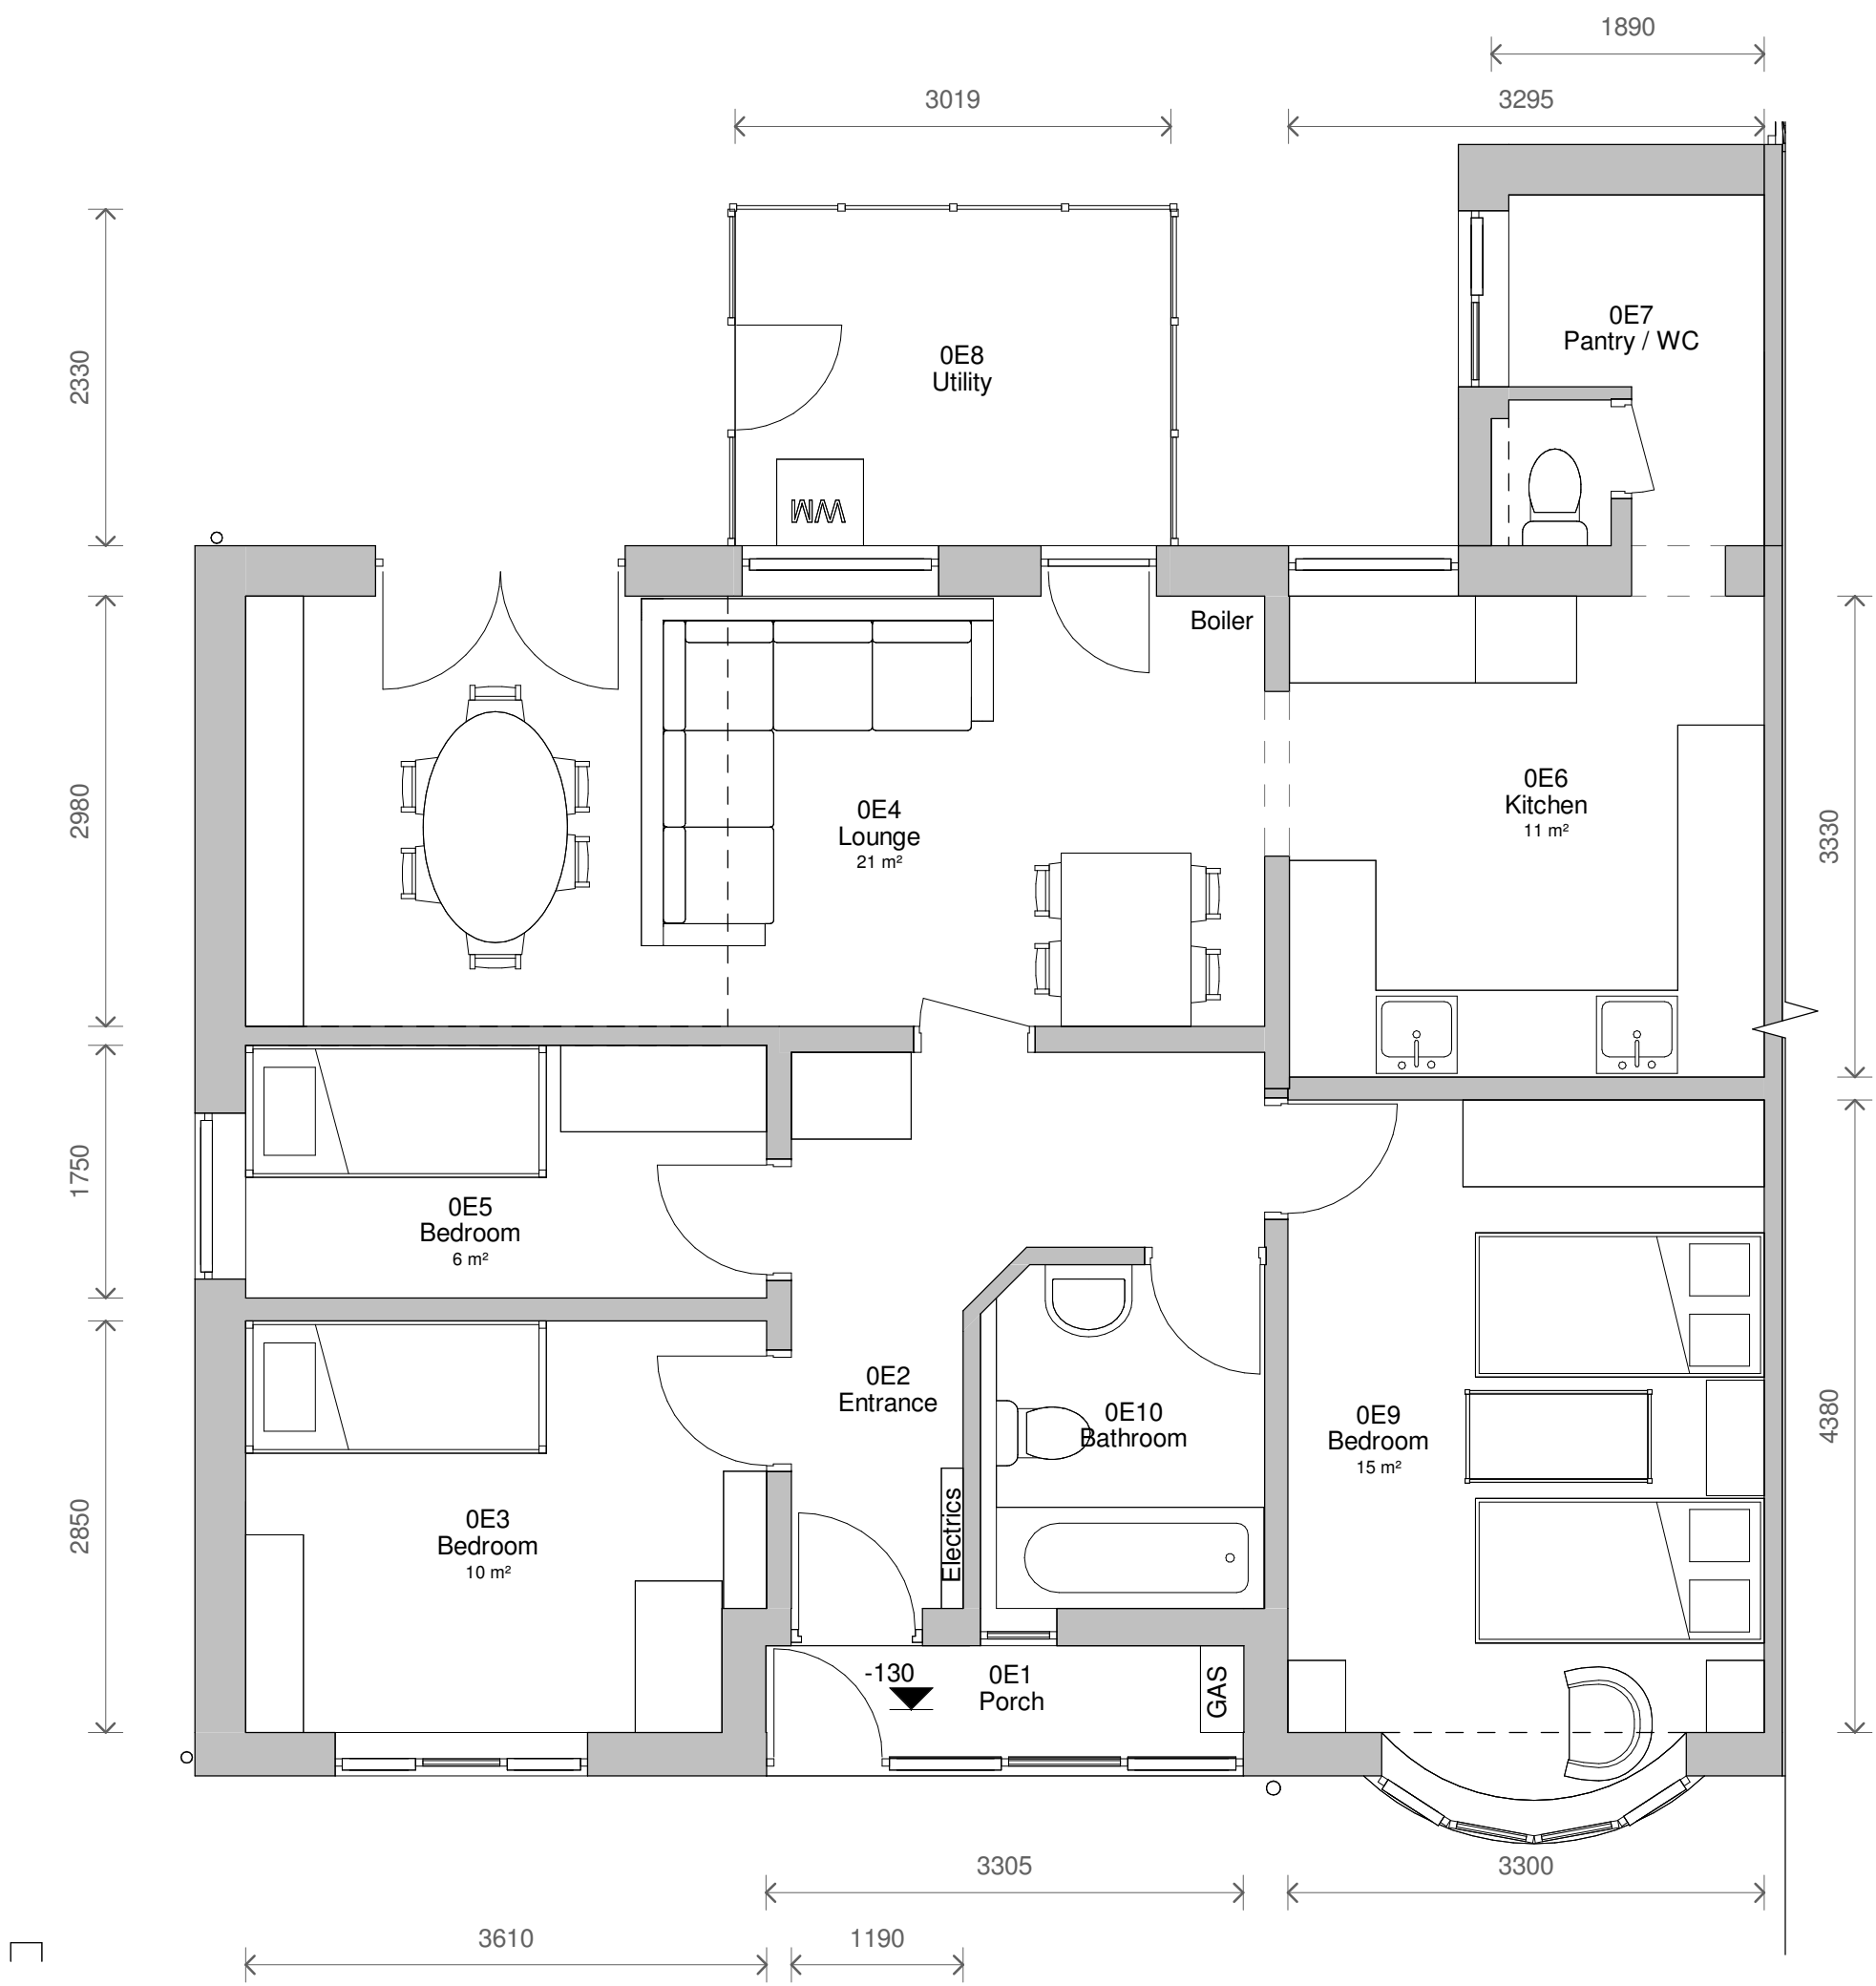

1 Level 0 - Existing
1 : 50

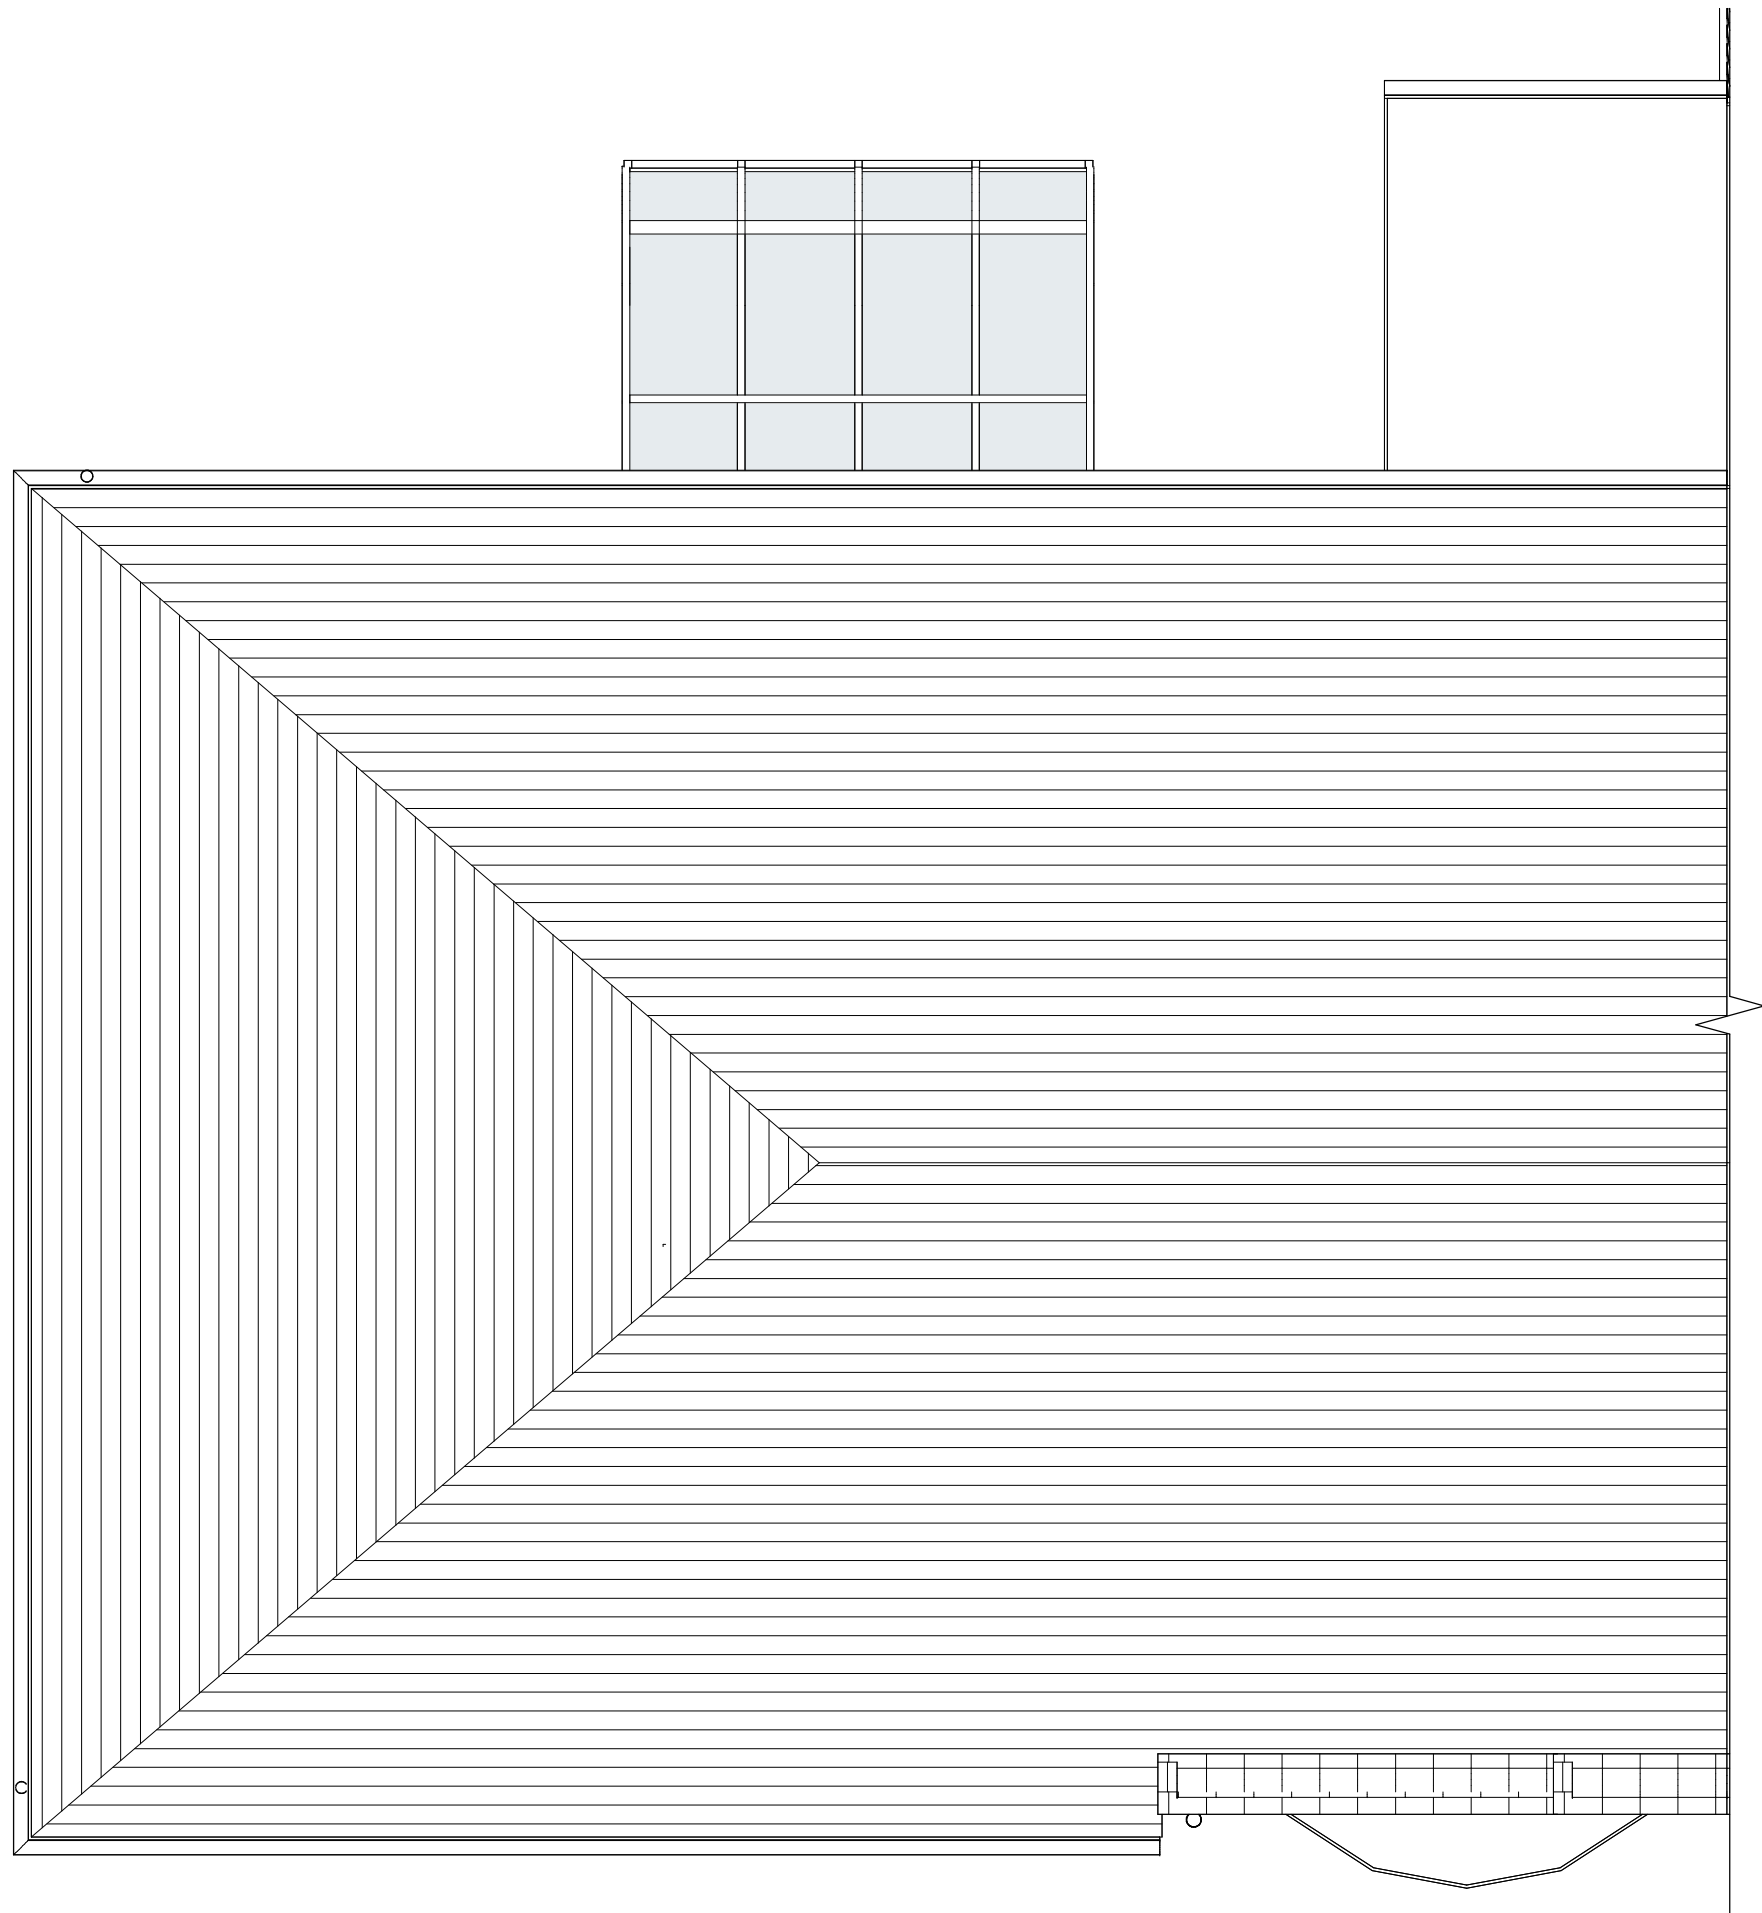

6 Level Roof - Existing
1 : 50

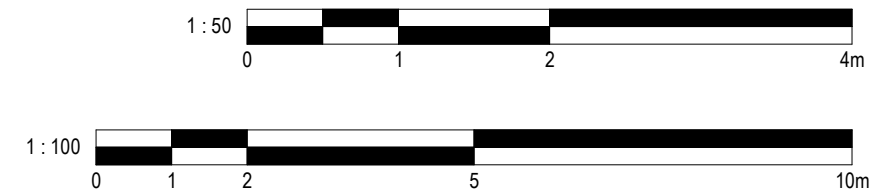

No.	Description	Date
PROJECT	11 Belhaven Road	
TITLE	Existing Plans and Elevations	
CLIENT	NA	
STATUS	DESIGN	
DRAWN BY	DATE	SCALE (@ A1)
CB	27/05/2025	As indicated
PROJECT NUMBER	DRAWING NUMBER	REV
GSS25084	002	
GOLD SKETCH S T U D I O S www.goldsketch.co.uk info@goldsketch.co.uk 0161 792 9595		
NOTES: © COPYRIGHT ALL RIGHTS RESERVED. NO PART OF THIS DRAWING MAY BE REPRODUCED WITHOUT WRITTEN CONSENT. DRAWING TO BE USED FOR THE EXISTENCE OF THE EXISTENCE ONLY. ANY DISCREPANCIES TO BE REPORTED TO THE DESIGNER. THE DESIGNER IS NOT RESPONSIBLE FOR ANY DISCREPANCIES. ALL DIMENSIONS ARE IN MILLIMETRES (UNLESS OTHERWISE STATED). LEGISLATION, RELEVANT CODES OF PRACTICE AND BRITISH STANDARDS. ALL DIMENSIONS ON THIS DRAWING ARE IN MILLIMETRES (UNLESS OTHERWISE STATED).		