




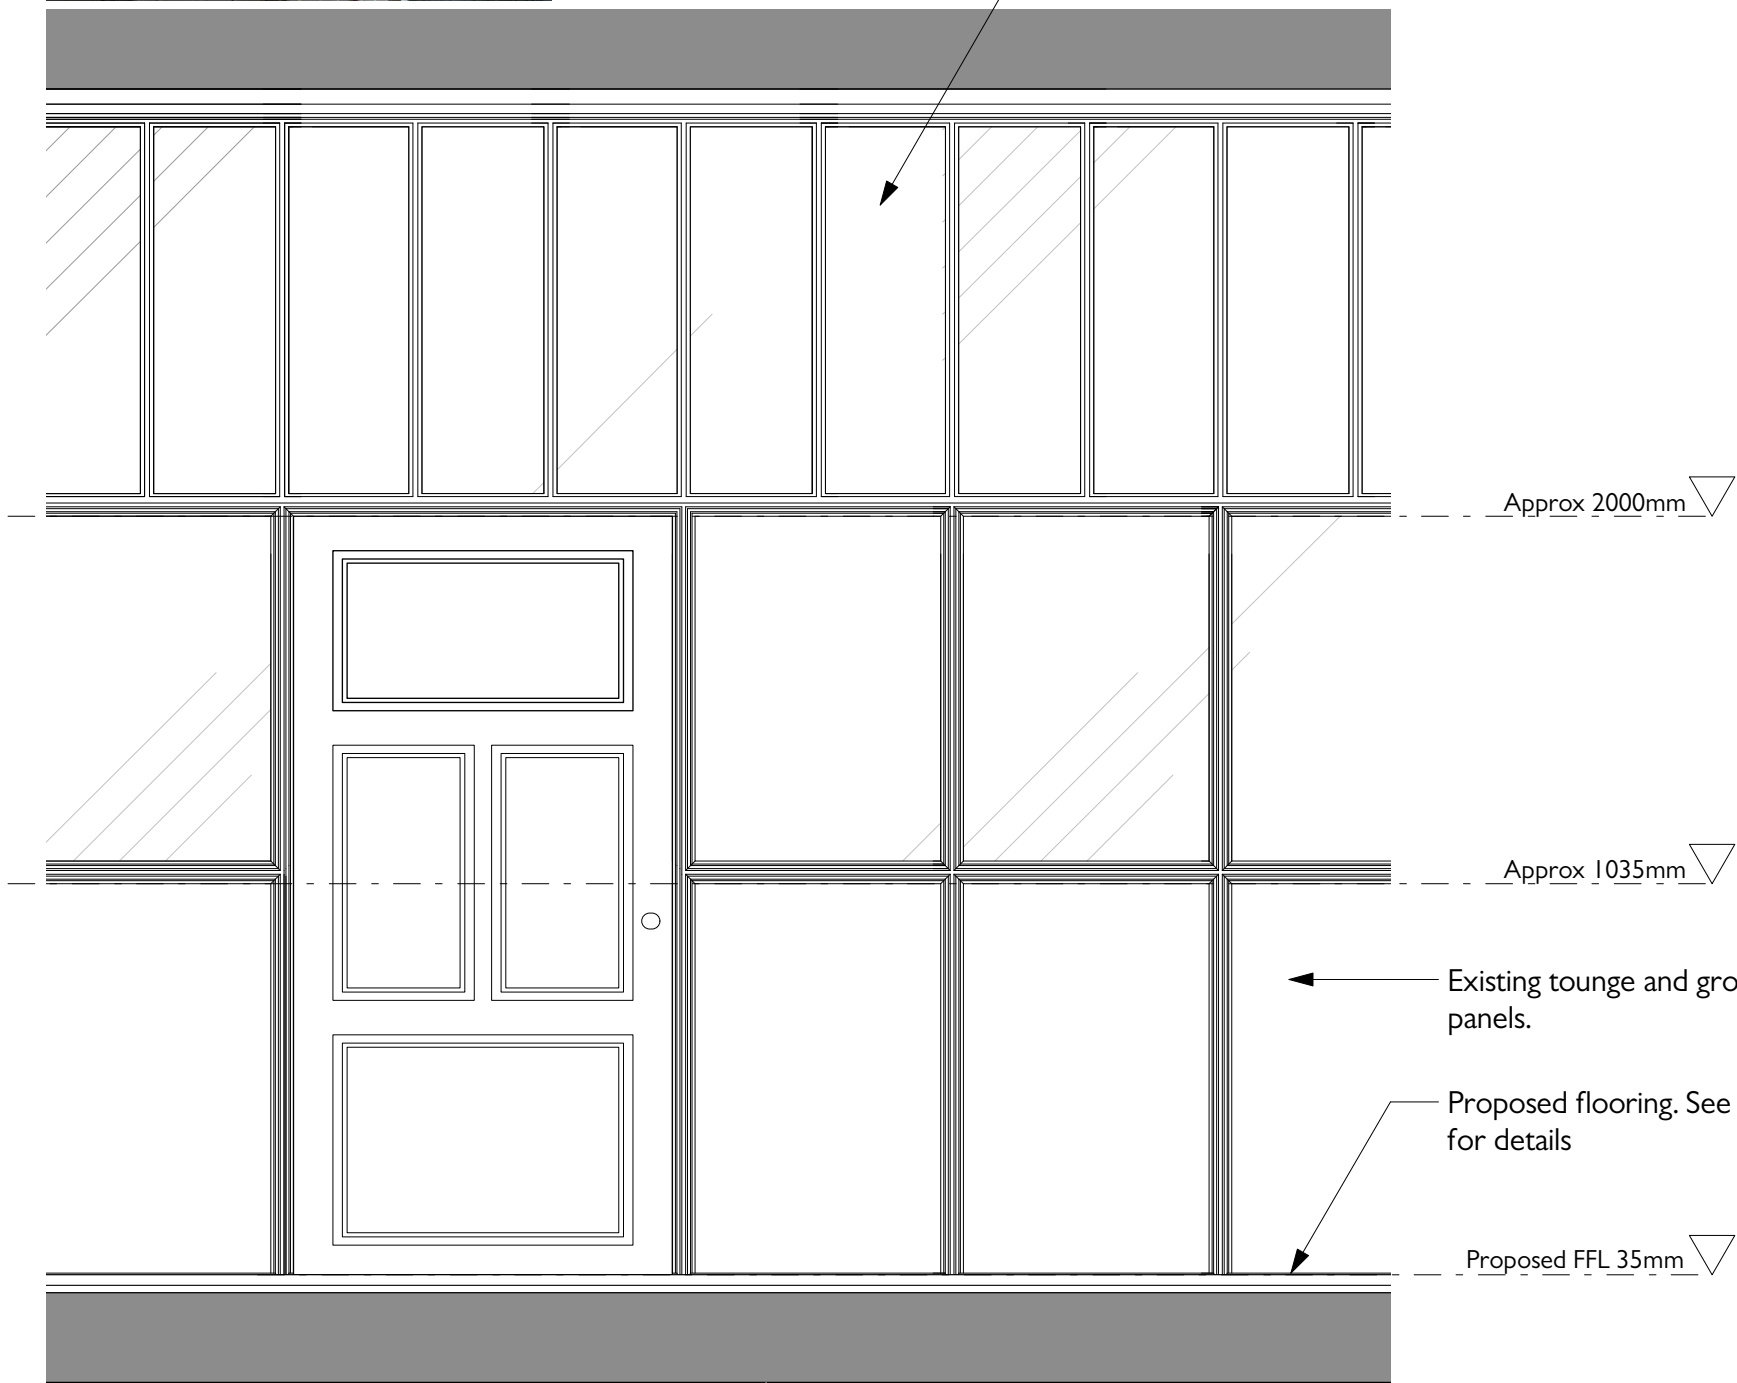

Existing glass panelling to be retained and backlit within apartments. New secondary partition between apartments to achieve required fire/acoustic properties. Panelling to be repainted - colour scheme TBC historic panelled doors to be repaired and redecorated

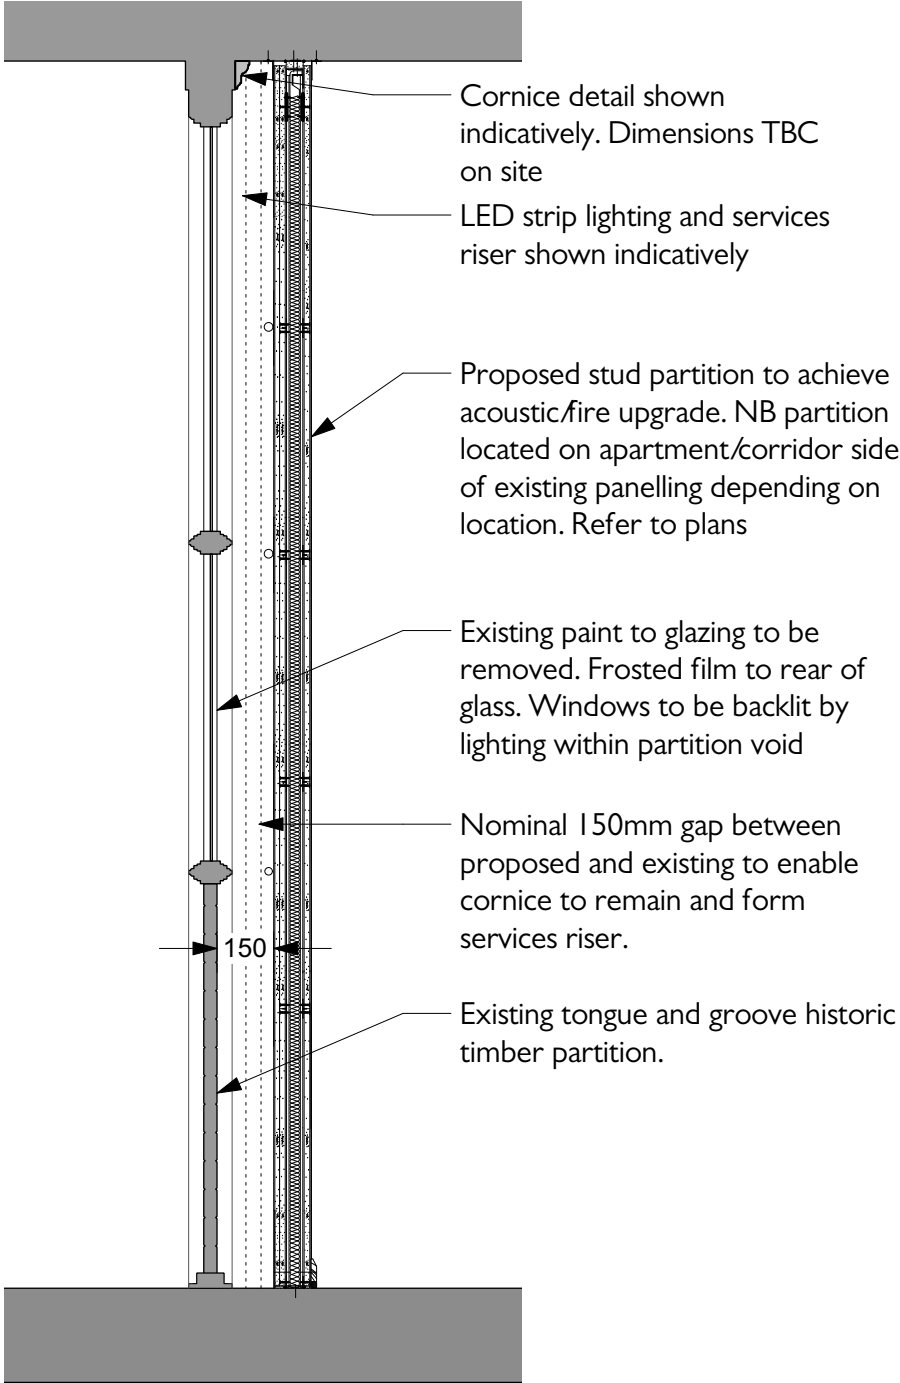

Existing Historic Panel Elevation AA

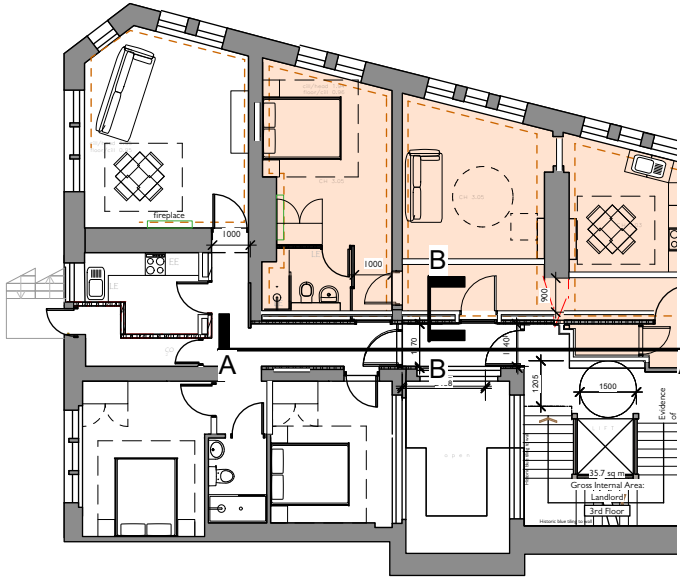

Typical Proposed and Existing Partition Treatment Section BB

COPYRIGHT OF ATELIER MB LTD
DO NOT SCALE FROM THIS DRAWING
DIMENSIONS TO BE CHECKED ON SITE

Rev	Note	DRN	CHK
B	02.08.2023 annotations updated		RG
A	11.07.23 Detail updated following planners comments		RG

St Margarets, Manchester
For Charlotte Street Estates

Typical Partition Detail

scheme	I 907
dwg no.	P(400)
revision	B
scale	1:100 @ A3
date first drawn	Sept 2020
drawn	HKW

SK sketch E existing P proposed T tender C construction FI final issue

www.ateliermb.co.uk
t 0161 236 0051
e architect@ateliermb.co.uk