


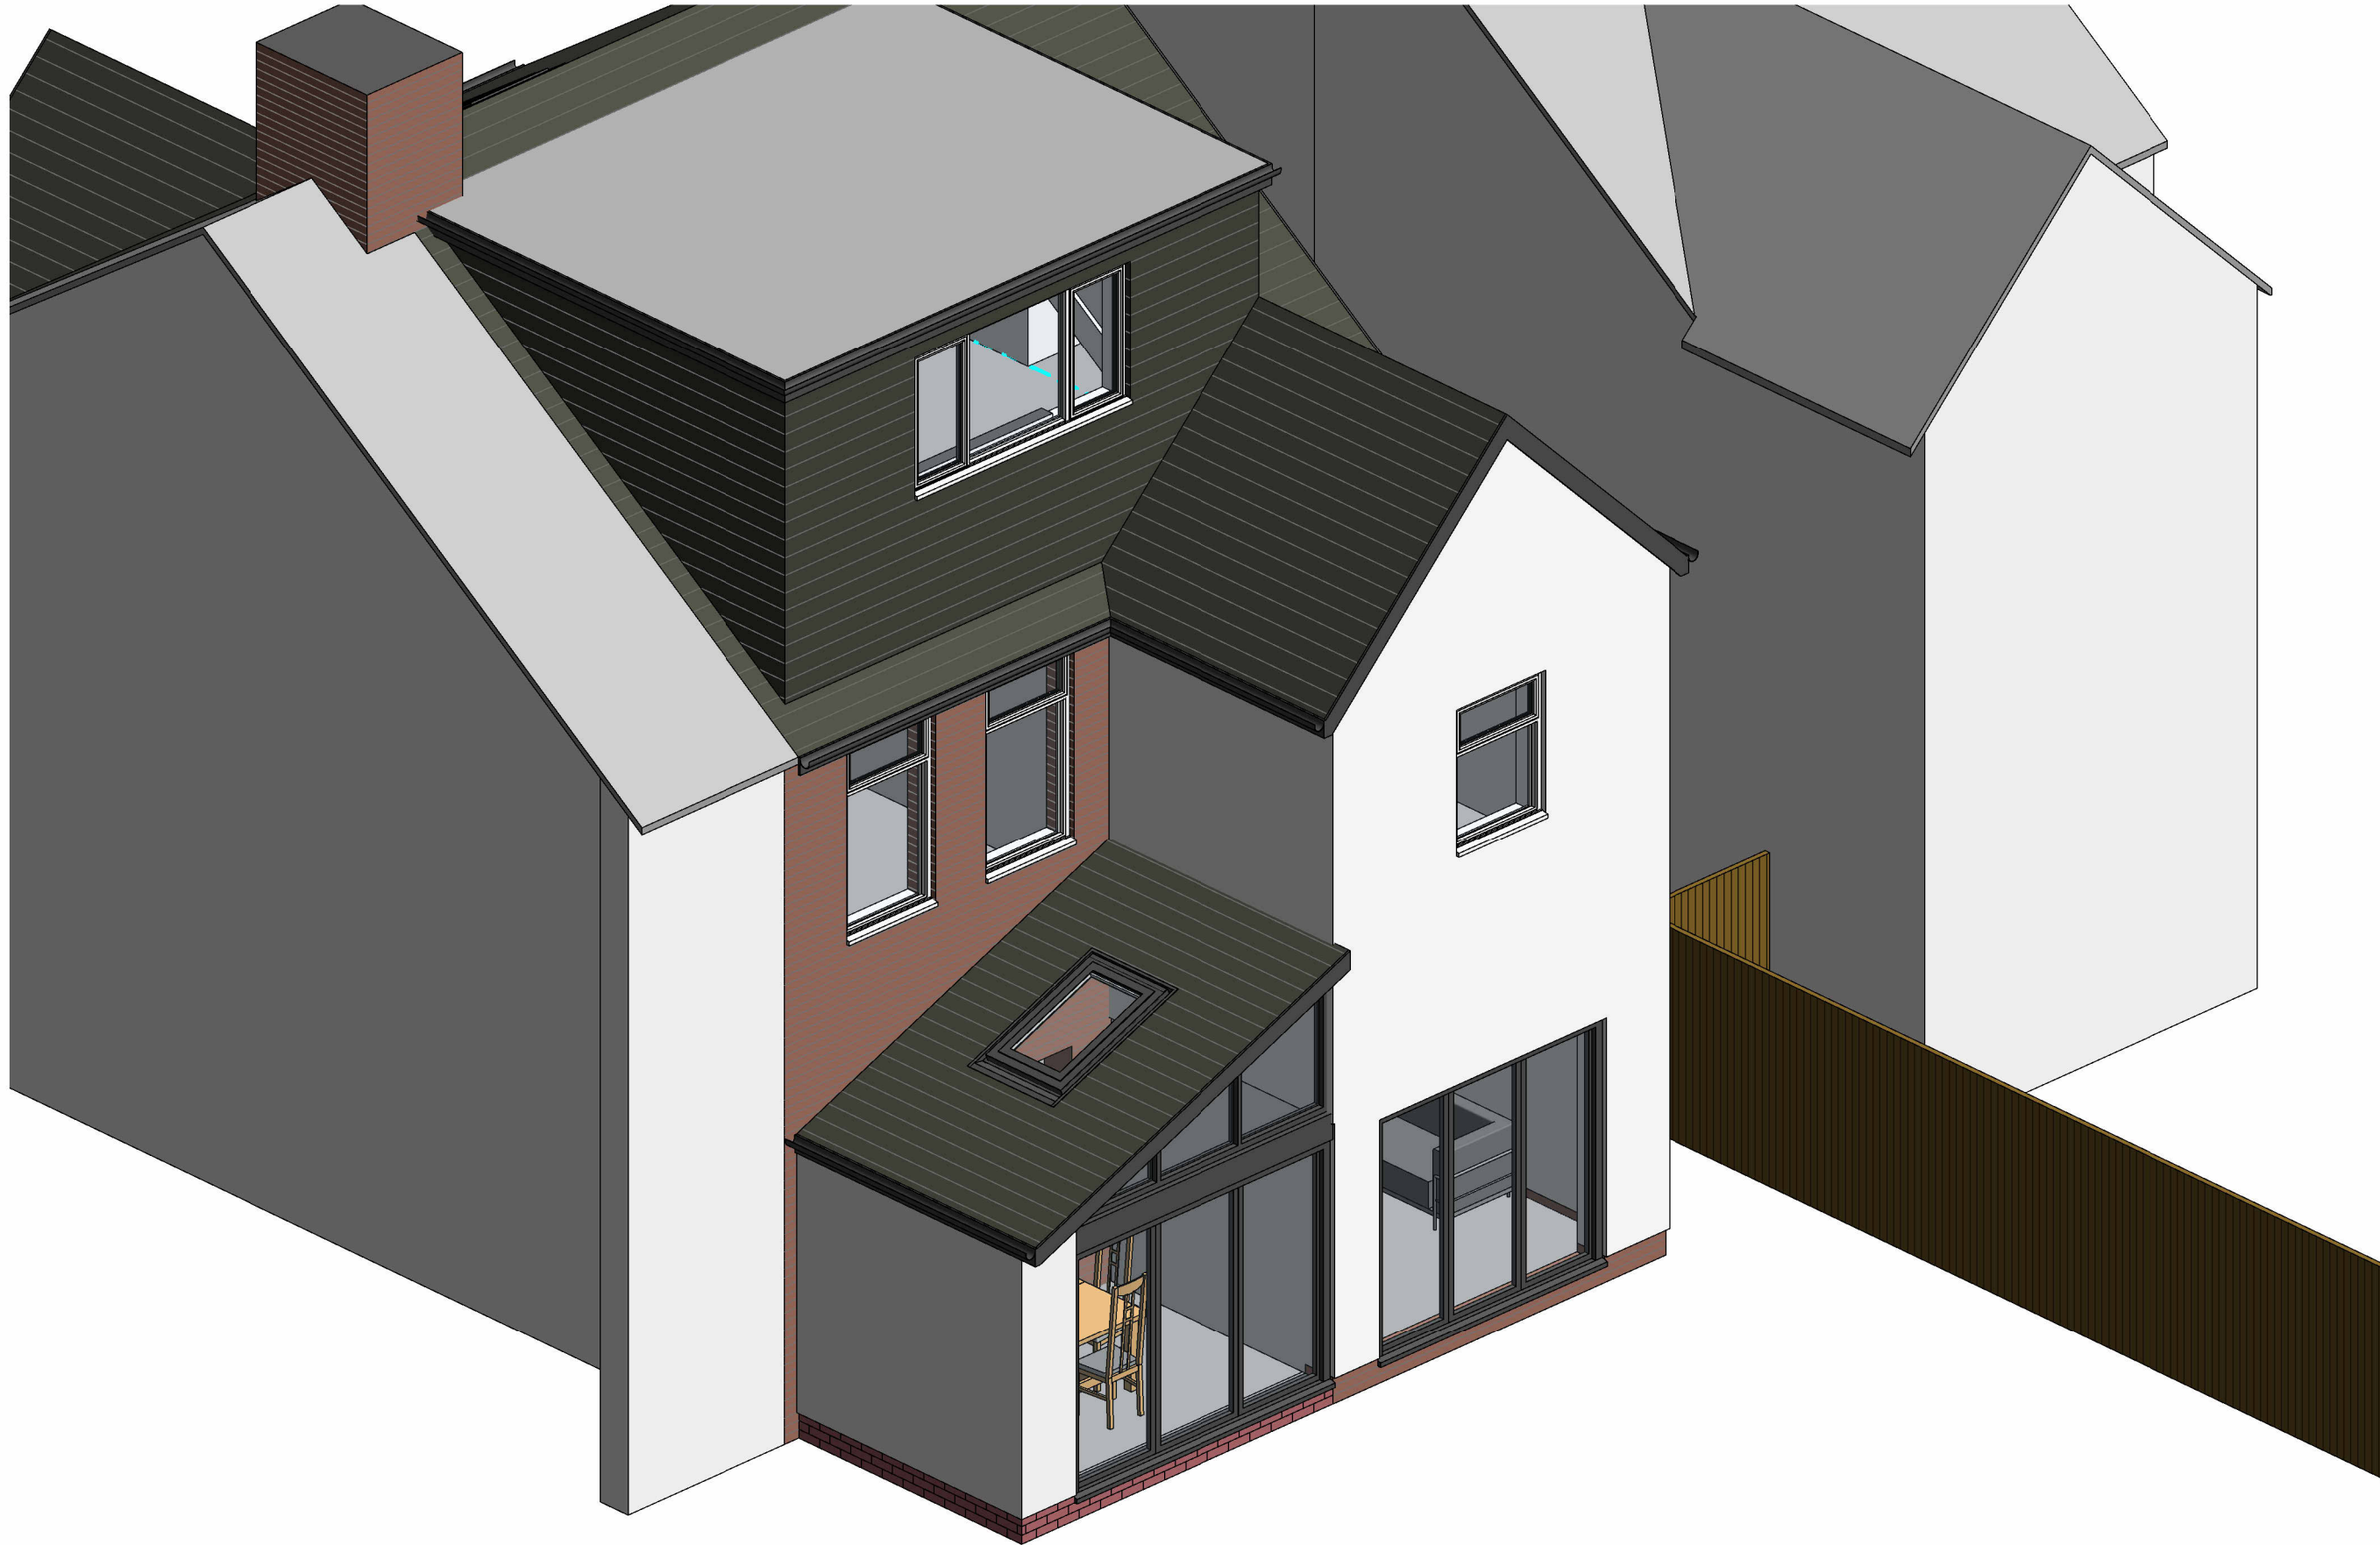

CLIENT
EGLESE

PROJECT NUMBER DRAWING SCALE:
22125 @ A3

DRAWING NUMBER / TITLE
192 PROPOSED VISUAL 002

PROJECT
4 ORCHARD ROAD EAST

WEBSITE: WWW.SHWILKINSON.CO.UK ADDRESS: **6 DALE LEE,
EMAIL: SCOTT@SHWILKINSON.CO.UK WESTHOUGHTON,
TEL: **01942 538 533** BOLTON,
MOB: **07809 373 066** BL6 6BW**

NOTES: ISSUED FOR PLANNING USE ONLY, USE FIGURED DIMENSIONS ONLY. ALL DIMENSIONS TO BE VERIFIED ON SITE, PRIOR TO THE COMMENCEMENT OF ANY WORK OR THE PRODUCTION OF ANY SHOP DRAWING. ALL DISCREPANCIES TO BE REPORTED TO THE ARCHITECT.
© COPYRIGHT IN THIS DRAWING IS VESTED IN SHWILKINSON ARCHITECTS LIMITED.