



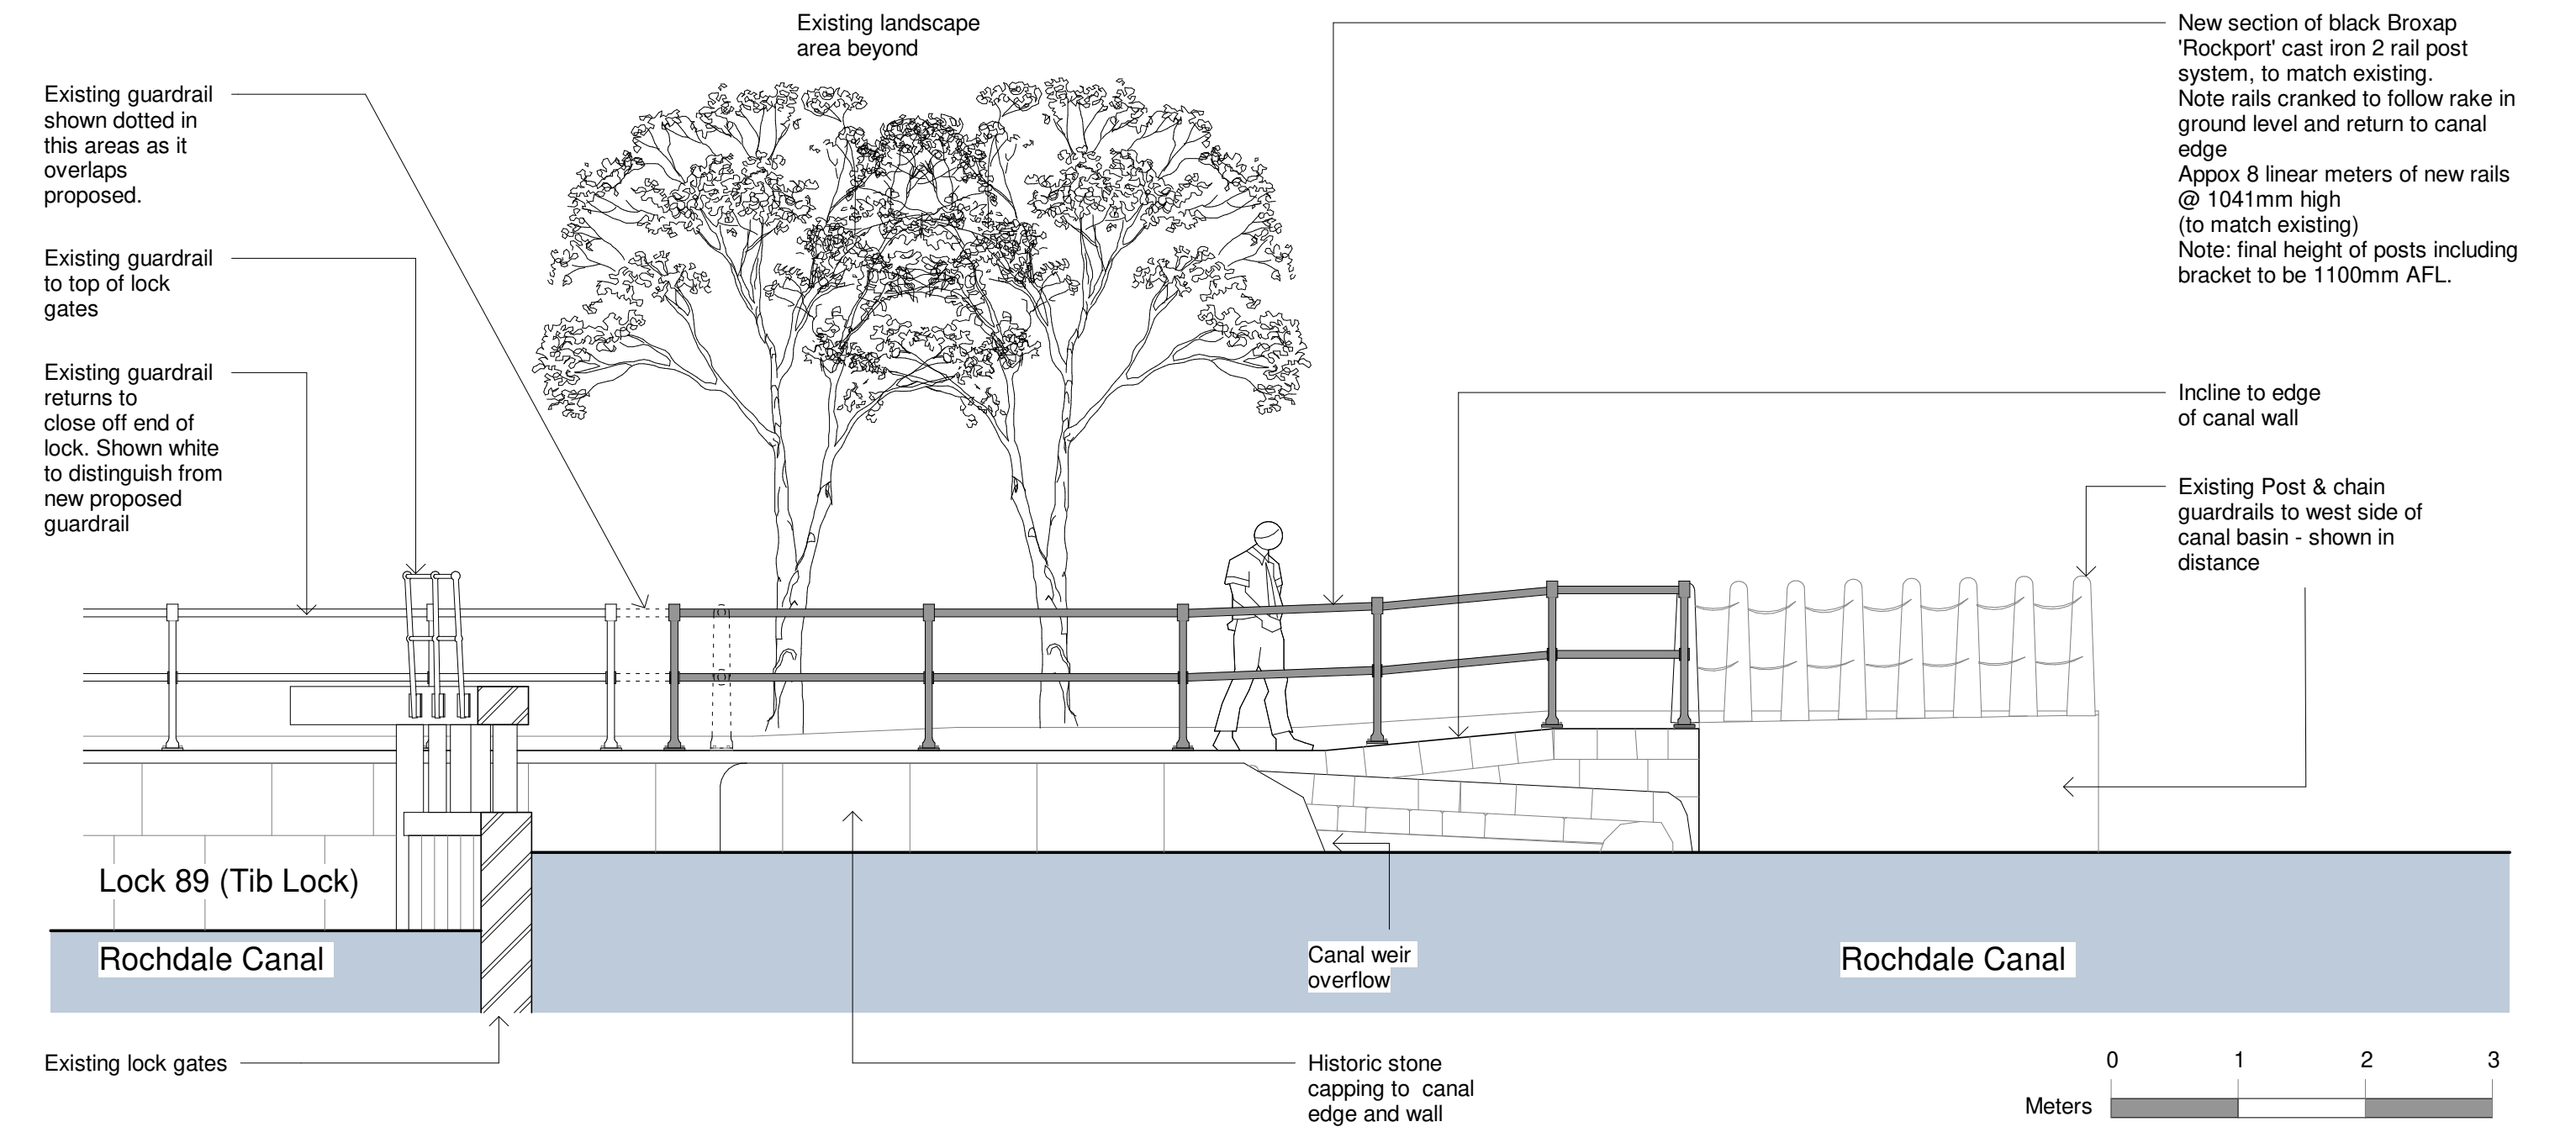

1 Proposed New Guardrail Elevation
1 : 50

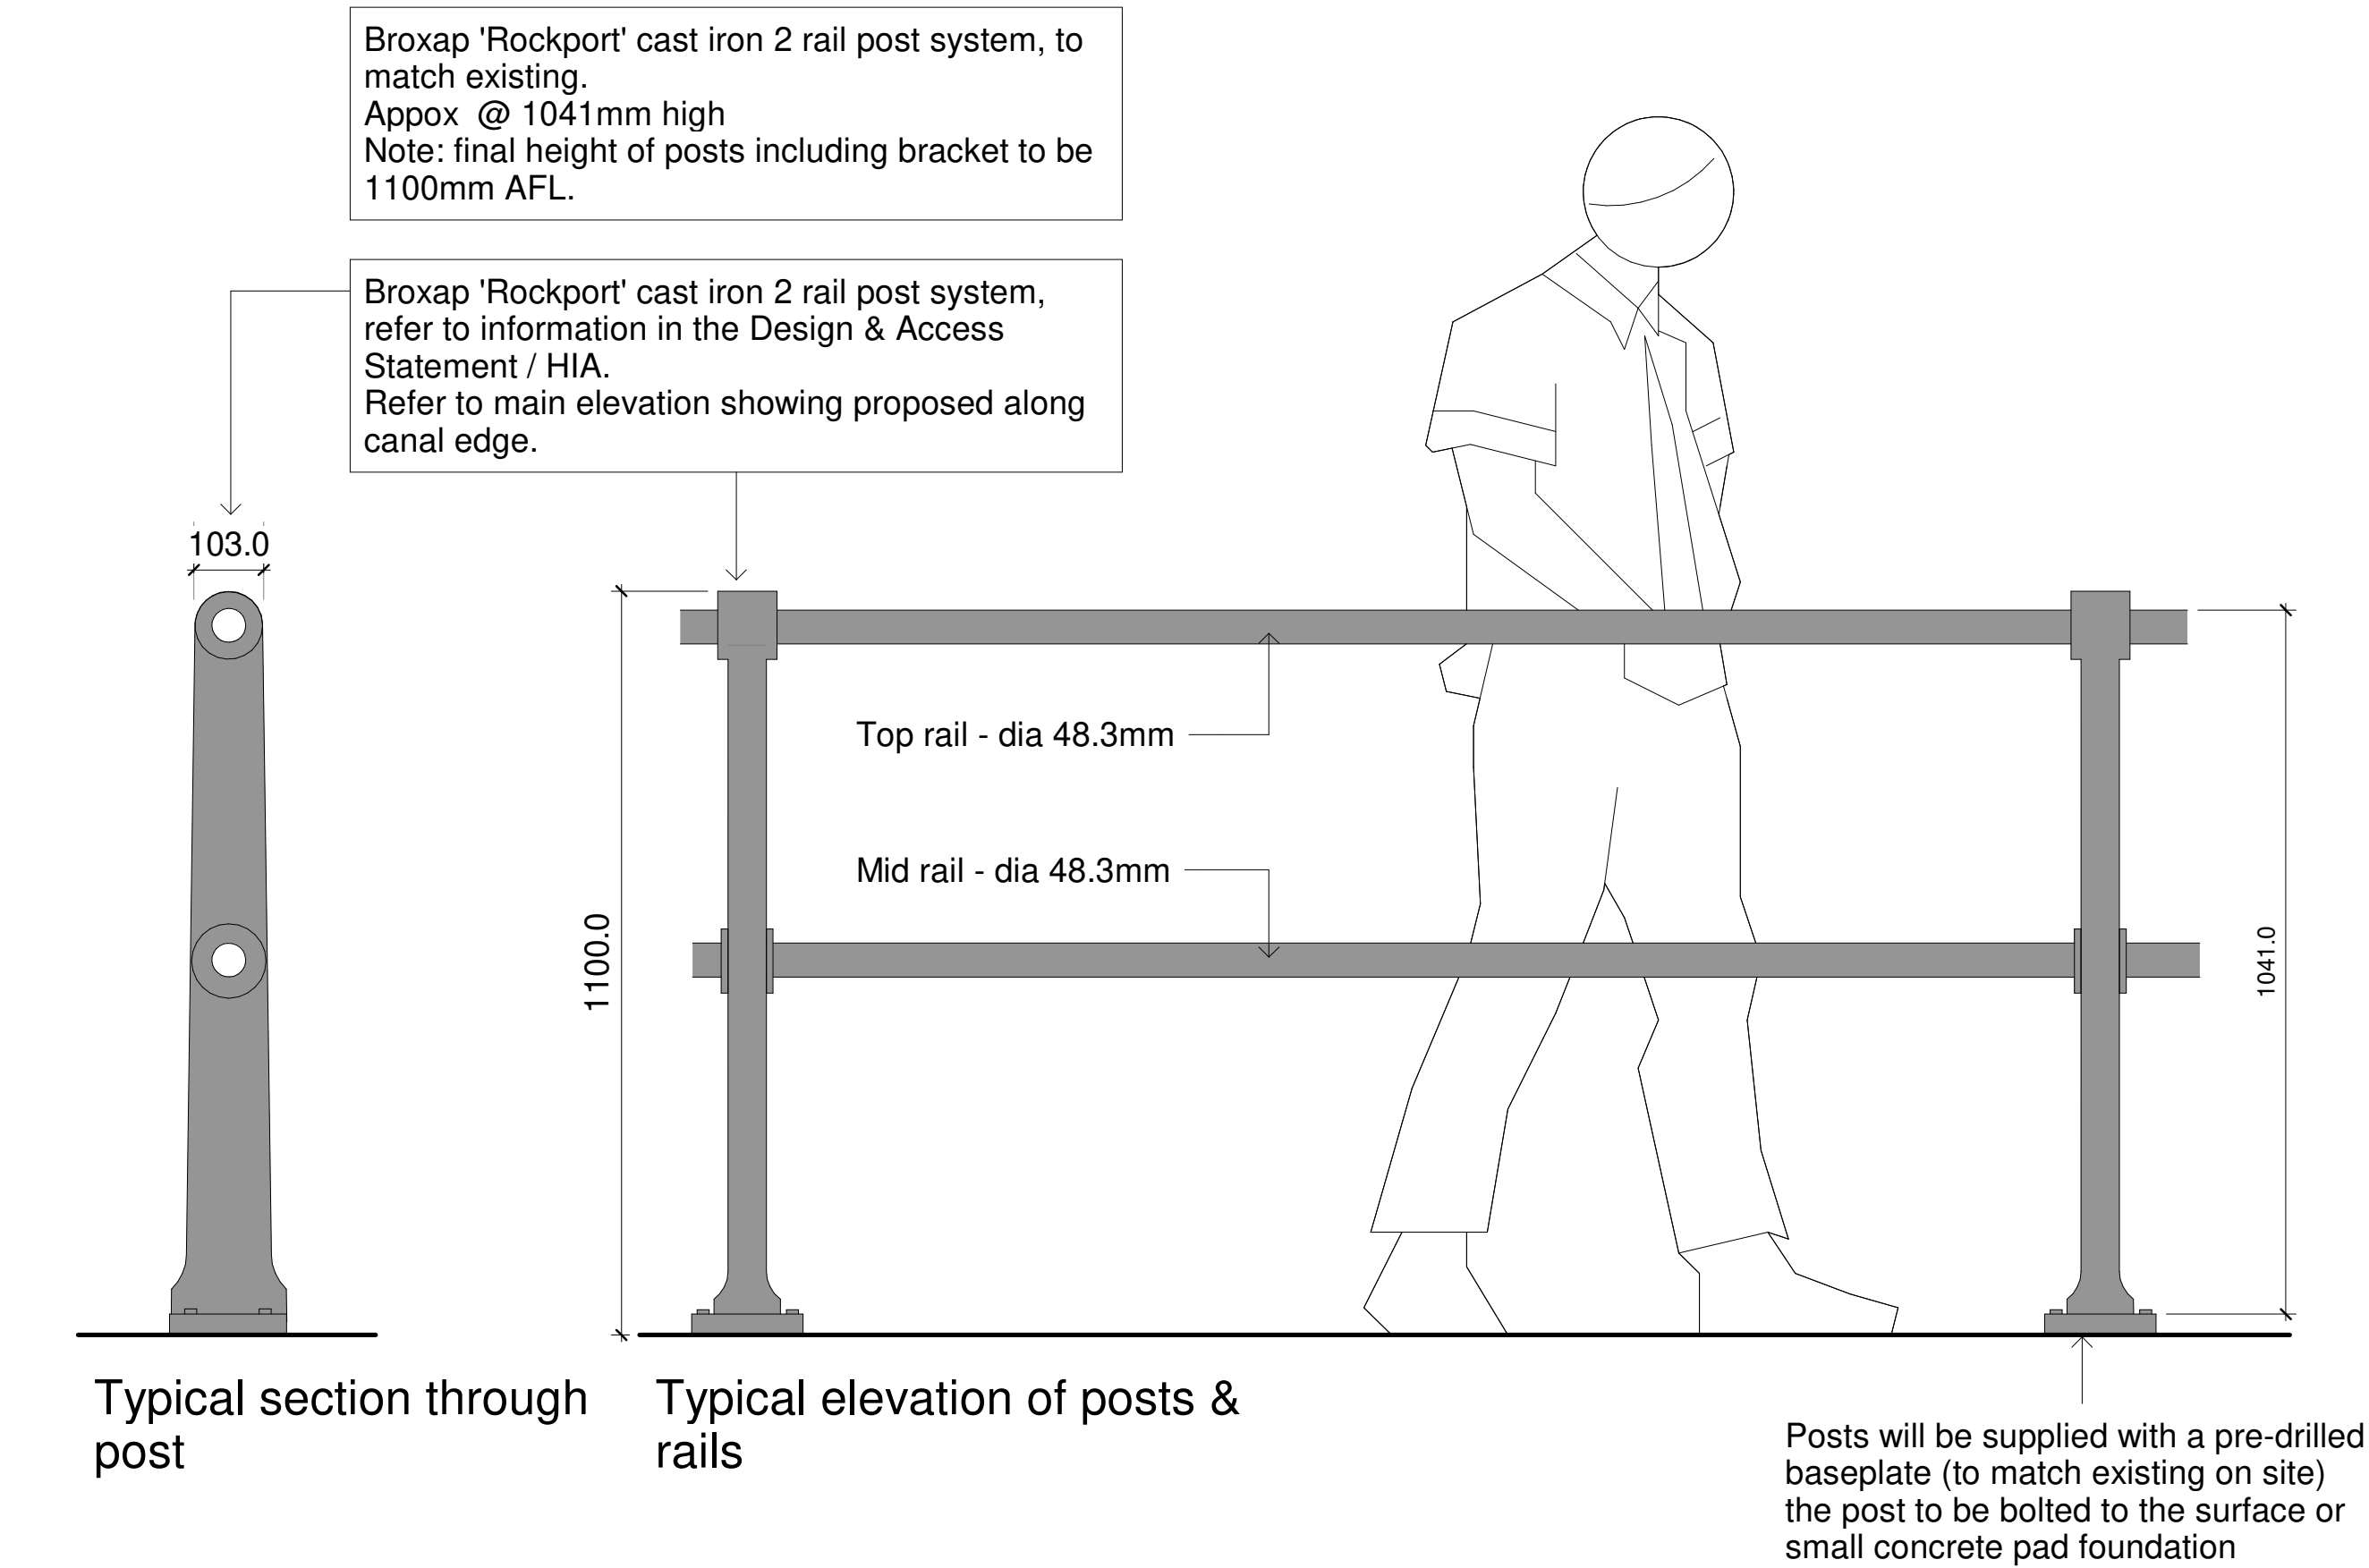

2 New Guardrail Typical Post Detail
1 : 10

Rev	Description	Drawn	Checked	Date Issued
P1	Requested Drawing Issued for Listed Building Consent	PM	PM	03/09/25

DO NOT SCALE: Use figured dimensions only.
The contractor is requested to check all dimensions before the work is put in hand.
©All copyrights Austin-Smith:Lord Ltd
This drawing must only be used for the purpose for which it is supplied and its contents must not be reproduced for any purpose without written permission.
No areas indicated, or areas calculated from this drawing should be used for valuation purposes or as the basis for development contracts.
Austin-Smith:Lord Ltd is a limited company registered in England & Wales with registered number 11773049 Registered Office: Port of Liverpool Building Pier Head Liverpool L3 1BY

Drawn	Author
Date	June 25
Scale @ A2	As indicated
Status	S2

Austin-Smith:Lord Ltd
Architects Designers Planners
Landscape Architects
18 Park Place
Cardiff
CF10 3DQ
t +44 (0)2920 225 208
e cardiff@austinsmithlord.com

Drawings and models powered by
Austin-Smith:Lord Ltd **BIM** using AutoDesk **Revit**

Austin-Smith:Lord

Project New Guardrail – Tib Lock (Lock 89) - Rochdale Canal

Description Guardrail Elevation to Canal Edge & Typical Guardrail Detail

Job No.	Drawing No.	Revision	P1
125004	125004-ASL-XX-00-DR-A-00012		