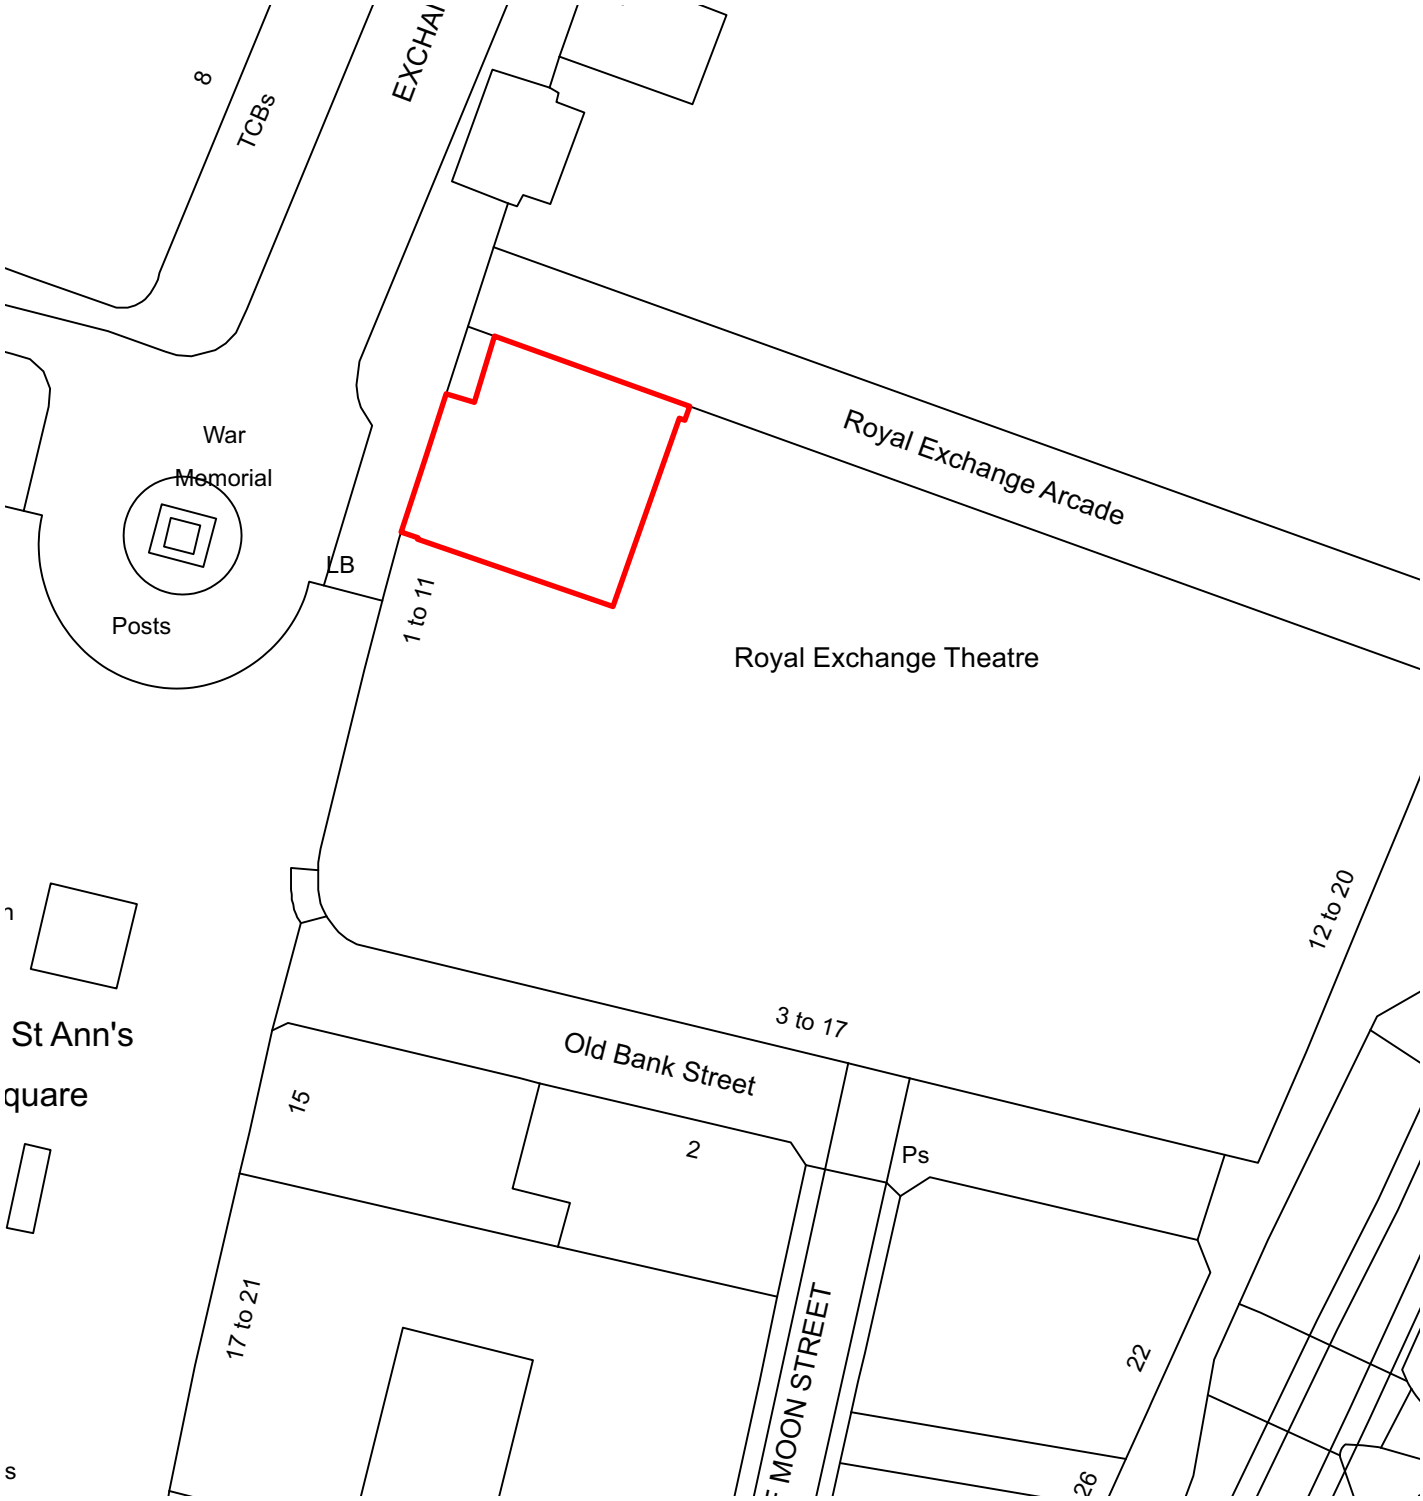


SITE BLOCK PLAN : EX002

1-5 ST. ANNS SQUARE, MANCHESTER, M2 7EF

apt.design
Studio 1
31 Main Street, Kilby
Leicestershire, UK, LE18 3TD
Studio 2
2nd Floor, 22 Conduit Street
London, UK, W1S 2XR
W www.apt-design.co.uk T +44 (0)1858 469420