


Plot Stamp: P:7800-78997808 - UoM ITS and Computer Science\02 AUTOCAD\01 Existing Site Info\7808-FA-EN-DR-XX-DR-A-01-101 Site Location Plan.dwg Plot Date and Time Stamp: 23/07/2025 16:03:46

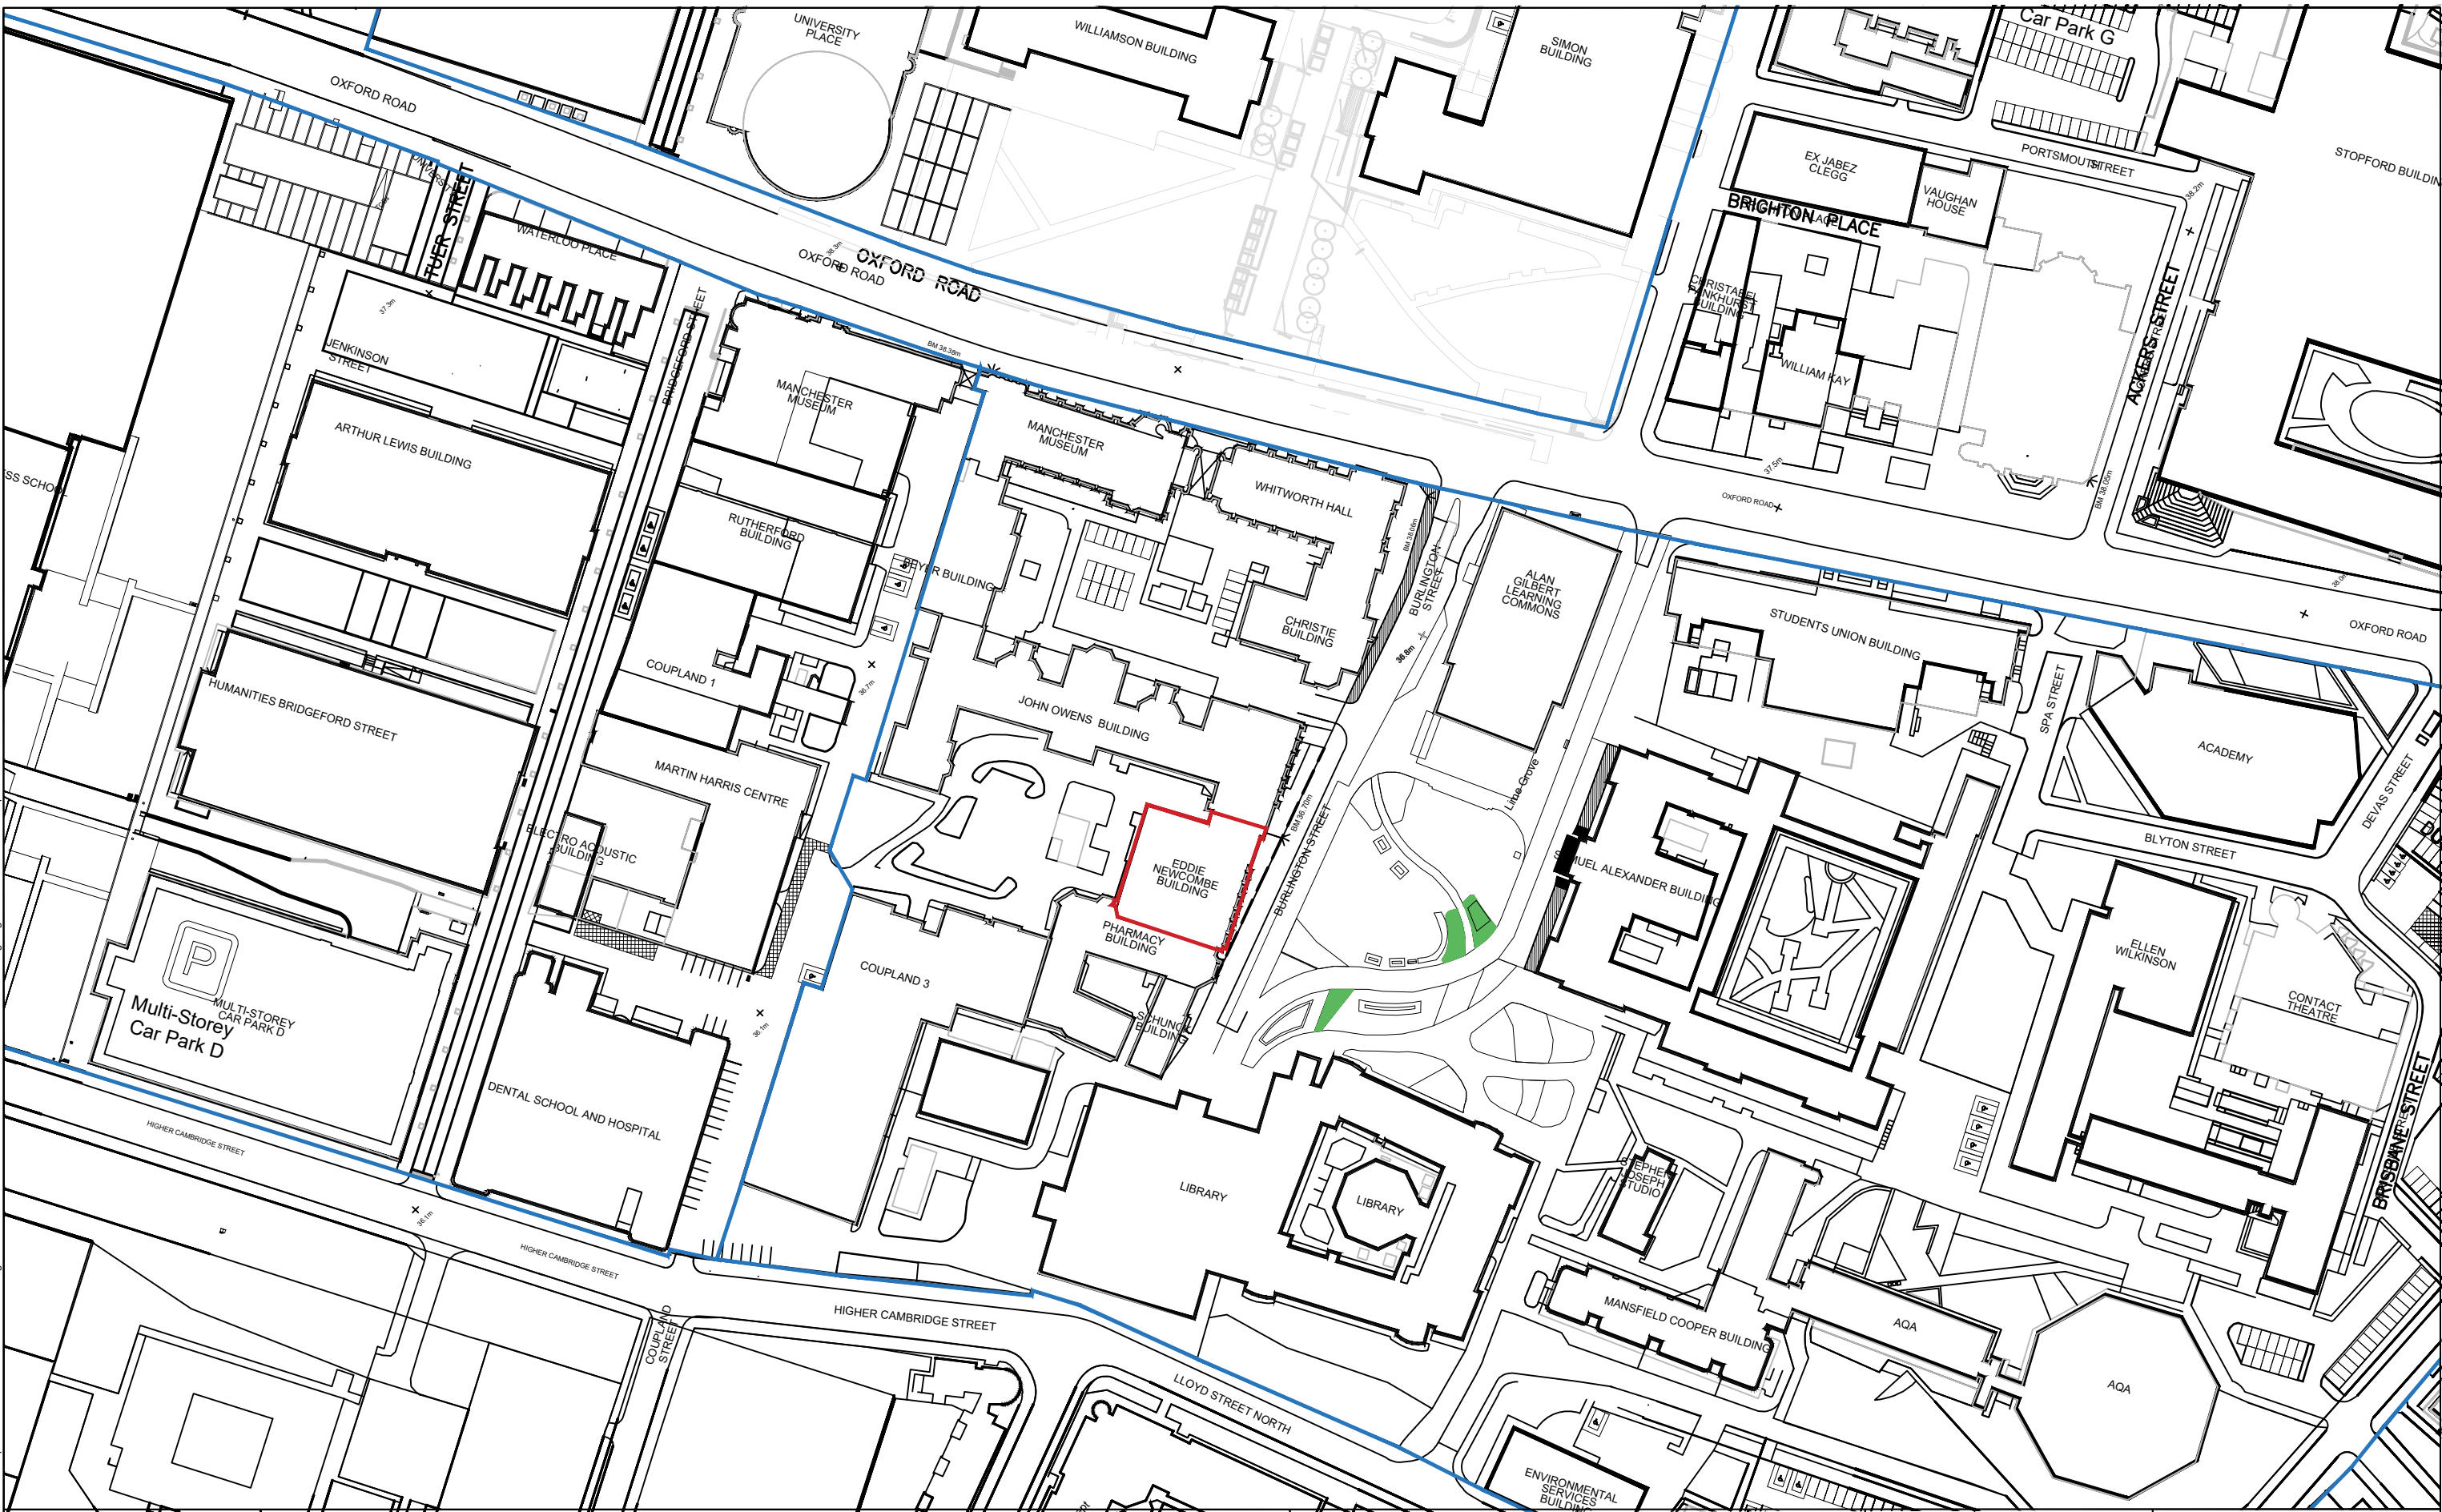

MANCHESTER

1824

The University of Manchester

Directorate of Estates and Facilities

Beyer Building

The University of Manchester

Oxford Road

Manchester

M13 9PL

Fairhursts:


Fairhursts:

5th Floor, 31 Dale Street

Manchester

M1 4EY

Tel: 0161 8317300

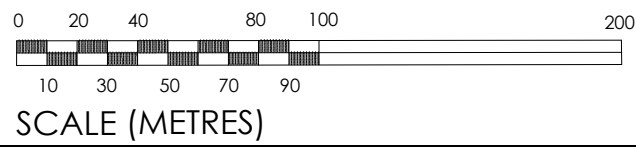

- NOTES
- DO NOT SCALE FROM THIS DRAWING.
 - ALL MEASUREMENTS ARE IN MILLIMETERS UNLESS STATED OTHERWISE.
 - THIS DRAWING IS TO BE READ IN CONJUNCTION WITH THE SPECIFICATION AND ALL RELEVANT ARCHITECTURAL, ELECTRICAL, MECHANICAL, AND STRUCTURAL DRAWINGS.
 - © UNIVERSITY OF MANCHESTER. THIS DRAWING MUST NOT BE REPRODUCED WITHOUT PERMISSION.
 - DIRECTORATE OF ESTATES AND FACILITIES TO BE NOTIFIED OF ANY DISCREPANCIES.

1		ISSUED FOR LISTED BUILDING CONSENT	JUN 25	KMD	MD	-
Rev	Description	Date	By	Chk	Auth	

PLANNING					
Project					
ITS & COMPUTER SCIENCE PROJECT					
Building Name			Building No.		
EDDIE NEWCOMB			-		
Site Name			-		
Sub Site Name			-		

Drawing Title					
SITE LOCATION PLAN					
EDDIE NEWCOMB					
PM	AV	Drawn	KMD	Checked	MD
Scale @A3	Date	Date	#	Date	#
1:2500	JUN2025				
Drawing No.	Revision				
7808-FA-EN-XX-DR-A-01-101	P02				