


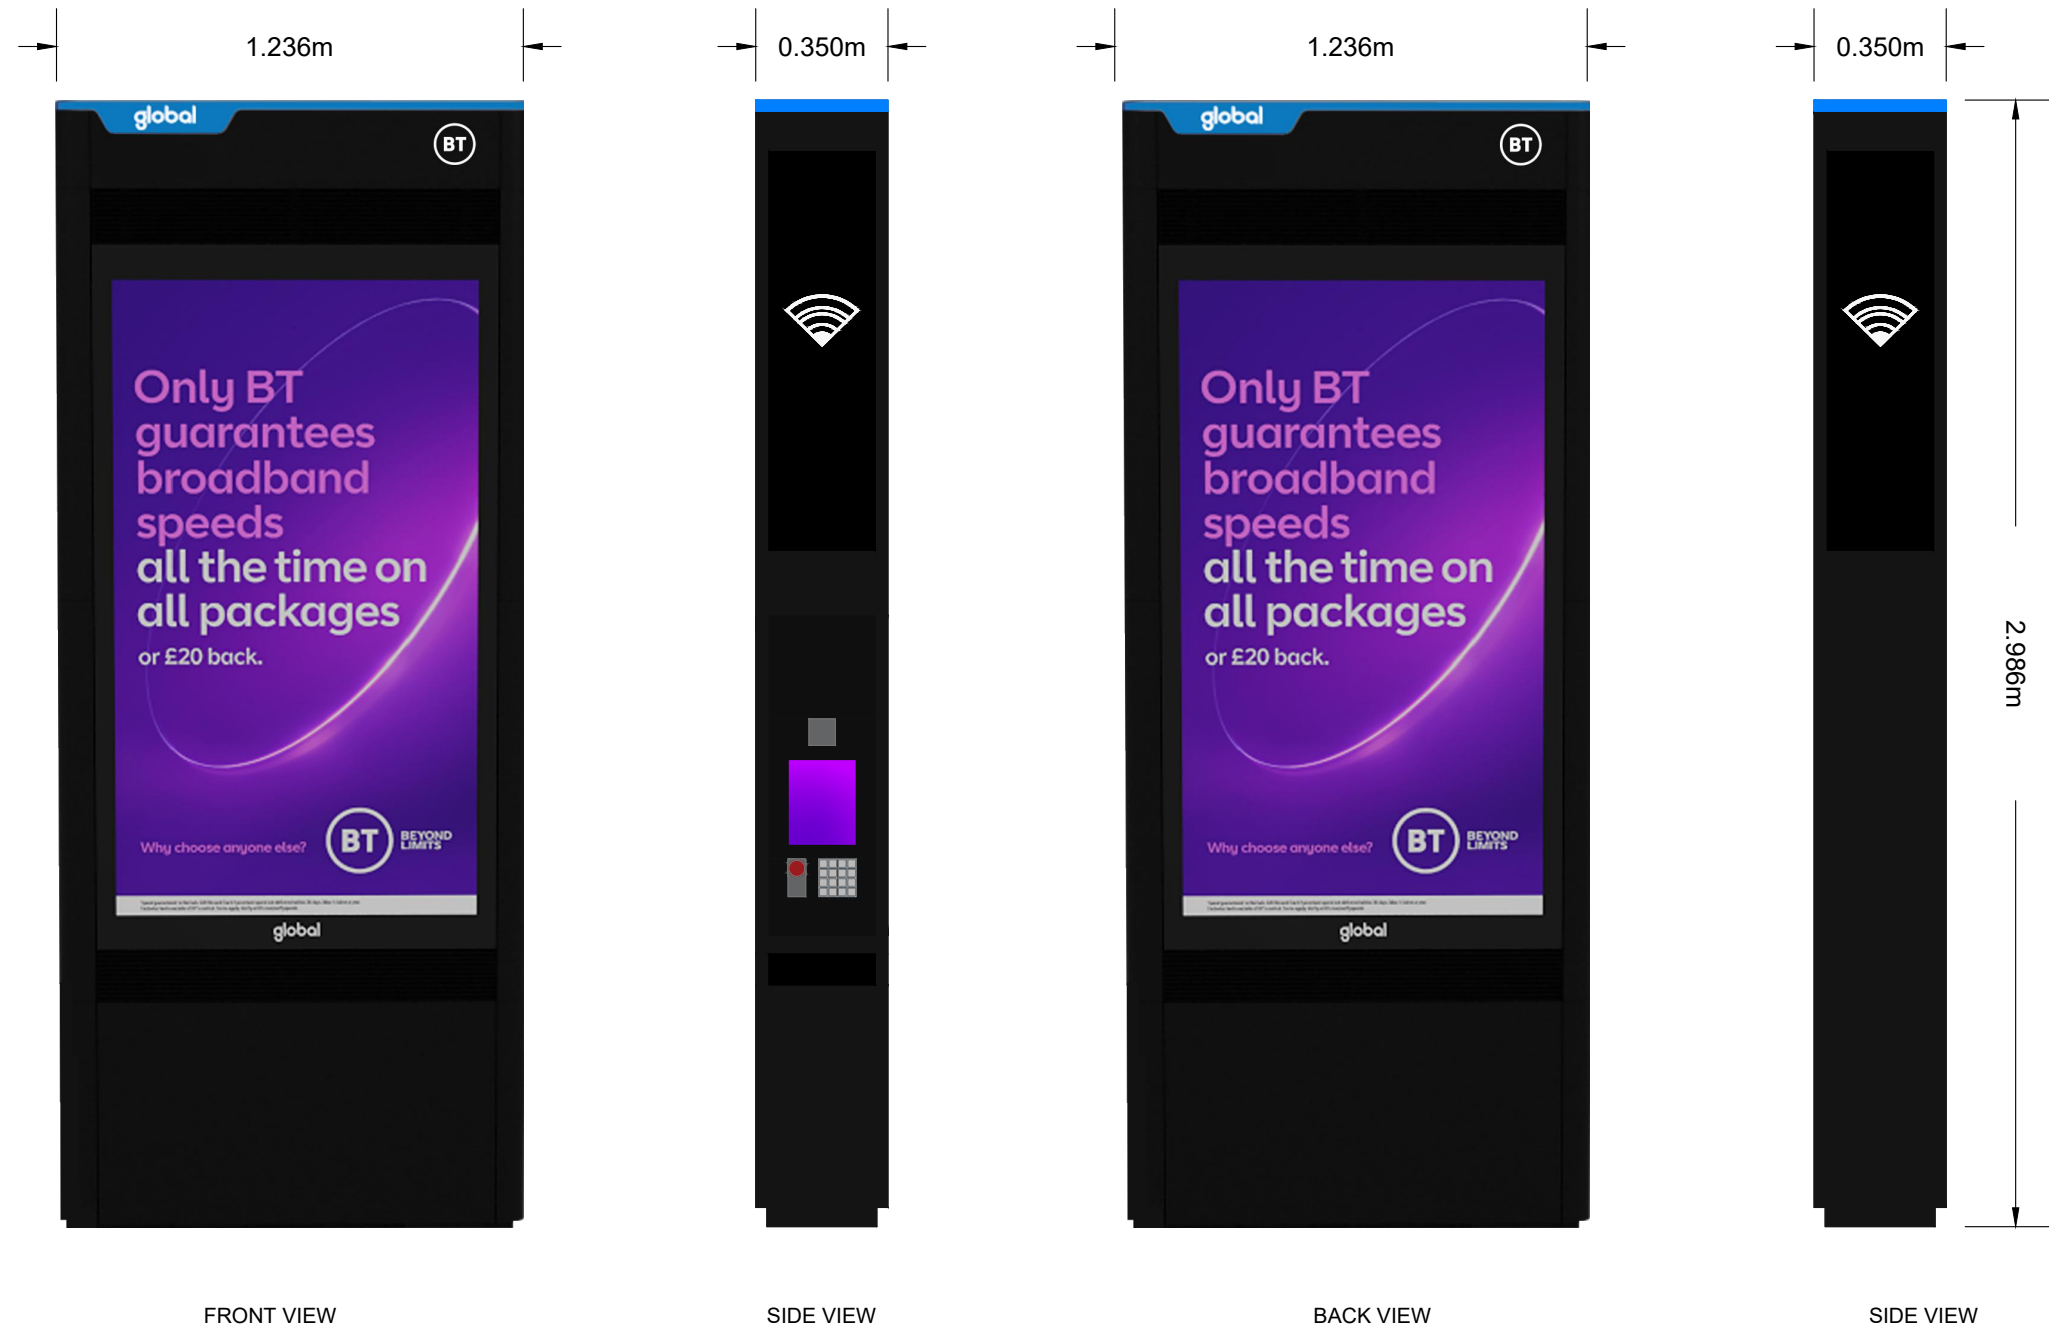

FRONT VIEW

SIDE VIEW

BACK VIEW

SIDE VIEW

Drawing Status:		
Planning		
Drawing Name:		
PROPOSED BT STREETHUB 3 UNIT		
Rev	Date	Description
-	21.03.2025	First Issue
Drawn:		AS
Approved:		NA
Sheet No:		1 of 1
Sheet Size:		A3



The information contained in this document is confidential and protected by copyright. The use, copying or disclosure to a third party, either wholly or in part, except with the written permission of, and in the manner prescribed by Dalcour Maclaren constitutes an infringement of copyright. Dalcour Maclaren does not warrant that this document is definitive nor free of error and does not accept liability for any loss caused or arising from reliance upon information provided herein. Although our best efforts have been made to ensure the accuracy of these plans, all measurements must be confirmed on site.