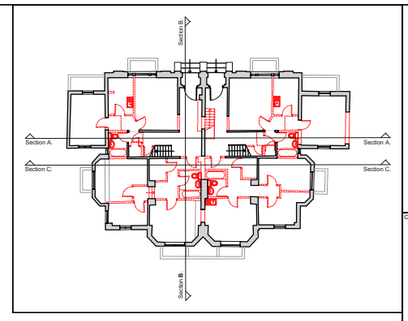

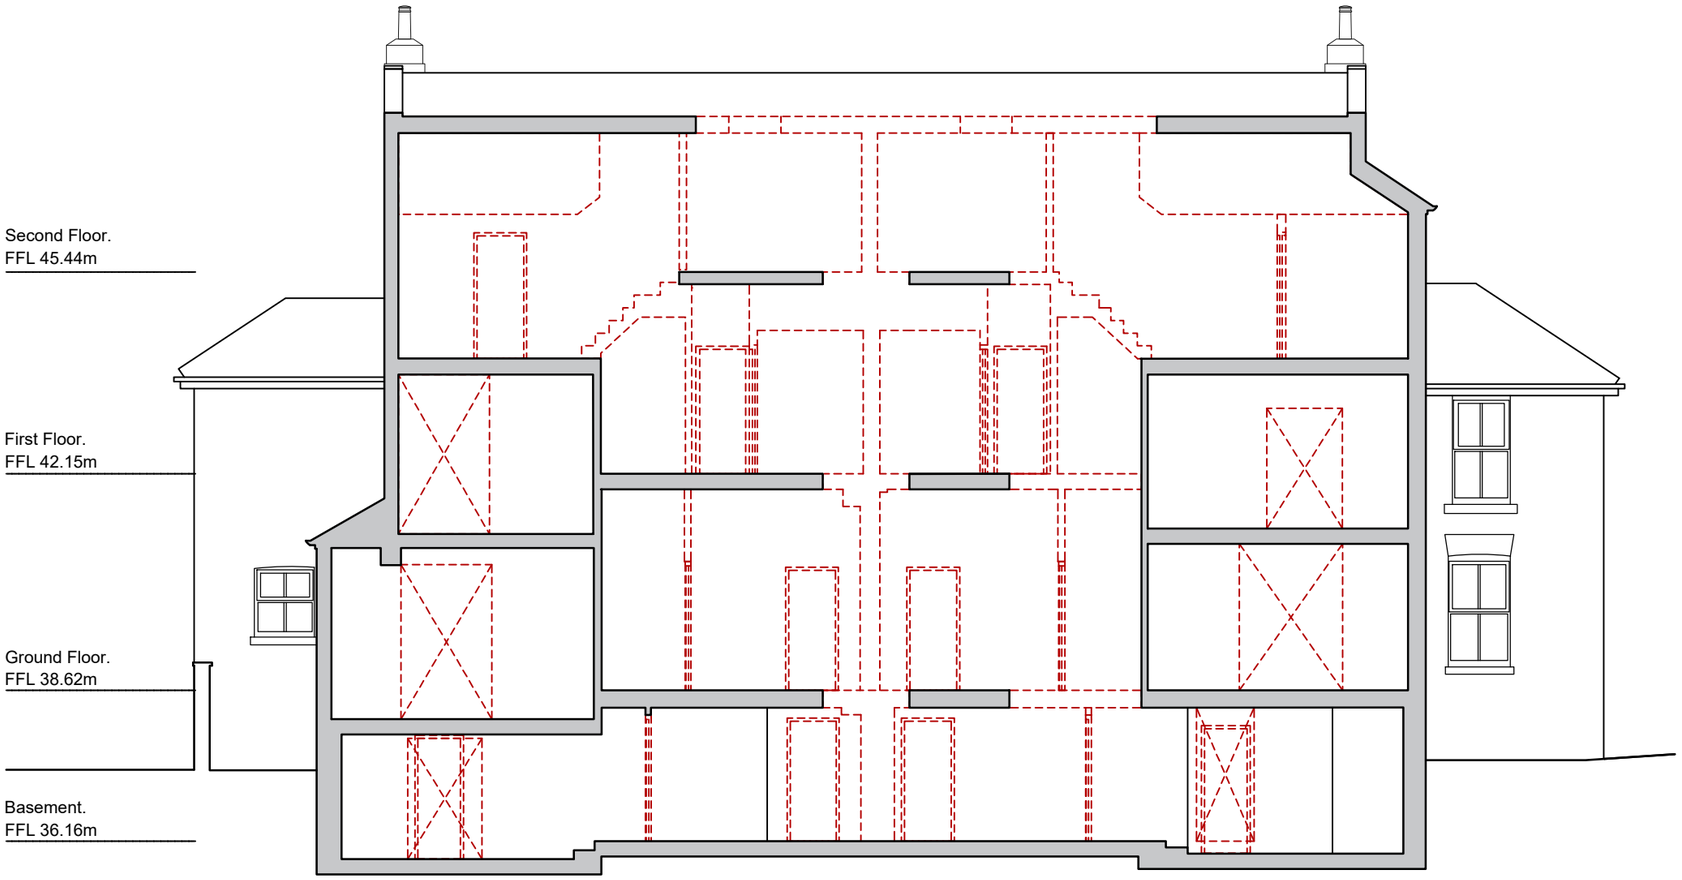

Notes:

All cornicing and original features have previously been removed through out.

1 SECTION CC
1:100

DO NOT SCALE FROM THIS DRAWING.

THIS DRAWING IS BASED ON DIMENSIONAL SURVEY INFORMATION PROVIDED BY OTHERS. THE ARCHITECT CANNOT ACCEPT RESPONSIBILITY FOR THE ACCURACY OF THIS SURVEY INFORMATION.

ALL DIMENSIONS ARE SHOWN IN METRIC.

THIS DRAWING REMAINS THE COPYRIGHT OF

STALLAN-BRAND ARCHITECTURE + DESIGN LTD

CLIENT
ALUMNO GROUP

1:100 @ A3
0m 1 2 3 4

NOTES
THIS DRAWING IS BASED ON PROJECT'S PREVIOUS ARCHITECT'S INFORMATION, ON PROJECT'S APPROVED PLANNING DRAWINGS, AND ON MEASURED BUILDING SURVEY INFORMATION (FOR THE LISTED BUILDING).

Demolition

REV	REASON FOR ISSUE	DATE
P02	s19 PLANNING ISSUE - roof co-ordination update	11.07.25
P01	s73 PLANNING ISSUE	25.03.24

Stallan-Brand

80 Nicholson Street
Glasgow
G5 9ER

Phone: 0141 258 5015
Email: info@stallanbrand.com
Website: www.stallanbrand.com

PROJECT
MOSS LANE EAST, MANCHESTER

TITLE
SECTION CC - DEMOLITION

DRAWING NUMBER	REVISION
2027-SBA-02-ZZ-D-A-01212	P02

STATUS
PLANNING

DATE	DRAWN BY	SCALE @ A3
29.03.24	PM	1:100
	CHECKED BY	PROJECT NUMBER
	PM	2027.00

Copyright ©