




REV.	DATE	AMENDMENT
P04	17/09/2025	Updated drawing pack capturing IQ changes to partition setting out, ceiling heights, finishes, entrance door and internal levels.
P05	15/10/25	Entrance door and elevations updated for non-material amendment submission, capturing changes by IQ

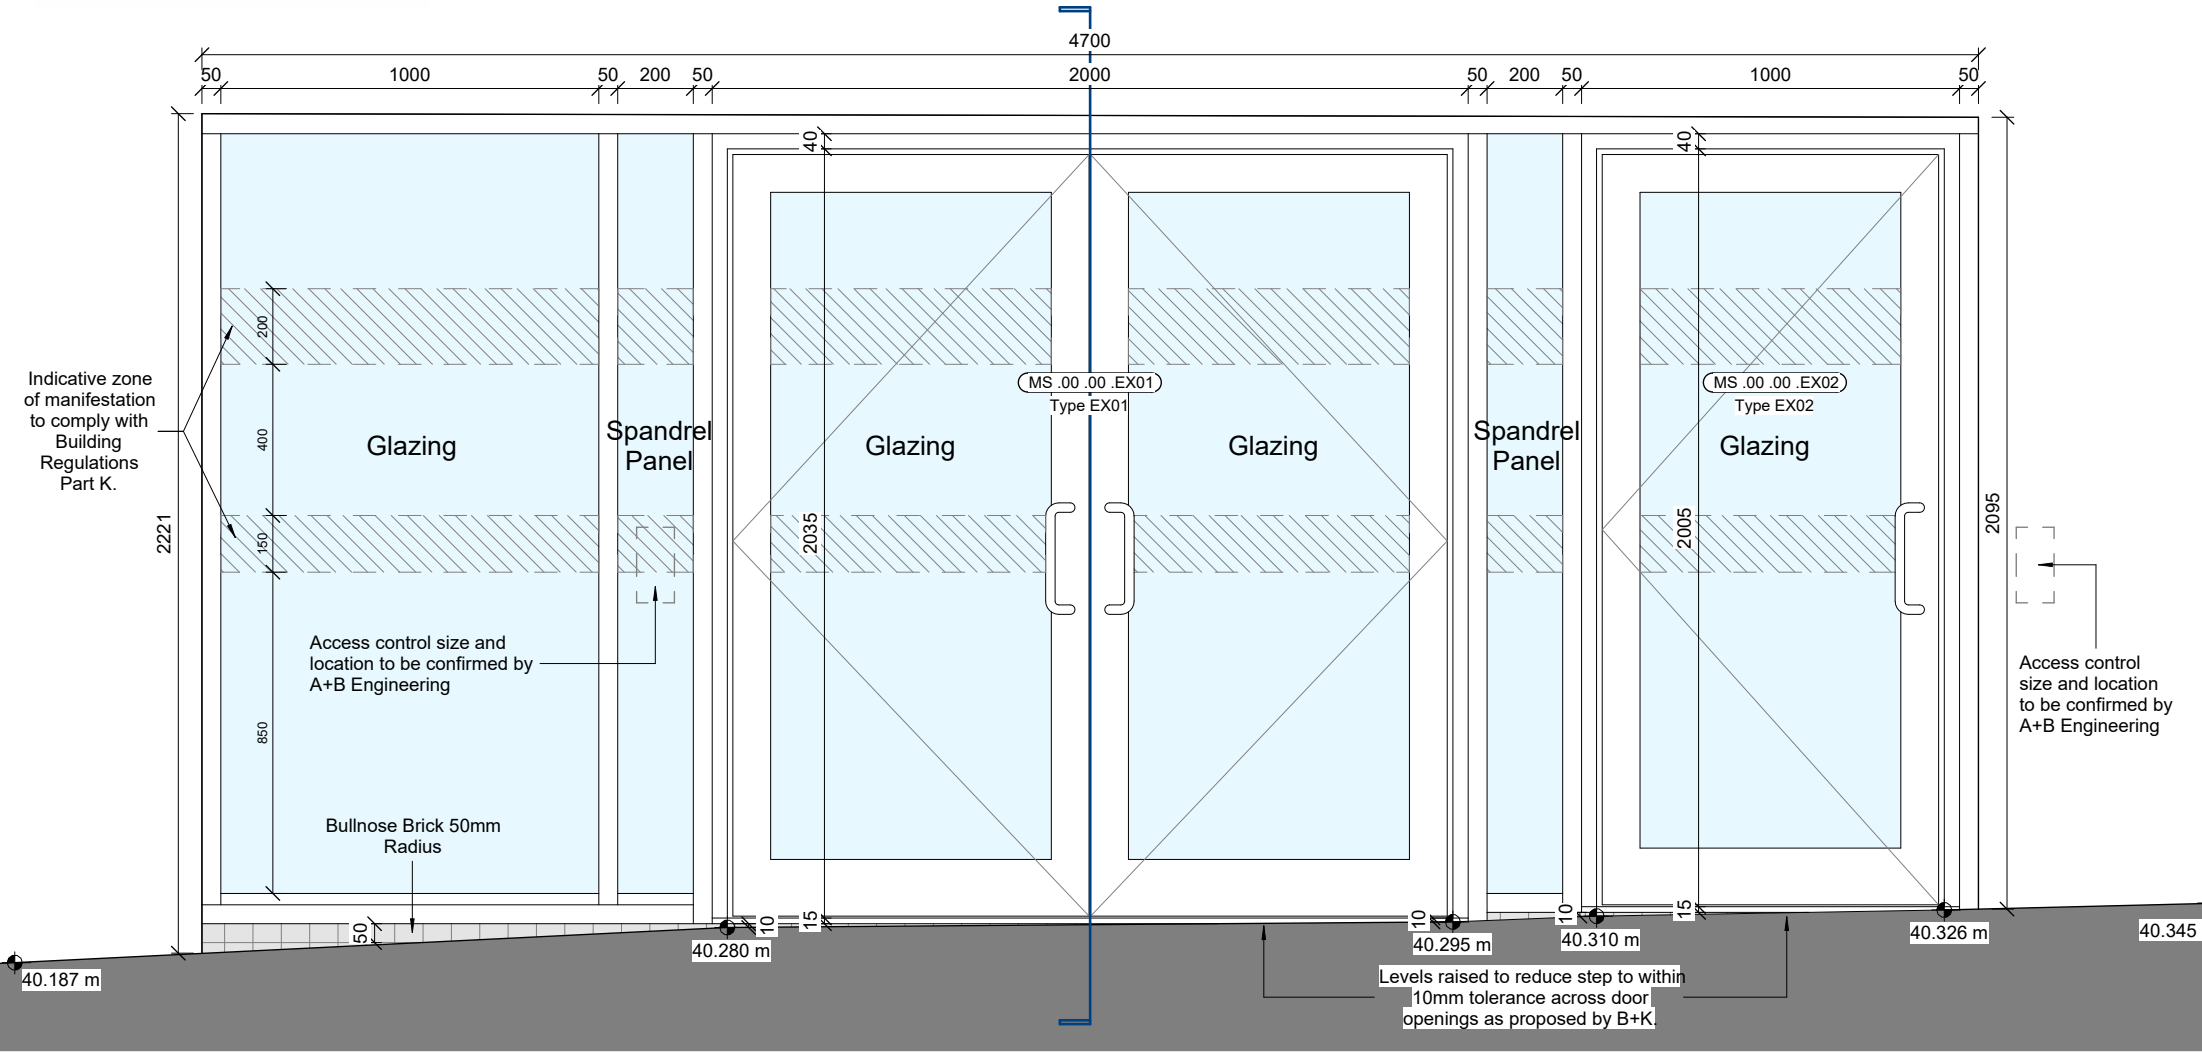

1 External Door Sketch - As Per B+K Request
32311 1 : 20

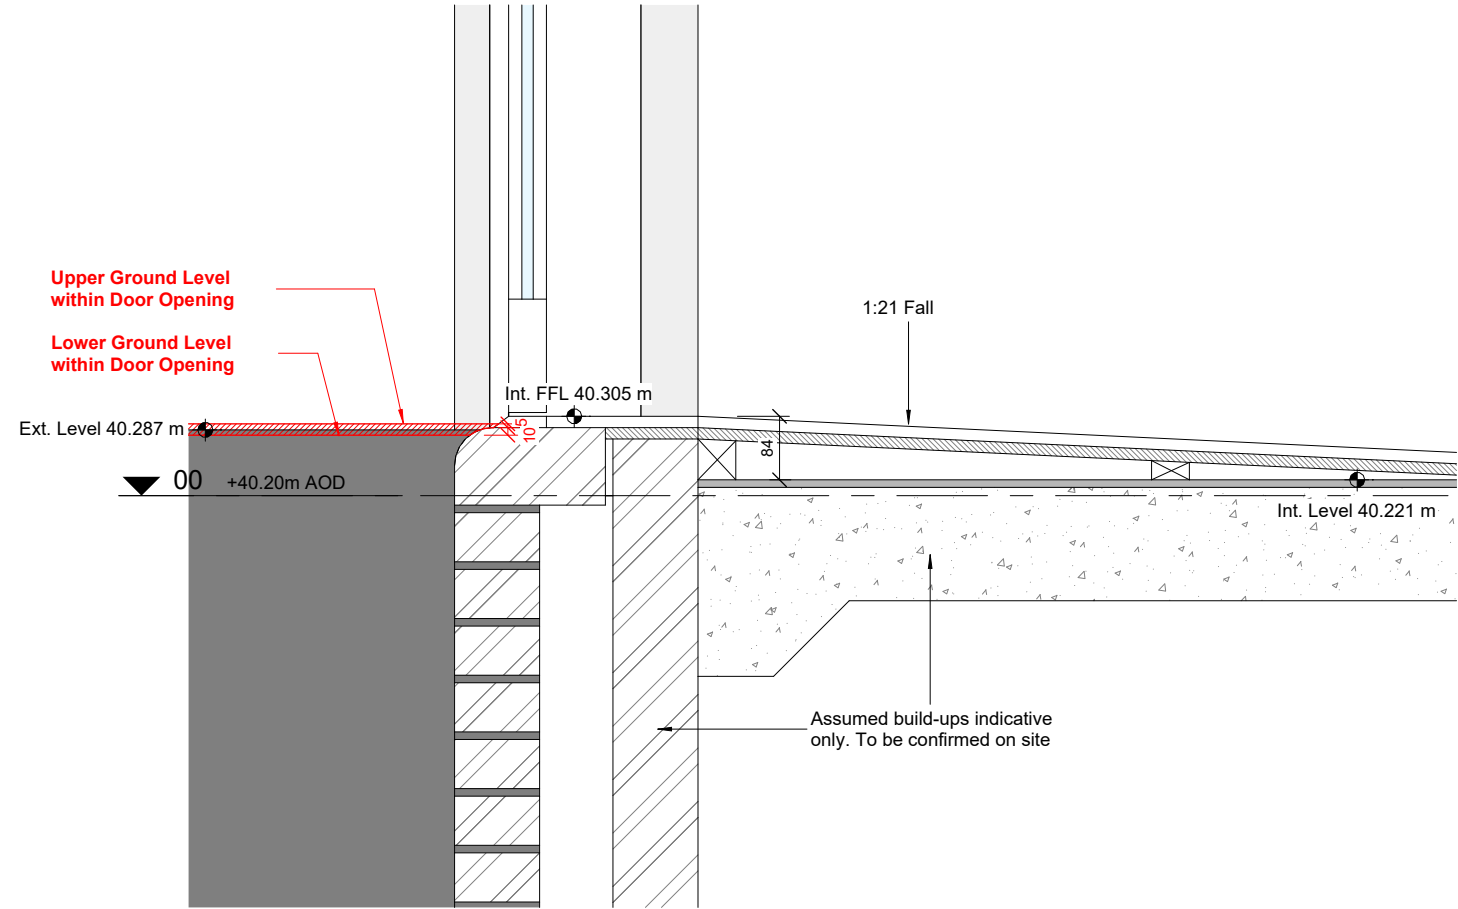

2 Marketing Suite Entrance Door Section
32311 1 : 10

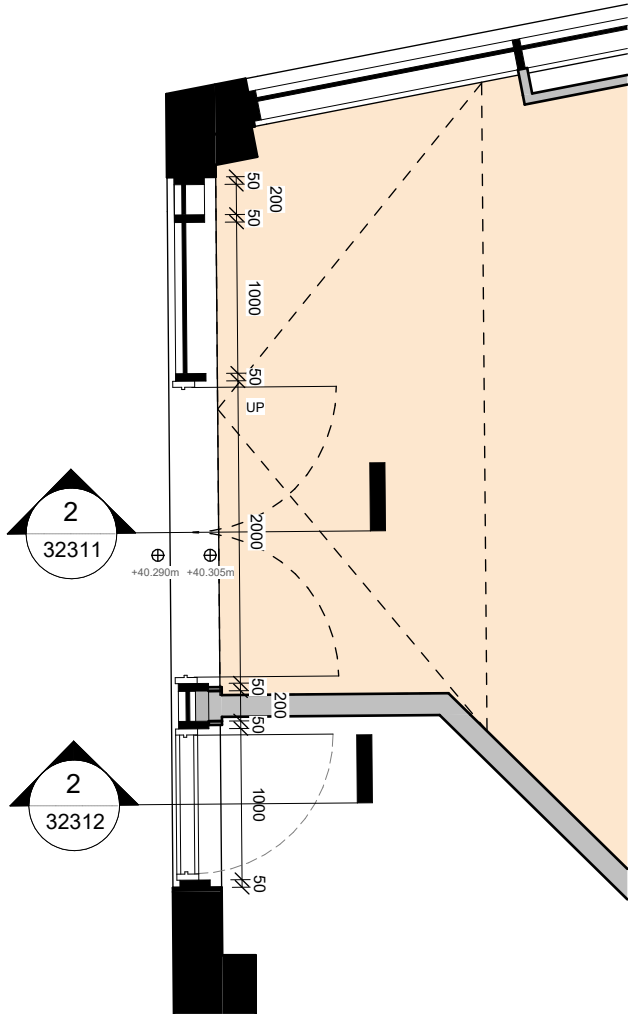

3 Entrance Door Plan
32311 1 : 50