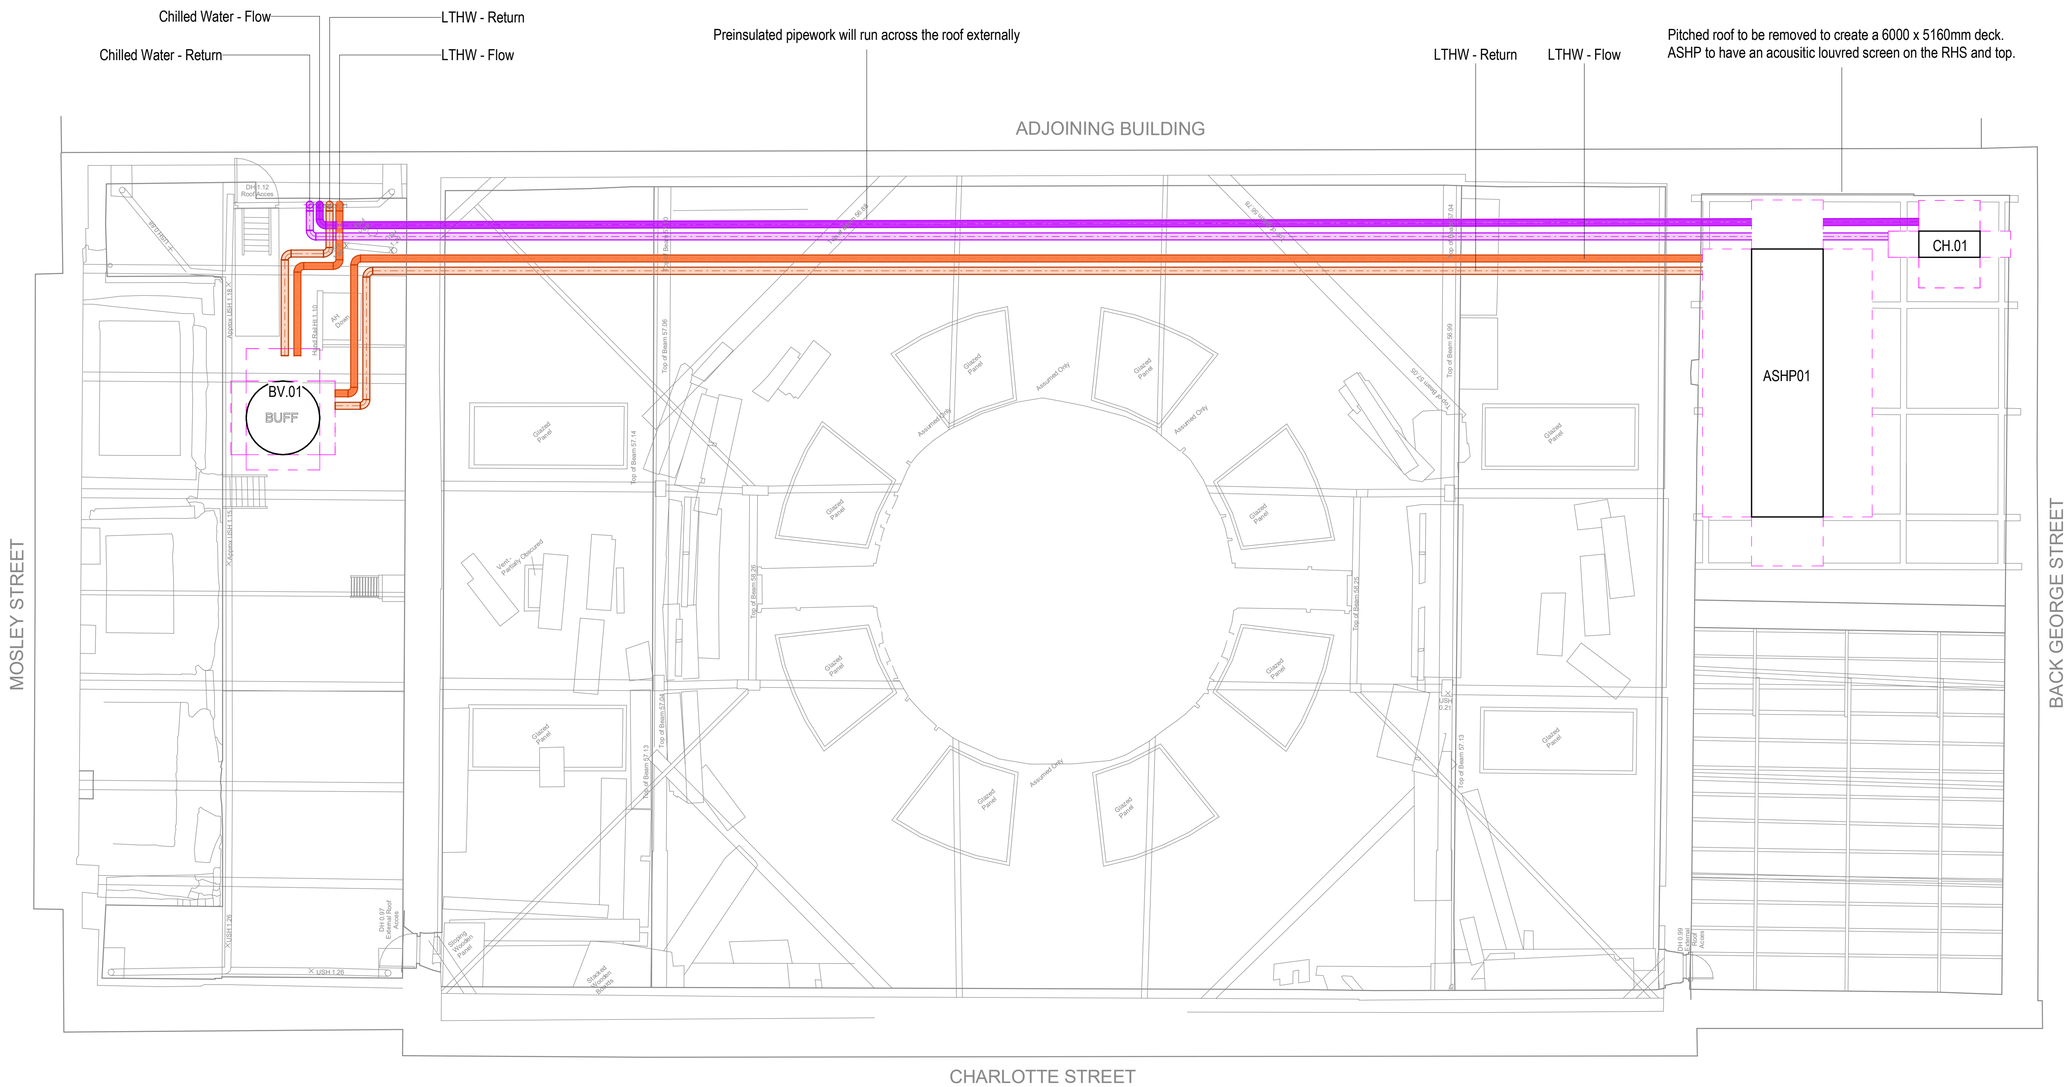
Chilled Water - Flow
Chilled Water - Return
LTHW - Return
LTHW - Flow
Preinsulated pipework will run across the roof externally
LTHW - Return
LTHW - Flow
Pitched roof to be removed to create a 6000 x 5160mm deck.
ASHP to have an acousitic louvred screen on the RHS and top.
ADJOINING BUILDING
MOSLEY STREET
BACK GEORGE STREET
CHARLOTTE STREET
BV.01
BUFF
ASHP01
CH.01
DH 1.12 Roof Access
Glazed Panel
Assumed Only
Top of Beam 97.06
Top of Beam 97.14
Top of Beam 96.99
Top of Beam 97.04
Top of Beam 97.13
Top of Beam 97.04
Top of Beam 96.99
Top of Beam 96.99
Top of Beam 96.99
Top of Beam 96.99
Top of Beam 97.13
Top of Beam 97.13
Top of Beam 97.04
Top of Beam 97.04