



Do not scale off this drawing. All dimensions to be checked on site prior to manufacture and construction. This drawing is the property of The Friday Project and should not be reproduced without permission. All discrepancies to be brought to the attention of the architect immediately. This drawing to be read in conjunction with the specification / bill of quantities and related drawings.			
REVISION			
-	FIRST ISSUE	24.06.25	LA
A	SCREEN HEIGHT ADJUSTED TO ACCOMMODATE EXISTING SERVICES AND NOTES ADDED.	17.07.25	LA
B	SCREEN LENGTH INCREASE TO RUN PASSED BACK OF DIRECTORY TOTEM SIGNS	16.08.25	LA

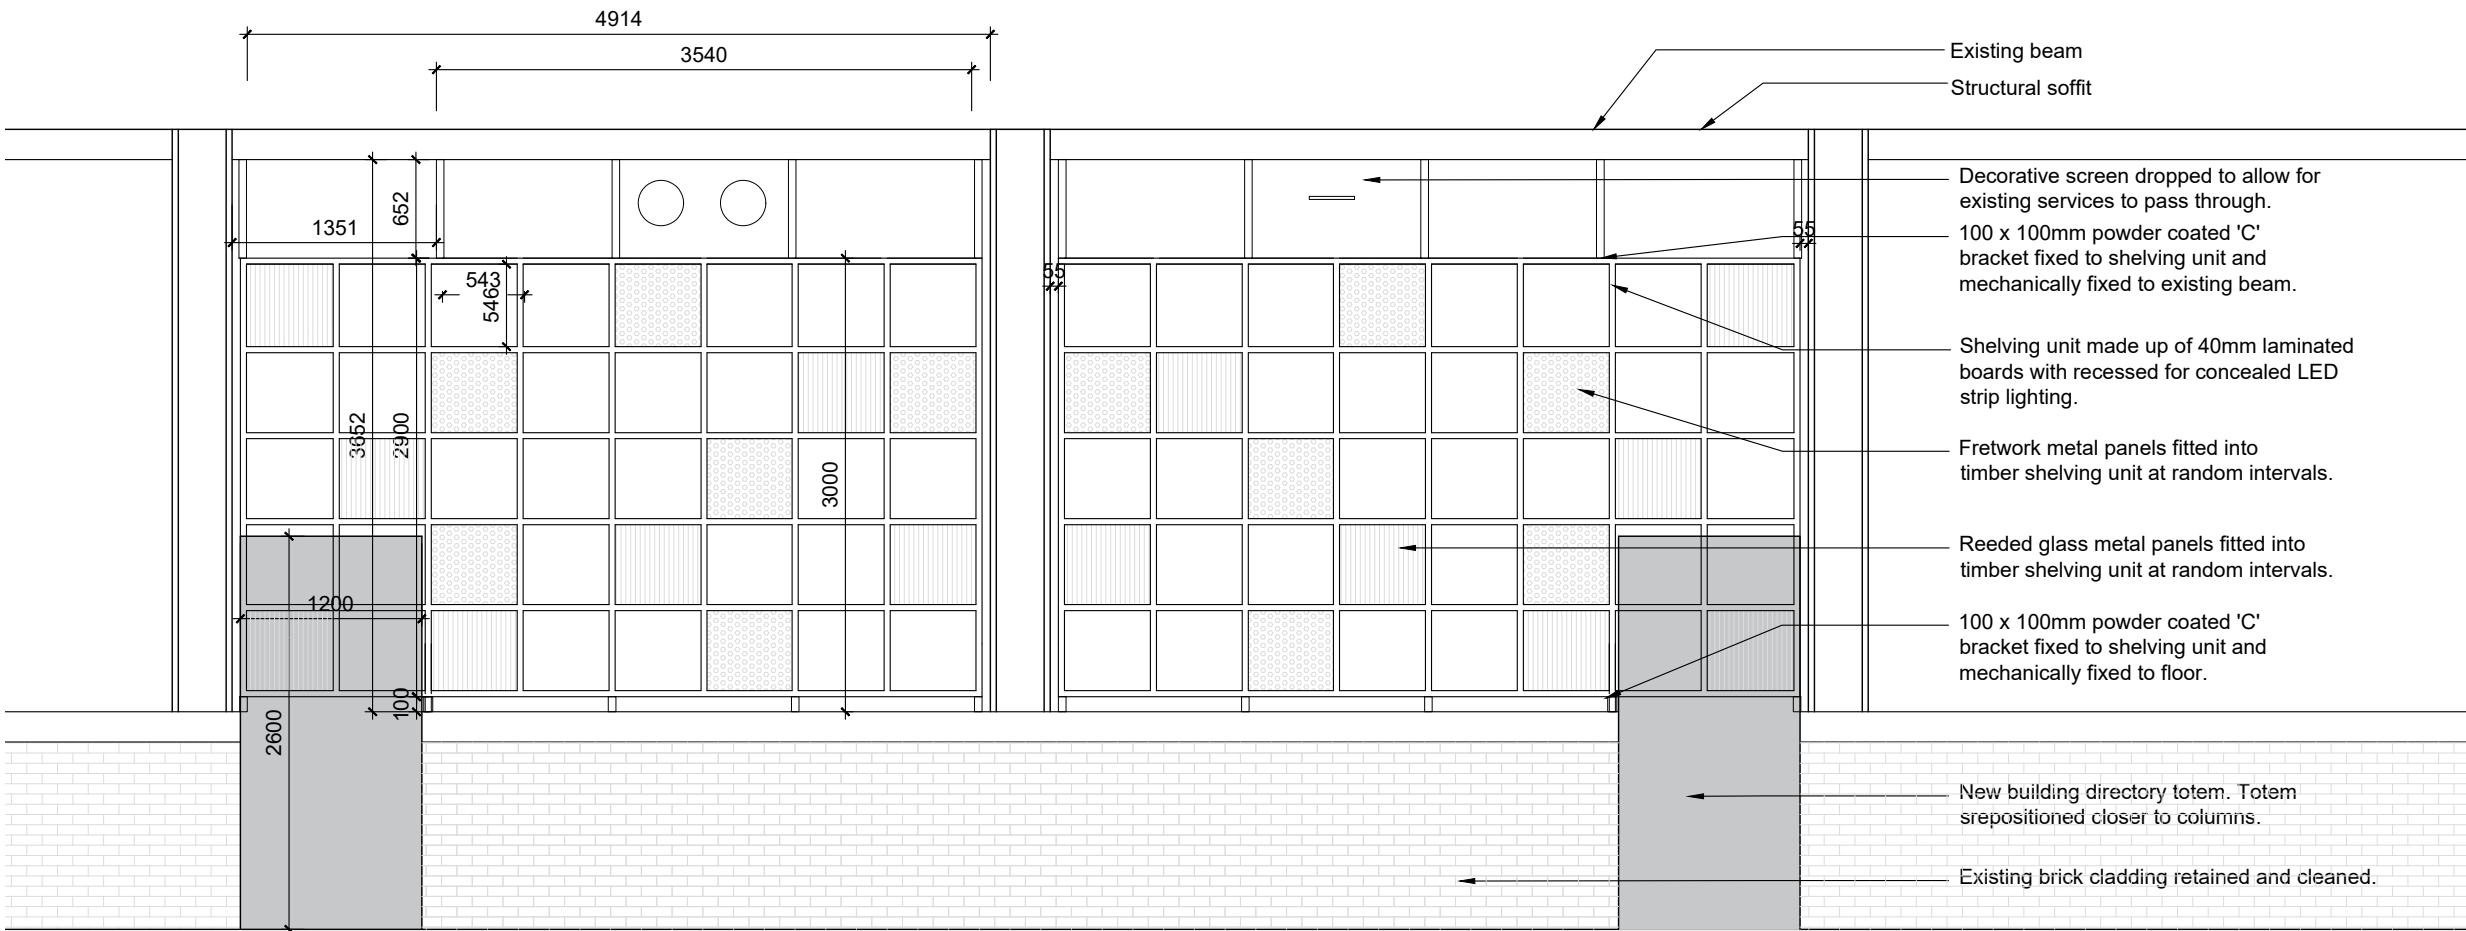

PROPOSED SCREEN ELEVATION
SCALE 1:50

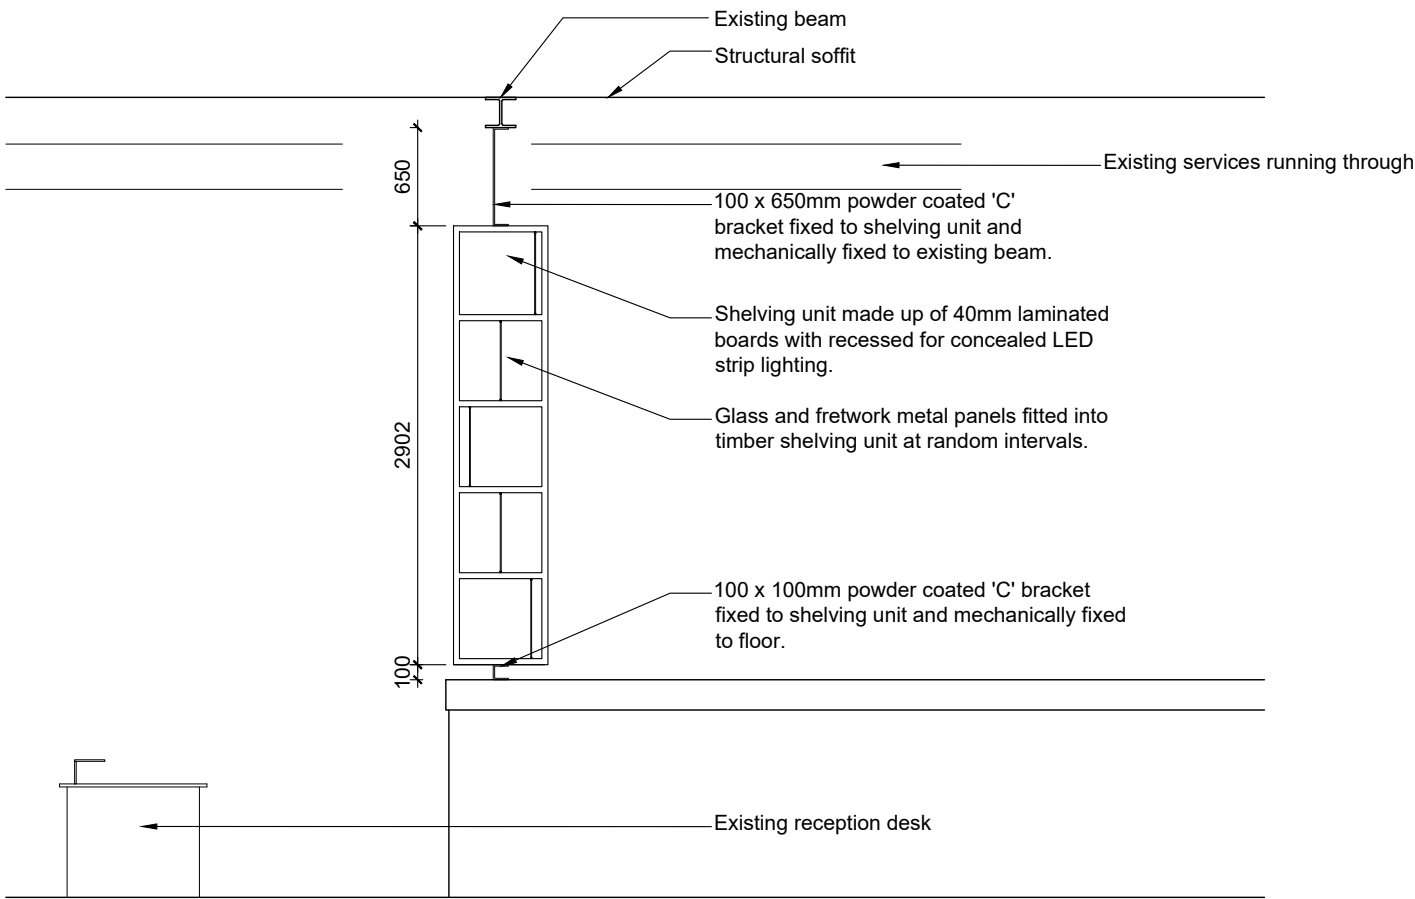

PROPOSED SCREEN SECTION
SCALE 1:50

APAM	client
BRIDGEWATER HOUSE 58-60 WHITWORTH STREET, M1 6LT	project
PROPOSED RECEPTION SCREEN DETAILS	title
VBC03	job No.
AD01 / B	dwg No.
1:50 @ A2	scale
LA	drawn

