


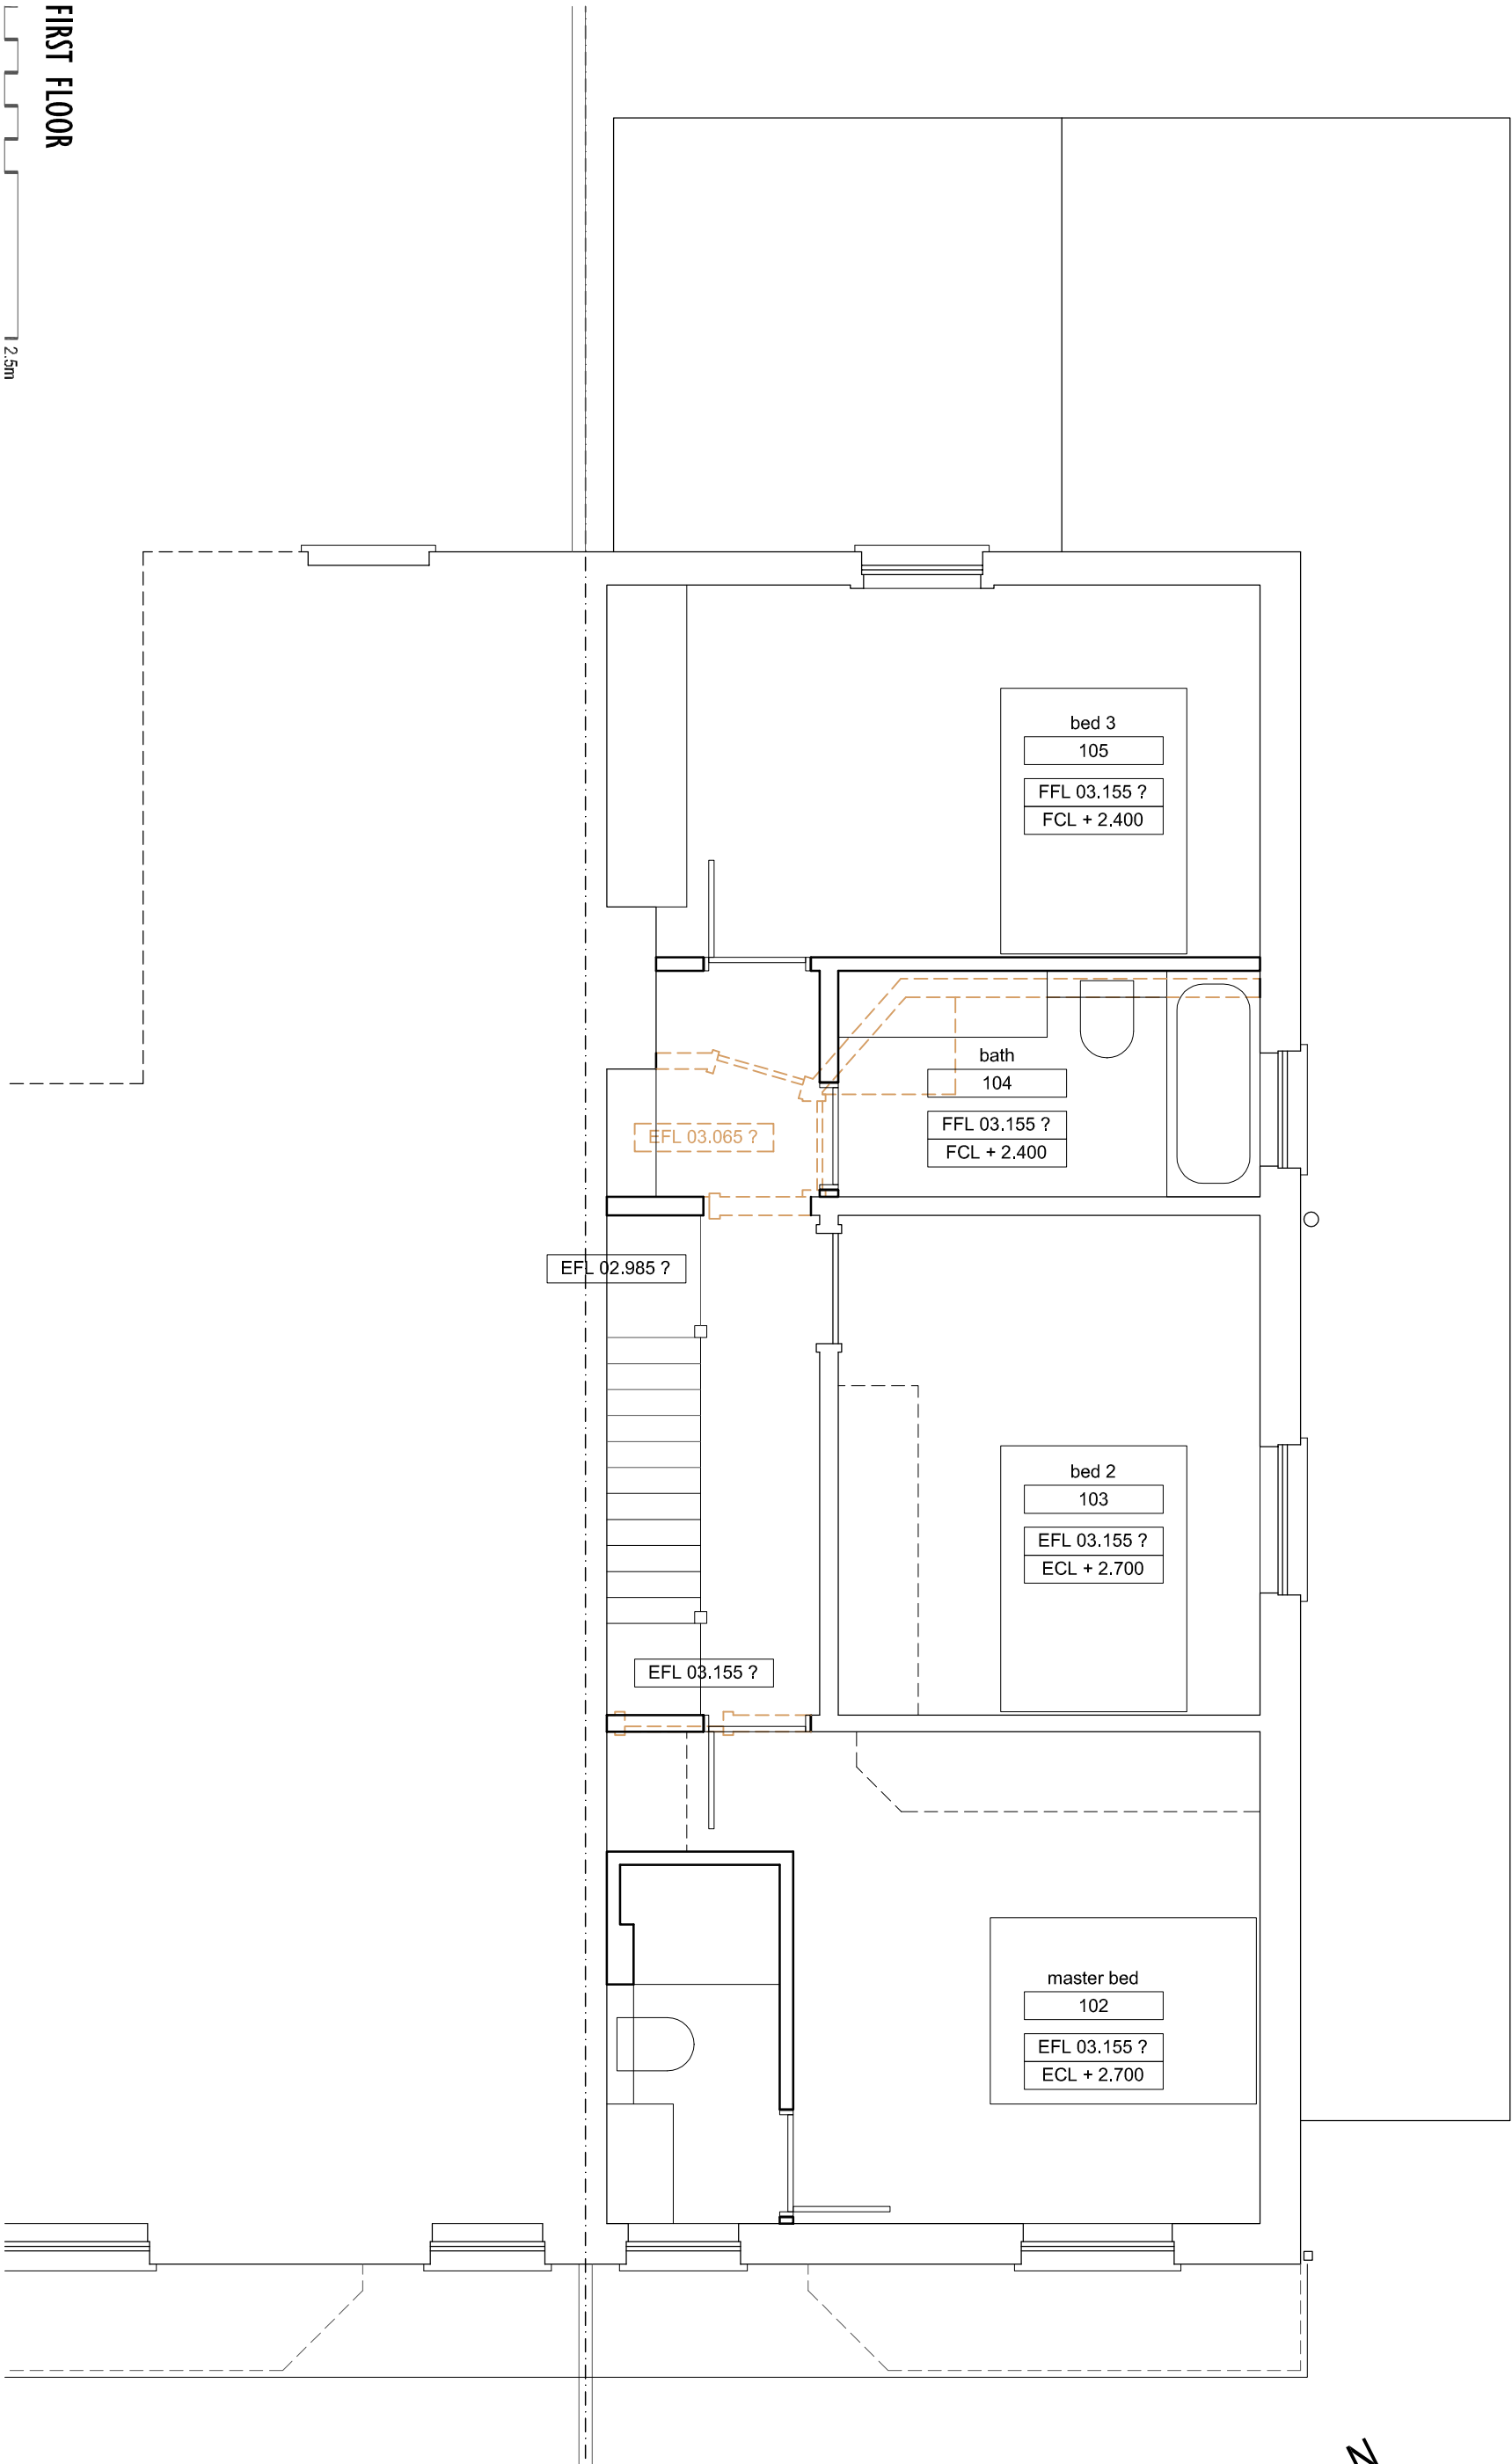

|                    |                |
|--------------------|----------------|
| DWG<br>2504-P1402B |                |
| SCALE<br>1:50 (A3) | DATE<br>MAY 25 |

80 CAVENDISH ROAD | DIDSBURY | M20 1QG  
PROPOSED FF PLAN

