


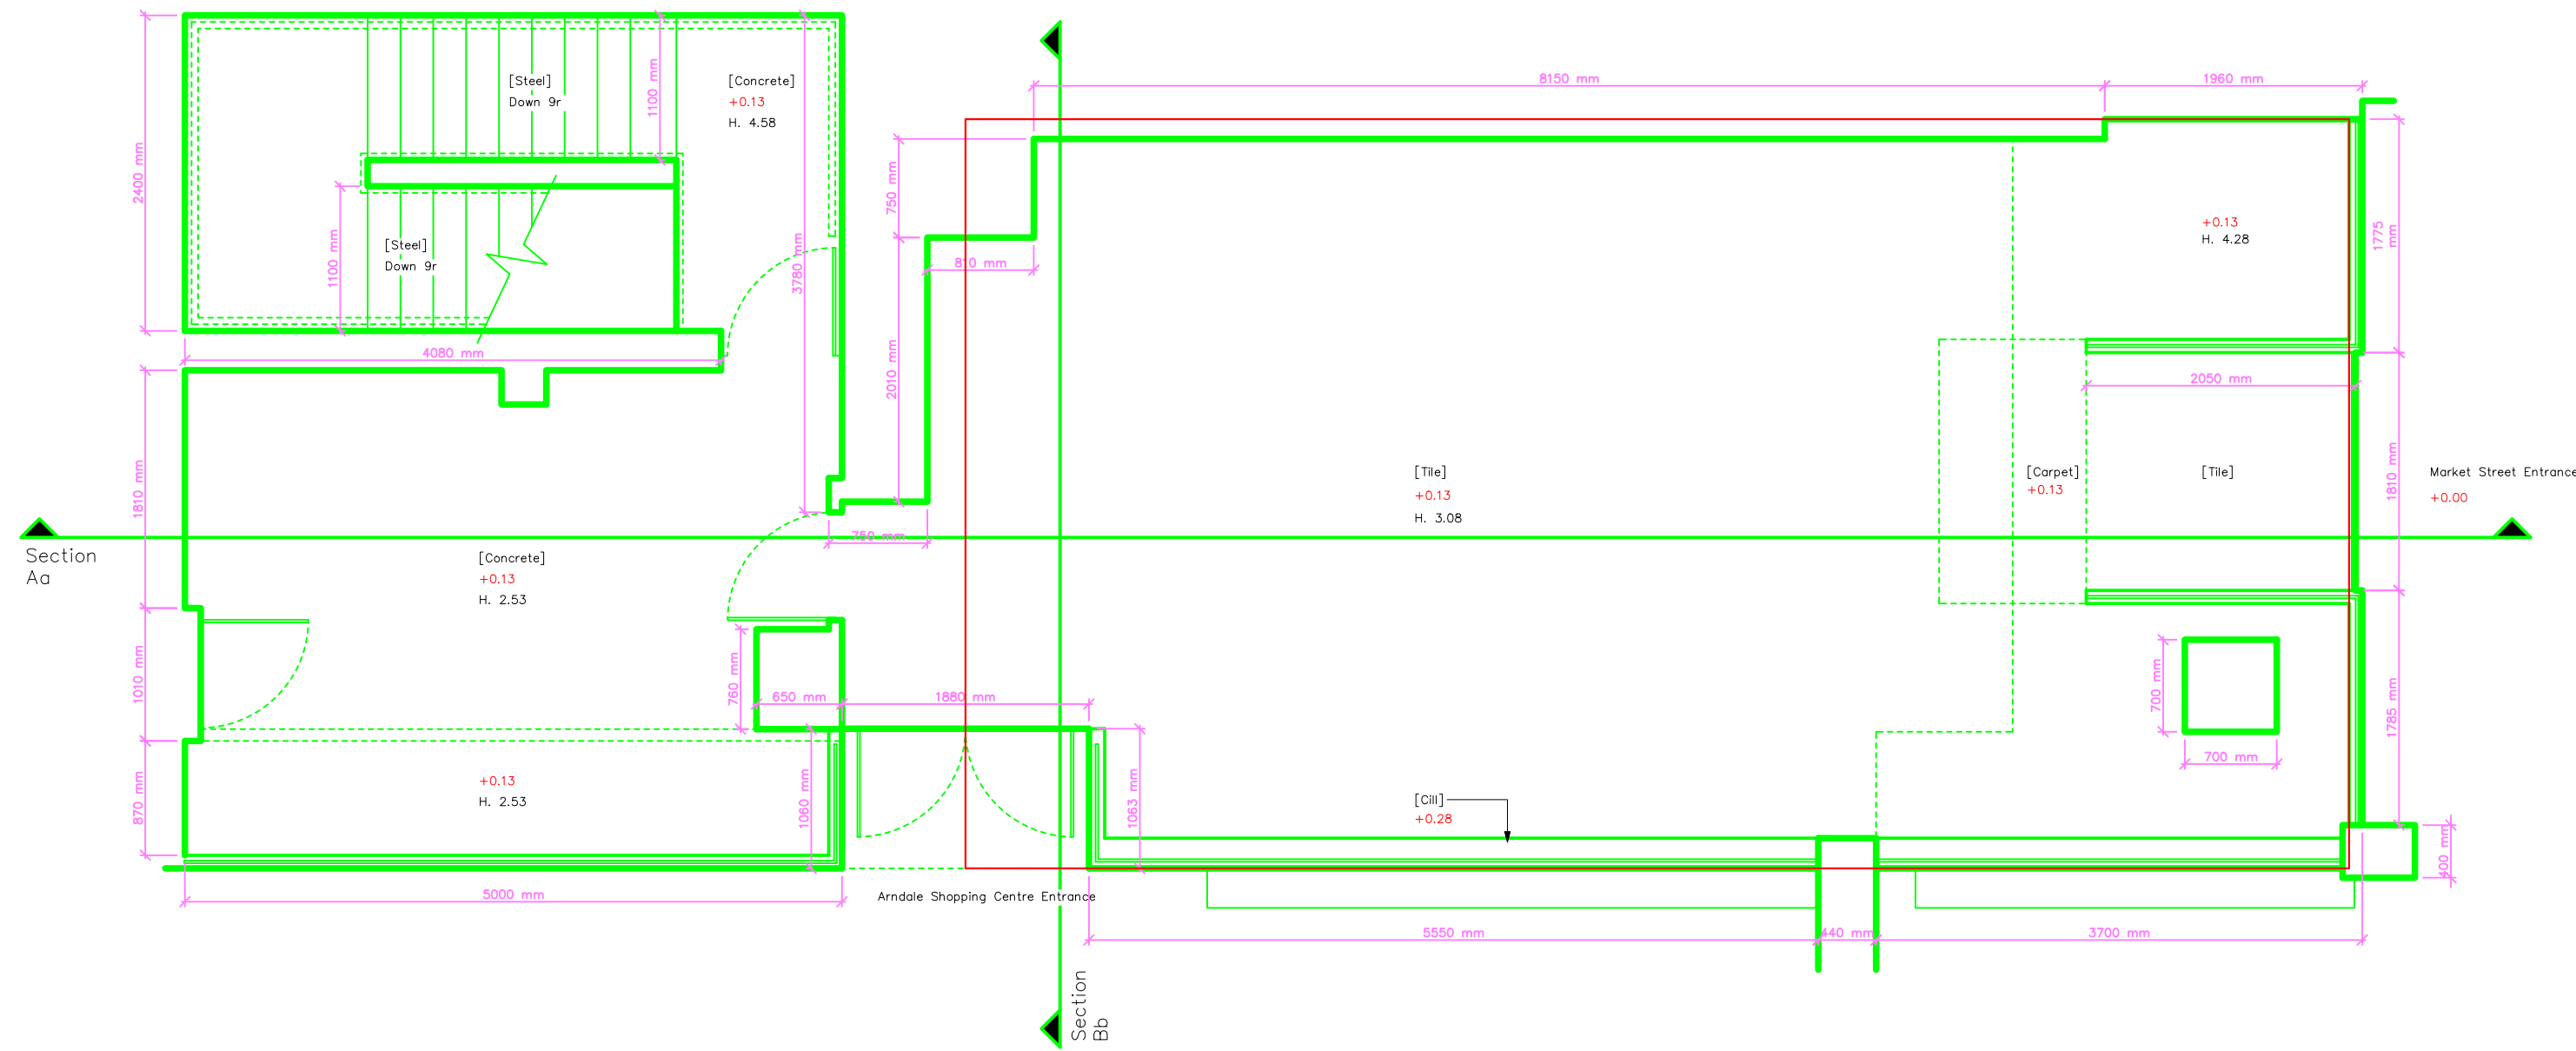

EXISTING PLAN @ 1.50  
FOR PLANNING PURPOSES



Client:  
MOIDA

Project:  
MANCHESTER

Title:  
EXISTING PLAN

Drawing No:  
PL 001

Job No:  
220

Scale:  
1:50@A1

Drawn:  
JM

Reviewed:  
LK

STATUS:  
PLANNING REV 3

Revision:

Date: 11.09.2025


All drawings have been prepared from a digital survey or existing drawings provided by others, accuracy cannot be assumed.  
It is the contractors responsibility to carry out site dimension checks and produce production drawings. Details will be subject to approval of production drawings and site strip out.

This drawing is to be read in conjunction with all other architects drawings, specifications and all other consultants' information.


All proprietary systems shown on this drawing are to be installed strictly in accordance with the manufacturers / suppliers recommended details.

Any discrepancies between information shown on this drawing and any other contract information or manufacturers / suppliers recommendations is to be brought to the attention of the designer.

This drawing is the property of block1: design, copyright is reserved by them and the drawing issued on condition that it is not copied either wholly or in part without the consent of BLOCK1: DESIGN Ltd

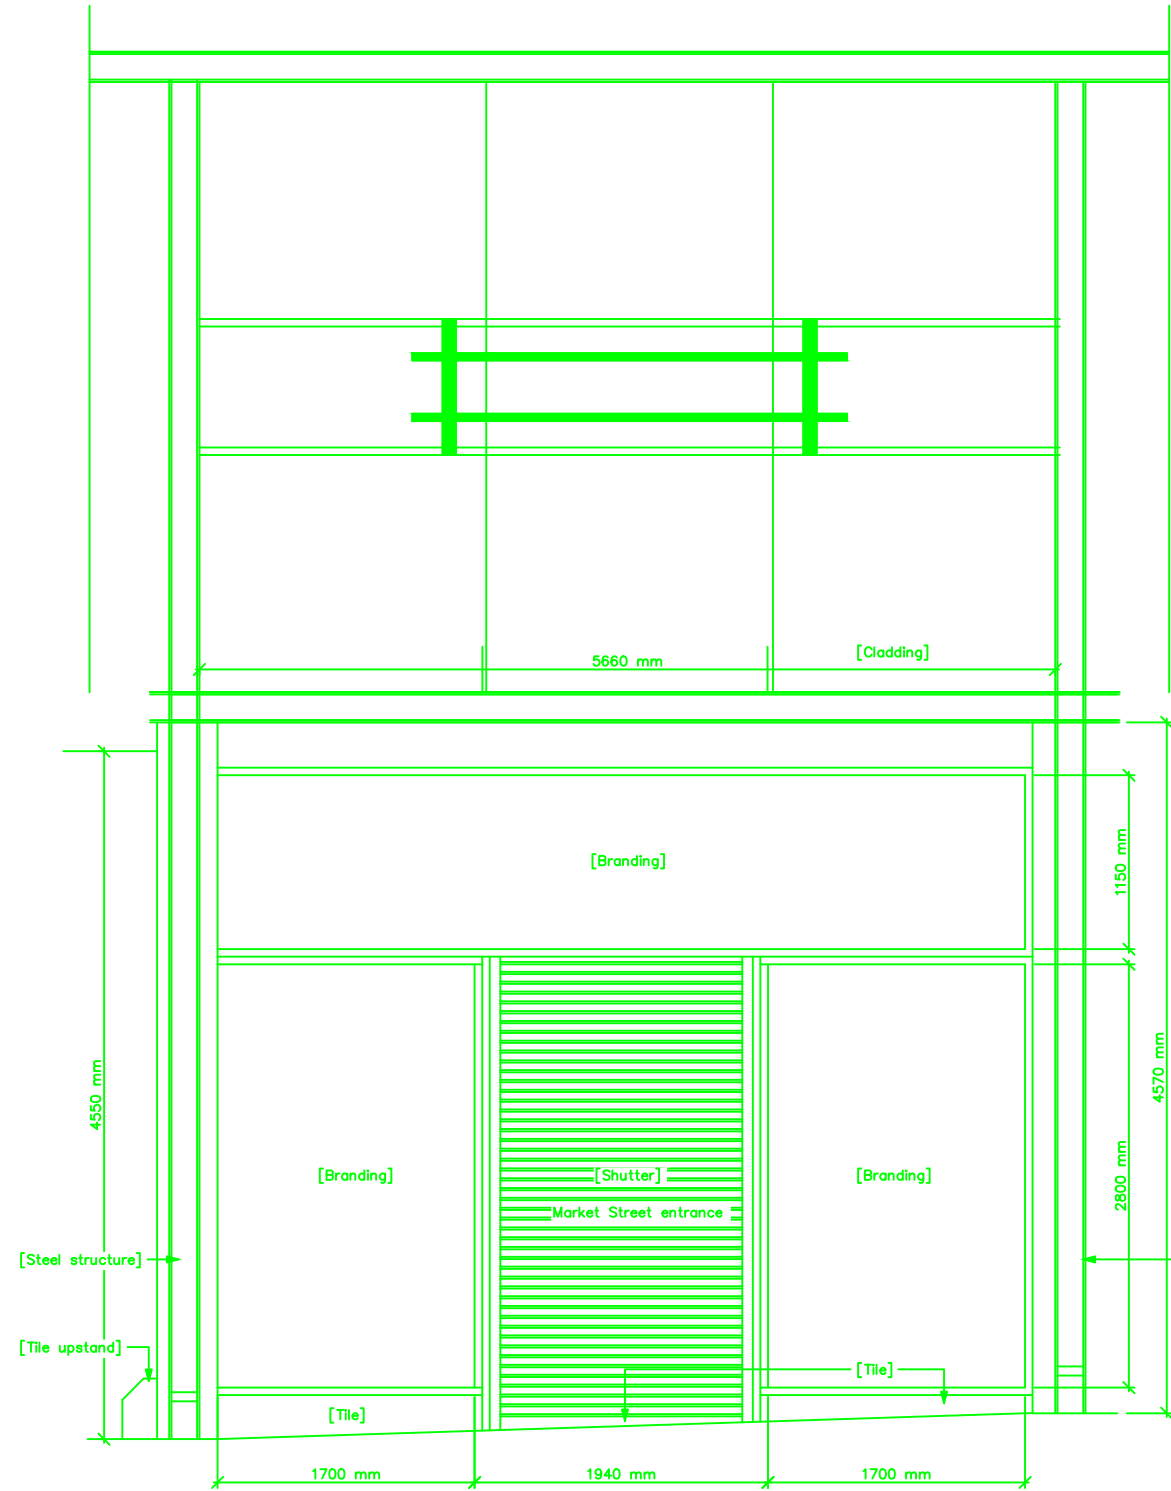

EXISTING ELEVATION @ 1.50  
FOR PLANNING PURPOSES

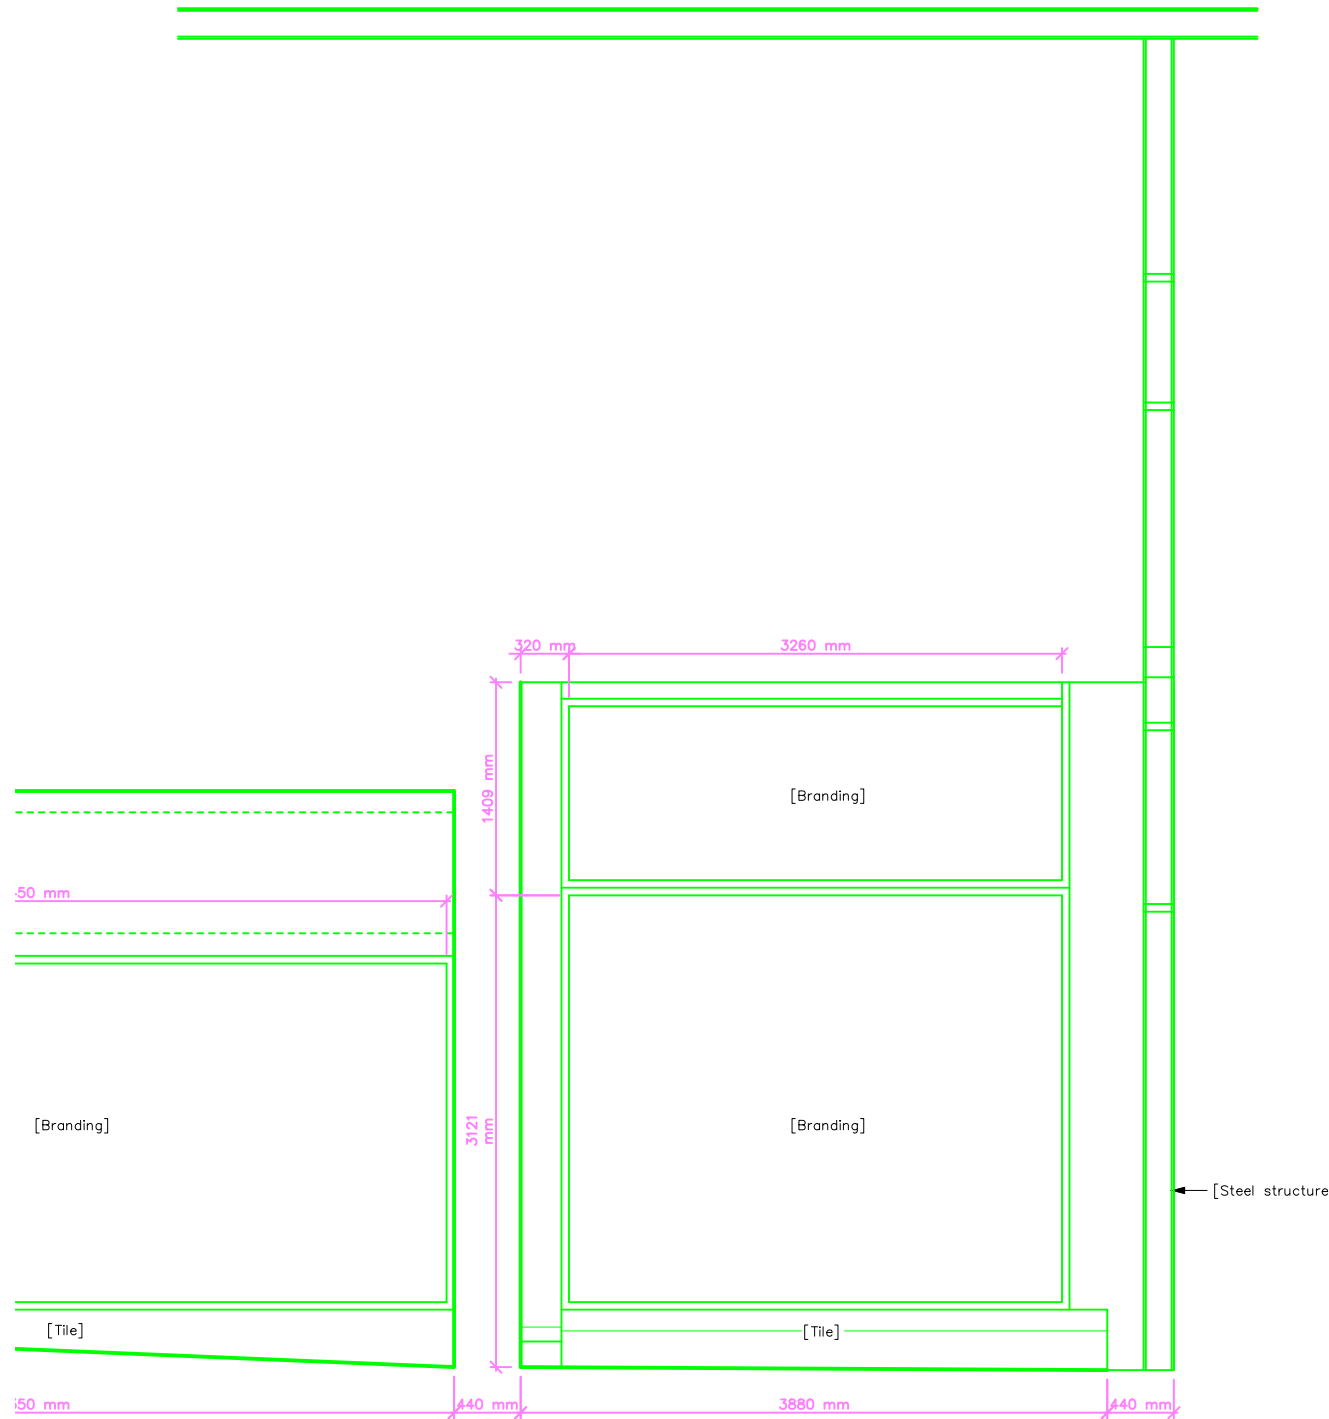

EXISTING SECTION @ 1.50  
FOR PLANNING PURPOSES



Client:  
MOIDA

Project:  
MANCHESTER

Title:  
EXISTING SHOPFRONT

Drawing No:  
PL 002

Job No:  
220

Scale: 1:50 @ A1

Drawn:  
JM

Reviewed:  
LK

STATUS:  
PLANNING REV 3

Revision:

Date: 11.09.2025

All drawings have been prepared from a digital survey or existing drawings provided by others, accuracy cannot be assumed.  
It is the contractors responsibility to carry out site dimension checks and produce production drawings. Details will be subject to approval of production drawings and site strip out.


This drawing is to be read in conjunction with all other architects drawings, specifications and all other consultants' information.

All proprietary systems shown on this drawing are to be installed strictly in accordance with the manufacturers / suppliers recommended details.


Any discrepancies between information shown on this drawing and any other contract information or manufacturers / suppliers recommendations is to be brought to the attention of the designer.

This drawing is the property of block1: design, copyright is reserved by them and the drawing issued on condition that it is not copied either wholly or in part without the consent of BLOCK1: DESIGN Ltd



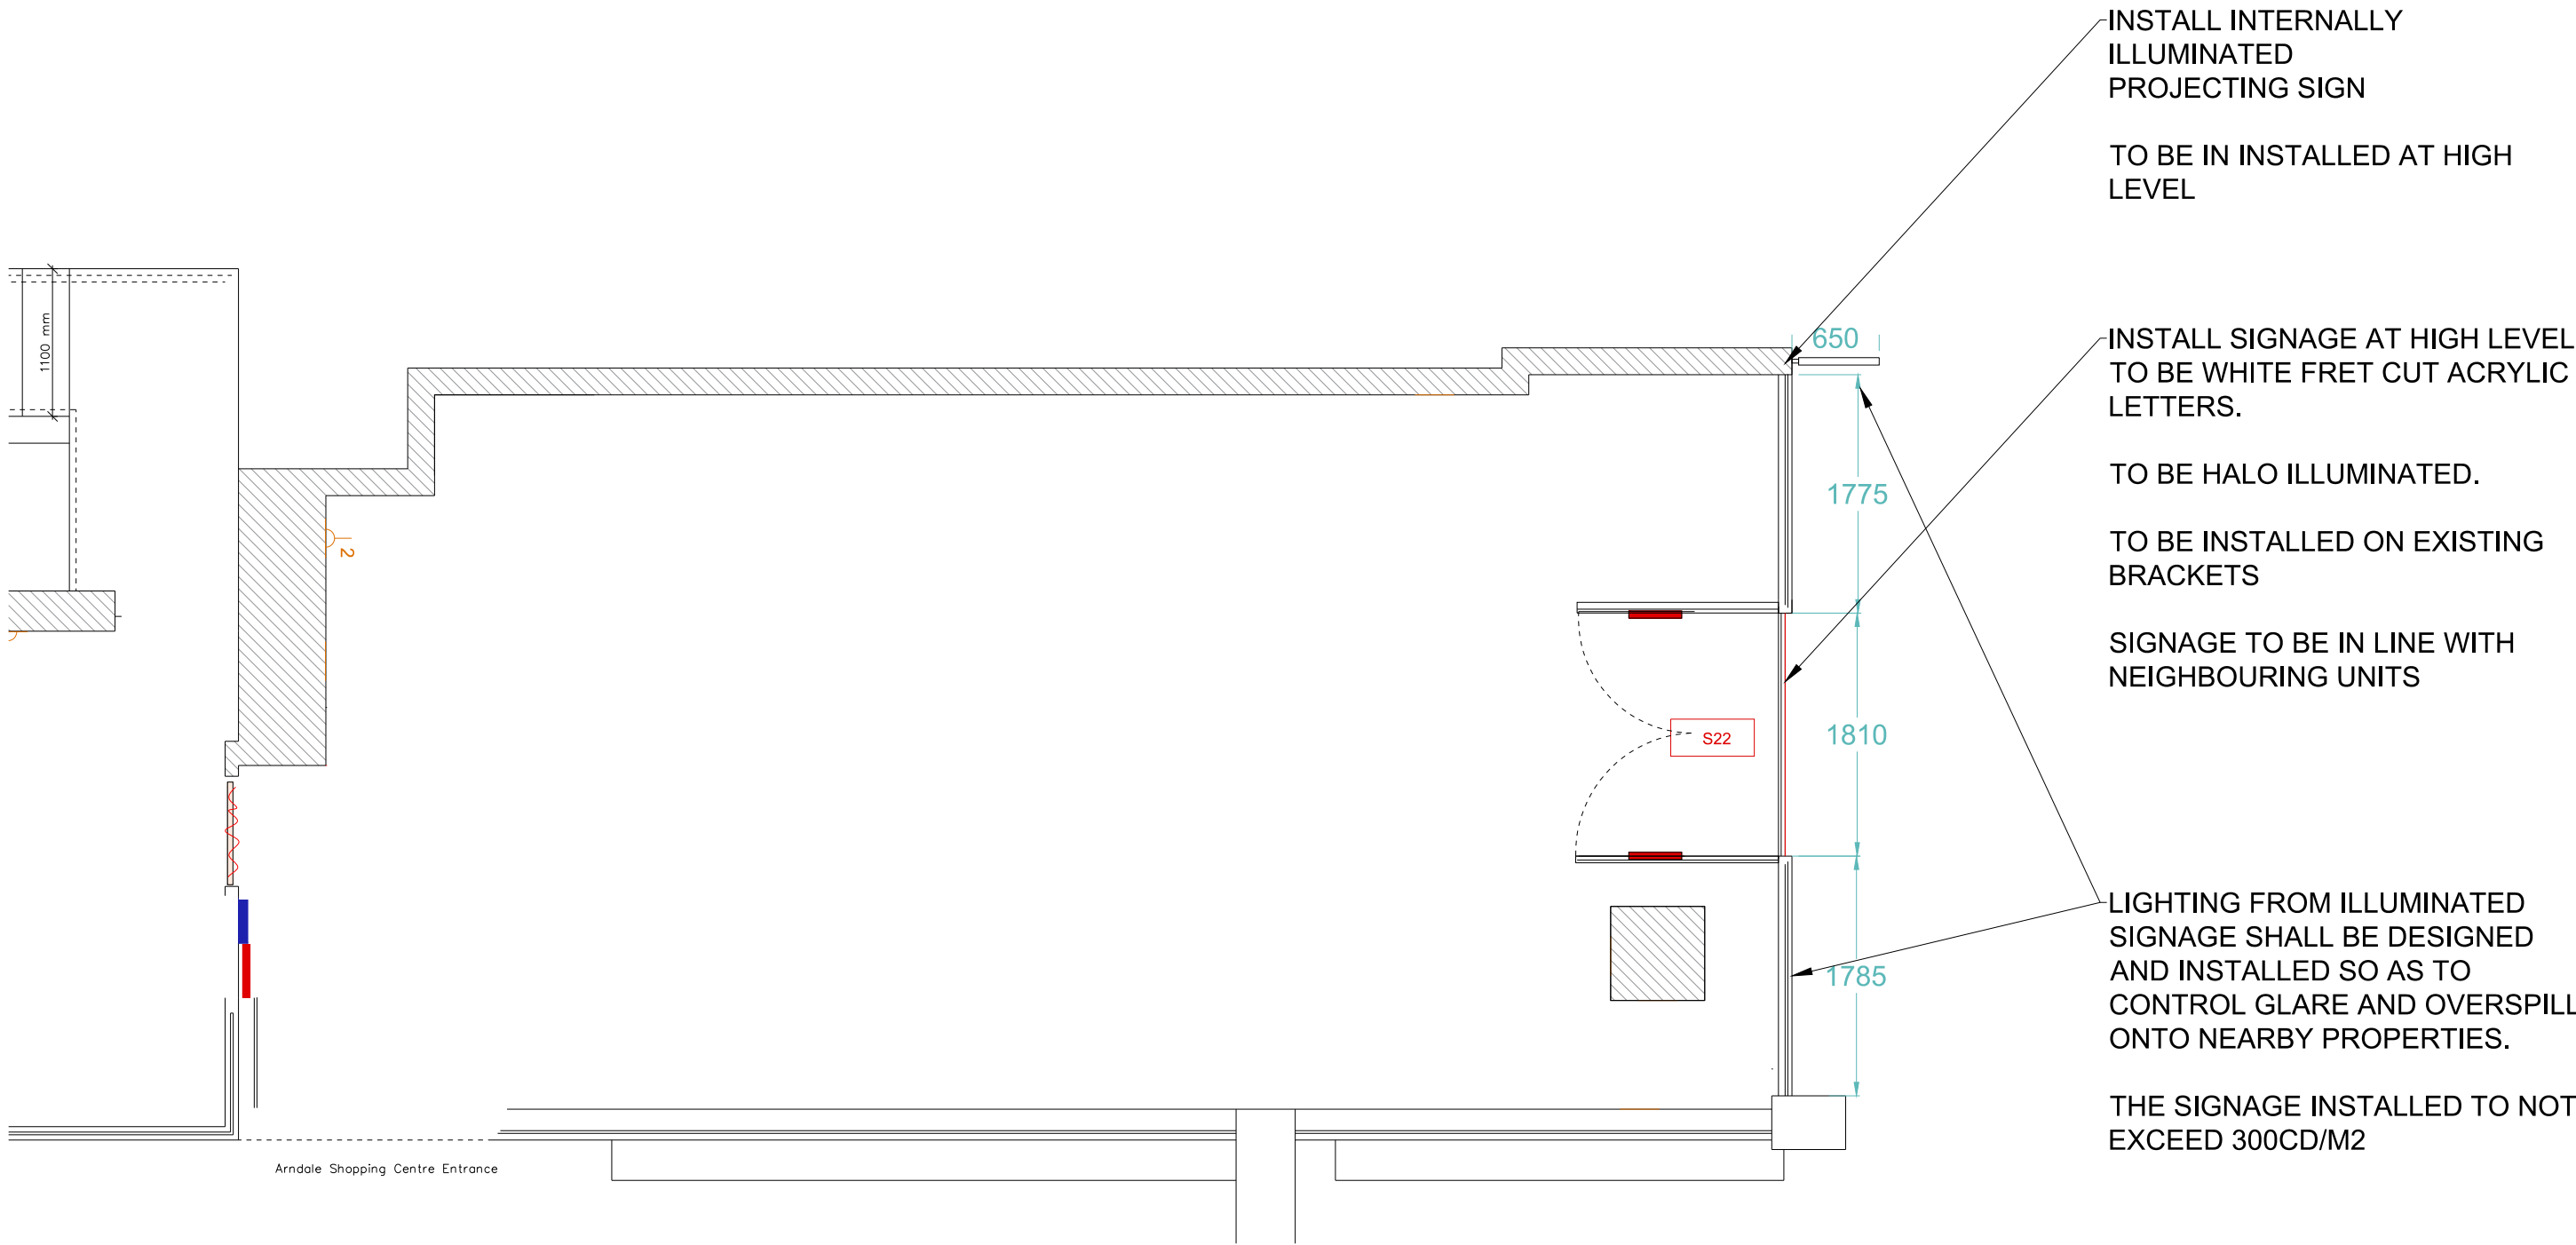

PROPOSED PLAN @ 1.50  
FOR PLANNING PURPOSES

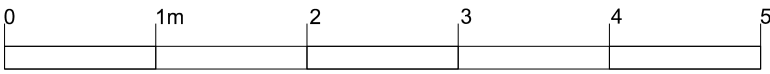

Client:

MOIDA

Project:

MANCHESTER

Title:

PROPOSED  
SHOPFRONT

Drawing No:

PL004

Job No:

220

Scale:

1:50 @ A1

Drawn:

JM

Reviewed:

LK

STATUS:

PLANNING REV 3

Revision:

Date: 11.09.2025



All drawings have been prepared from a digital survey or existing drawings provided by others. accuracy cannot be assumed.  
It is the contractors responsibility to carry out site dimension checks and produce production drawings. Details will be subject to approval of production drawings and site strip out.


This drawing is to be read in conjunction with all other architects drawings, specifications and all other consultants' information.

All proprietary systems shown on this drawing are to be installed strictly in accordance with the manufacturers / suppliers recommended details.

Any discrepancies between information shown on this drawing and any other contract information or manufacturers / suppliers recommendations is to be brought to the attention of the designer.

This drawing is the property of block1: design, copyright is reserved by them and the drawing issued on condition that it is not copied either wholly or in part without the consent of BLOCK1: DESIGN Ltd

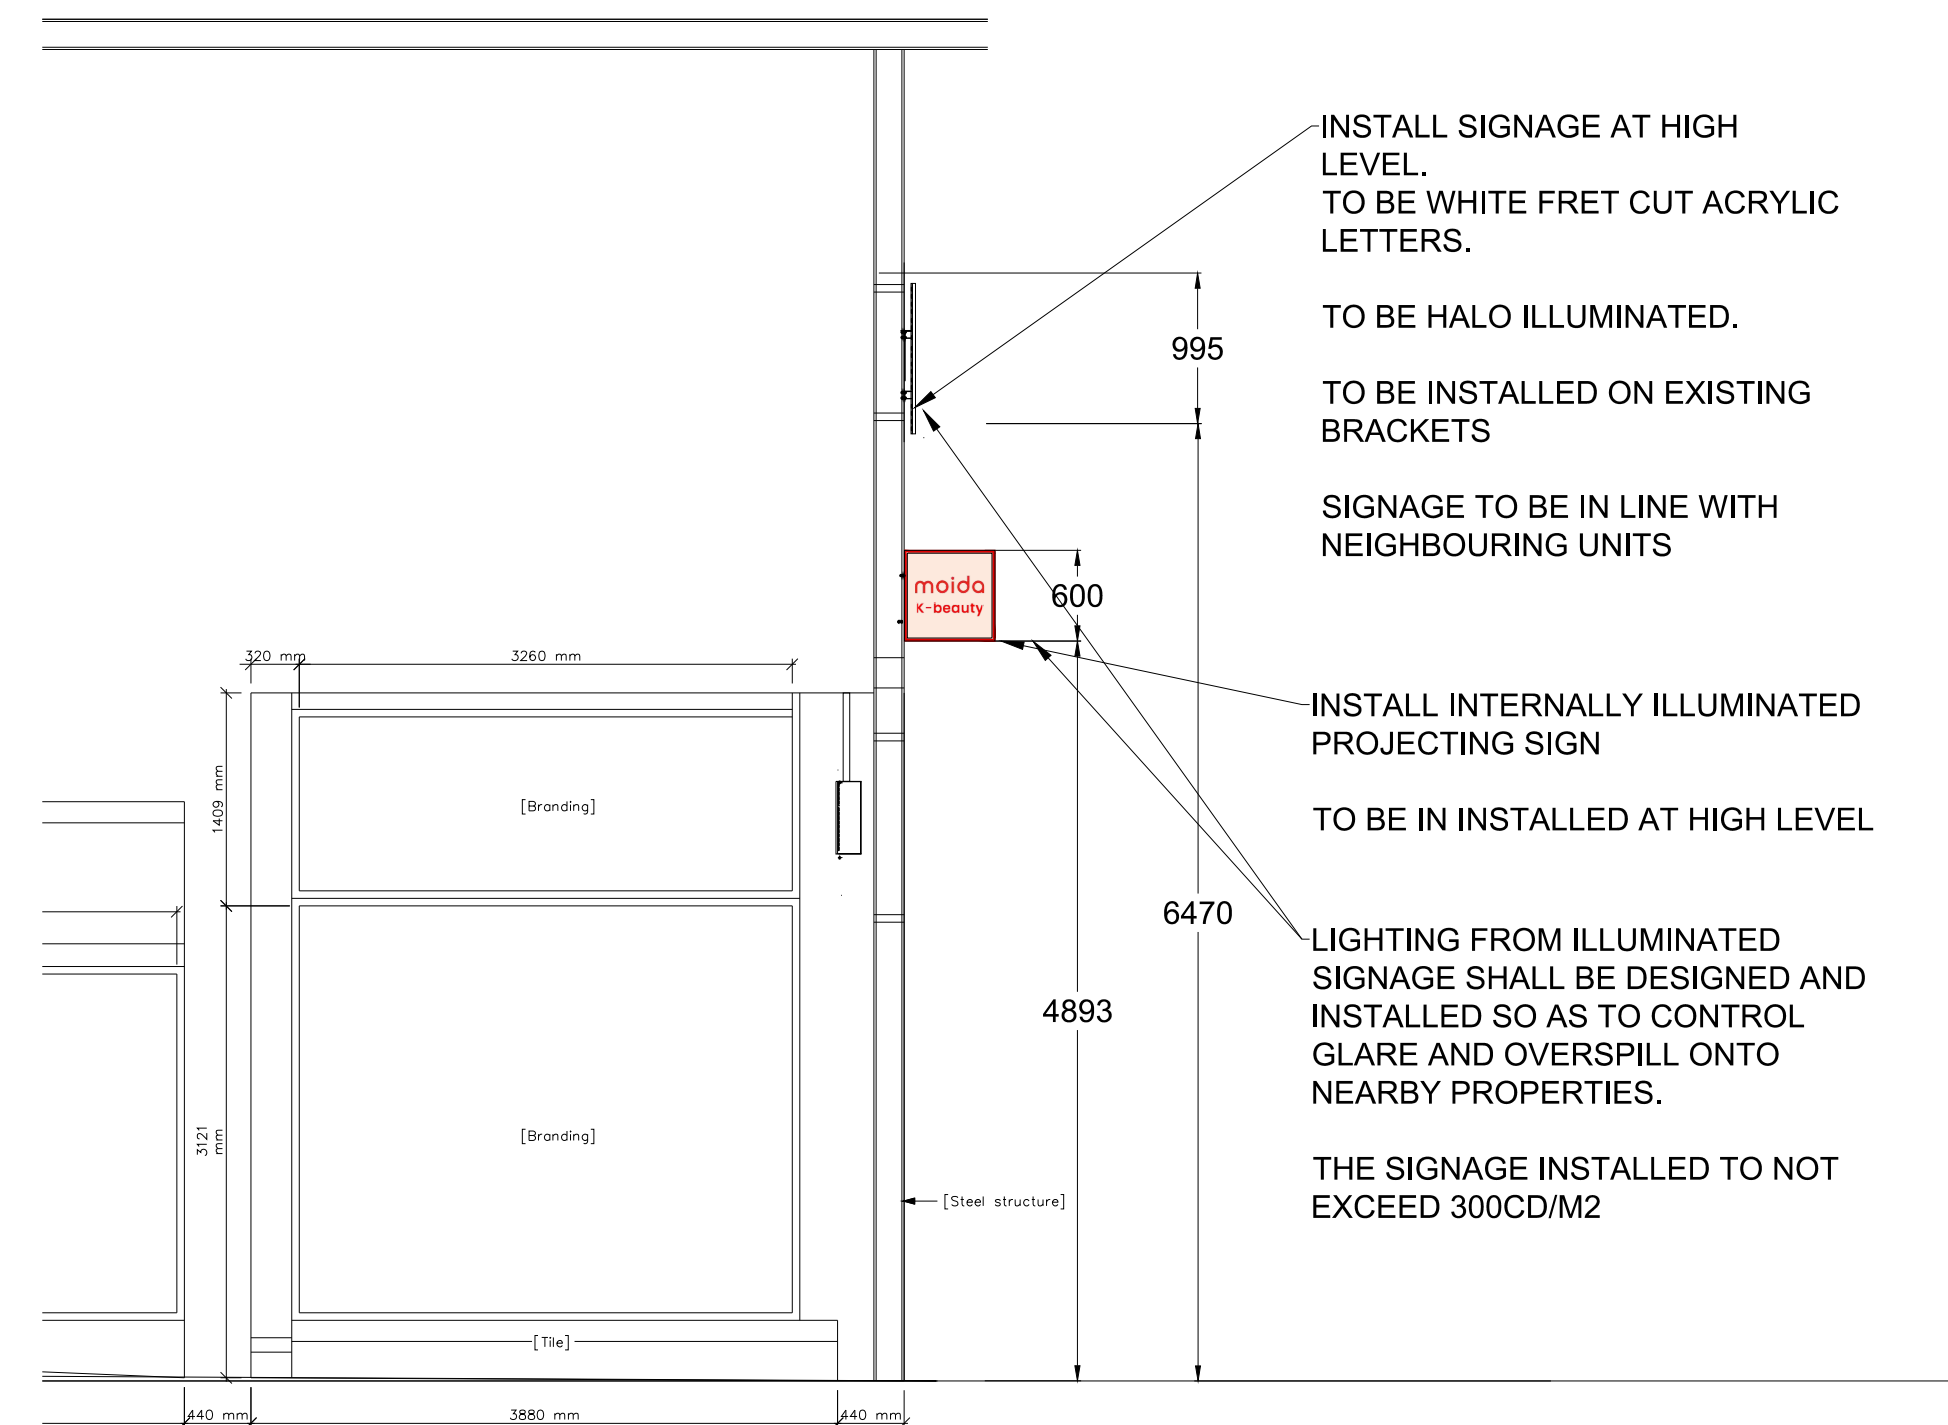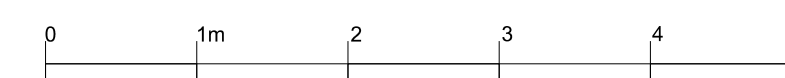

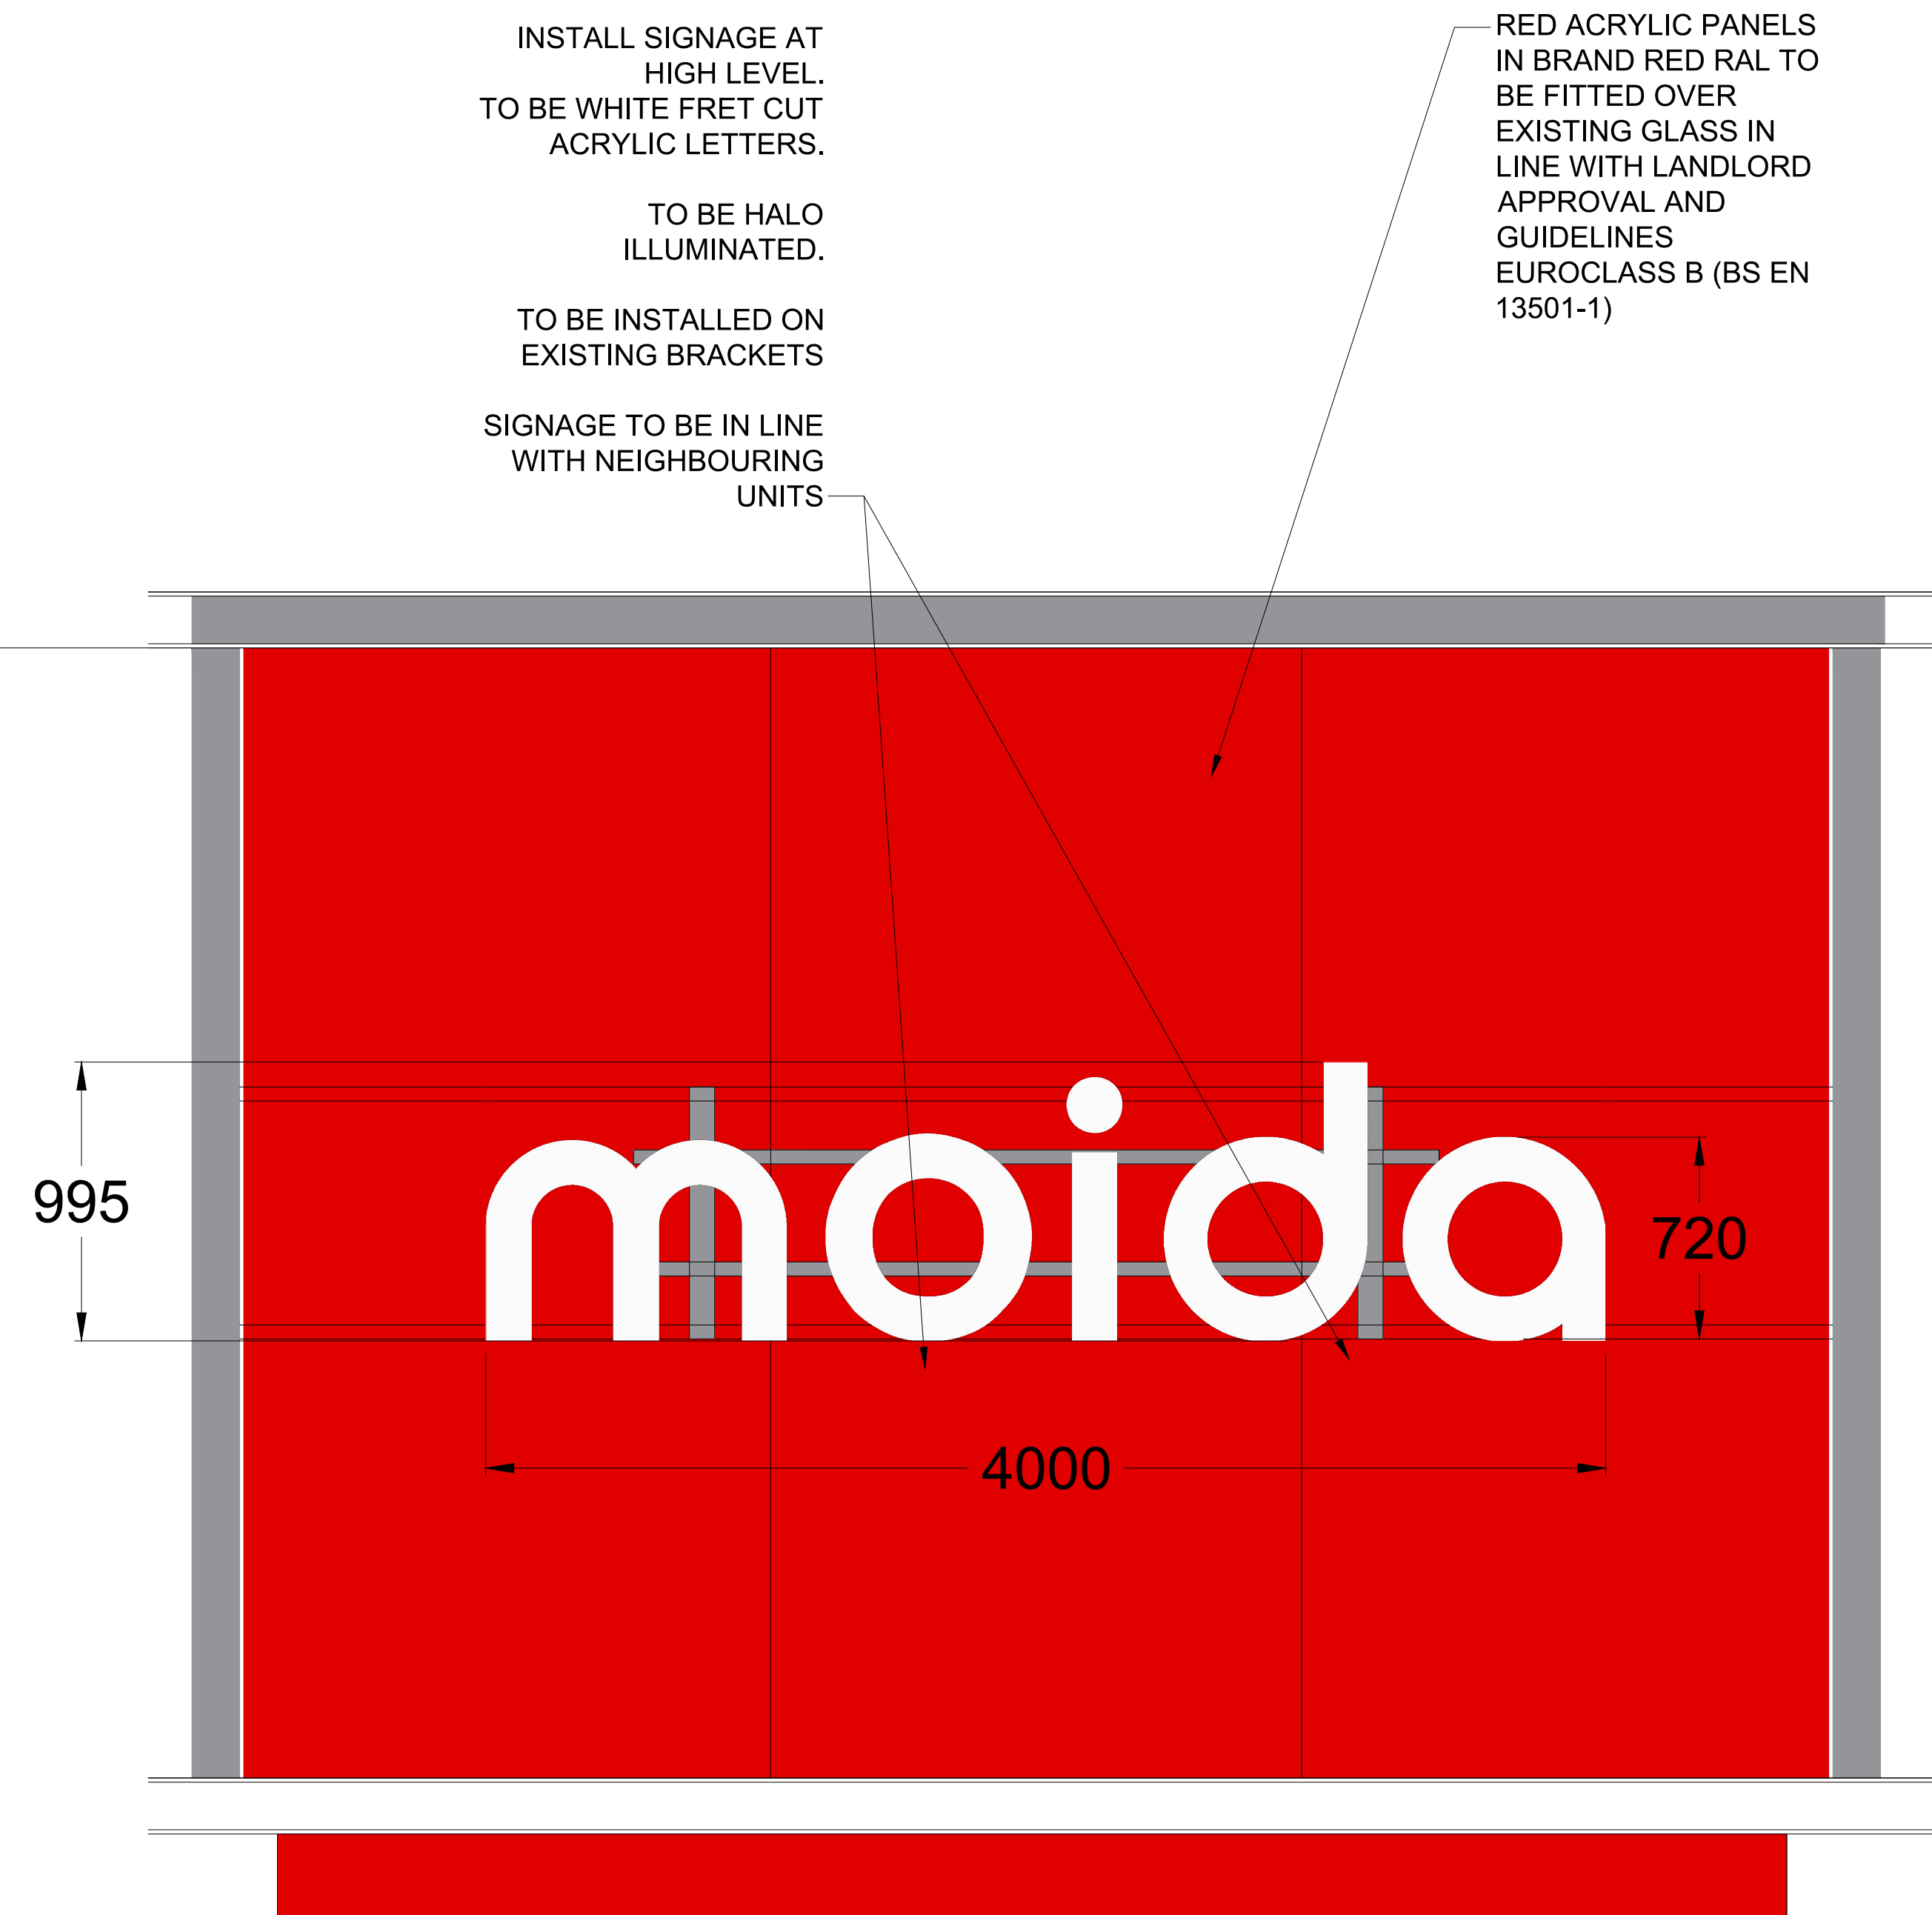

PROPOSED SIGNAGE @ 1.20  
FOR PLANNING PURPOSES



MOIDA

ARNDAL CENTRE,  
MARKET STREET,  
MANCHESTER,  
M4 3AQ

**moida**  
K-beauty

ent:  
DIDA

Subject:  
MANCHESTER

le:  
PROPOSED FASCIA  
SIGNAGE

|                            |                       |
|----------------------------|-----------------------|
| Drawing No:<br><b>L007</b> | Job No:<br><b>220</b> |
|----------------------------|-----------------------|

1:10@ A1

|          |                 |
|----------|-----------------|
| Written: | Reviewed:<br>LK |
|----------|-----------------|

STATUS:  
PLANNING REV 3

Revision:



ate: 11.09.2025

Drawings have been prepared from a digital or existing drawings provided by others. Accuracy cannot be assumed.

Drawing is to be read in conjunction with all architects drawings, specifications and all consultants' information.


discrepancies between information shown on this drawing and any other contract information or manufacturers / suppliers recommendations is to be brought to the attention of the designer.

Drawing is the property of block1: design.  
Right is reserved by them and the drawing  
on condition that it is not copied either  
or in part without the consent of  
K1: DESIGN ltd

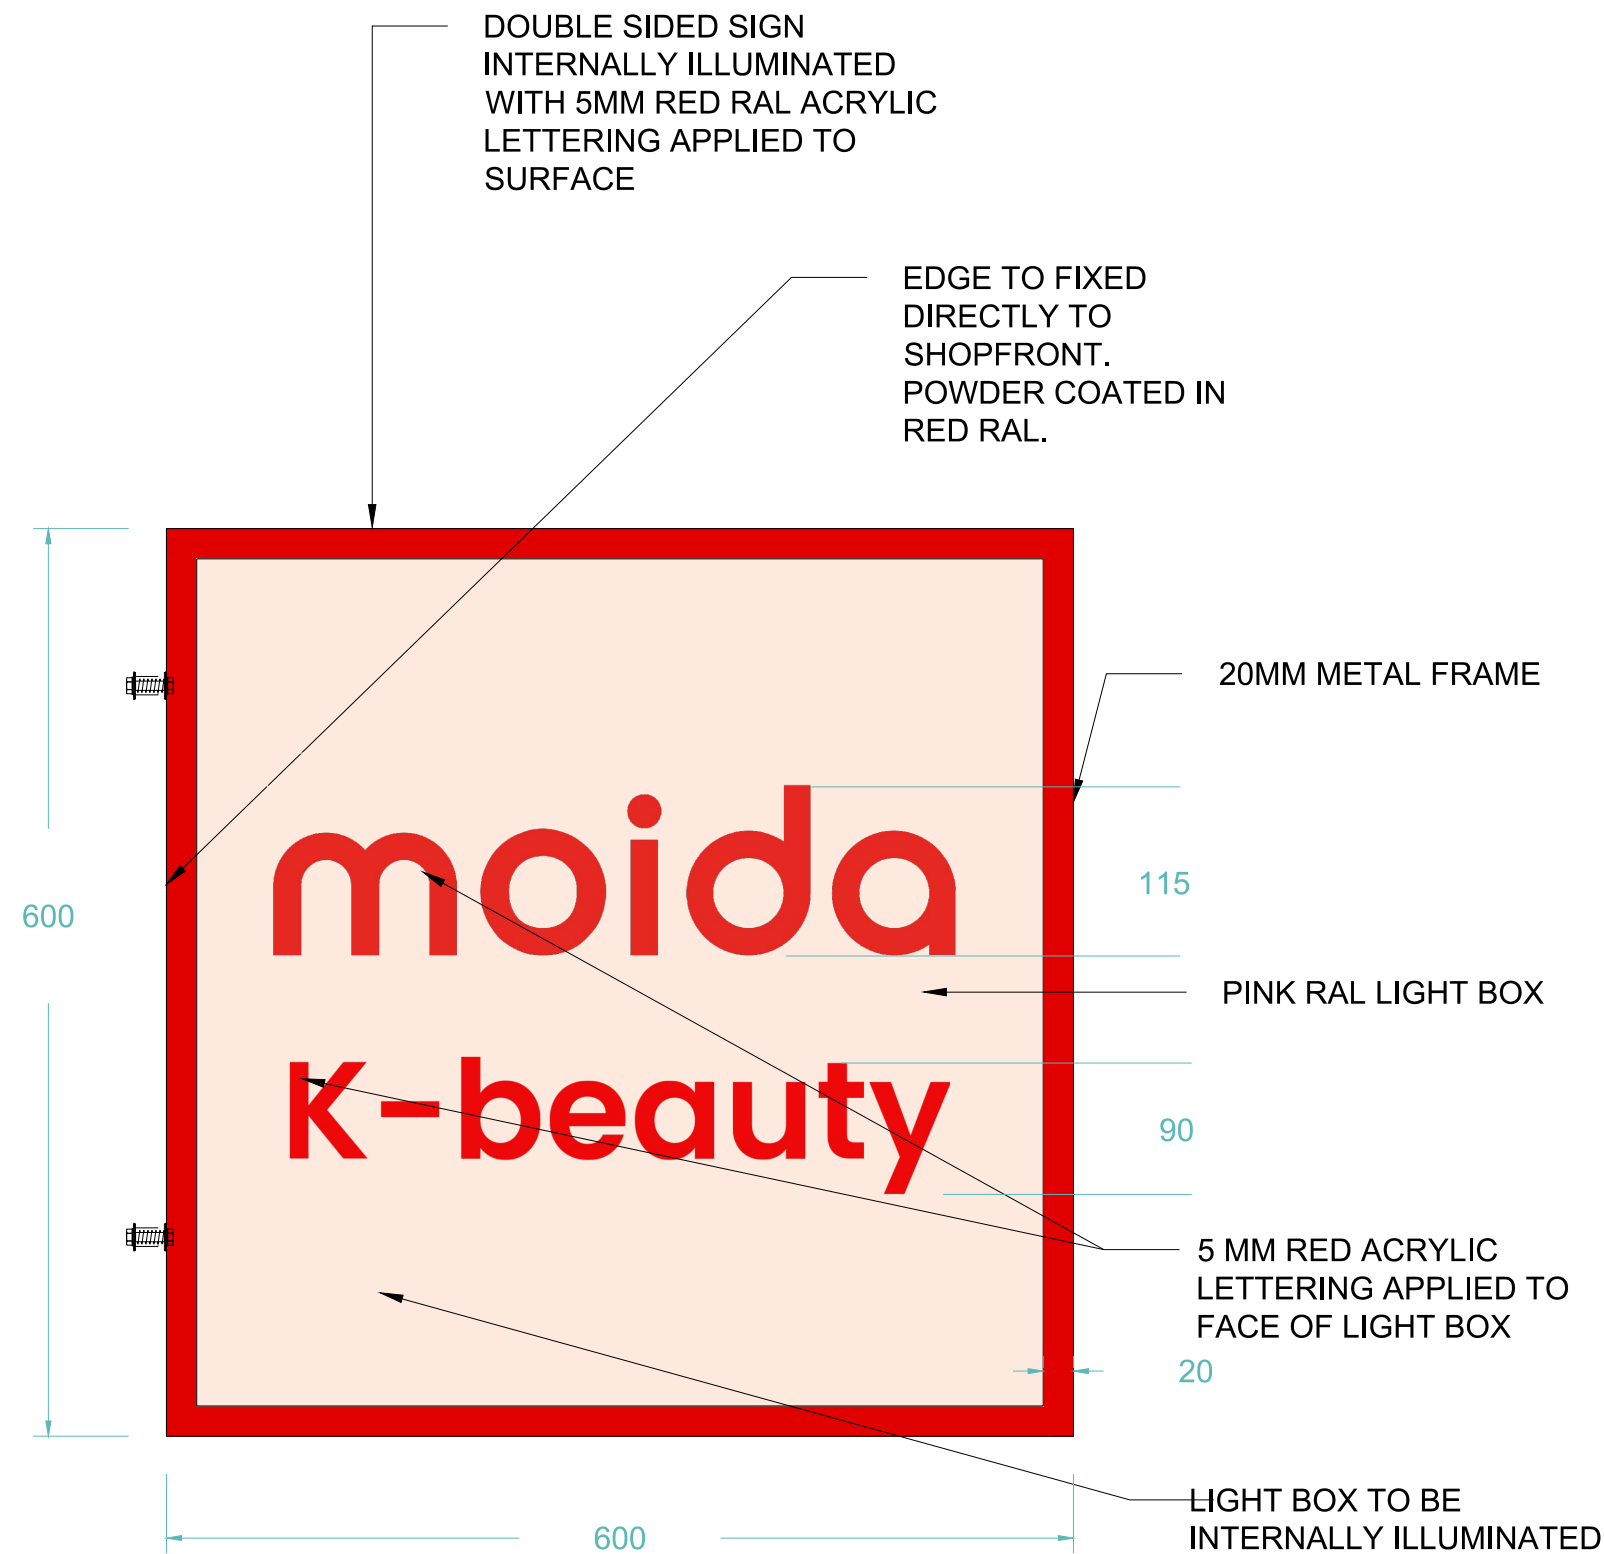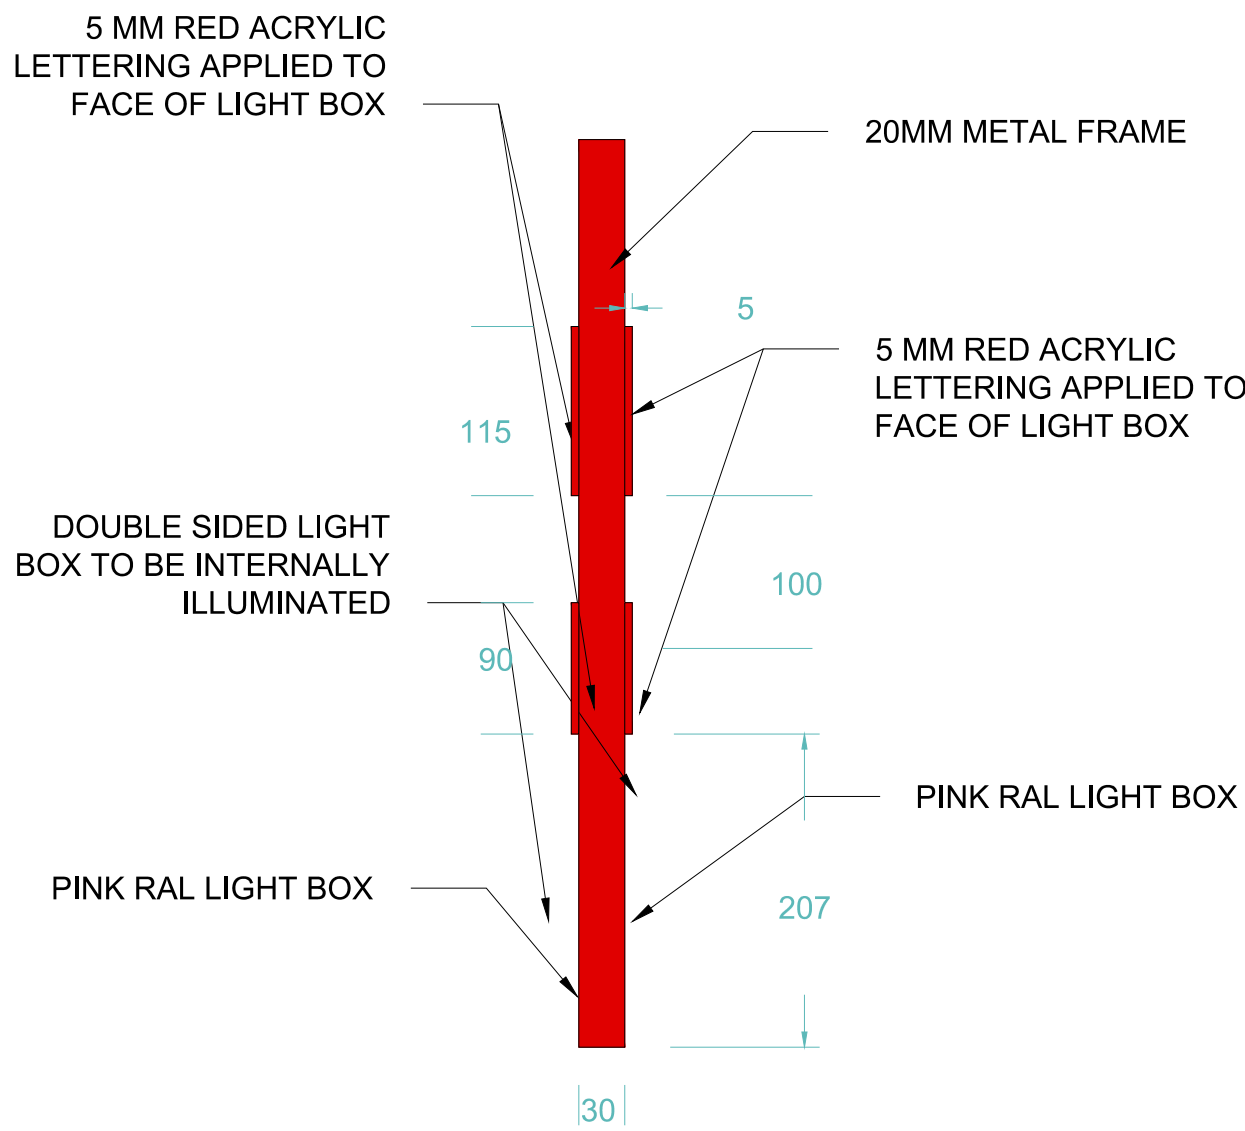

PROPOSED SIGNAGE @ 1.5  
FOR PLANNING PURPOSES

|   |    |   |   |
|---|----|---|---|
| 0 | 1m | 2 | 3 |
|   |    |   |   |

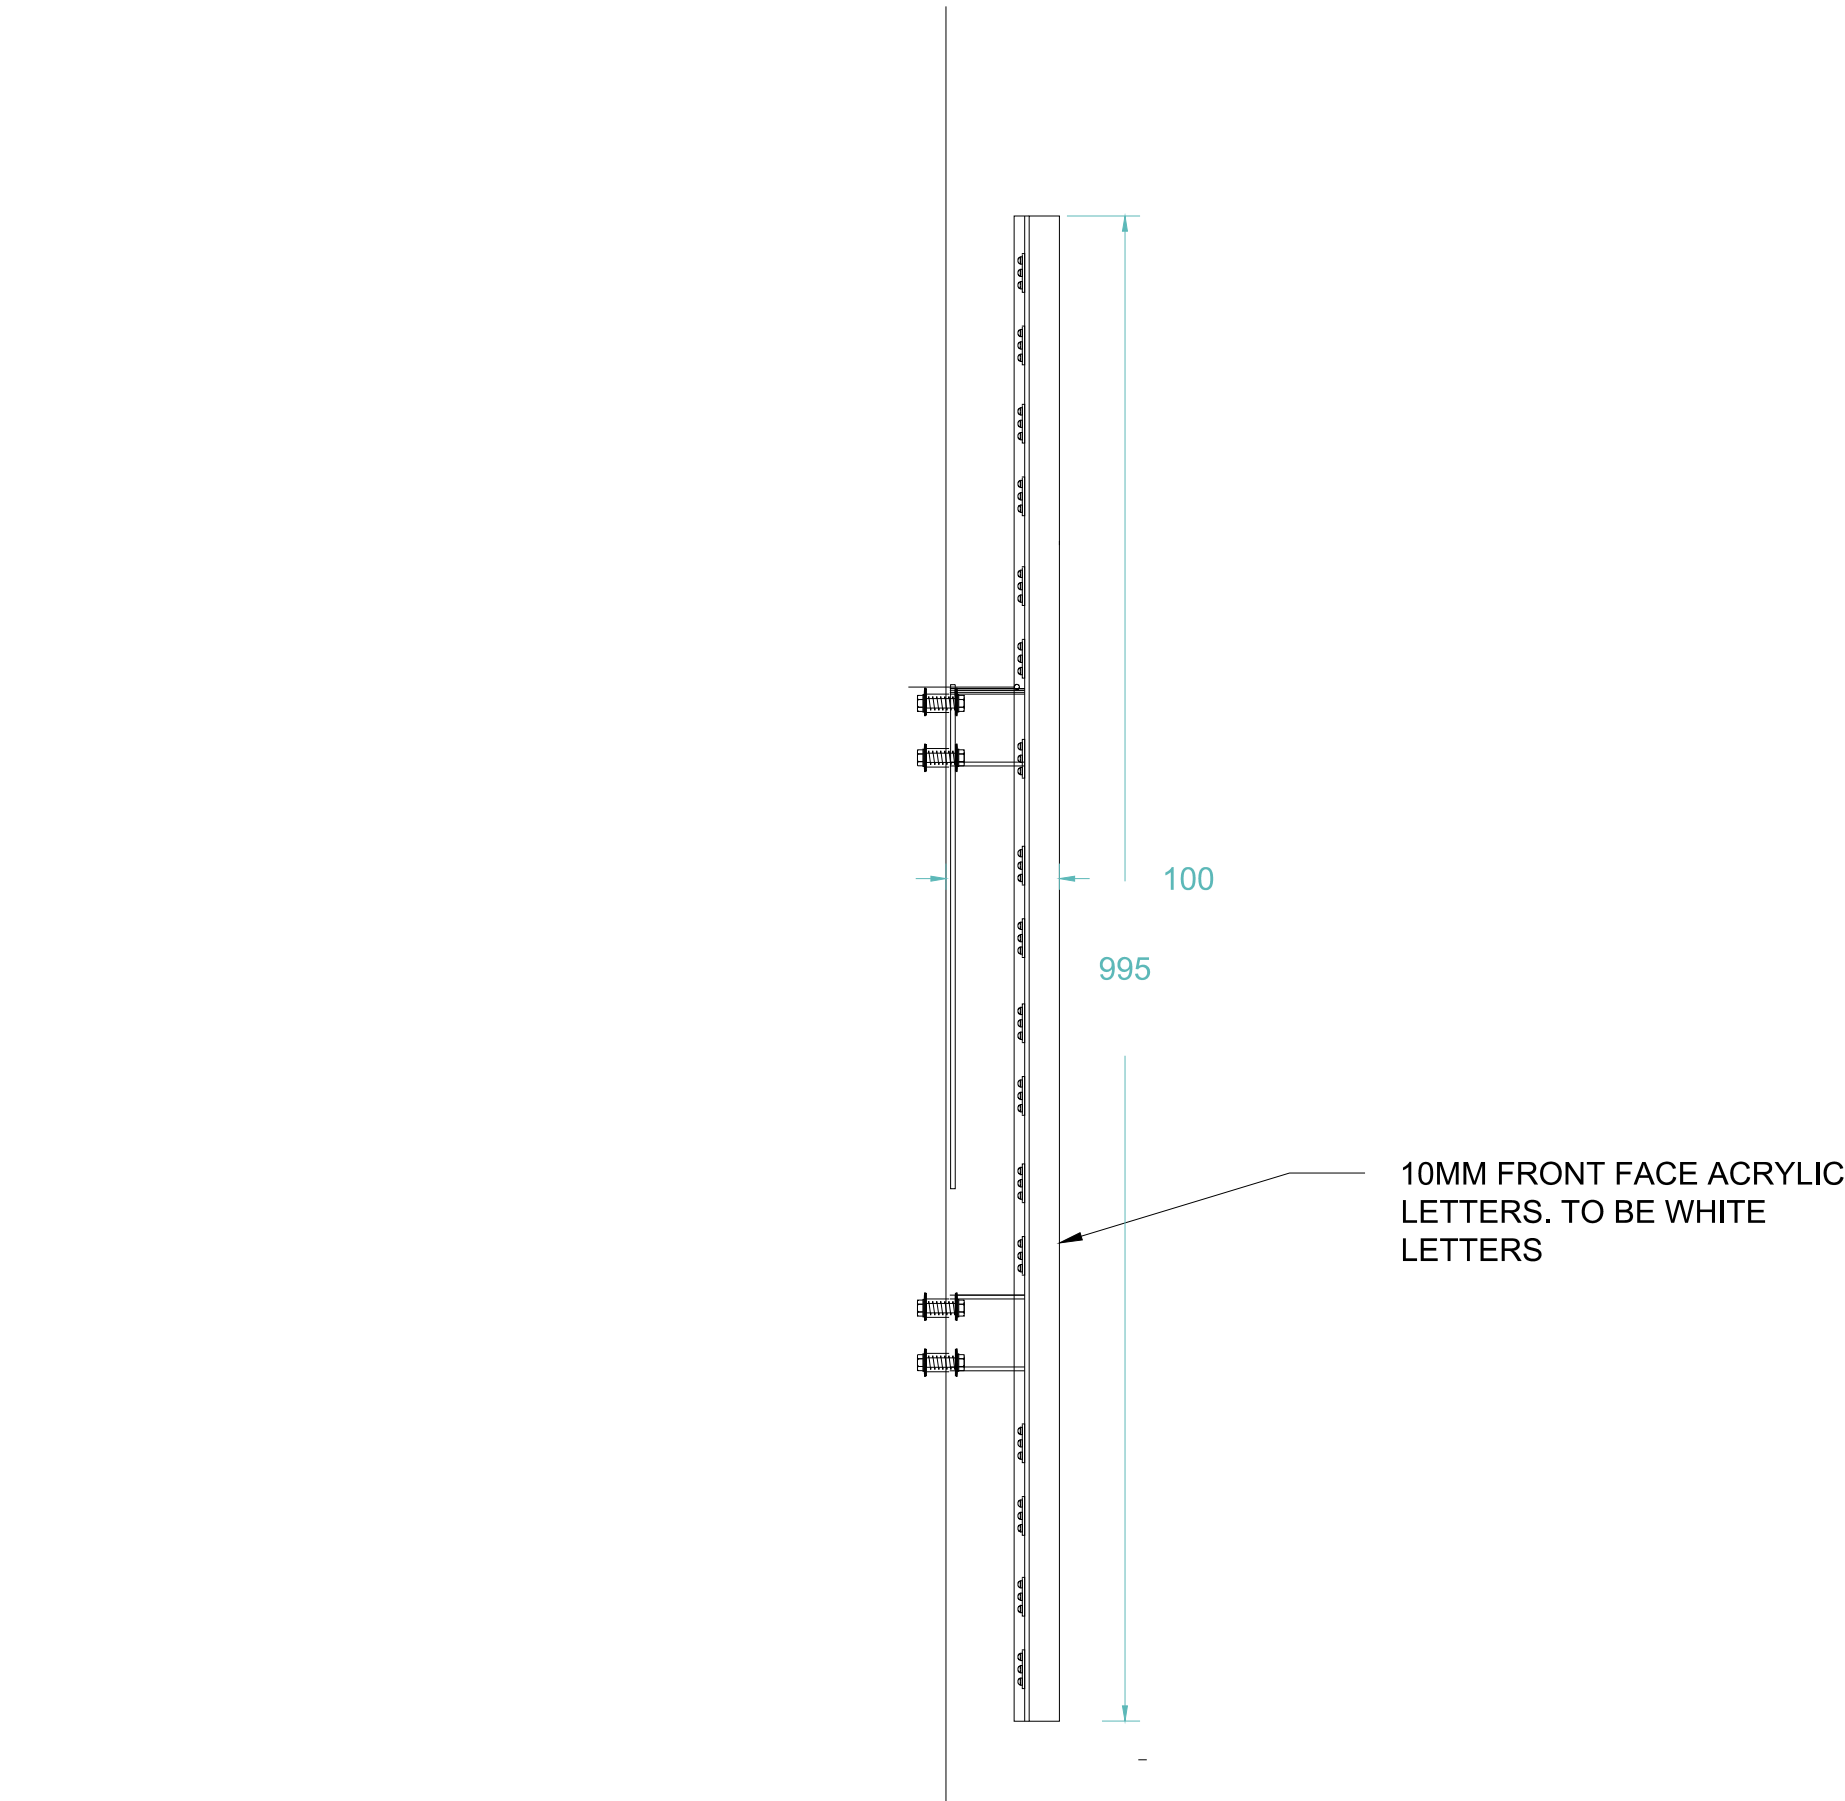

PROPOSED SIGNAGE @ 1.5  
FOR PLANNING PURPOSES

|   |    |   |   |
|---|----|---|---|
| 0 | 1m | 2 | 3 |
|   |    |   |   |



MOIDA

UNIT R9,  
ARNDALE CENTRE,  
MARKET STREET,  
M4 3AQ



Client:  
MOIDA

Project:  
MANCHESTER

Title:  
PROPOSED FASCIA  
SIGNAGE

Drawing No:  
PL010

Job No:  
220

Scale:  
1:5@ A1

Drawn:  
JM

Reviewed:  
LK

STATUS:  
PLANNING REV 3

Revision:

Date: 11.09.2025

All drawings have been prepared from a digital survey or existing drawings provided by others. accuracy cannot be assumed.  
It is the contractors responsibility to carry out site dimension checks and produce production drawings. Details will be subject to approval of production drawings and site strip out.

This drawing is to be read in conjunction with all other architects drawings, specifications and all other consultants' information.

All proprietary systems shown on this drawing are to be installed strictly in accordance with the manufacturers / suppliers recommended details.

Any discrepancies between information shown on this drawing and any other contract information or manufacturers / suppliers recommendations is to be brought to the attention of the designer.

This drawing is the property of block1: design, copyright is reserved by them and the drawing issued on condition that it is not copied either wholly or in part without the consent of BLOCK1: DESIGN Ltd

copyright reserved by BLOCK1:DESIGN Ltd