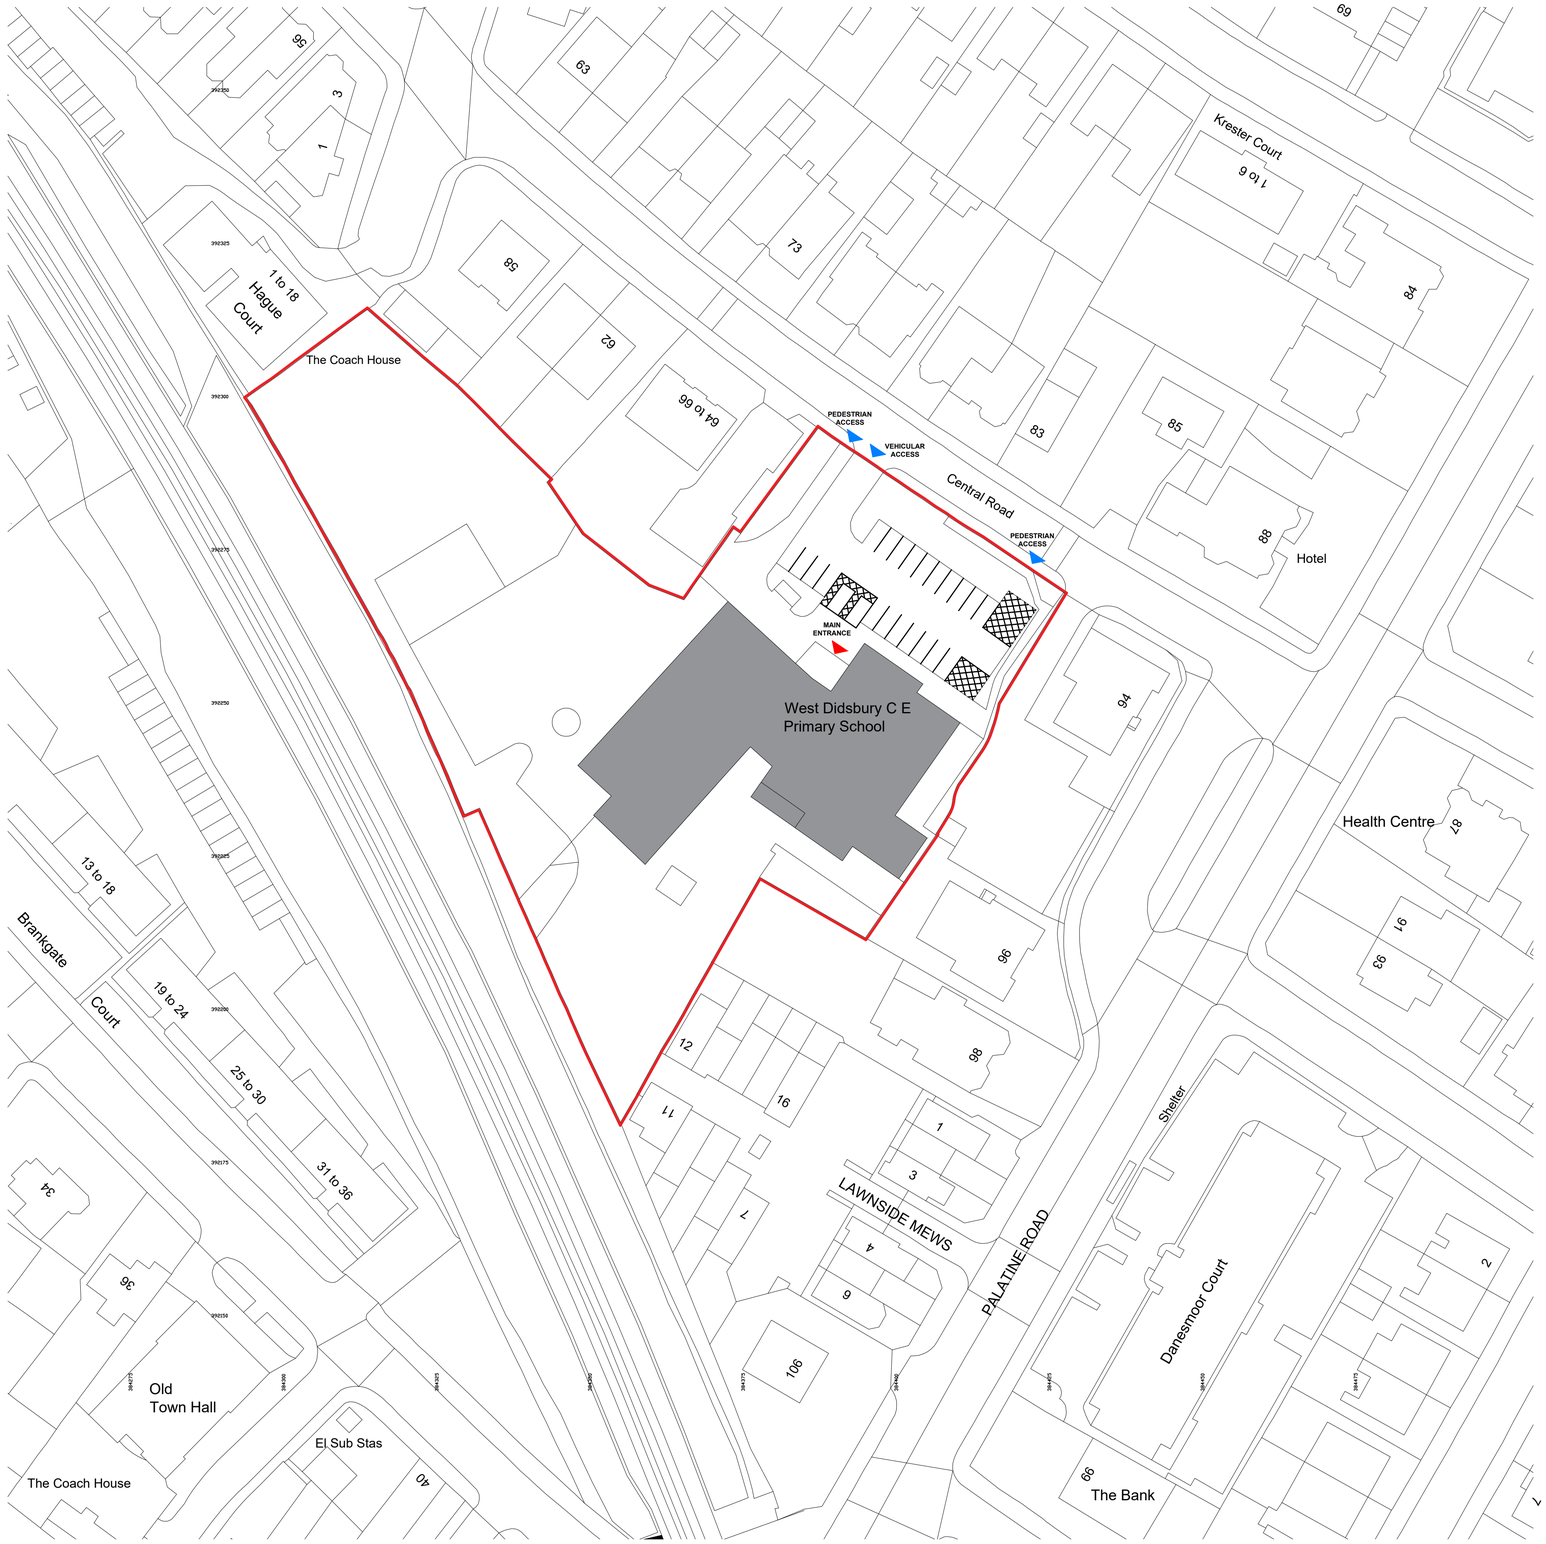


Location Plan

Scale: 1:500 @A1

0m 10m 20m 30m 40m 50m

Ordnance Survey, (c) Crown Copyright 2024. All rights reserved. Licence number 100022432

N

This drawing is Copyright and the property of Lancaster Maloney Martin Limited and must not be reproduced in whole or in part without their written permission.
Copyright is reserved. © This drawing must not be scaled. The Contractor is to report all dimensional discrepancies & errors to the Contract Administrator prior to commencing construction. It is essential that this drawing is read in conjunction with the specification and all works identified included for.

NOTES

Denotes site boundary

Rev	Date	Comments	By

STATUS
PLANNING

Client
Thrive CE Academy Trust
The Old Rectory, St. Elisabeths Way, Stockport, England, SK5 6BL

Project Title
West Didsbury Primary School - Safeguarding

Drawing Title
Location Plan

Scale	Drawn by	Date
1:250	JD	Jun 25
Job no. 2502-03	Drawing no. PA-01	Revision no. -

A1

Lancaster Maloney Martin
Registered Office:
Equitas House Unit 6 Station View Rhino Court Stockport SK7 5ER
Tel: 0161 477 3500
E-mail: administration@lmm-ltd.co.uk | Website: www.lmm-ltd.co.uk
Registered in England No 4846621