
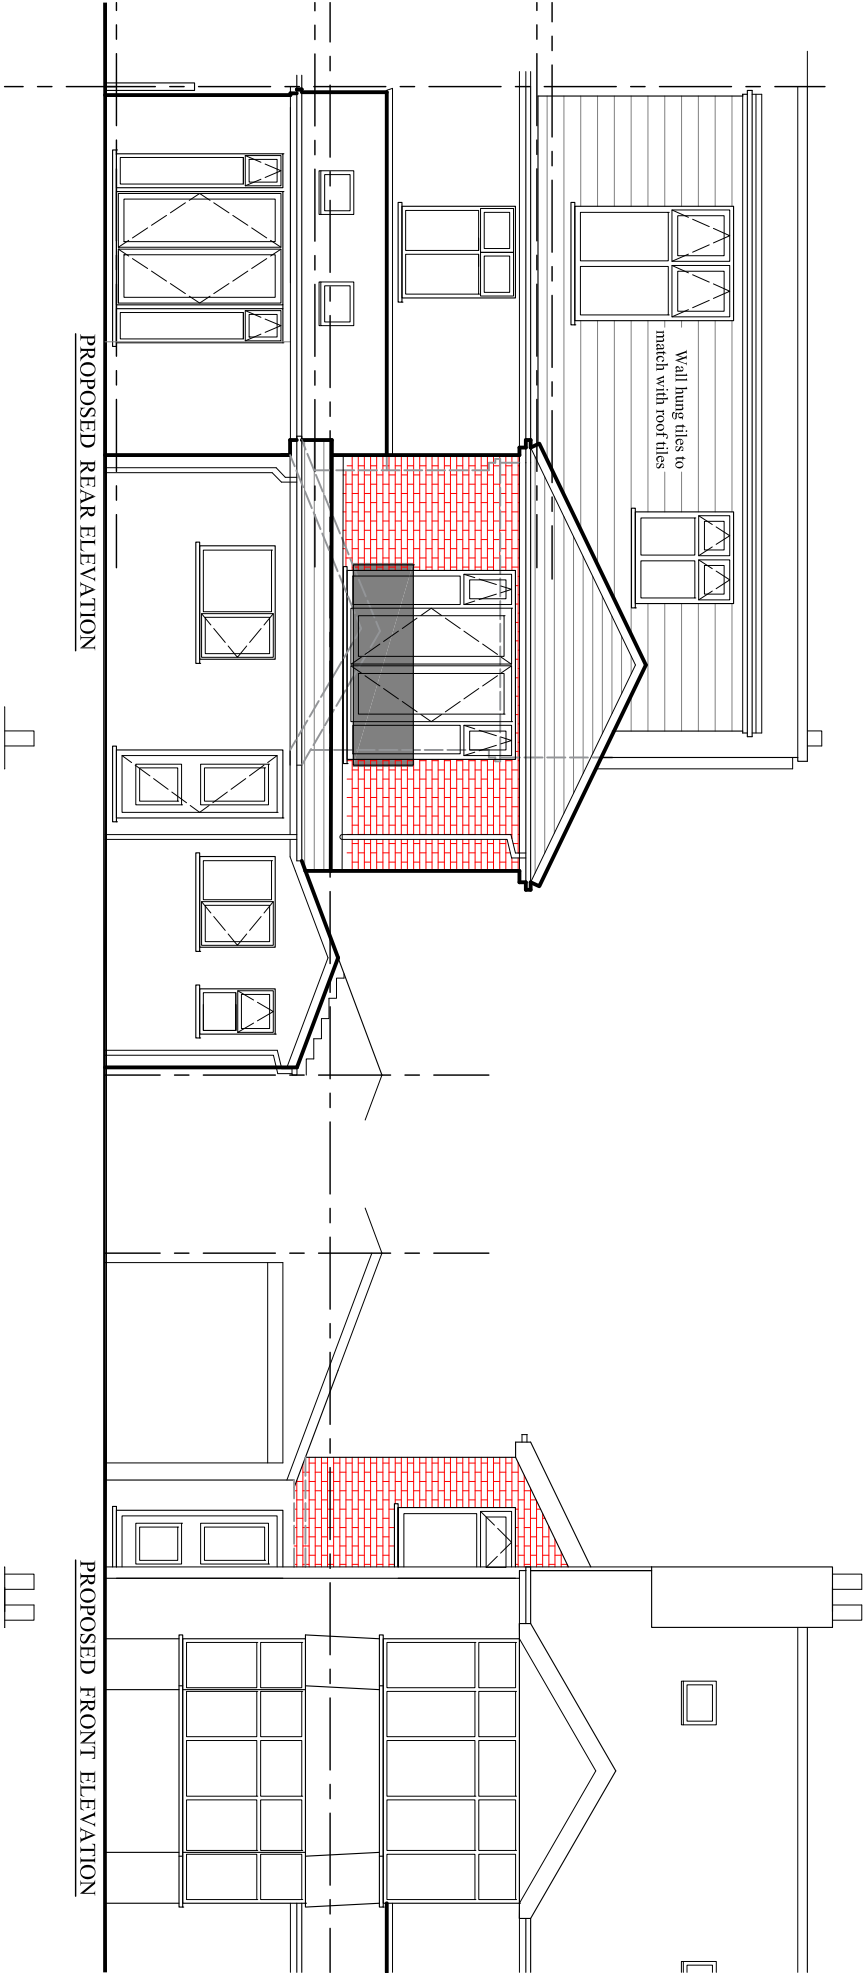


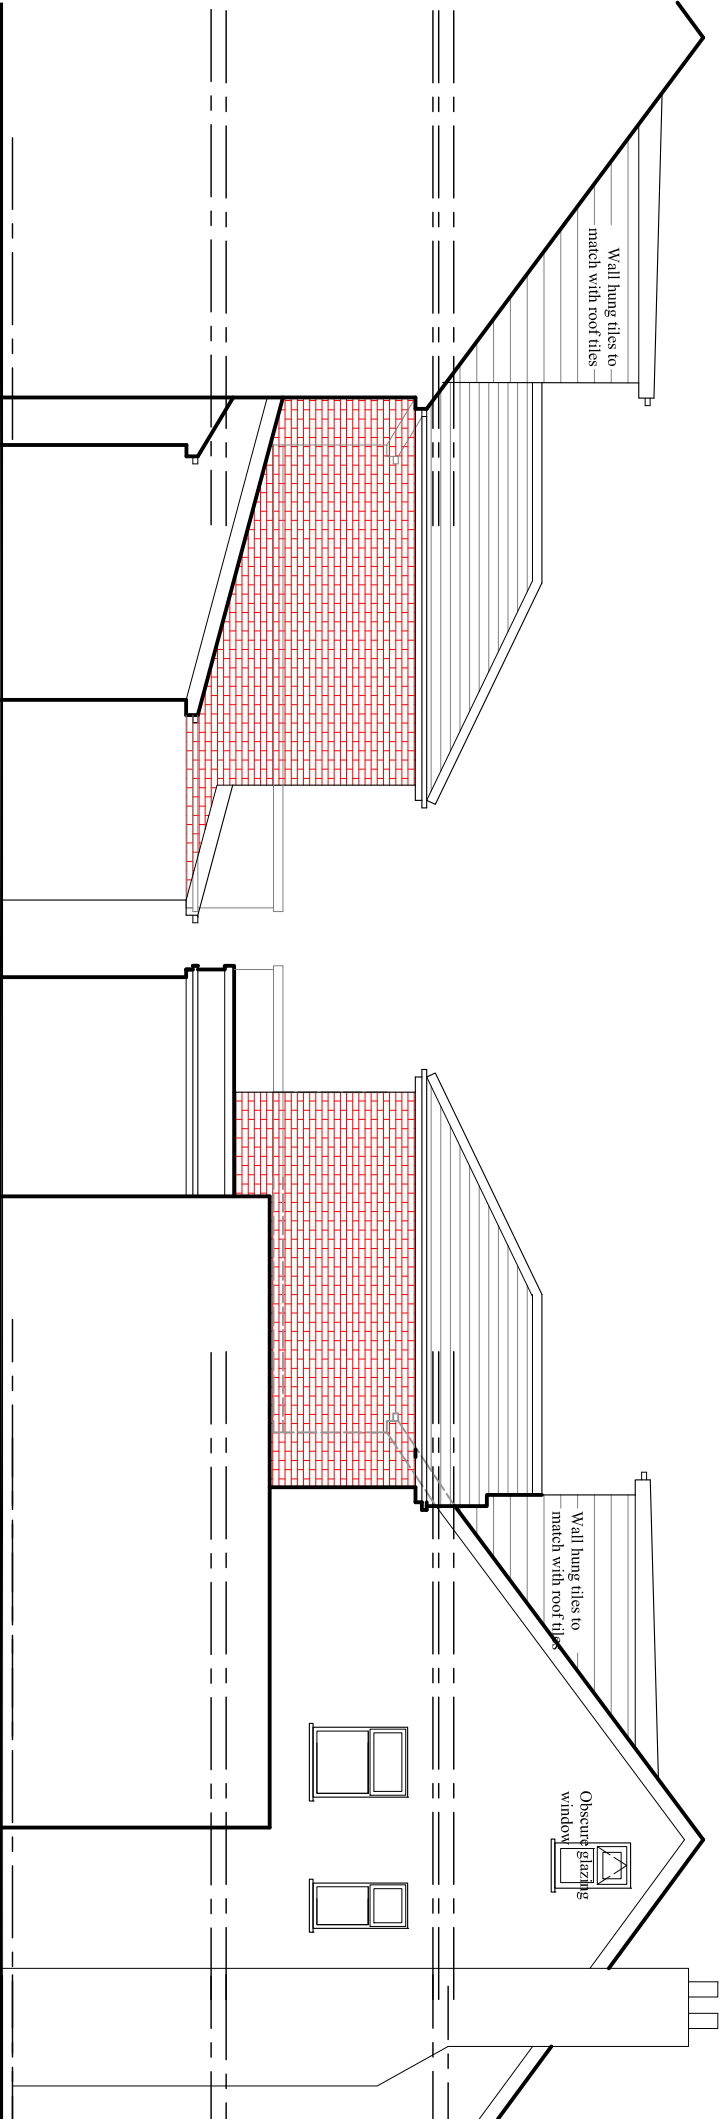

Rev. A. Rear projection reduced

PROJECT
51, Brantingham Road,
Whalley Range

CLIENT

DRAWING TITLE

Proposed Elevation

JOB No DRAWING No

NA-P03

SCALE DATE REVISION

1:100@A3 May 2025

A

t: 0782 895 3405

e: nadesignandbuilds@gmail.com