



1 Existing 3D View




1 Proposed 3D View



2 Proposed 3D View



3 Proposed 3D View

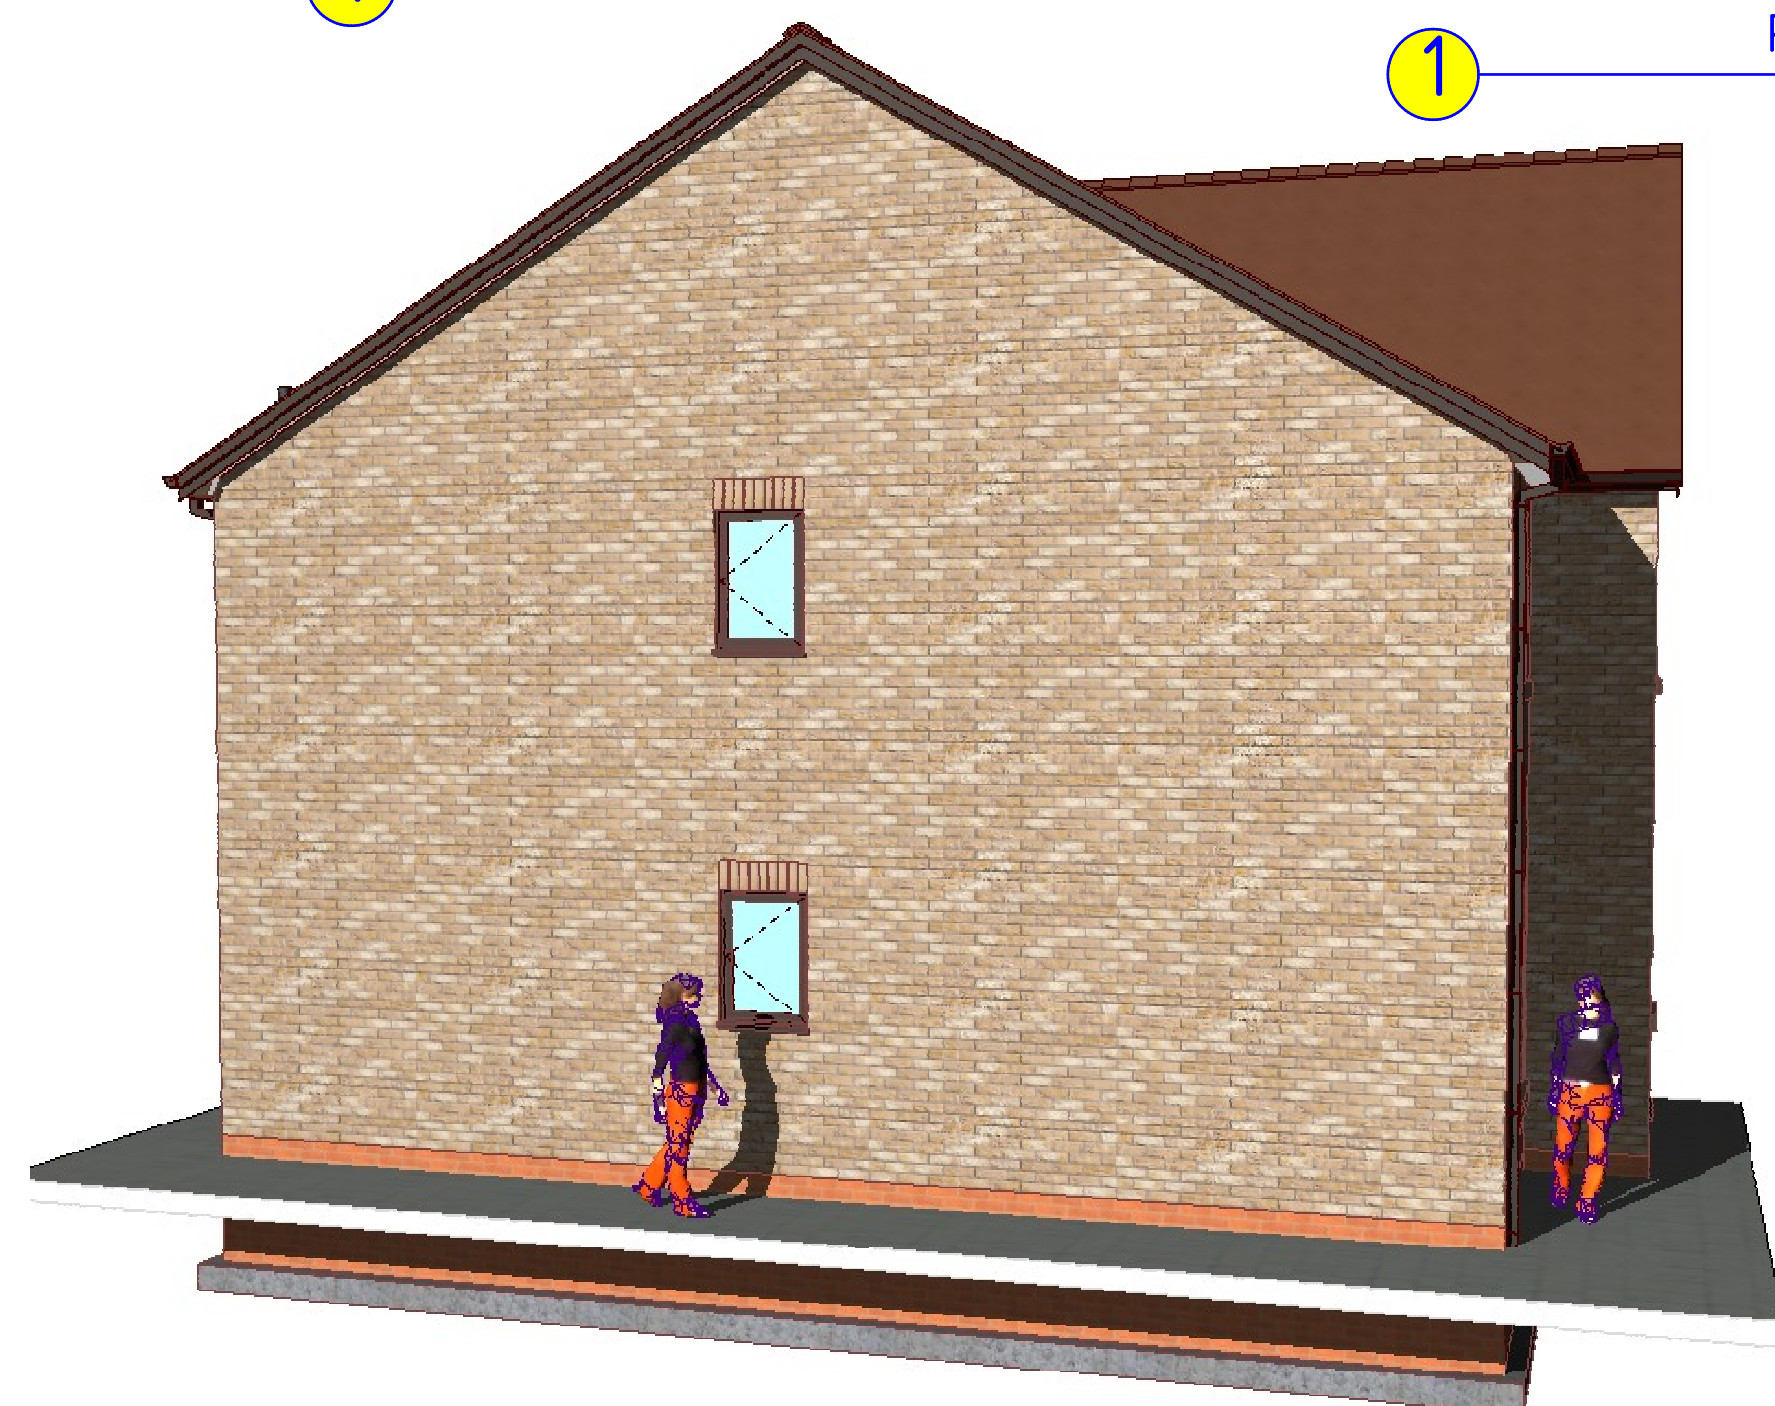

2 Existing 3D View



4 Proposed 3D View



5 Proposed 3D View




6 Proposed 3D View



3 Existing 3D View



7 Proposed 3D View

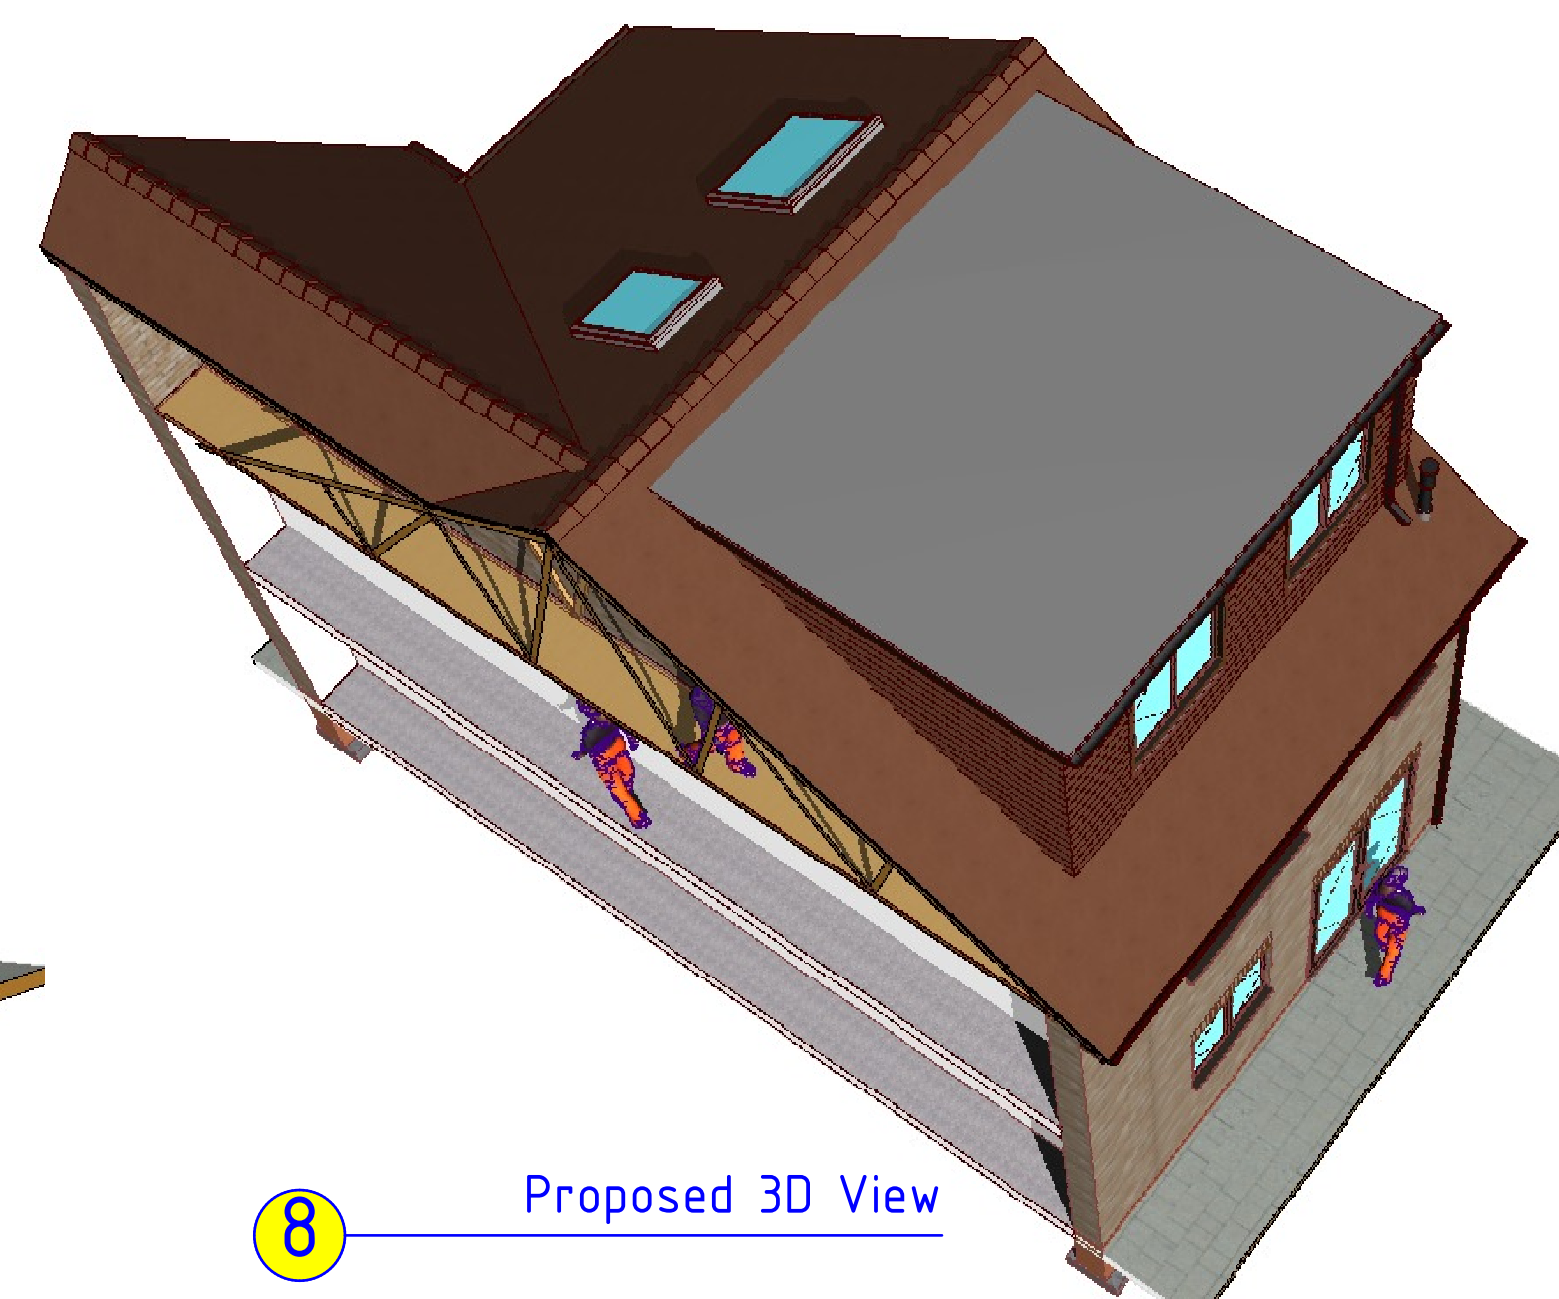

8 Proposed 3D View

Ref No: 6426/003

BETTER PROPERTIES
LOFT CONVERSIONS

CLIENT :
GREG POOLE
269c Brantingham Road,
Chorlton, Manchester,
M21 0DZ.
THE CONSTRUCTION OF
A FLAT ROOFED DORMER
LOFT CONVERSION AT
THE REAR OF THE
EXISTING DWELLING
HOUSE + 2No VELUX
ROOFLIGHTS - HEIGHT
TO BE KEPT BELOW THE
EXISTING RIDGELINE.