This drawing is copyright. All dimensions are anticipated. Contractors must check all dimensions on site. Only figured dimensions are to be worked from. Discrepancies must be reported immediately to the architects before proceeding.

MWE Architects drawings and specification to be read and used in conjunction with the information supplied by the structural engineers, mechanical and electrical engineers and any specialist sub-contractor design information. Any conflict between the information to be reported immediately to the Architect.

North


SCALE BAR 1:50

0m 1m 2m 3m 4m 5m 10m

WALL FINISH LEGEND

- Denotes location of Poiliers Mint Green Gloss Tile - 300x75mm kitchen splashback tiles to be fixed vertically.
- Denotes location of half height Poiliers White Gloss Tile - 300x75mm WC tiles, to be fixed vertically.
- Denotes location of walls with 2 coats of emulsion paint. Dulux 40YY 74/056
- Denotes location of columns to be painted with 2 coats of white paint appropriate for metal surfaces.
- Denotes location of new Arnold Laver Riva Xtreme Panelling (Oak Finish)
- Denotes location of new Egger Vincenza oak wall panelling

All paint to be breathable paint.

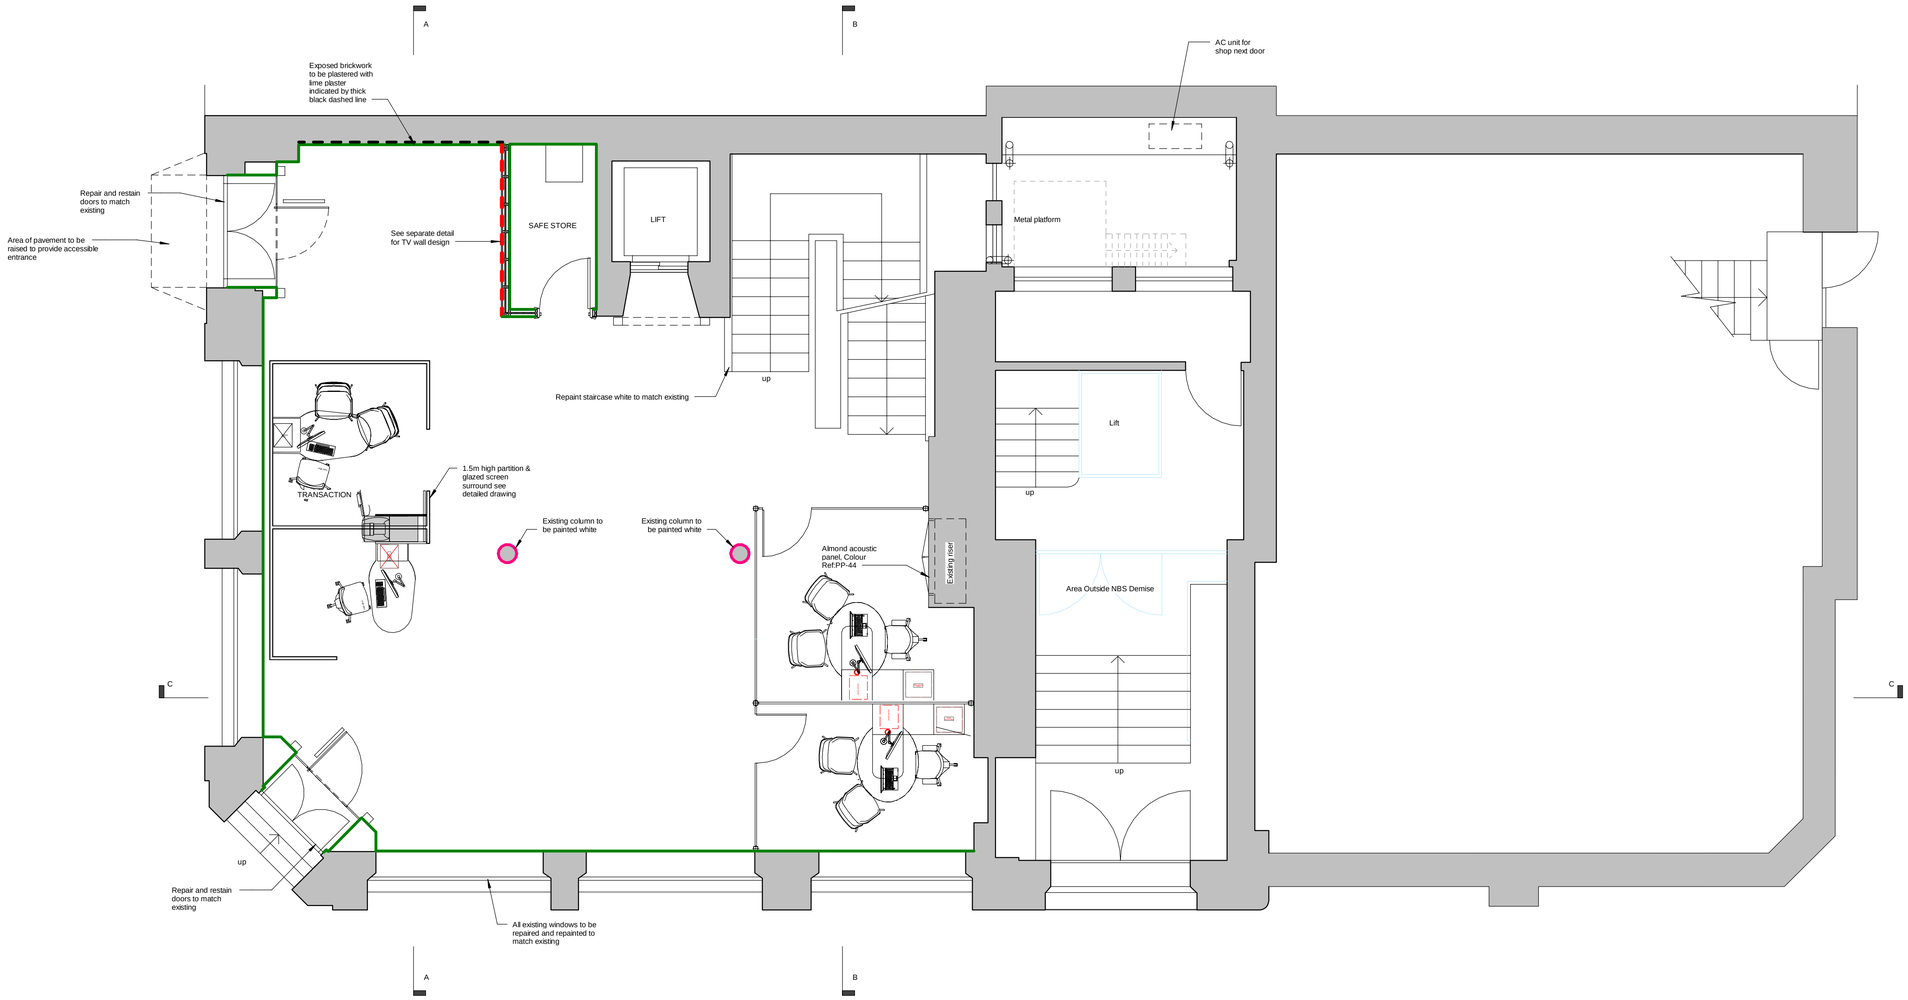

Proposed Ground Floor Finishes Plan (Wall)
1 : 50

CONSTRUCTION ISSUE

D	25.03.25	Tiles in WC area to be fixed vertically.
C	14.02.25	Feature wall added, acoustic wall panel colour added
B	24.02.25	Construction Issue
A	11.10.24	New ground floor service riser omitted

Rev.	By	Date	Description

MWE ARCHITECTS
Unit One, Beaf Farm, Stocksfield, NE43 7AL
Telephone : (0191) 260 2299
Email : enquiries@mwearchitects.co.uk
Website - www.mwearchitects.co.uk

Client: Newcastle Building Society	Job No: 24003	Dwg No: 19
Job Title: 74 King Street, Manchester M2 4NJ	Scale: 1 : 50	Rev. E
	Date: March 2024	
Description: PROPOSED WALL FINISHES (GROUND FLOOR)	Drawn by: GI	
	Paper size: A1	Date