


1 Front - Proposed
1 : 100


2 Left Side - Proposed
1 : 100

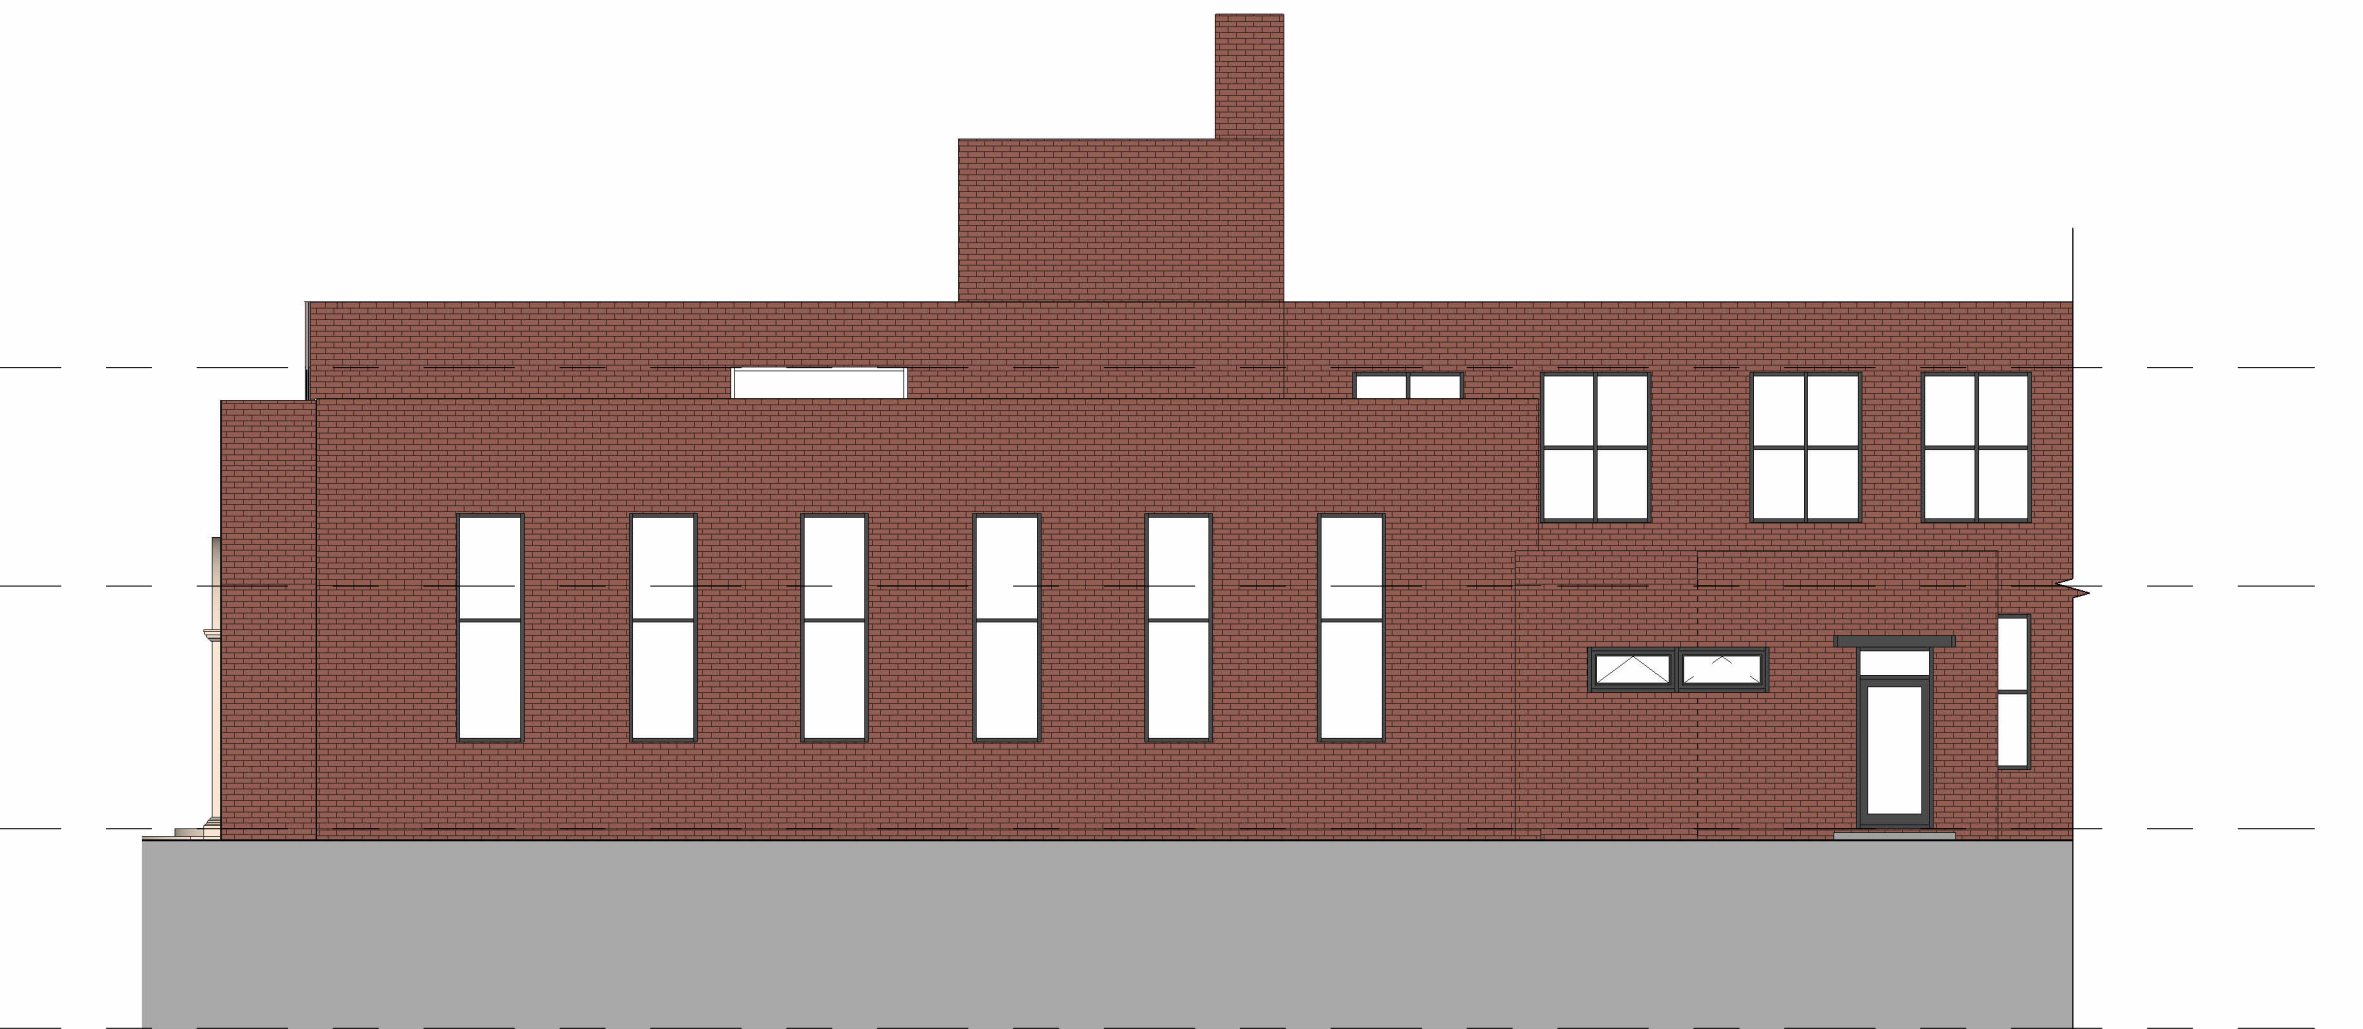


3 Right Side - Proposed
1 : 100




4 Rear - Proposed
1 : 100

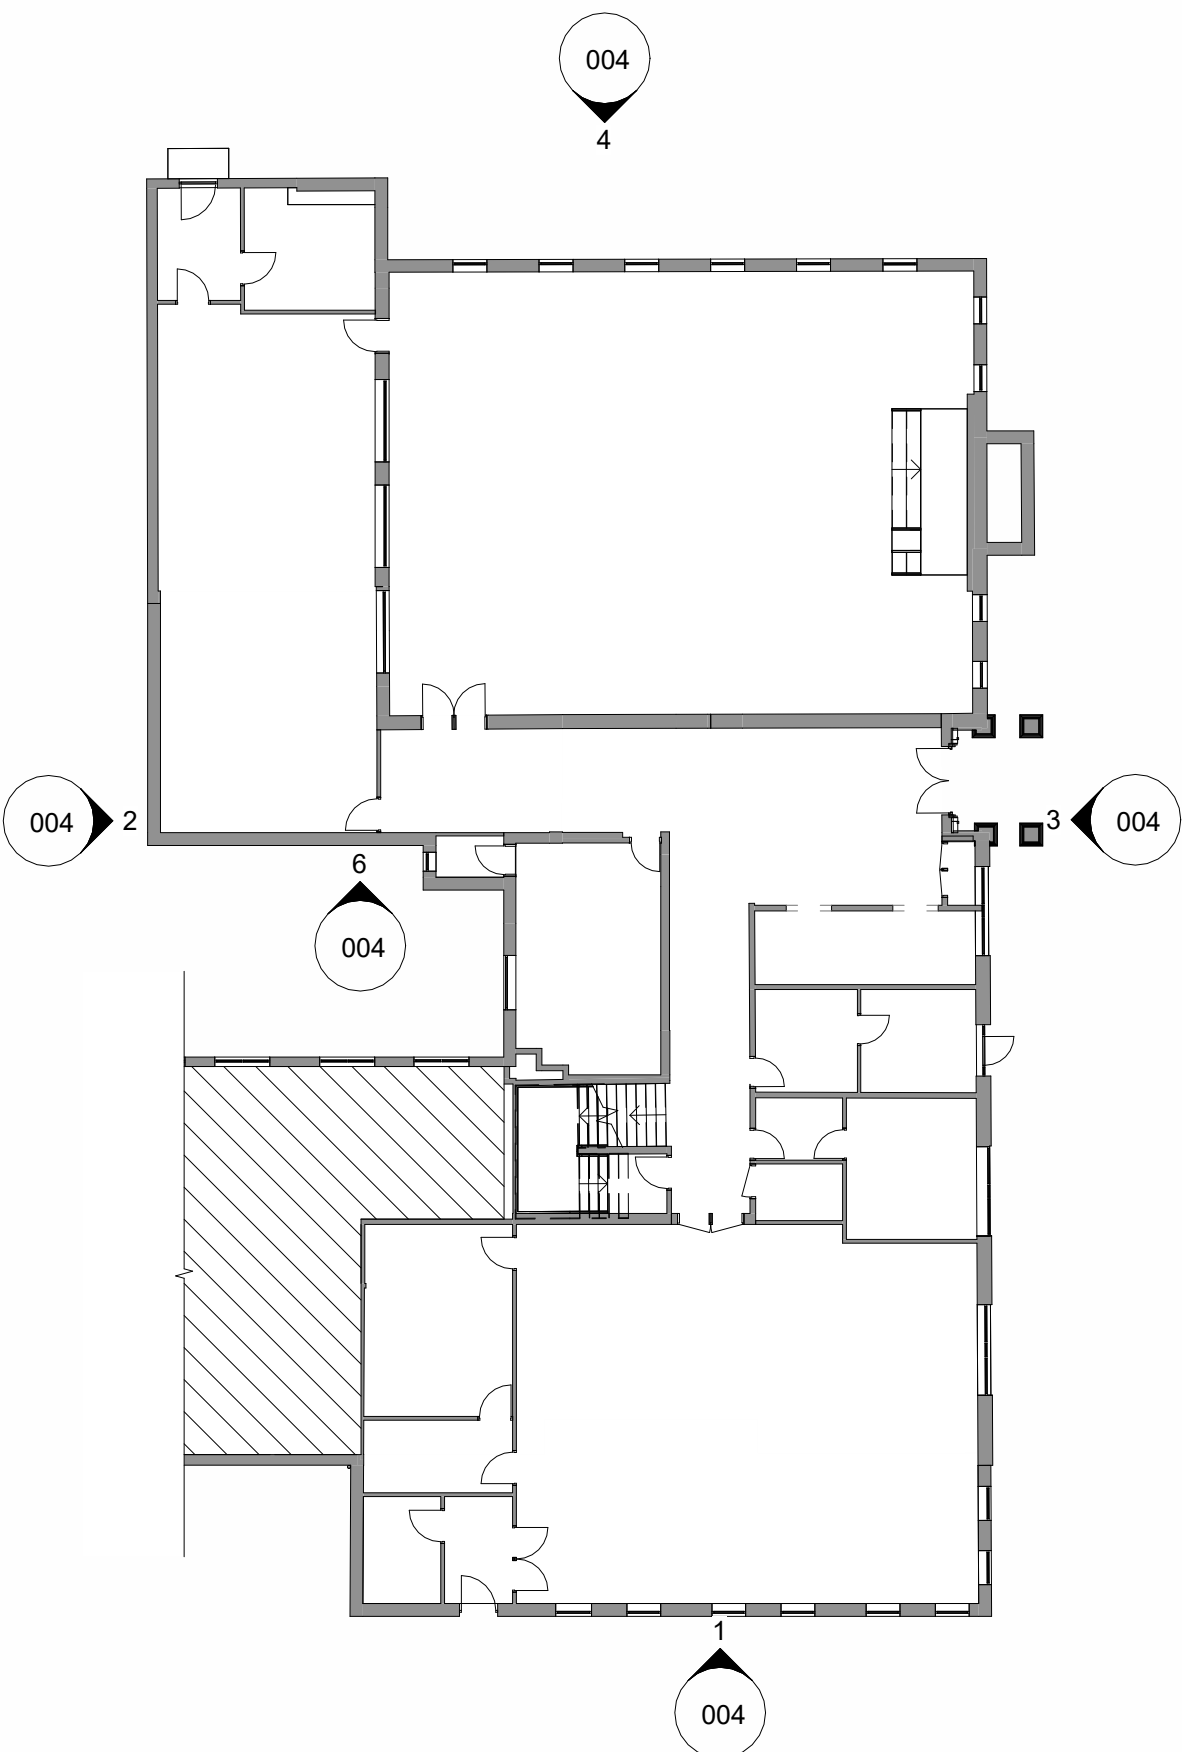

7 KEY PLAN - Elevations
1 : 200

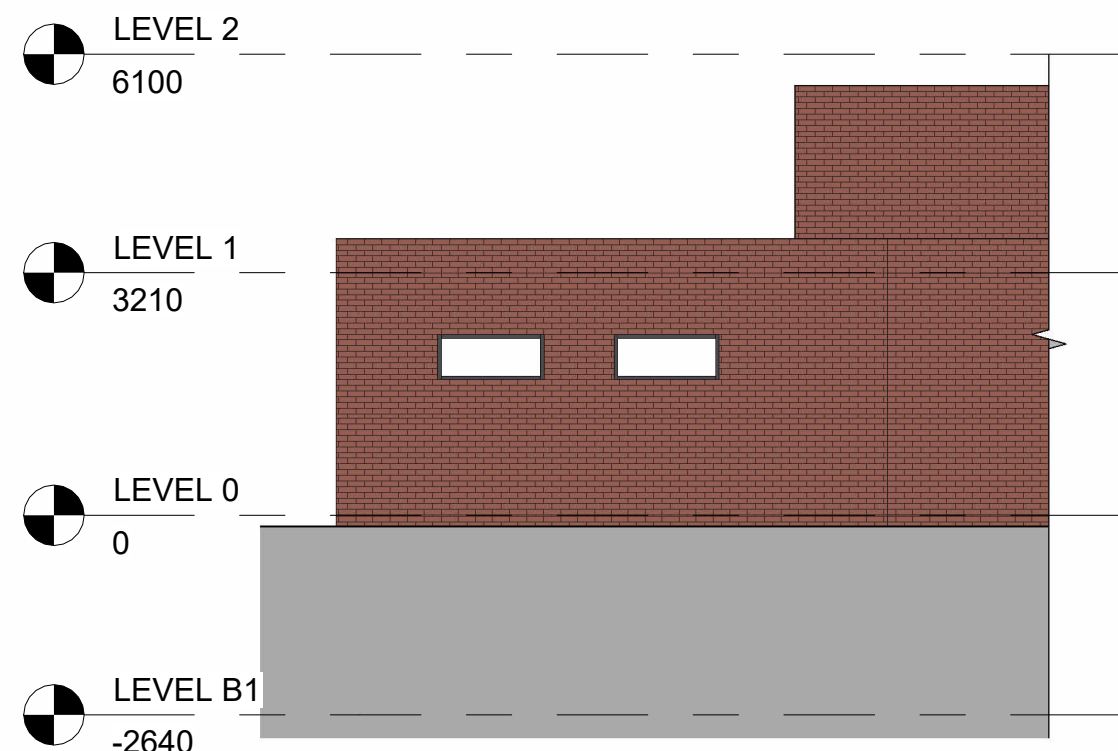



6 Courtyard Up - Proposed
1 : 100

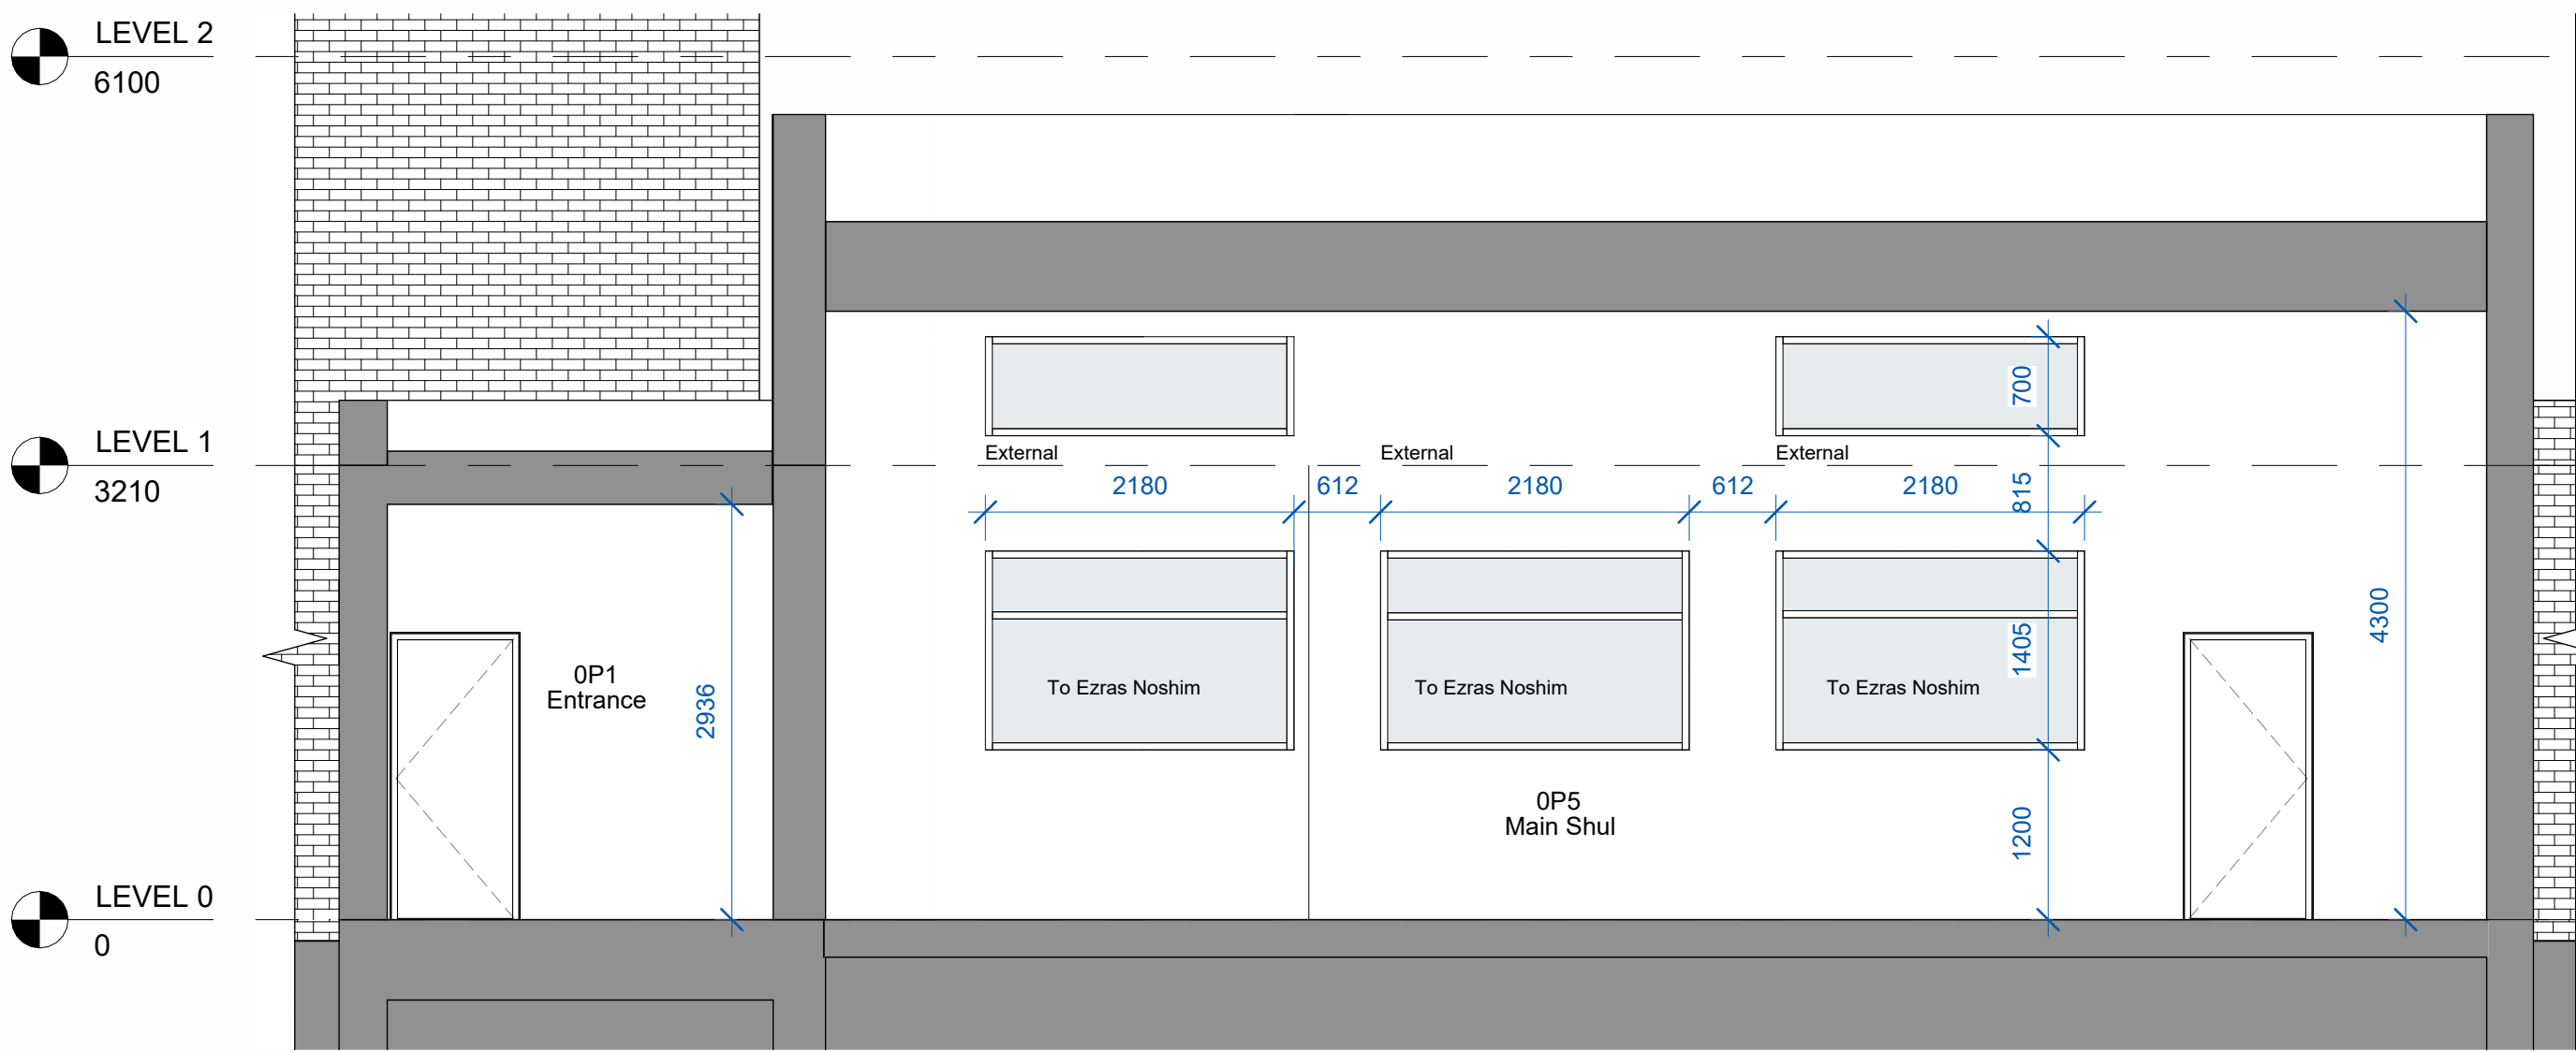

8 Section A
1 : 50

Material Schedule

- Windows - Anthracite Grey UPVC - RAL 7016
- External Walls - Red Brickwork - To match existing
- Front Porch - Sandstone - RAL 060 50 10

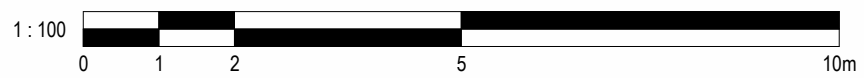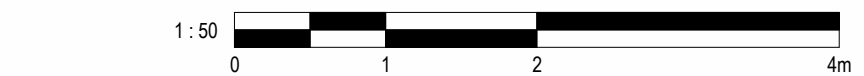

3	Revised Design	30/09/2025	JB
2	Revised Design	09/09/2025	SG
1	Revised Design	12/08/2025	MA
No.	Description	Date	Initial

PROJECT		Manchester Kollel	
TITLE			
Proposed Elevations			
STATUS			
DESIGN			
DRAWN BY	DATE	SCALE (@ A1)	
MA	16/07/2025	As indicated	
PROJECT NUMBER		DRAWING NUMBER	REV
GSS24014.3		004	3
GOLD SKETCH S T U D I O S www.goldsketch.co.ukinfo@goldsketch.co.uk0161 792 9595			
NOTES © COPYRIGHT - ALL RIGHTS RESERVED. THIS DRAWING AND ANY PARTS THEREOF ARE THE PROPERTY OF GOLD SKETCH AND SHOULD NOT BE REPRODUCED OR USED IN ANY MANNER WITHOUT THE WRITTEN CONSENT OF GOLD SKETCH. DRAWING TO BE USED FOR THE STATUS INDICATED ONLY. ALL DIMENSIONS AND SETTING OUT SHALL BE VERIFIED AND CONFIRMED ON SITE. ANY DISCREPANCIES TO BE REPORTED TO THE ARCHITECT IMMEDIATELY. THIS DRAWING IS THE PROPERTY OF GOLD SKETCH AND IS NOT TO BE REPRODUCED OR USED IN ANY MANNER WITHOUT THE WRITTEN CONSENT OF GOLD SKETCH. LEGISLATION RELEVANT CODES OF PRACTICE AND BRITISH STANDARDS. ALL DIMENSIONS ON THIS DRAWING ARE IN MILLIMETRES UNLESS OTHERWISE STATED.			