




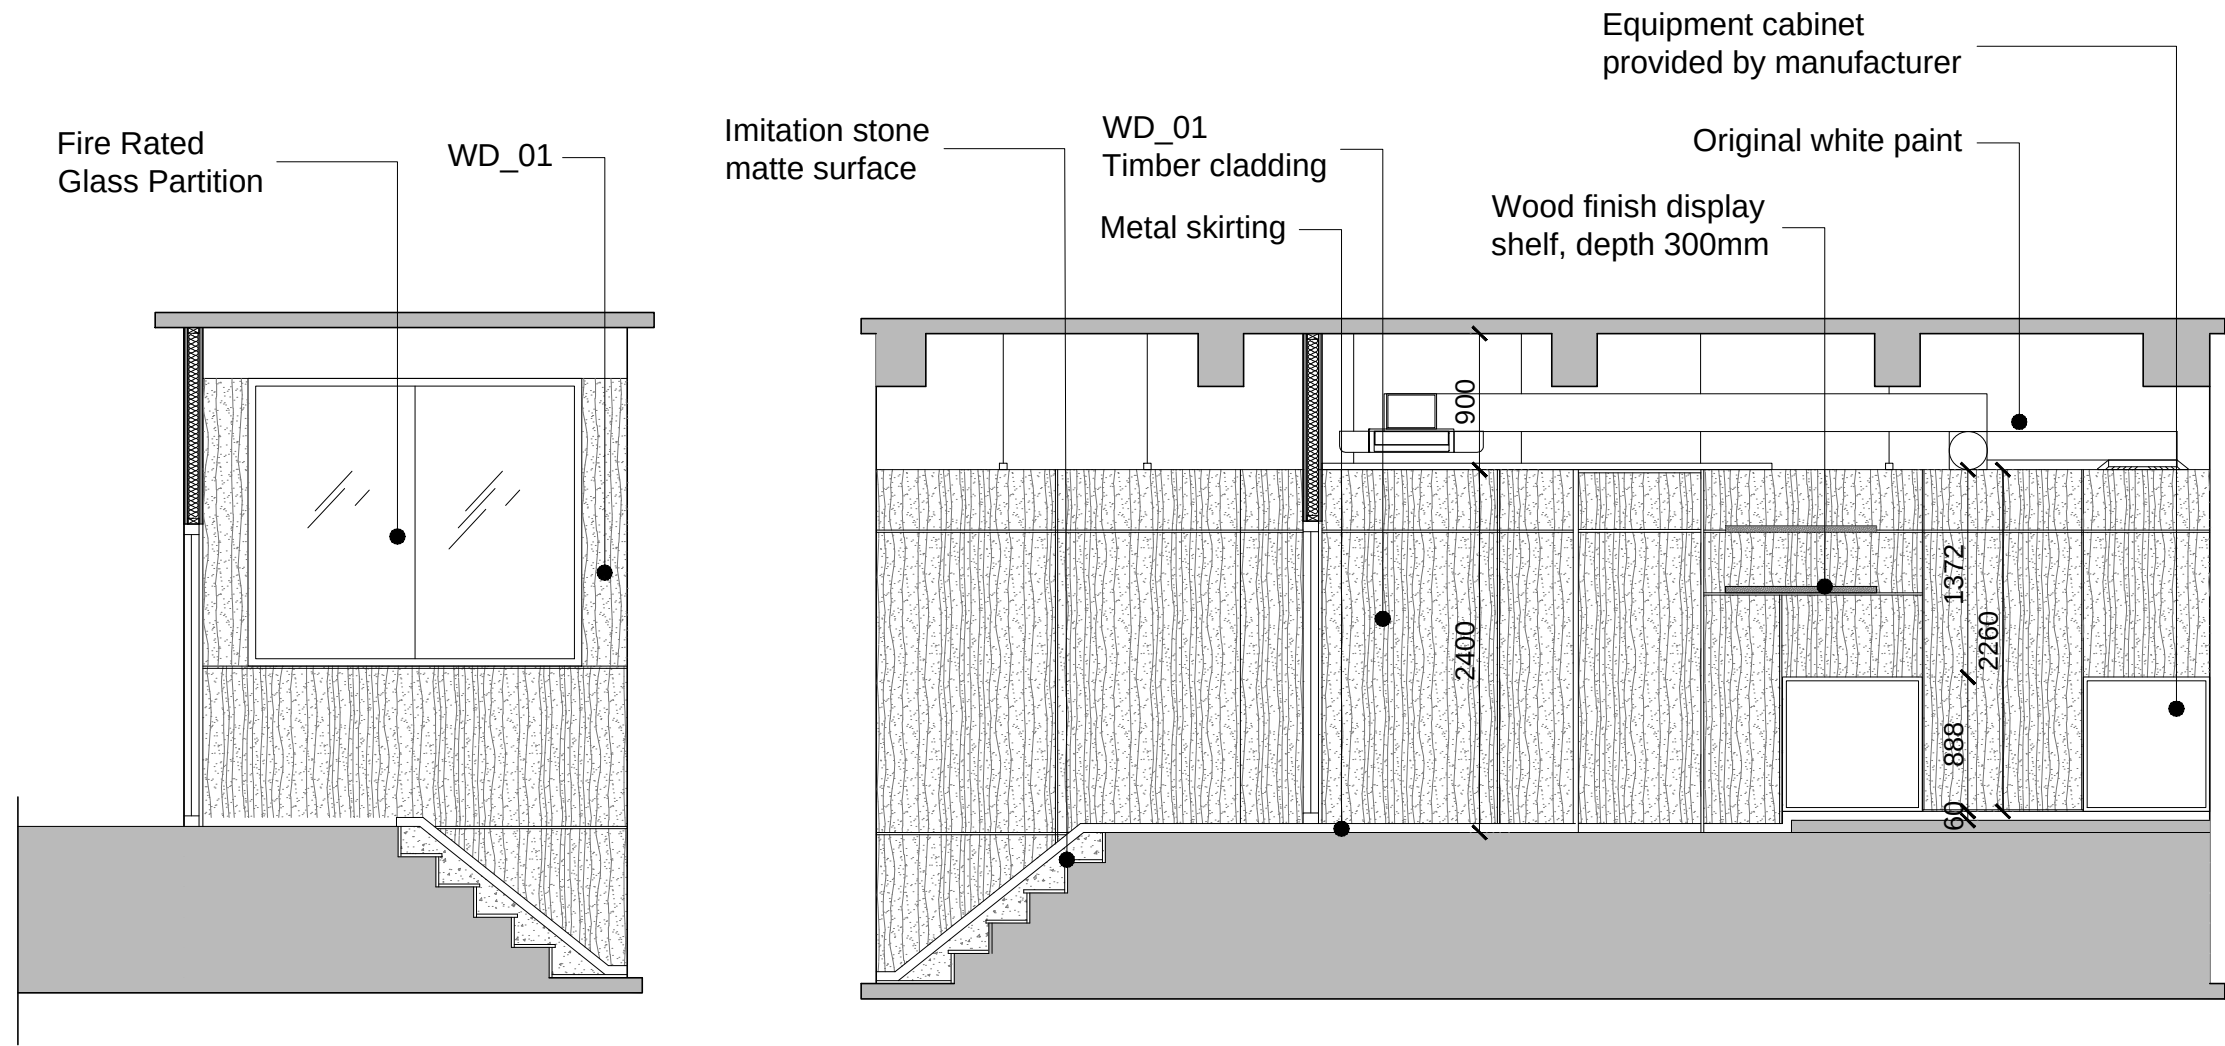


Proposed GF Cafe Internal Elevation 1
Scale 1:50 @ A2

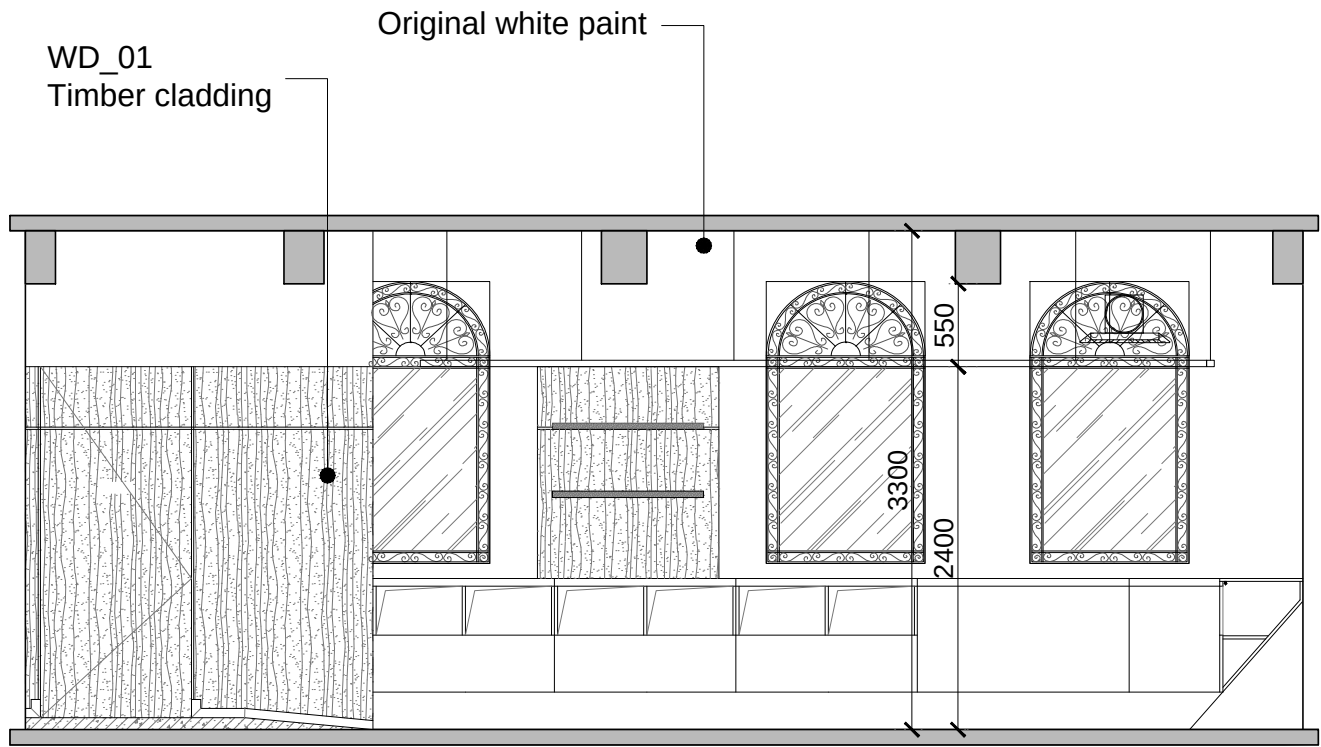


Proposed GF Cafe Internal Elevation 2
Scale 1:50 @ A2

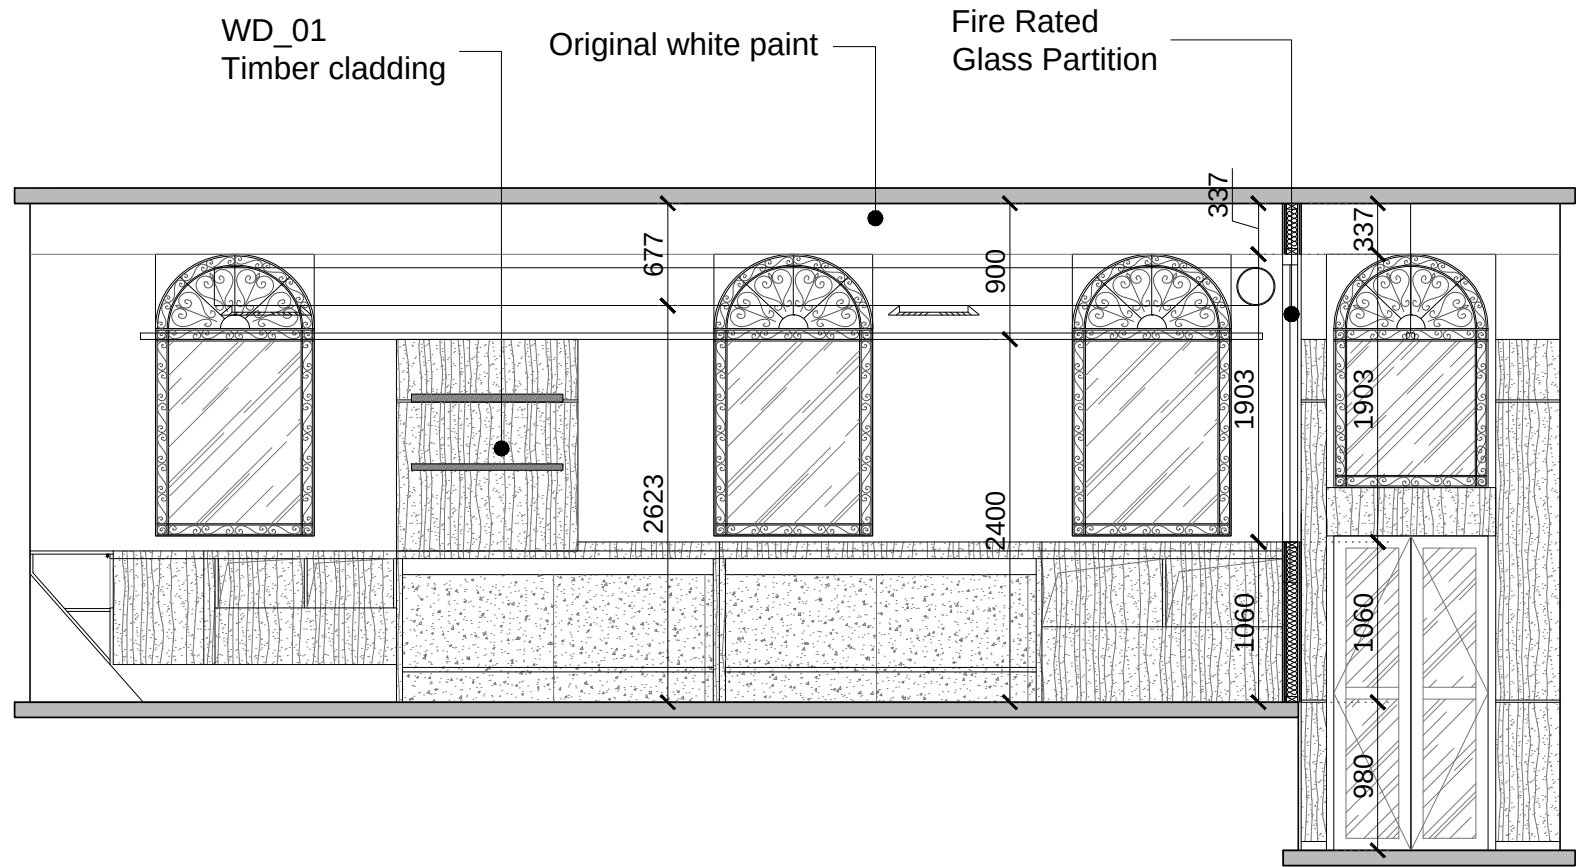

Proposed GF Cafe Internal Elevation 3
Scale 1:50 @ A2

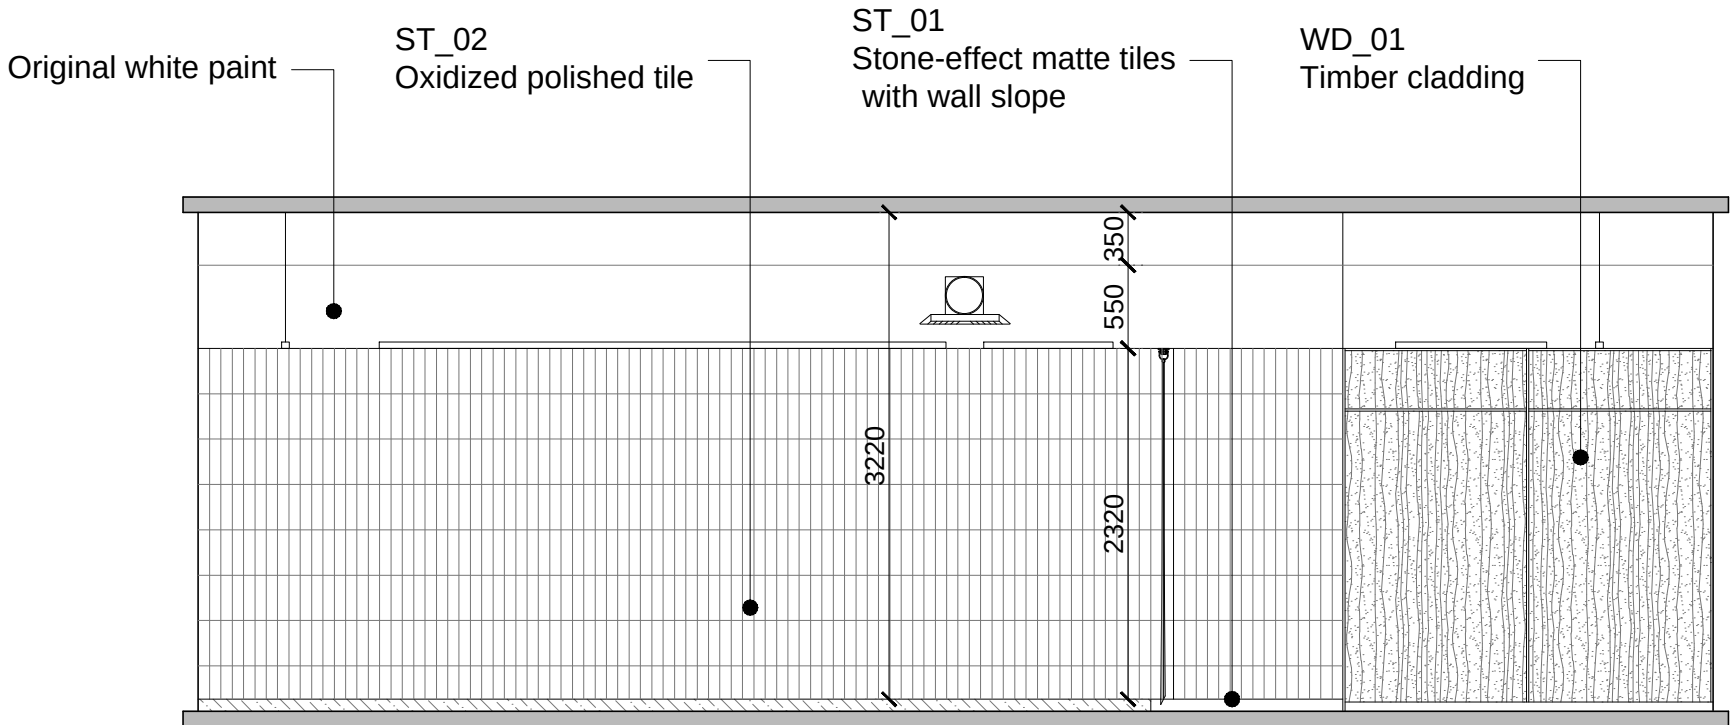

Proposed GF Cafe Internal Elevation 4
Scale 1:50 @ A2

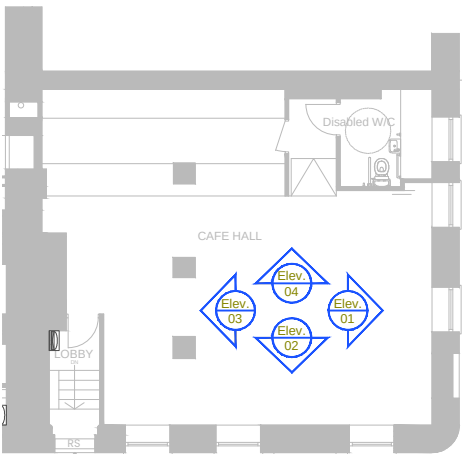

Key Plan (GF Cafe)
Scale 1:200 @ A2


General Notes:

All site dimensions shall be verified by the Contractor on site prior to commencing any works.

Design intent drawing only. Construction to comply with latest building regulation requirements.

This drawing is the property of "Studio Tashkeel Architecture Ltd." and copyright is reserved by them. The drawing is not to be copied or disclosed by or to any unauthorised persons without the prior written consent of Studio Tashkeel Architecture Ltd.

Rev	Description	Date	Dr by	App by
1	First Issue	11/06/25	MS	MK

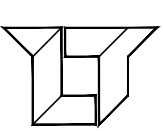

**STUDIO TASHKEEL
ARCHITECTURE LTD.**
1-3 Ashton Lane,
Sale M33 6WT
United Kingdom
T +44(0)1615465395
E info@StudioTashkeel.com
www.studiotashkeel.com

client name Kathy Yingyue Cui		
project 44-46 Faulkner Street, Manchester		
drawing Proposed Cafe Internal Elevations		
project number 24_055	scale 1:50 @ A2	
drawing number PL_017	rev /	issue status Planning
This drawing is to be read in conjunction with all related drawings. All dimensions must be checked and verified on site before commencing any work or producing shop drawings. The originator should be notified immediately of any discrepancy. This drawing is copyright and remains the property of Studio Tashkeel Architecture Ltd.		