



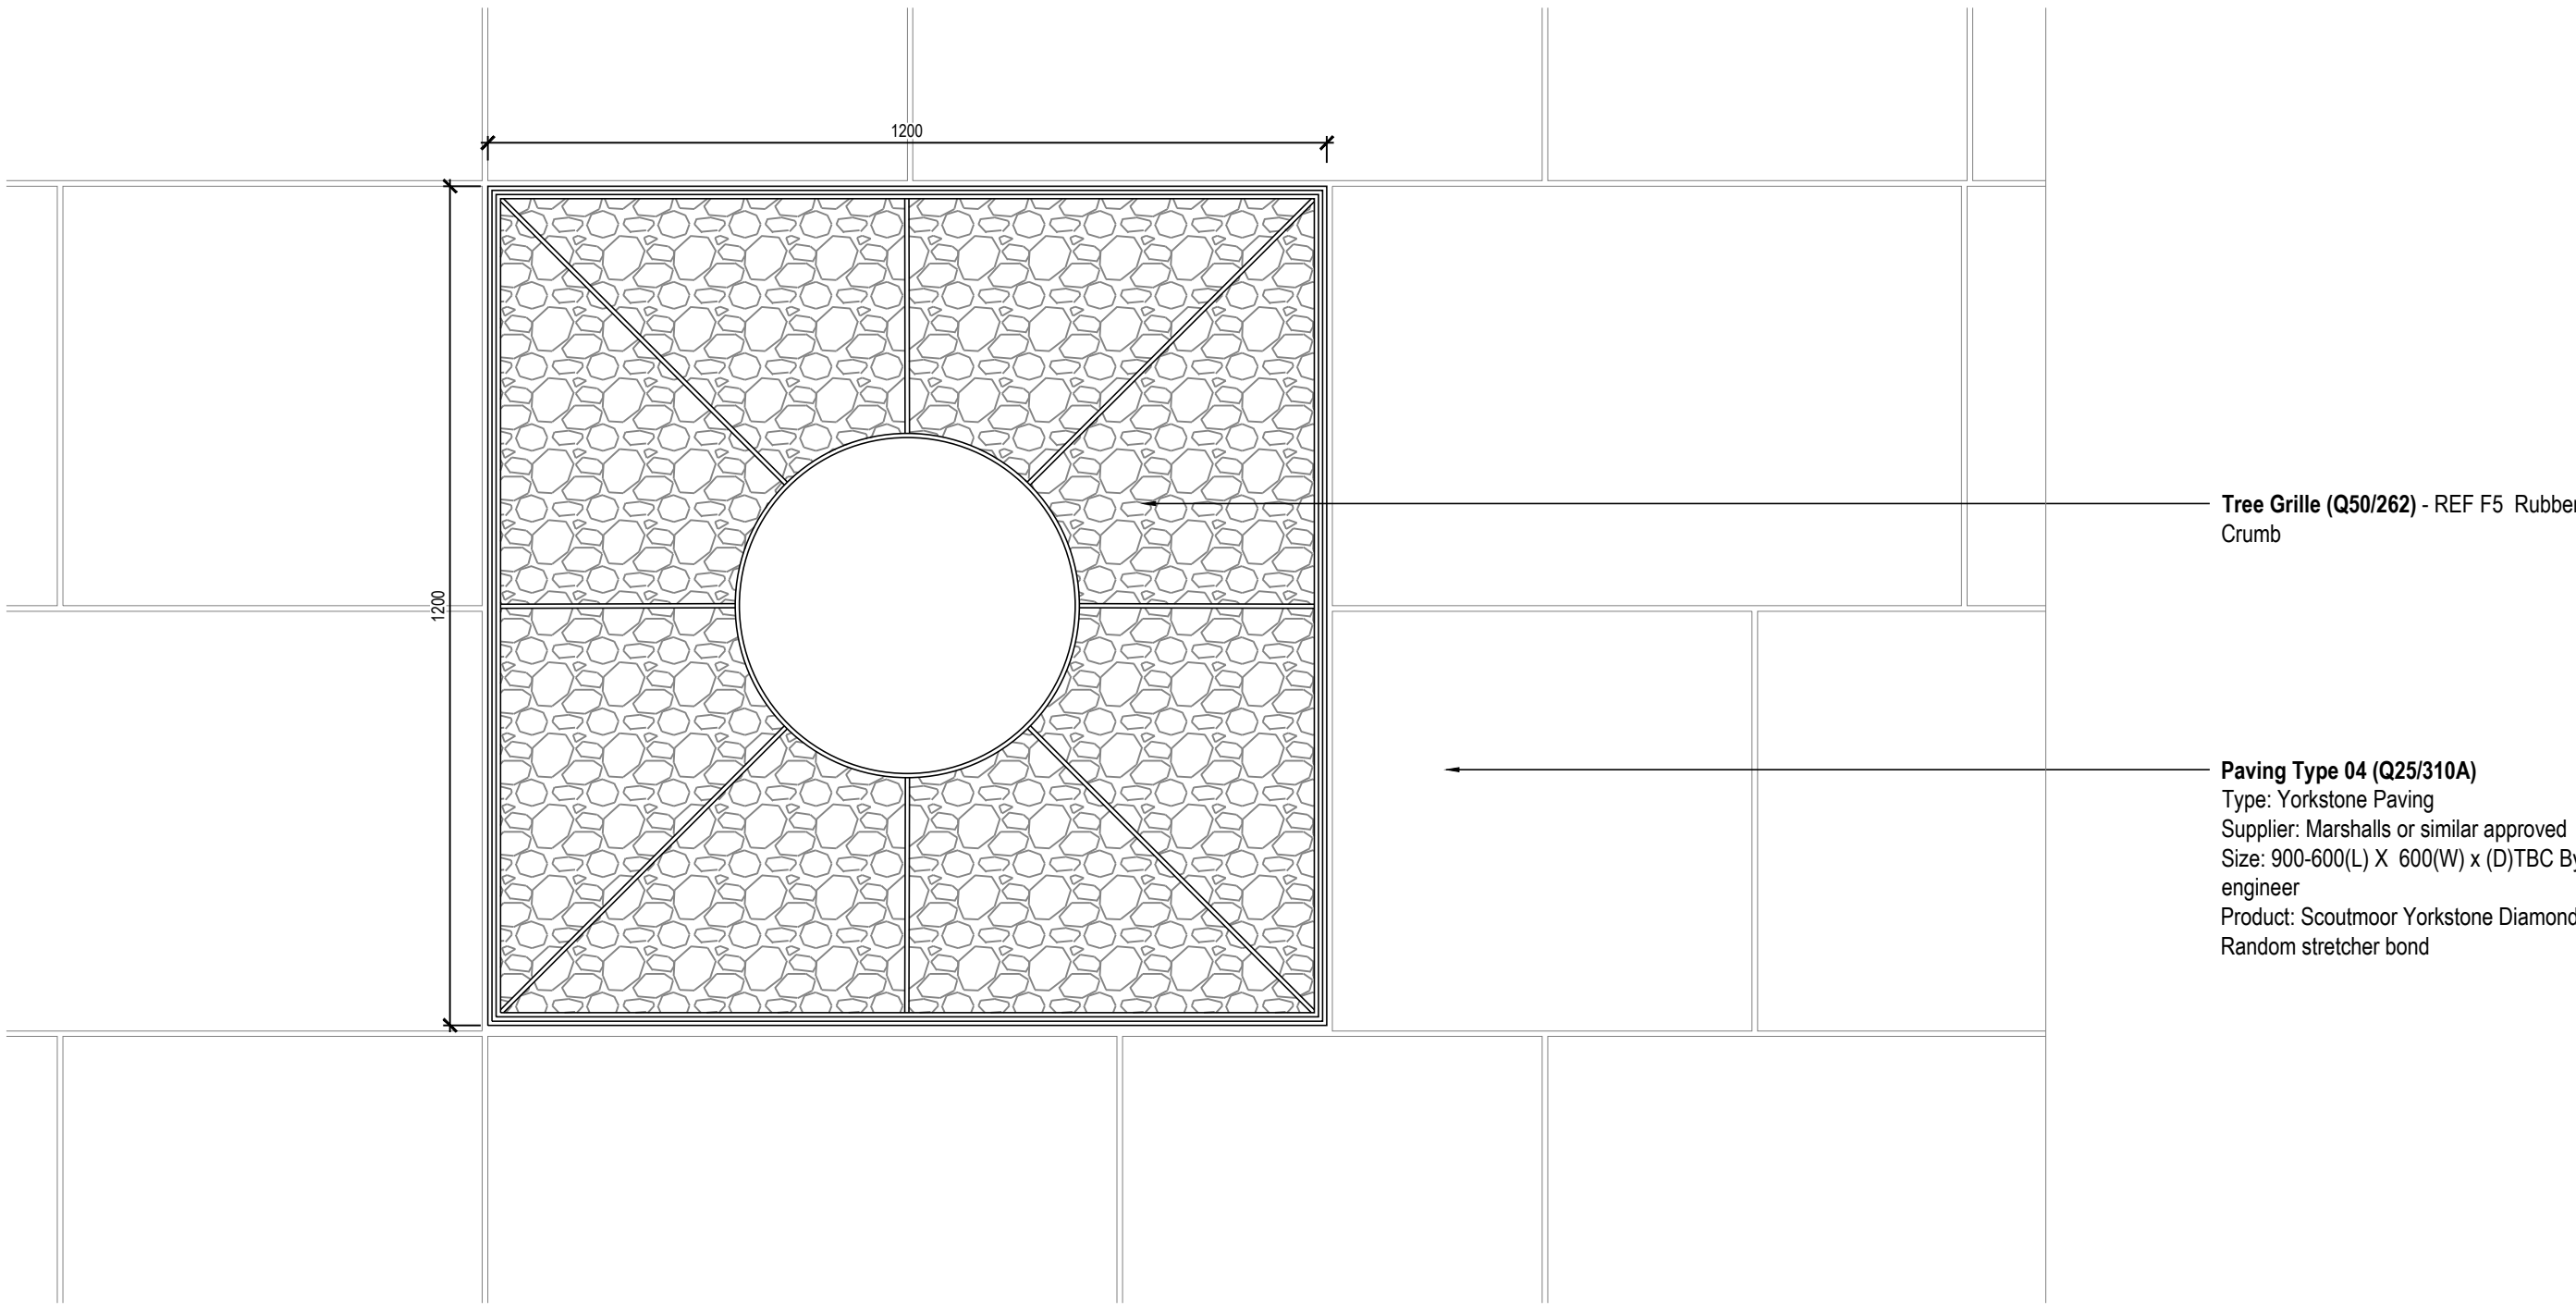

01
000331

F5 - TREE GRILLE PLAN
Scale 1: 10 @A1

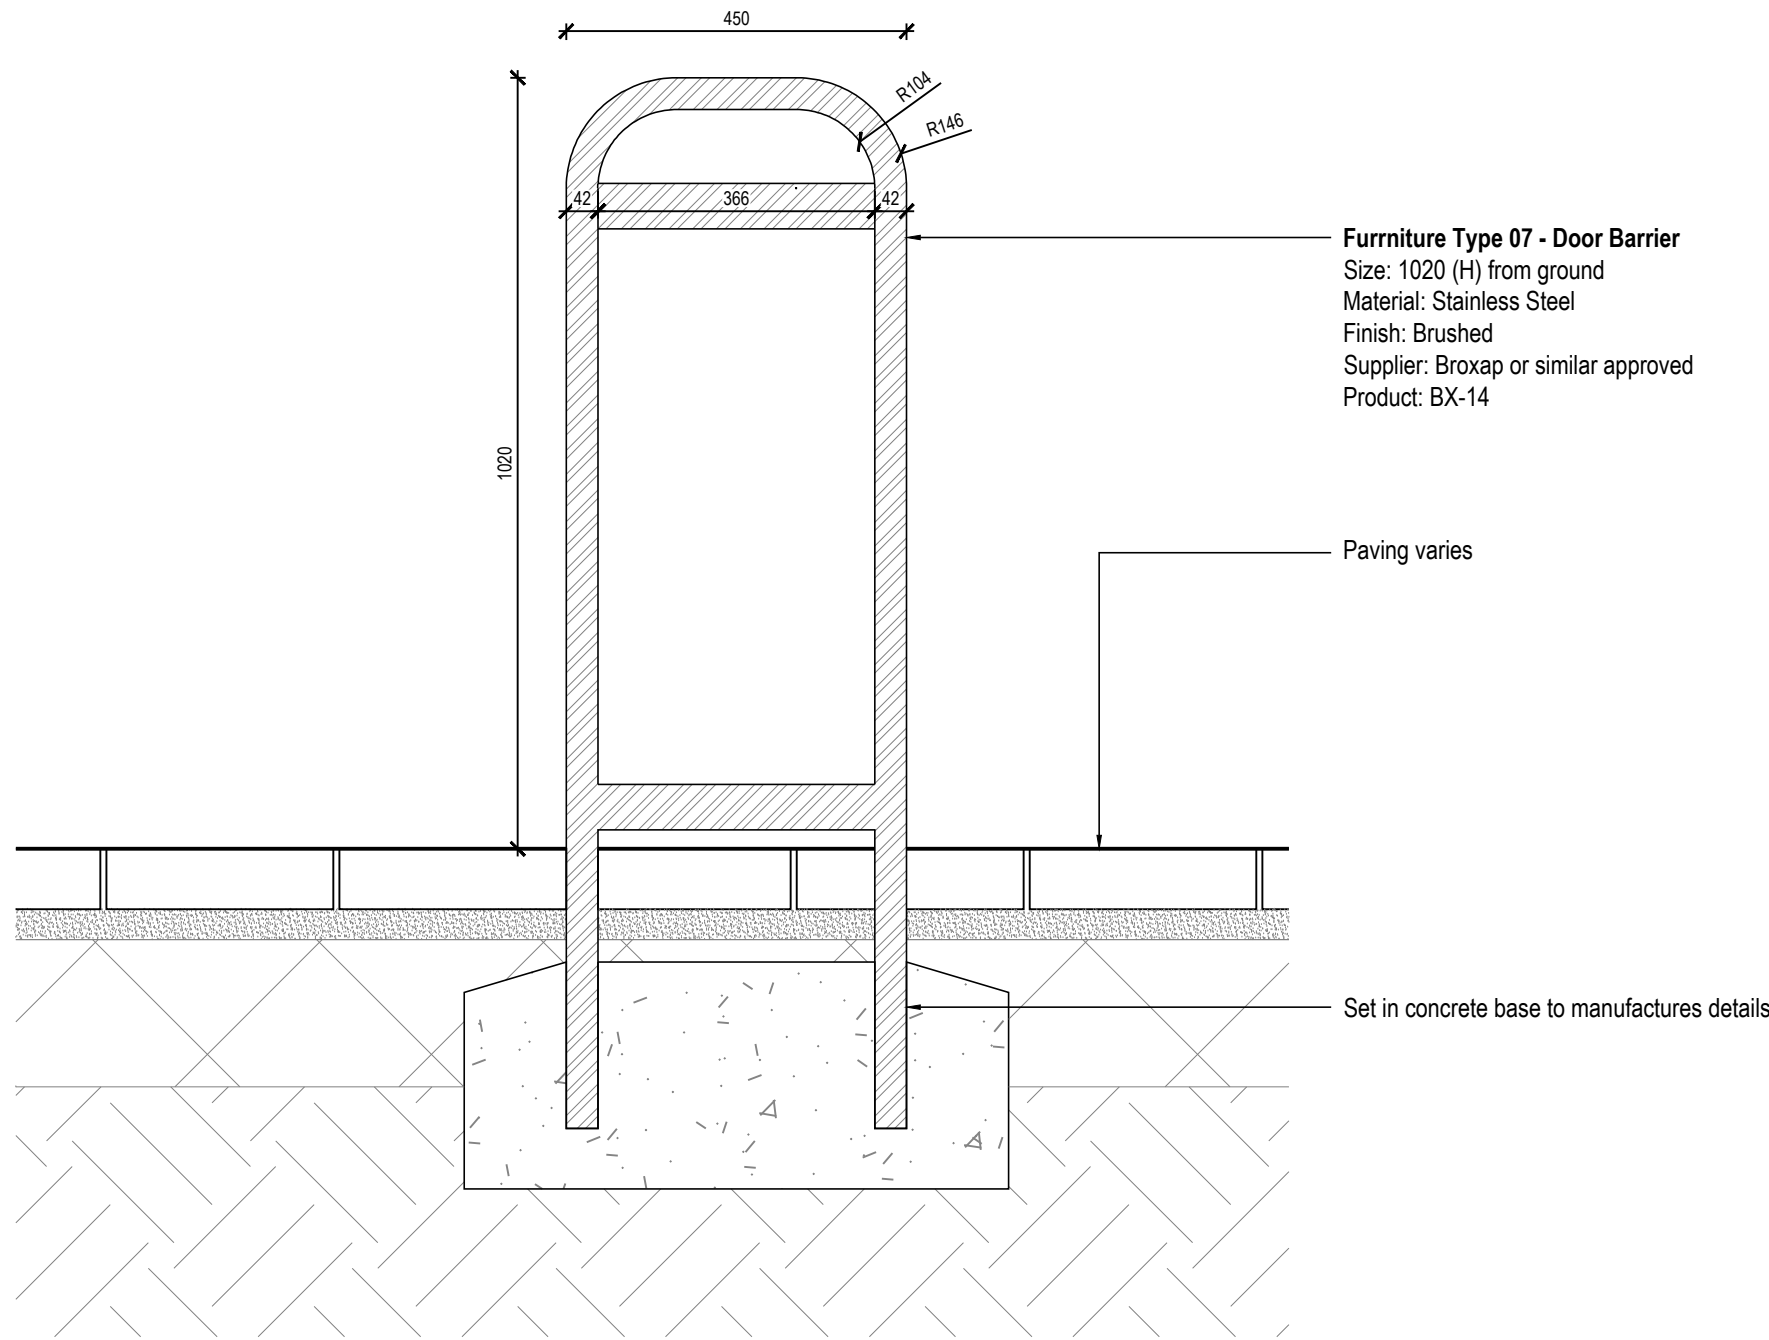

03
000331

F7 - DOOR BARRIER
Scale 1: 10 @A1

FOR TREE GRILLE SECTION REFER TO
EYJW-GIL-EX-00-DR-L-000411

02
000331

F5 - TREE GRILLE SECTION
Scale 1: 10 @A1

rev	details	by	date
P00	FIRST ISSUE FOR STAGE 4	TH	01.07.2024
P01	TITLEBLOCK UPDATED	TH	04.07.2024
P02	TREE GRILLE SECTION UPDATED	SB	08.08.2024
P03	STAGE 5	ER	07.01.2025
P04	Planning NMA	ER	28.05.2025
P05	Planning NMA	ER	16.09.2025
P06	Planning NMA	OC	22.09.2025

Notes

- 1.0 Do not scale from drawing, use figured dimensions only
- 1.1 All dimensions to be checked onsite
- 1.2 This drawing to be read in conjunction with all other Gillespies drawings and specifications

Ordinance Information shown is reproduced from Ordnance Survey material with the permission of Ordnance Survey on behalf of the Controller of Her Majesty's Stationary Office @ Crown Copyright. Unauthorised reproduction infringes Crown Copyright and may lead to prosecution or civil proceedings. License No. 1000 17382

Project title	
ELIZA YARD, ANCOATS P21641-00-000	
Drawing title	
FURNITURE DETAILS 02	

Purpose of Issue		Scale	Drawn
Planning NMA	As shown @ A1		TH
	Date	05.06.2024	Checked SB
Drawing number			Revision
EYJW-GIL-EX-00-DR-L-000331			P06
Drawing Status			
S4 - FOR REVIEW & AUTHORISATION			

	Client
	John Sisk & Son Limited

Gillespies