



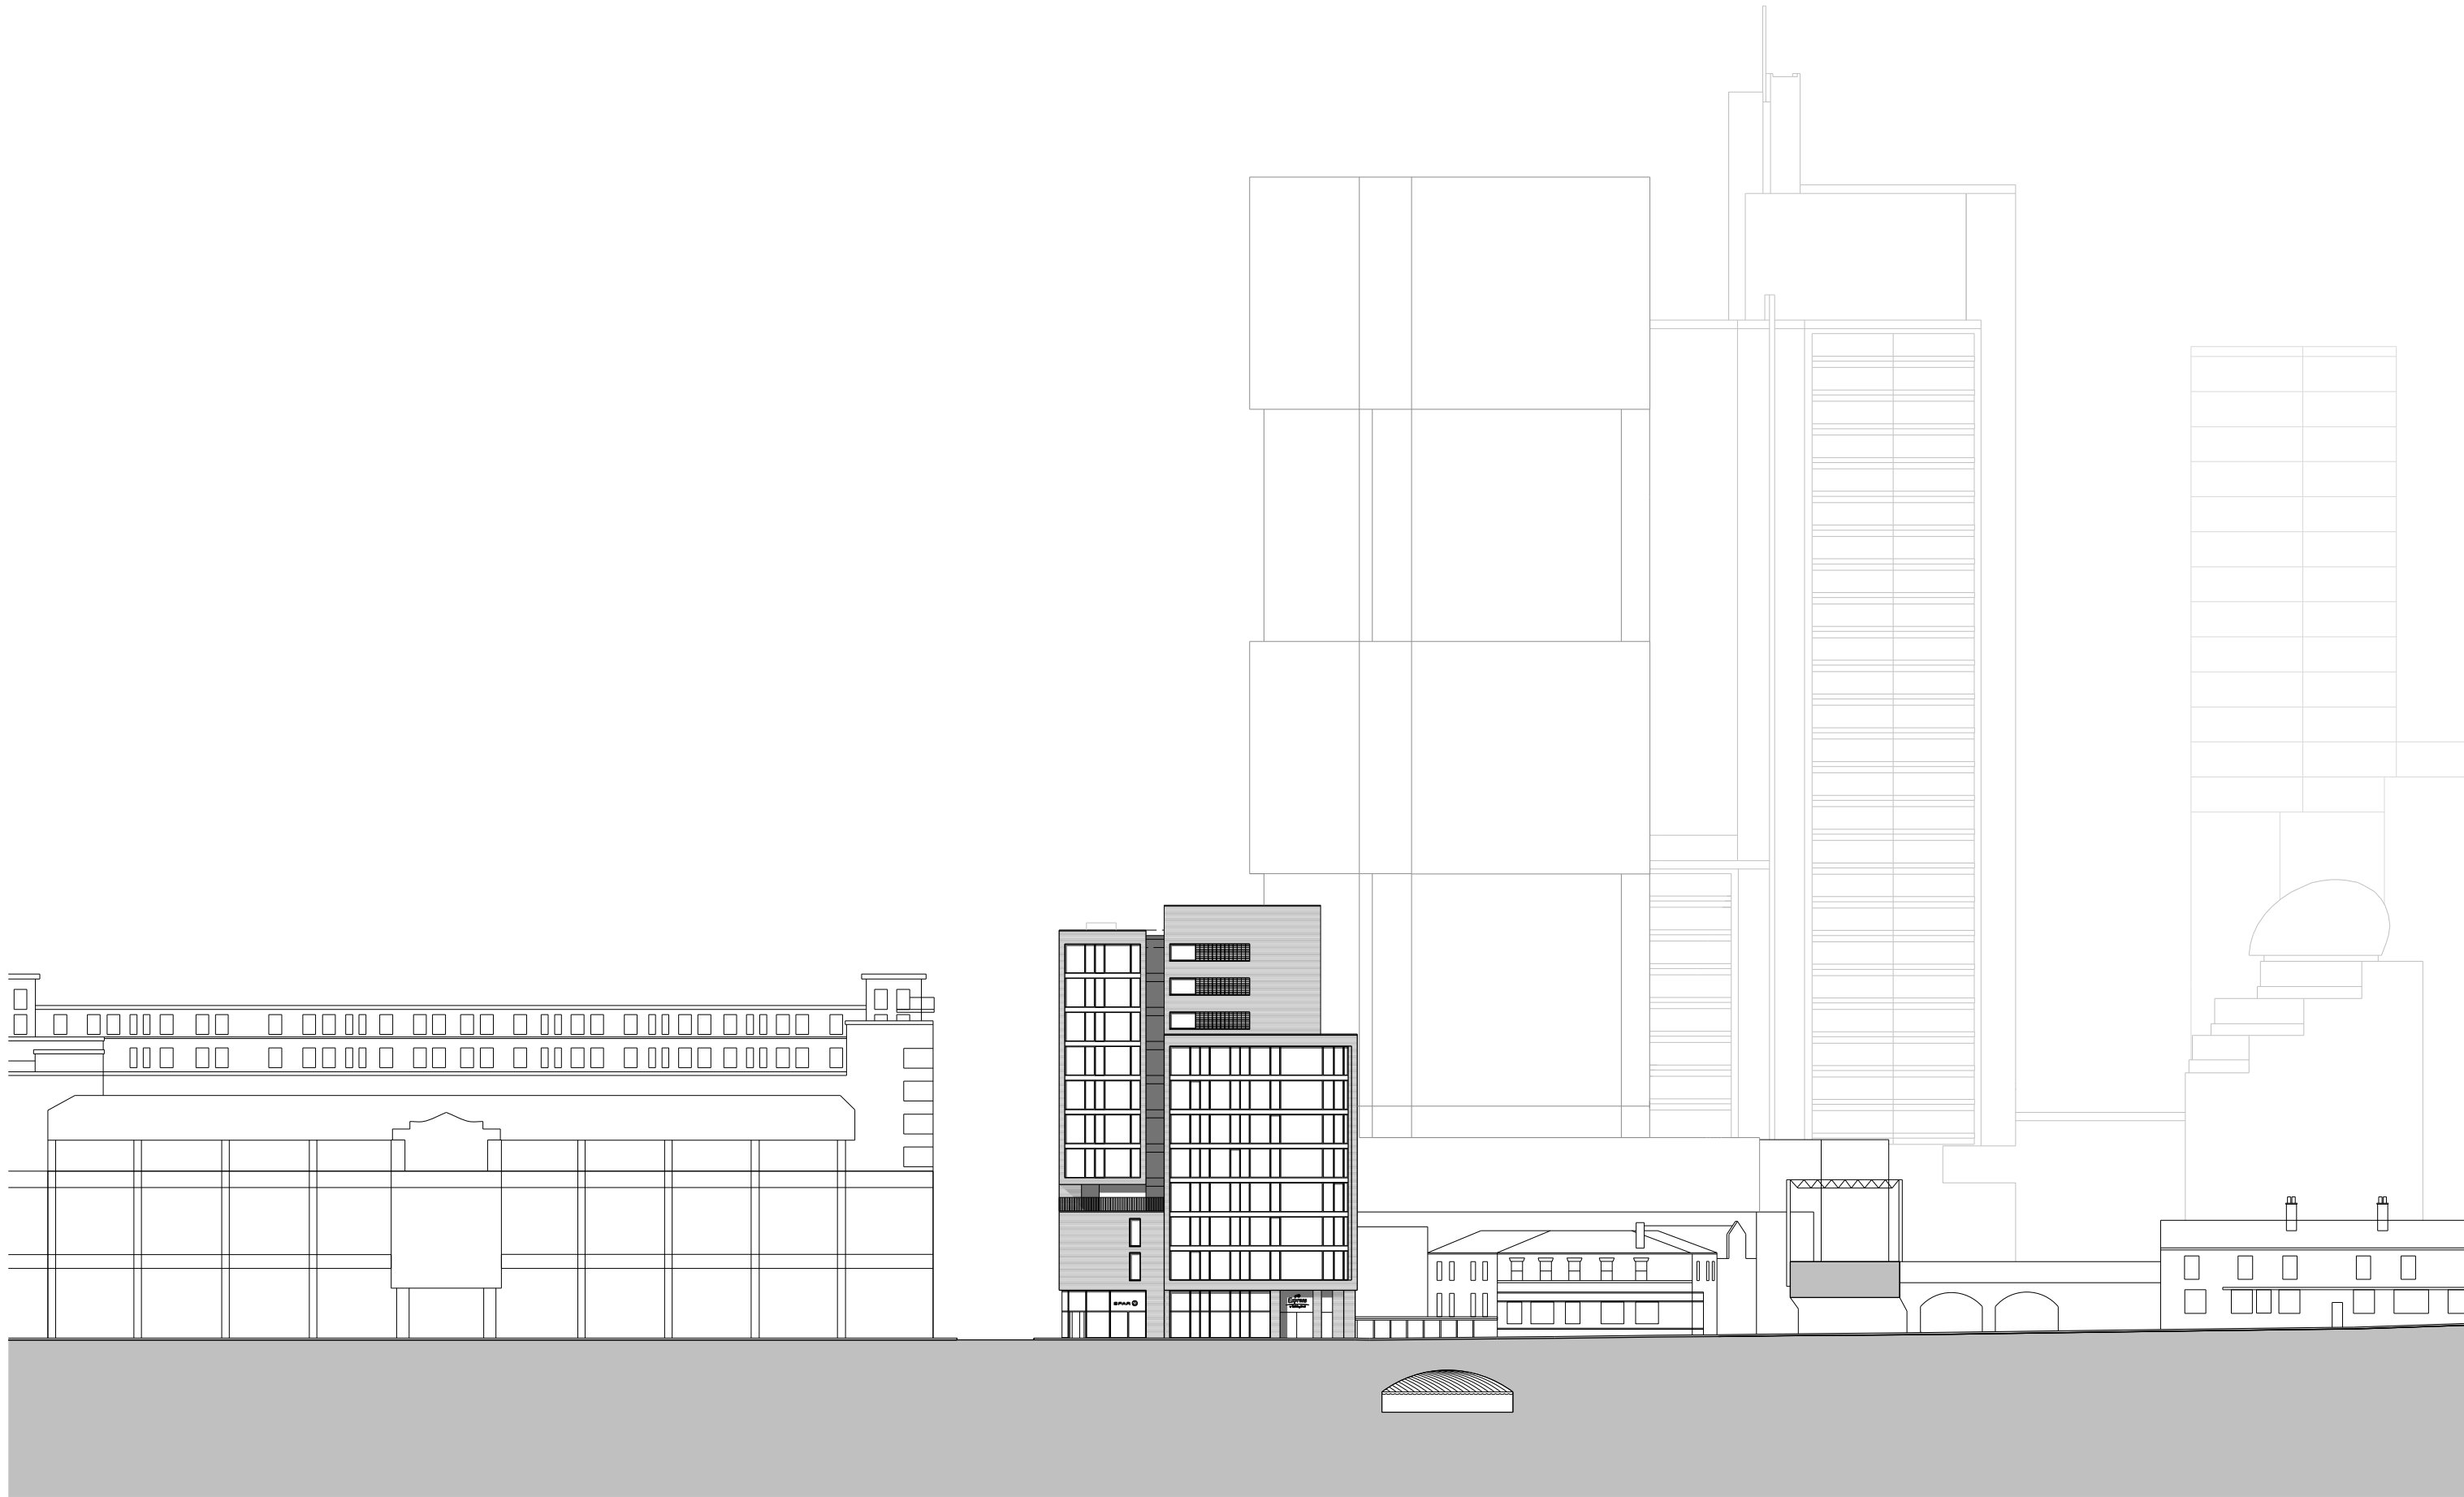

revision: P01 date: 2024.02.26 note: preliminary first issue

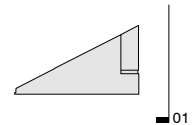

project
Holiday Inn Express
job no.
7612
title
existing site elevation 01 - oxford road
scale
1:500 @ A3
drawing no.
al(02)1001

stephenson hamilton risley
STUDIO
3 riverside mews
4 commercial street
manchester, M15 4RQ
www.shr.studio
email@shr.studio
0161 832 0244