
1 0 1 2 3 4 5
SCALE 1:100 m

NOTES

ORIGINAL A1

DO NOT SCALE FROM THIS DRAWING.
(DRAWING MAY BE SCALED FOR LOCAL AUTHORITY & PLANNING PURPOSES ONLY)
ALL DIMENSIONS TO BE CHECKED ON SITE .
COPYRIGHT PROTECTED.

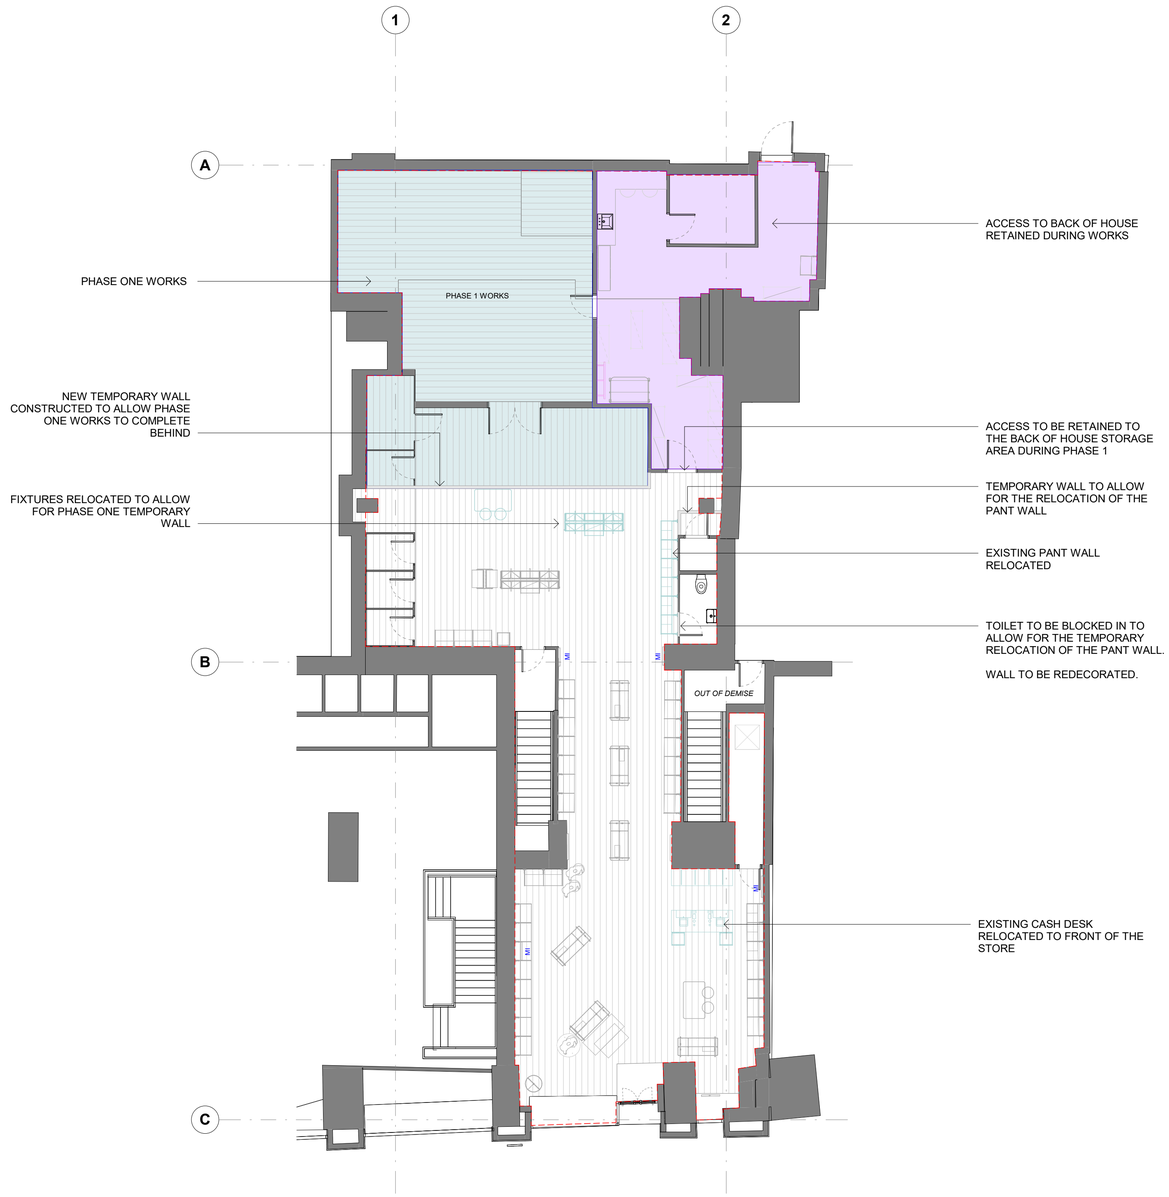

1/14001 **(08) GF-GROUND FLOOR PHASE 1 WORKS**
1 : 100

Rev	Date	Revision Description	Drw/Chk
2-01	25/08/25	ISSUED FOR INFORMATION	JC/SC
2-00	01/08/25	ISSUED FOR INFORMATION	JC/SC

Client

lululemon

IDL: Architects

LONDON
17 Blackfriars Lane
St Paul's, London
EC4V 6ER
+44 (0)20 7248 1234

PRAGUE
The Forum, Fifth Floor,
Wenceslas Square 19
Prague, 110 00
+42 (0) 72 0279 588

idl.group
Registered in England No.7111665
RIBA Accreditation No.20014346

Project
LULULEMON MANCHESTER
MINOR WORKS
7 ST ANNE SQUARE

Drawing Title
GROUND FLOOR PHASING PLAN

Project No
25-3067

Scale @A1
1 : 100

Drawn by
KR

Checked by
SC

File Identifier
3067-IDL-NA-GF-DR-A-08000

[Status -Revision]
[2-01]

Purpose of Issue
CONCEPT DESIGN