


FOR PLANNING

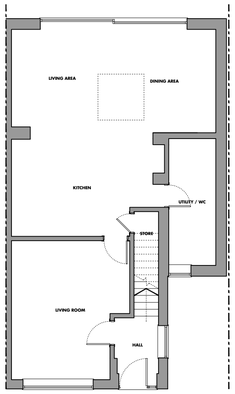


EXISTING GROUND FLOOR PLAN

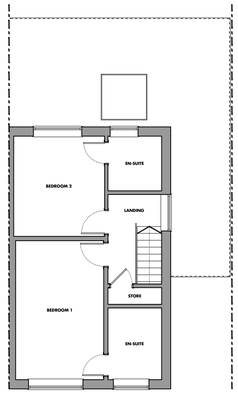


EXISTING FIRST FLOOR PLAN

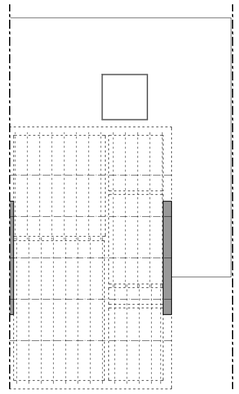


EXISTING LOFT FLOOR PLAN

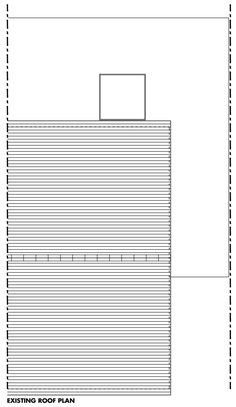


EXISTING ROOF PLAN

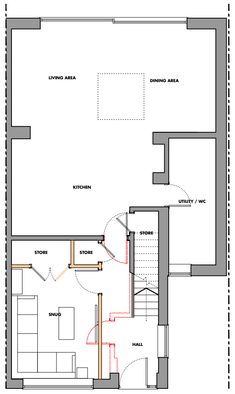


PROPOSED GROUND FLOOR PLAN

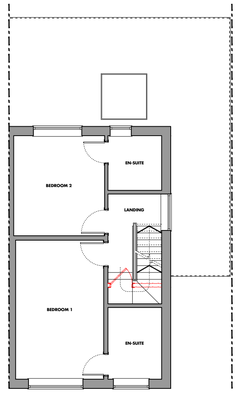

PROPOSED FIRST FLOOR PLAN

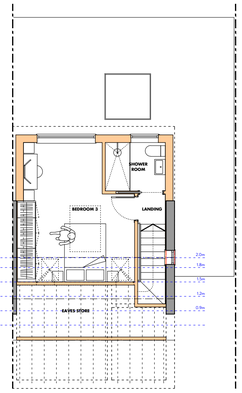

PROPOSED LOFT FLOOR PLAN

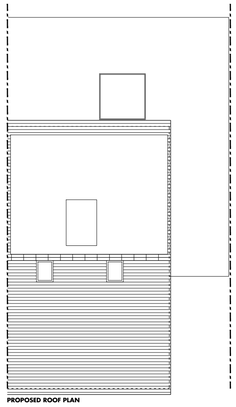

PROPOSED ROOF PLAN




EXISTING FRONT ELEVATION

EXISTING SIDE ELEVATION

EXISTING REAR ELEVATION

EXISTING SIDE ELEVATION [PARTY WALL]

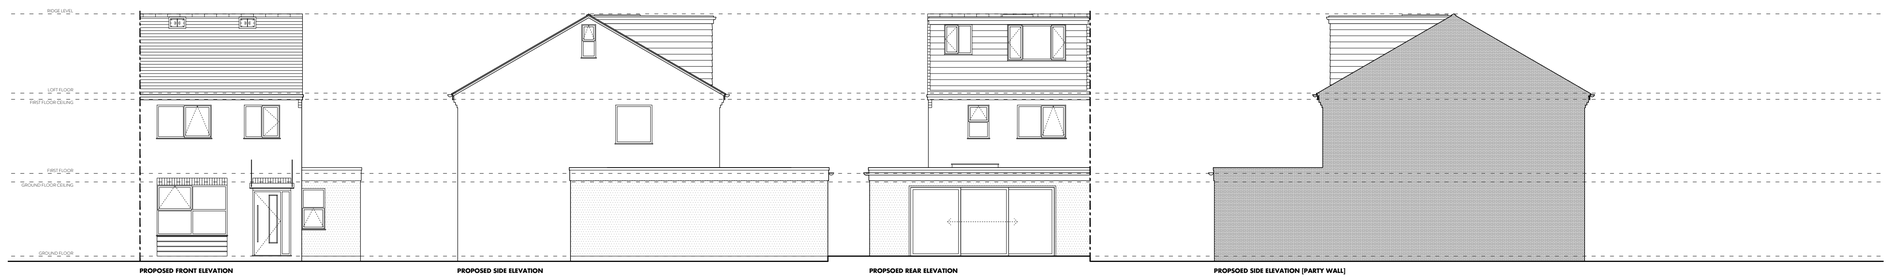


PROPOSED FRONT ELEVATION

PROPOSED SIDE ELEVATION

PROPSOED REAR ELEVATION

PROPSOED SIDE ELEVATION [PARTY WALL]

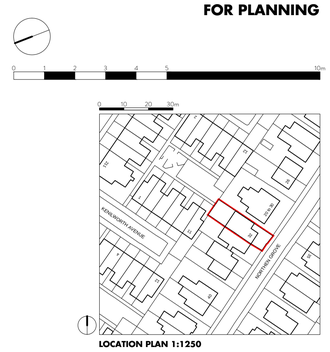

LOCATION PLAN 1:1250

EXISTING SITE PLAN 1:500

PROPOSED SITE PLAN 1:500

REV B | 04.08.2025 | ROOFLIGHTS REDUCED FROM 4 TO 2 CONSERVATION STYLE.
JULIET BALCONY AND FRENCH DOORS REPLACED WITH WINDOW.

PL01 | EXISTING AND PROPOSED DRAWINGS

MR & MRS LEE

32 NORTHEN GROVE | WEST DIDSBURY | M20 2NW

1:100 @ A1 or 1:200 @ A3

CHEADLE ARCHITECTS
ARCHITECTURE
INTERIORS
DESIGN
WWW.CHEADLEARCHITECTS.CO.UK | STUDIO@CHEADLEARCHITECTS.CO.UK | 0161 553 0131