




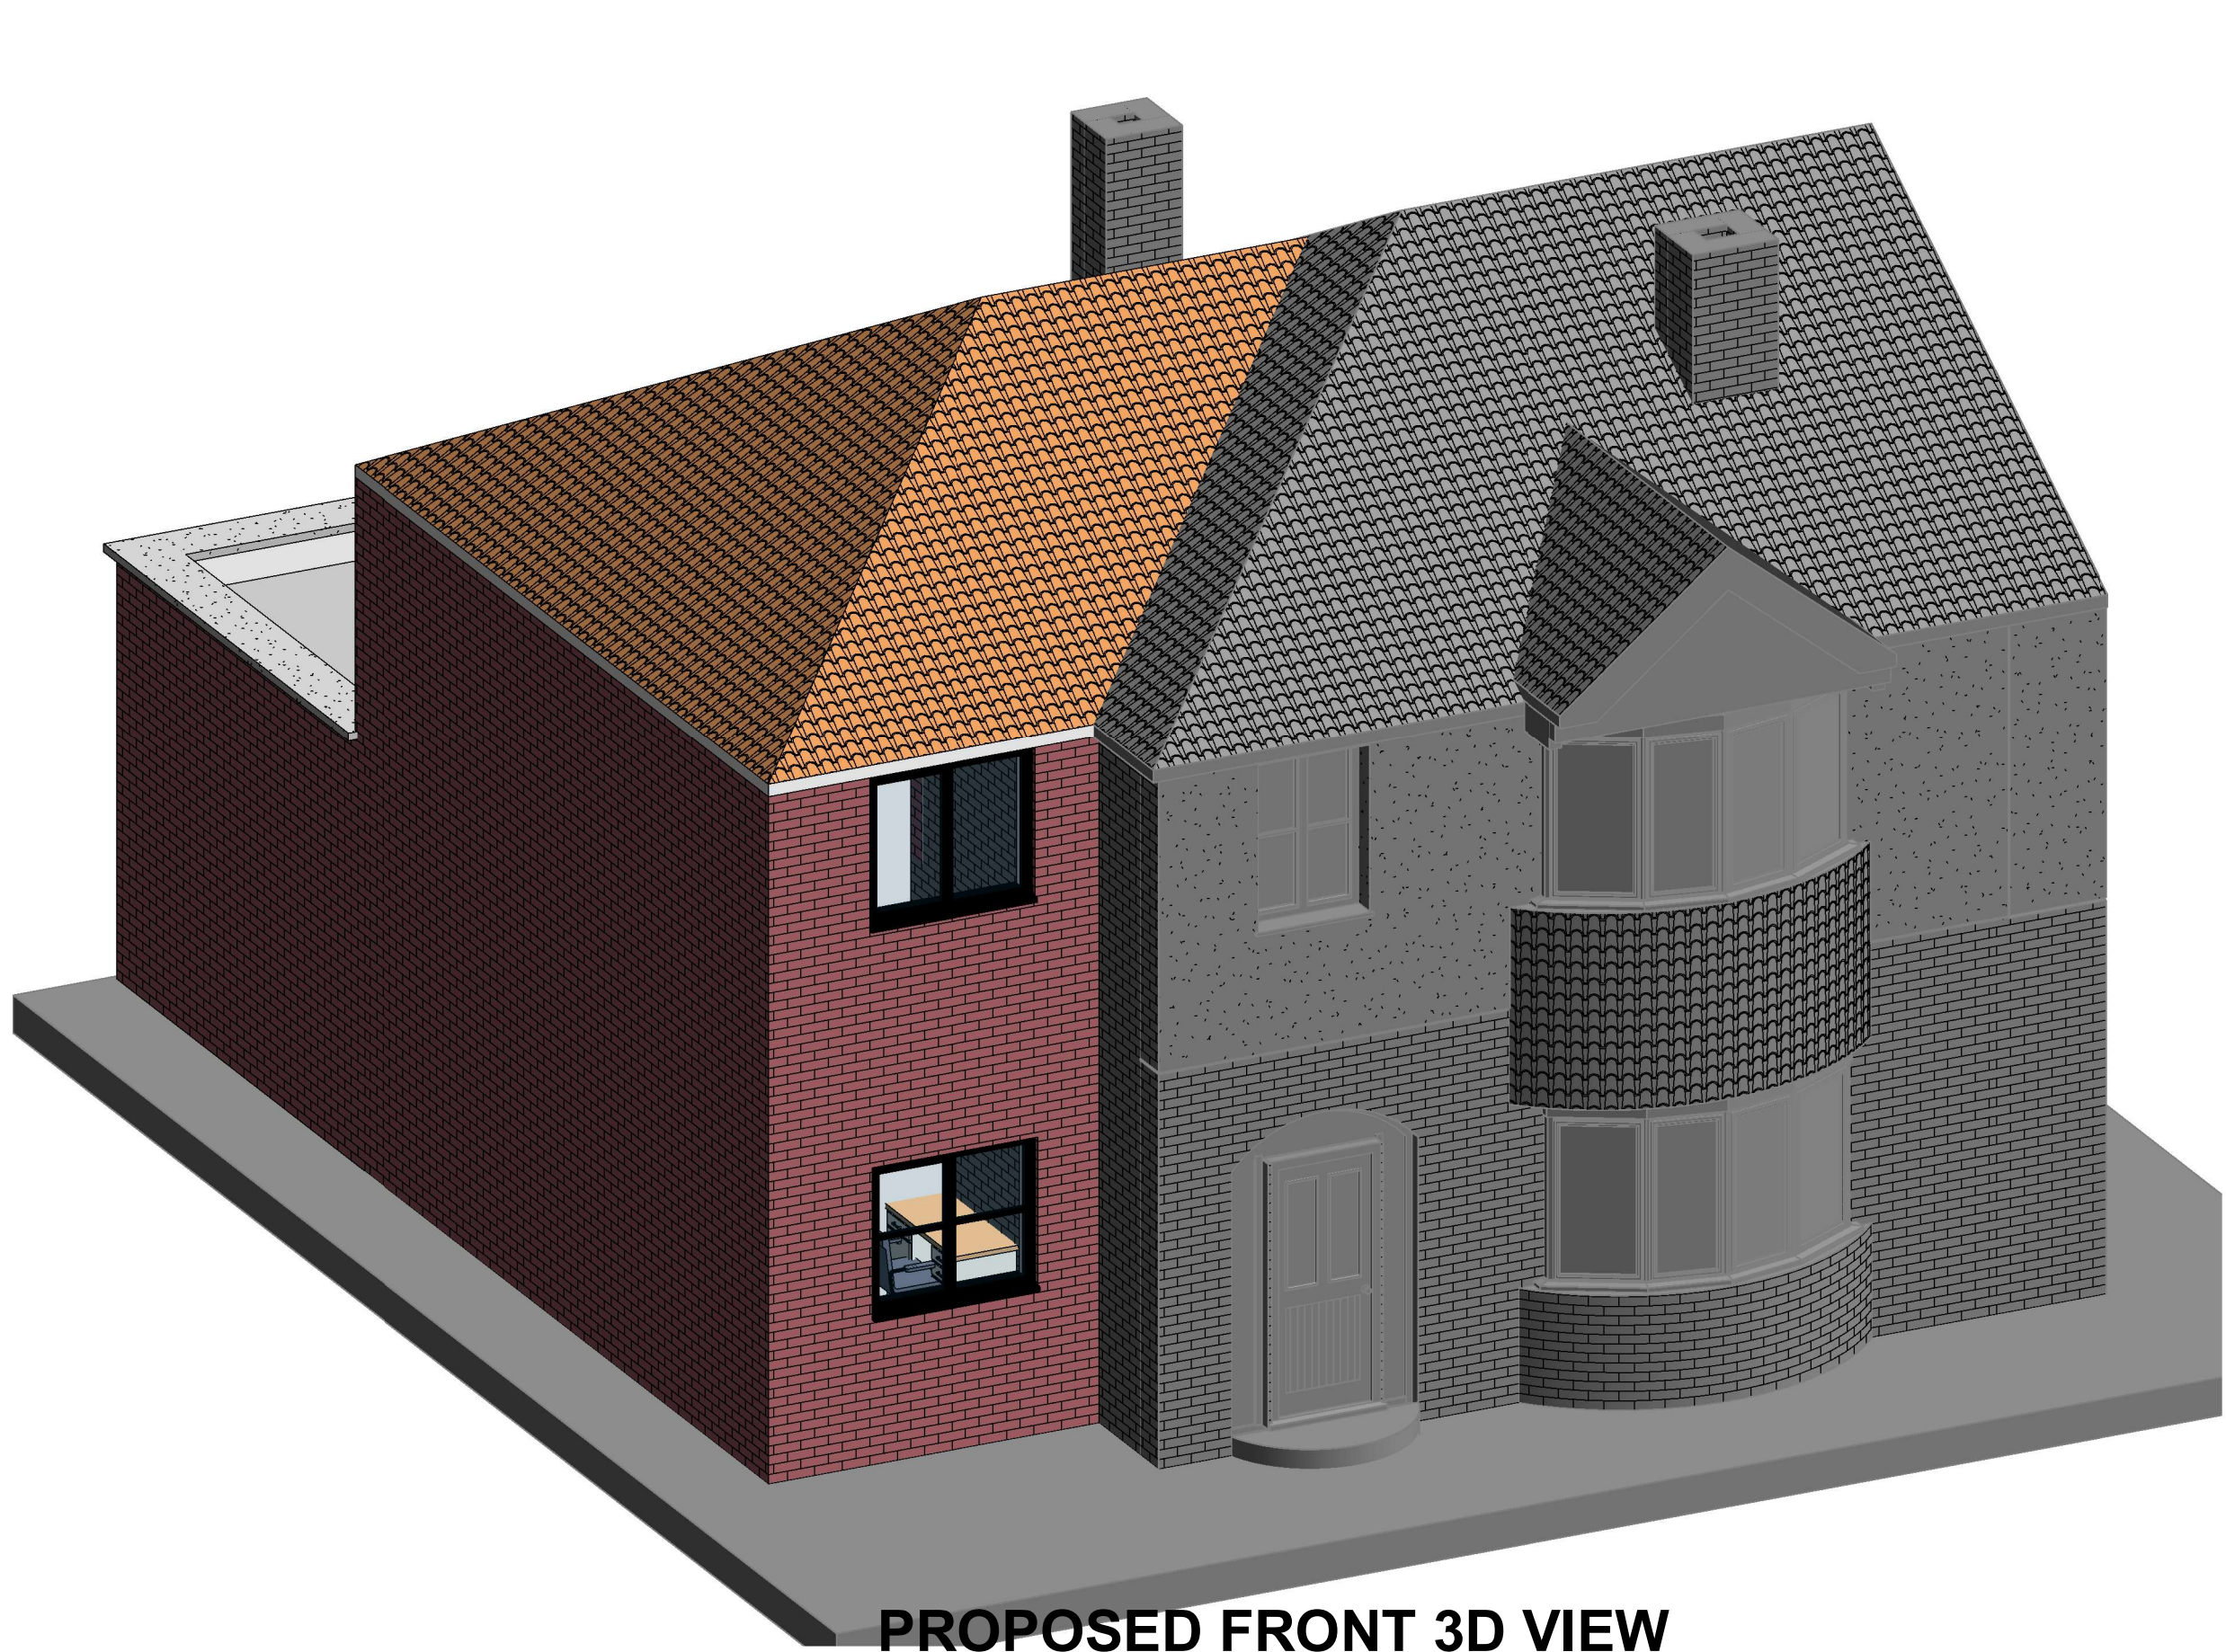


PROPOSED FRONT 3D VIEW

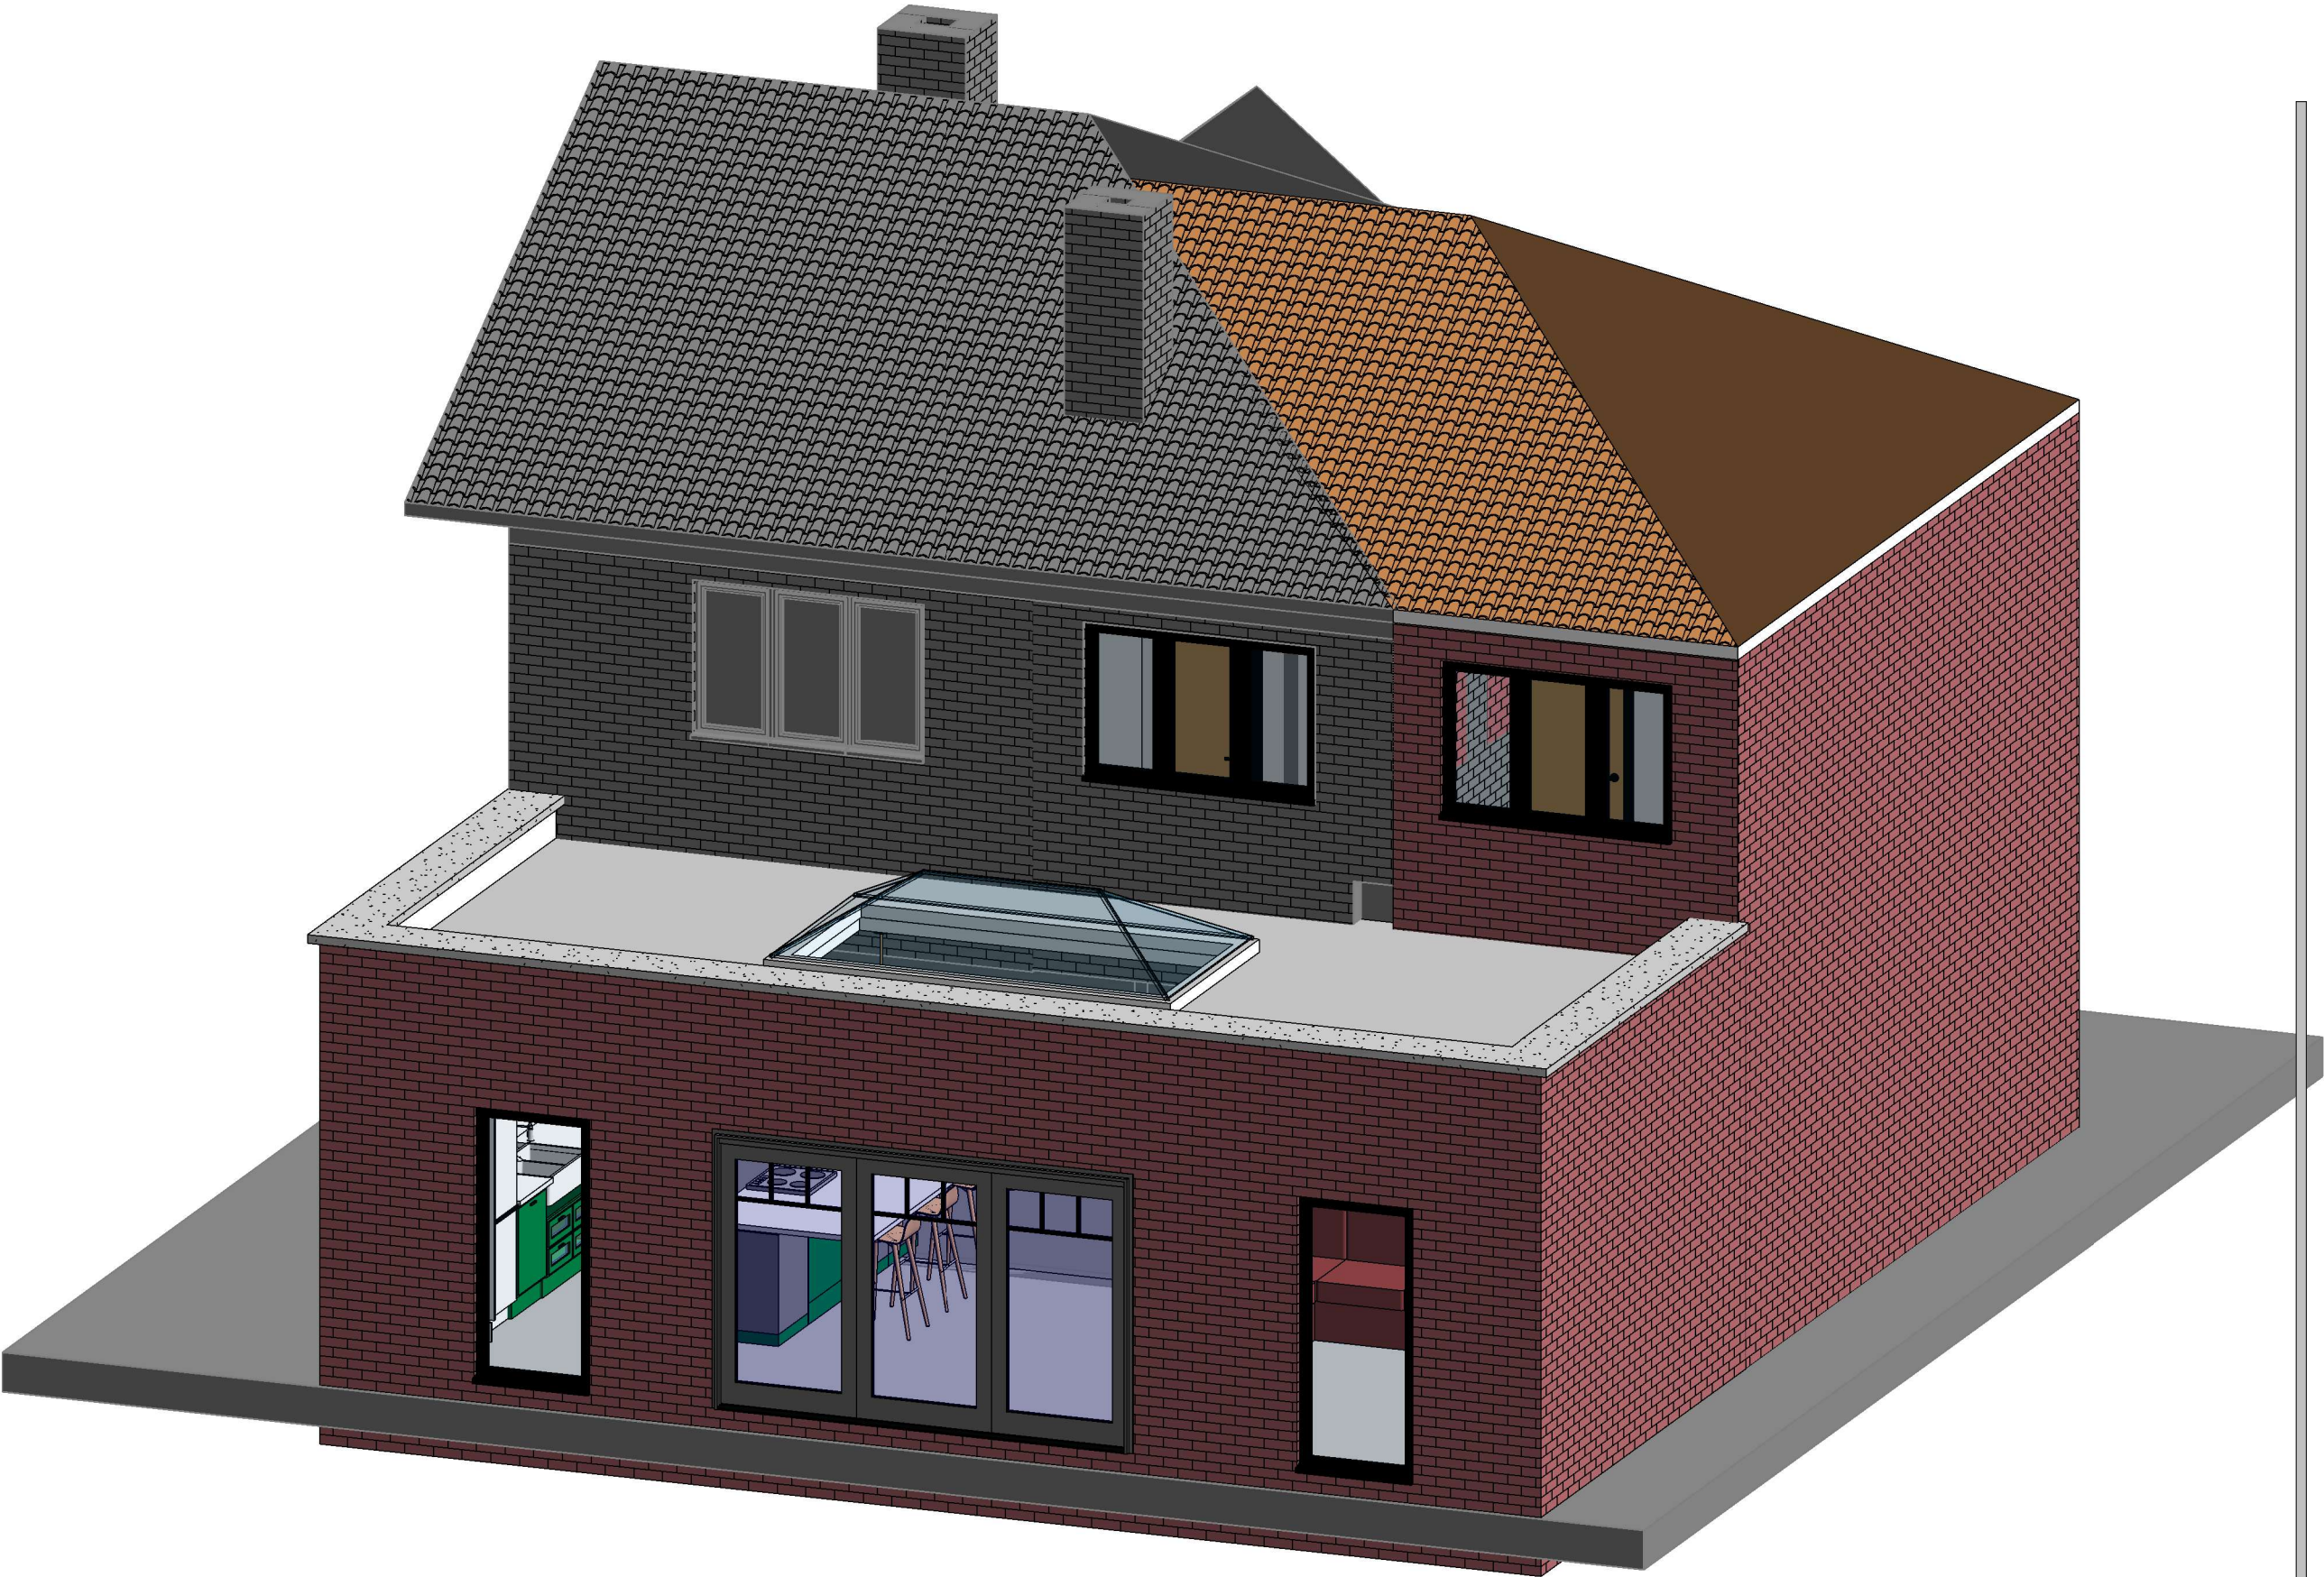

PROPOSED REAR 3D VIEW

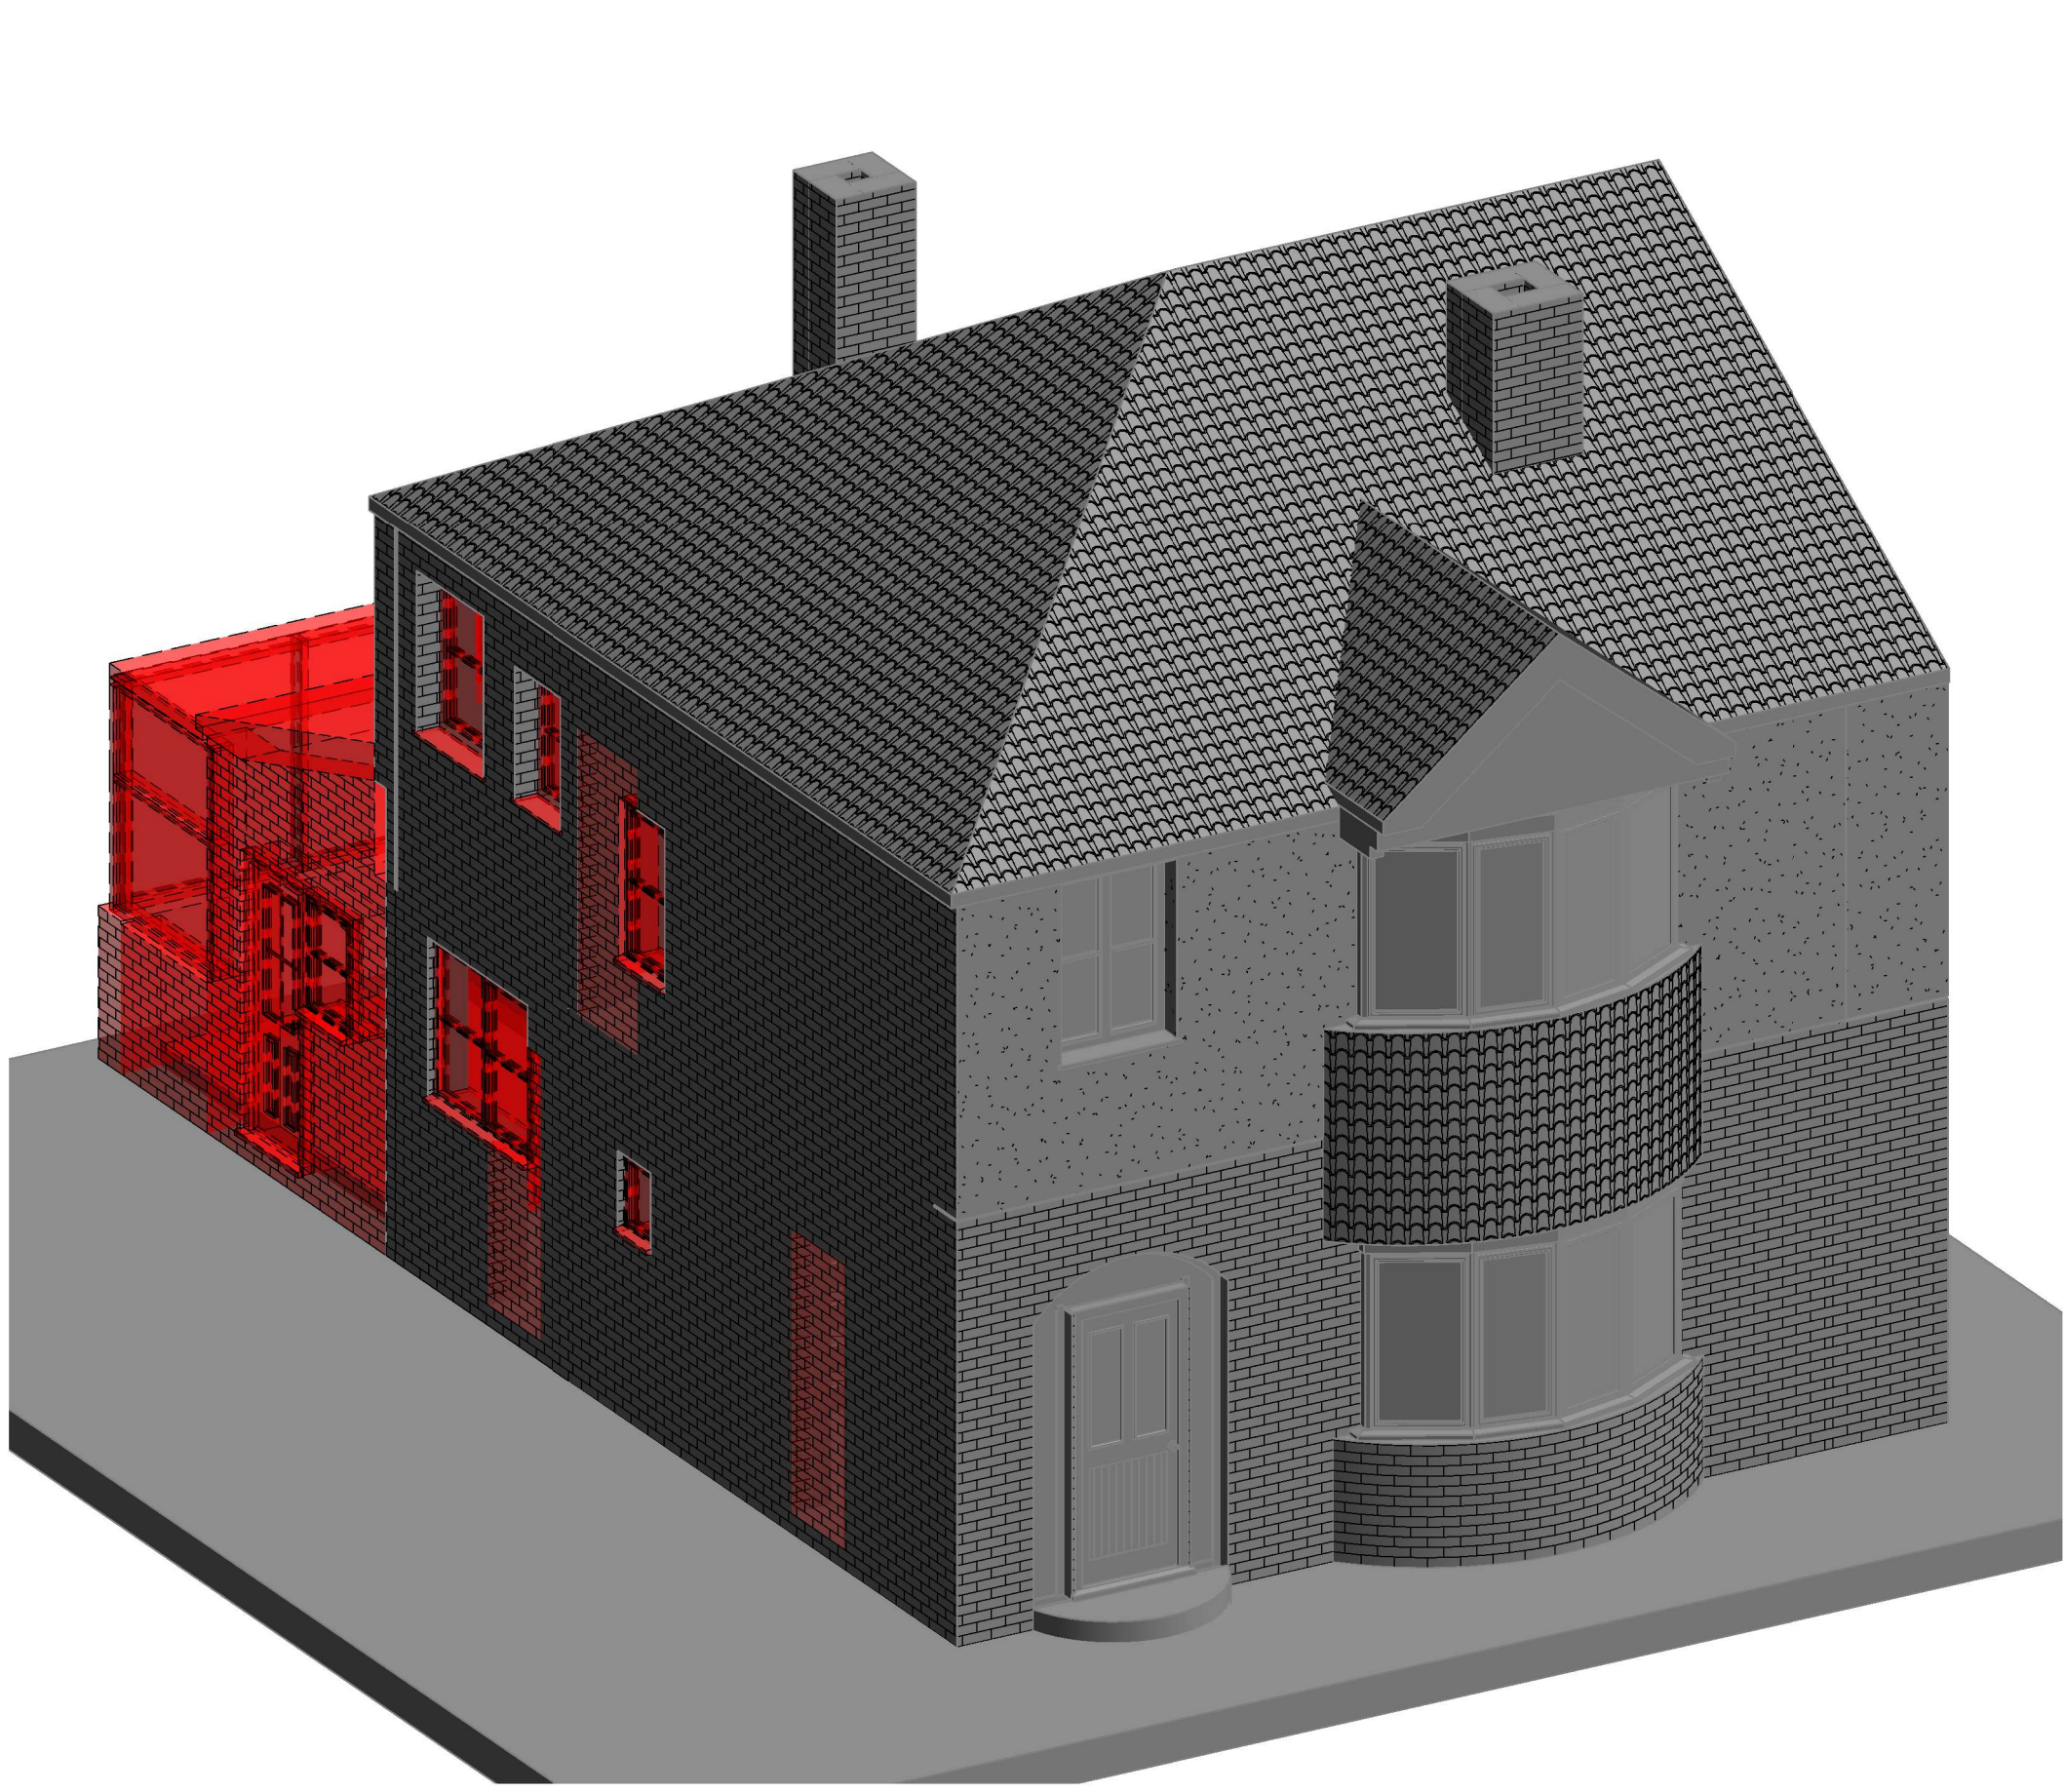

EXISTING FRONT 3D VIEW

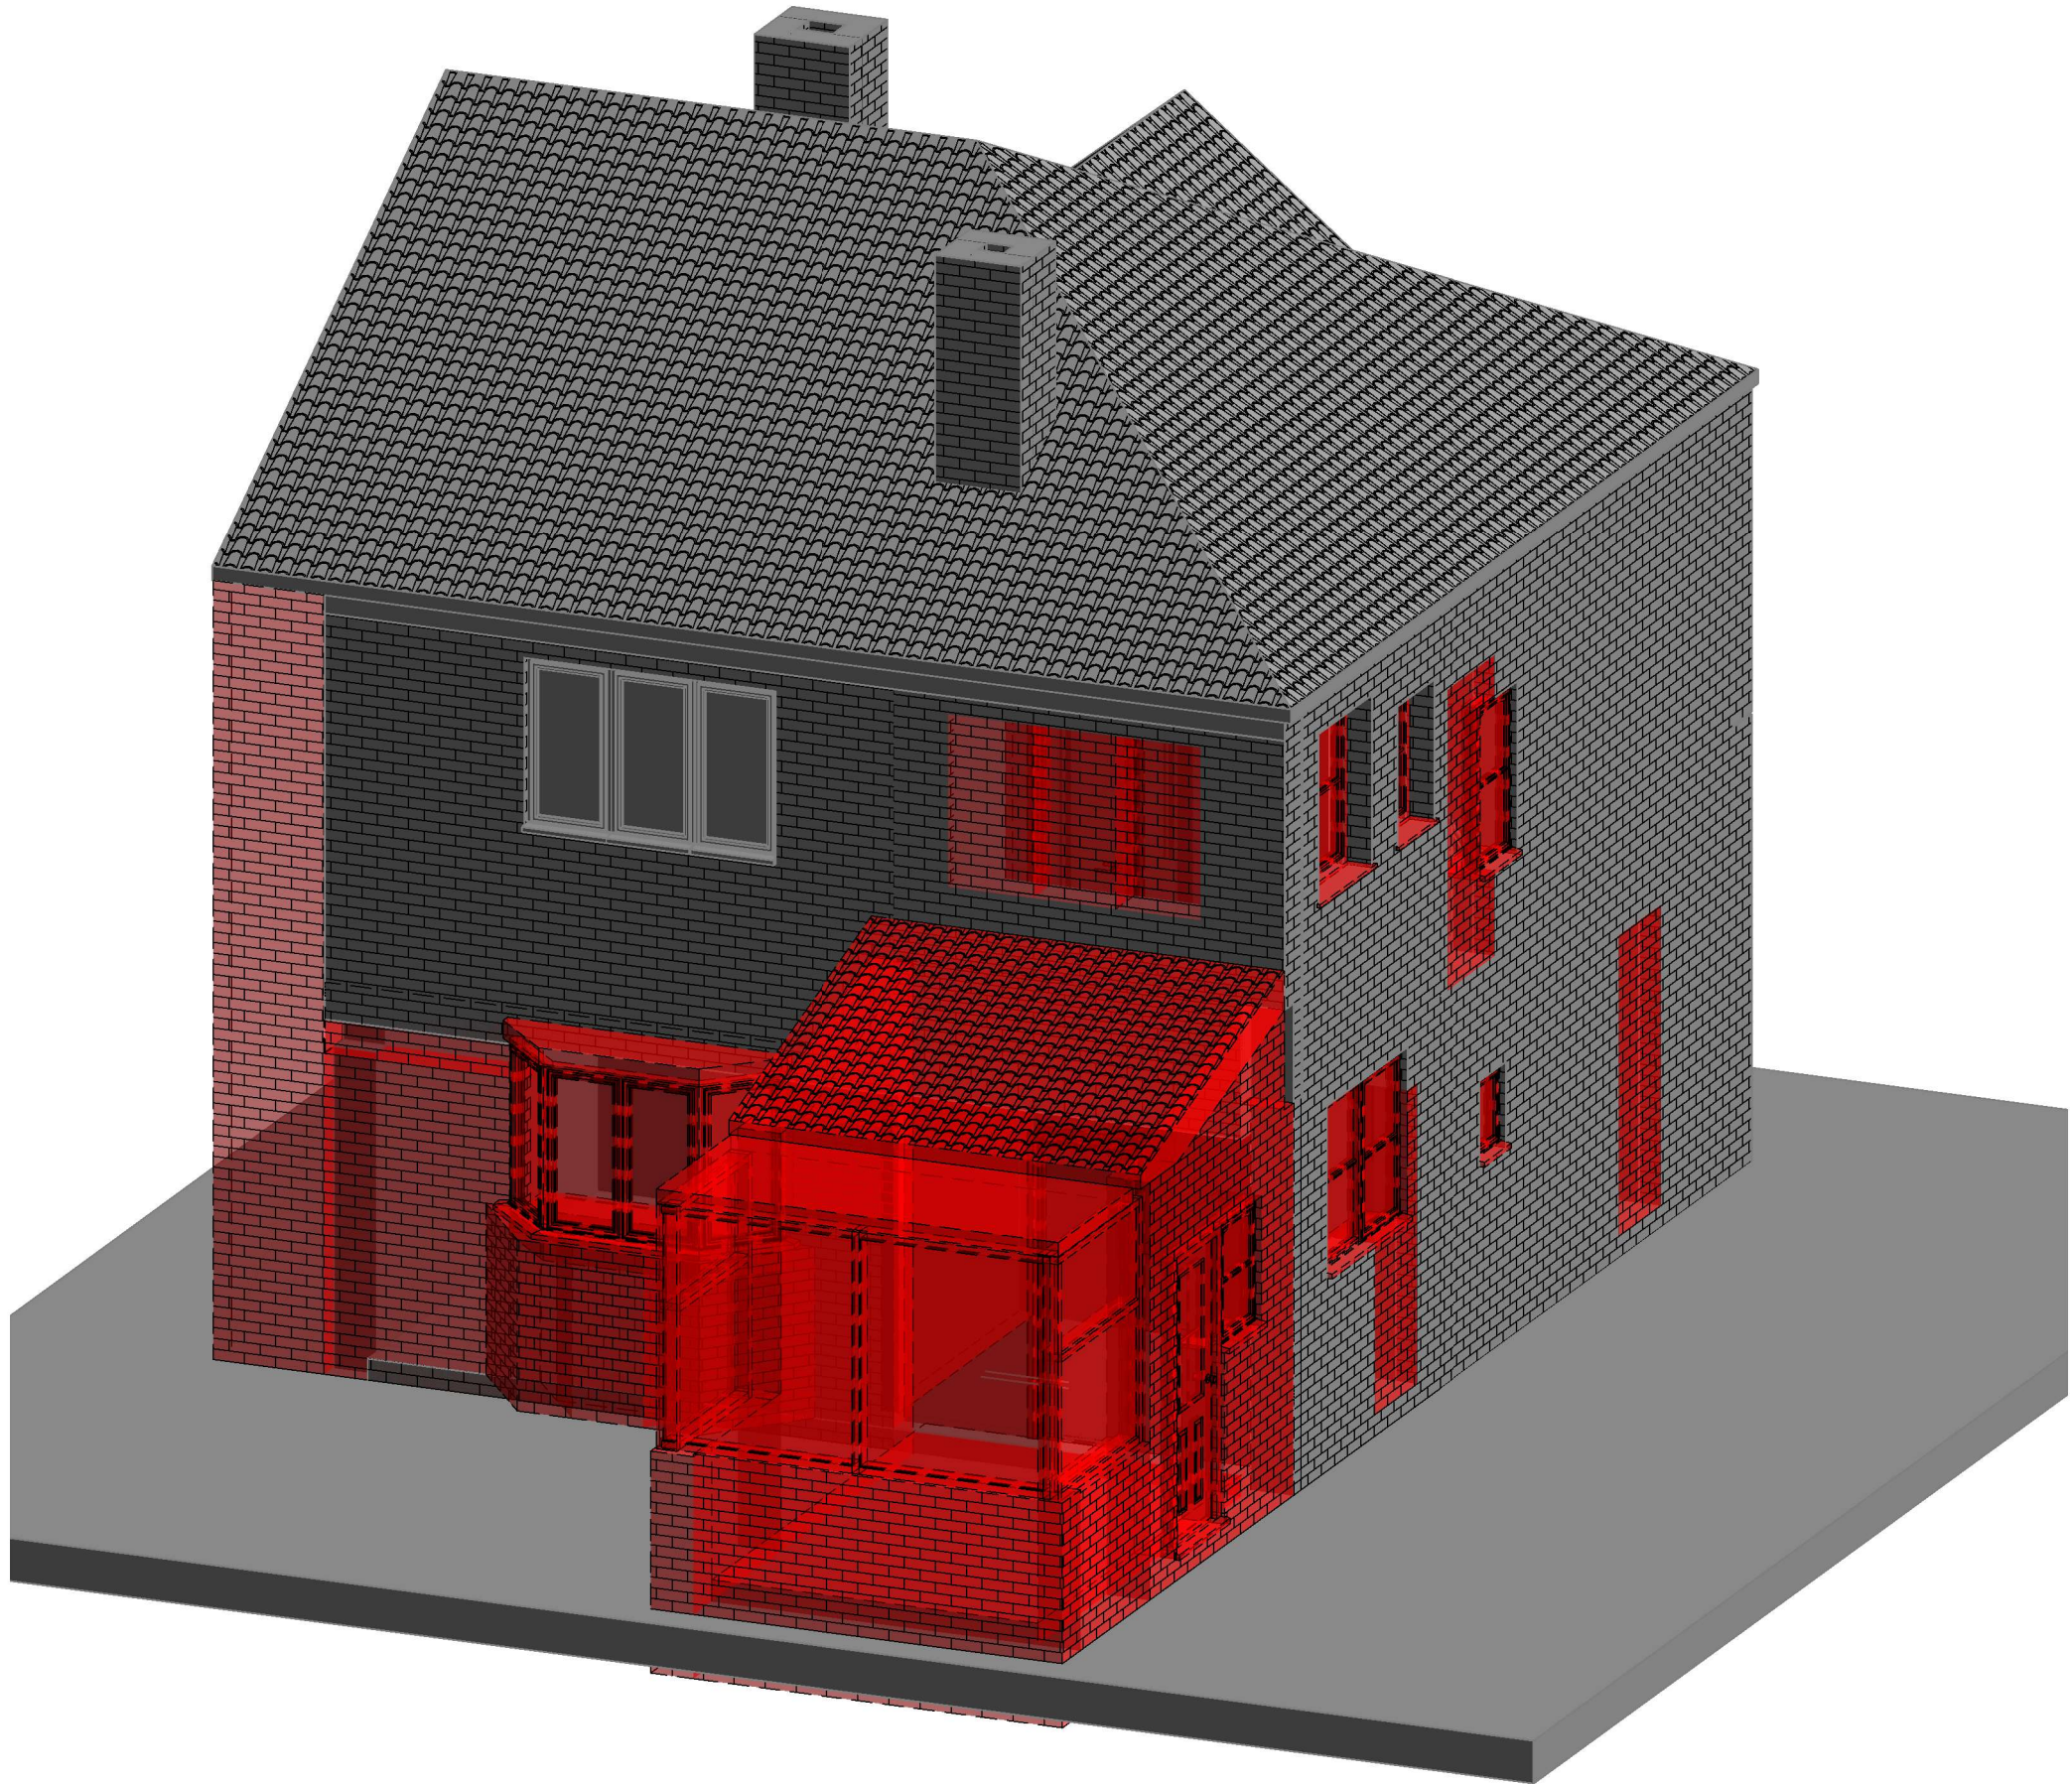

EXISTING REAR 3D VIEW

| Rev | Description    | Date     |
|-----|----------------|----------|
| 1   | PLANNING ISSUE | 06/10/25 |
|     |                |          |
|     |                |          |

|        |                         |
|--------|-------------------------|
| CODE   | SUITABILITY DESCRIPTION |
| I      | INFORMATION             |
| STATUS | PURPOSE OF ISSUE        |
| S2     | INFORMATION             |

PROJECT

1 ELMFIELD AVENUE

TITLE

PROPOSED 3D VIEWS

CLIENT

1 ELMFIELD AVENUE

|              |                |          |
|--------------|----------------|----------|
| DRAWN BY     | CHECKED BY     | DATE     |
| H.B          | M.W            | 19/09/25 |
| SCALE (@ A1) | PROJECT NUMBER |          |
|              | MCS2185        |          |

|                |     |
|----------------|-----|
| DRAWING NUMBER | REV |
| VDG-DWG-A104   | 1   |