NOTES:
DO NOT SCALE FROM THIS DRAWING. ALL LEVELS, ANGLES AND DIMENSIONS TO BE CHECKED ON SITE PRIOR TO COMMENCEMENT OF WORKS.

THIS DRAWING IS TO BE READ IN CONJUNCTION WITH ALL RELEVANT BARKER ASSOCIATES DRAWINGS, SCHEMATICS, ARCHITECTS, STRUCTURAL AND ALL OTHER SERVICES DRAWINGS, SPECIFICATIONS AND SCHEDULES.

LEGEND

SITE BOUNDARY LINE

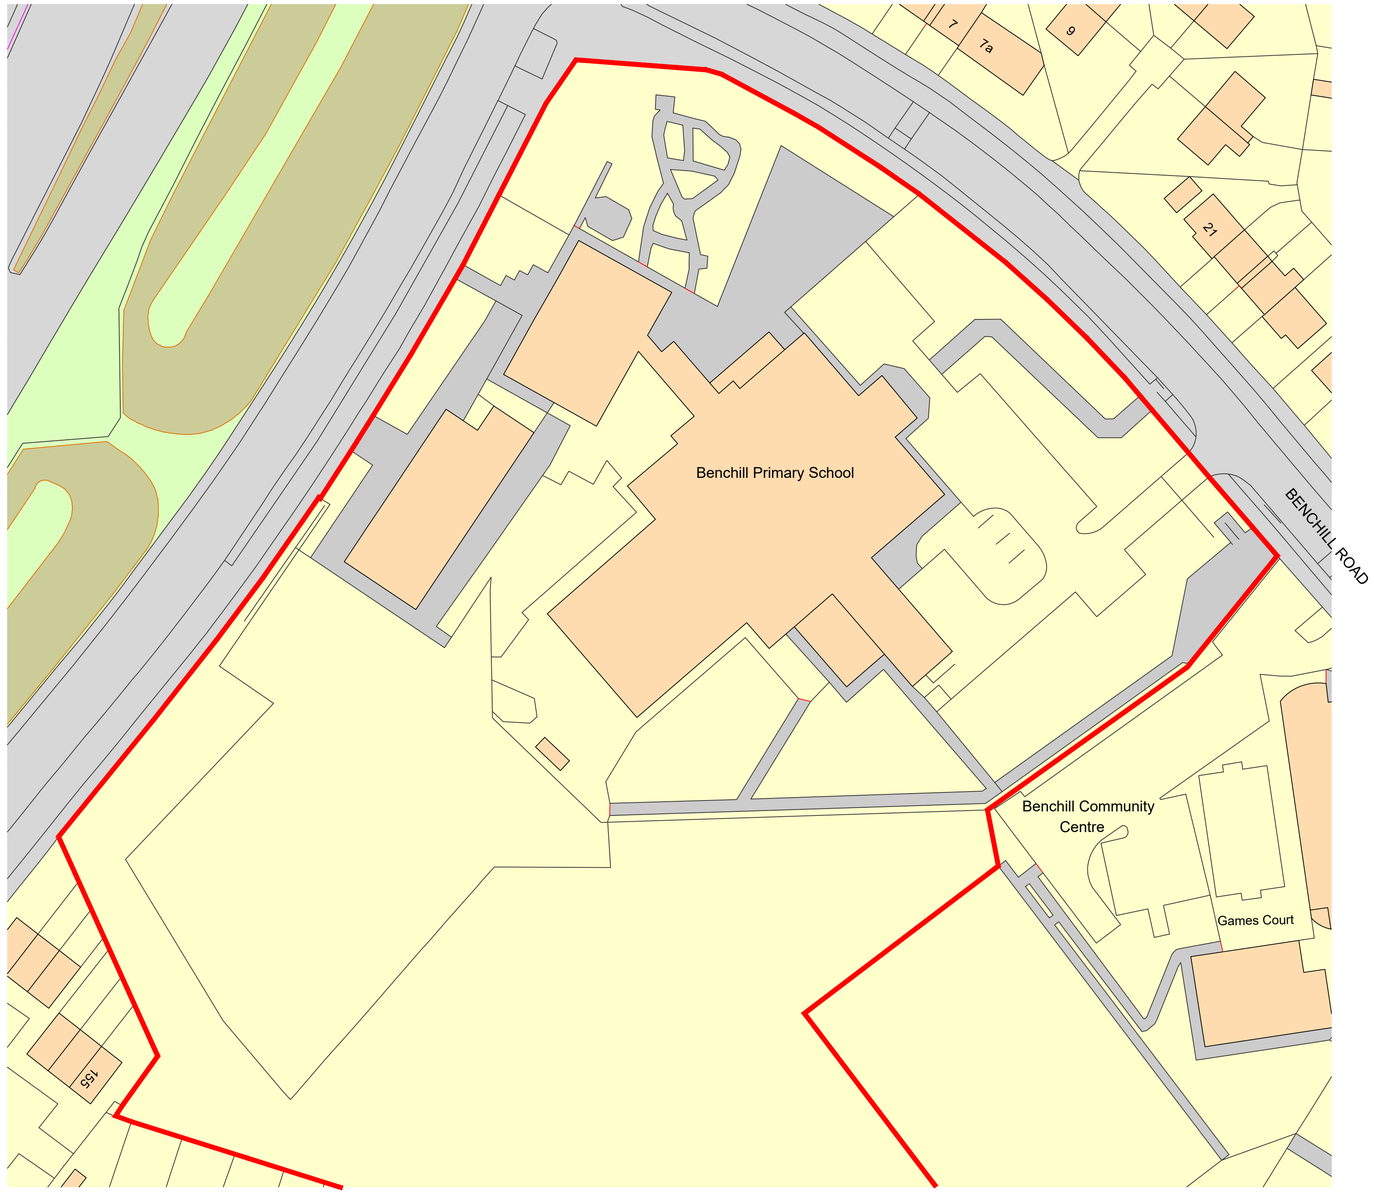

Ordnance Survey, (c) Crown Copyright 2025. All rights reserved. Licence number 100022432

Drawing Status:

PLANNING

Rev	Description	Date	By
PL1	PLANNING ISSUE	Jul. 25	DH

Majesty House, Avenue West Skyline 120,
Braintree Essex, CM77 7AA
T: 01279 647111
W: www.barker-associates.co.uk
E: mail@barker-associates.co.uk

© THIS DRAWING IS A COPYRIGHT OF BARKER ASSOCIATES.

Client
LOCATED PROPERTY LIMITED (LONDON)

Project Title
GB ENERGY SOLAR PARTNERSHIP
'SOLAR PV PROGRAMME'
BENCHILL ROAD, WYTHENSHAWE,
MANCHESTER, M22 8EJ

Drawing Title
BLOCK PLAN

ELECTRICAL SERVICES

Project No.	P25-0347	Date	Jul. 25	Drawn	JT	Checked	SG
Scale:	1:500@A1			Status	S0	Revision	PL1

Drawing Number
NZAP-BA-ZZ-ZZ-DR-E-0001

N

0 5 10 15 20 25

Scale 1:500
50 (metres)