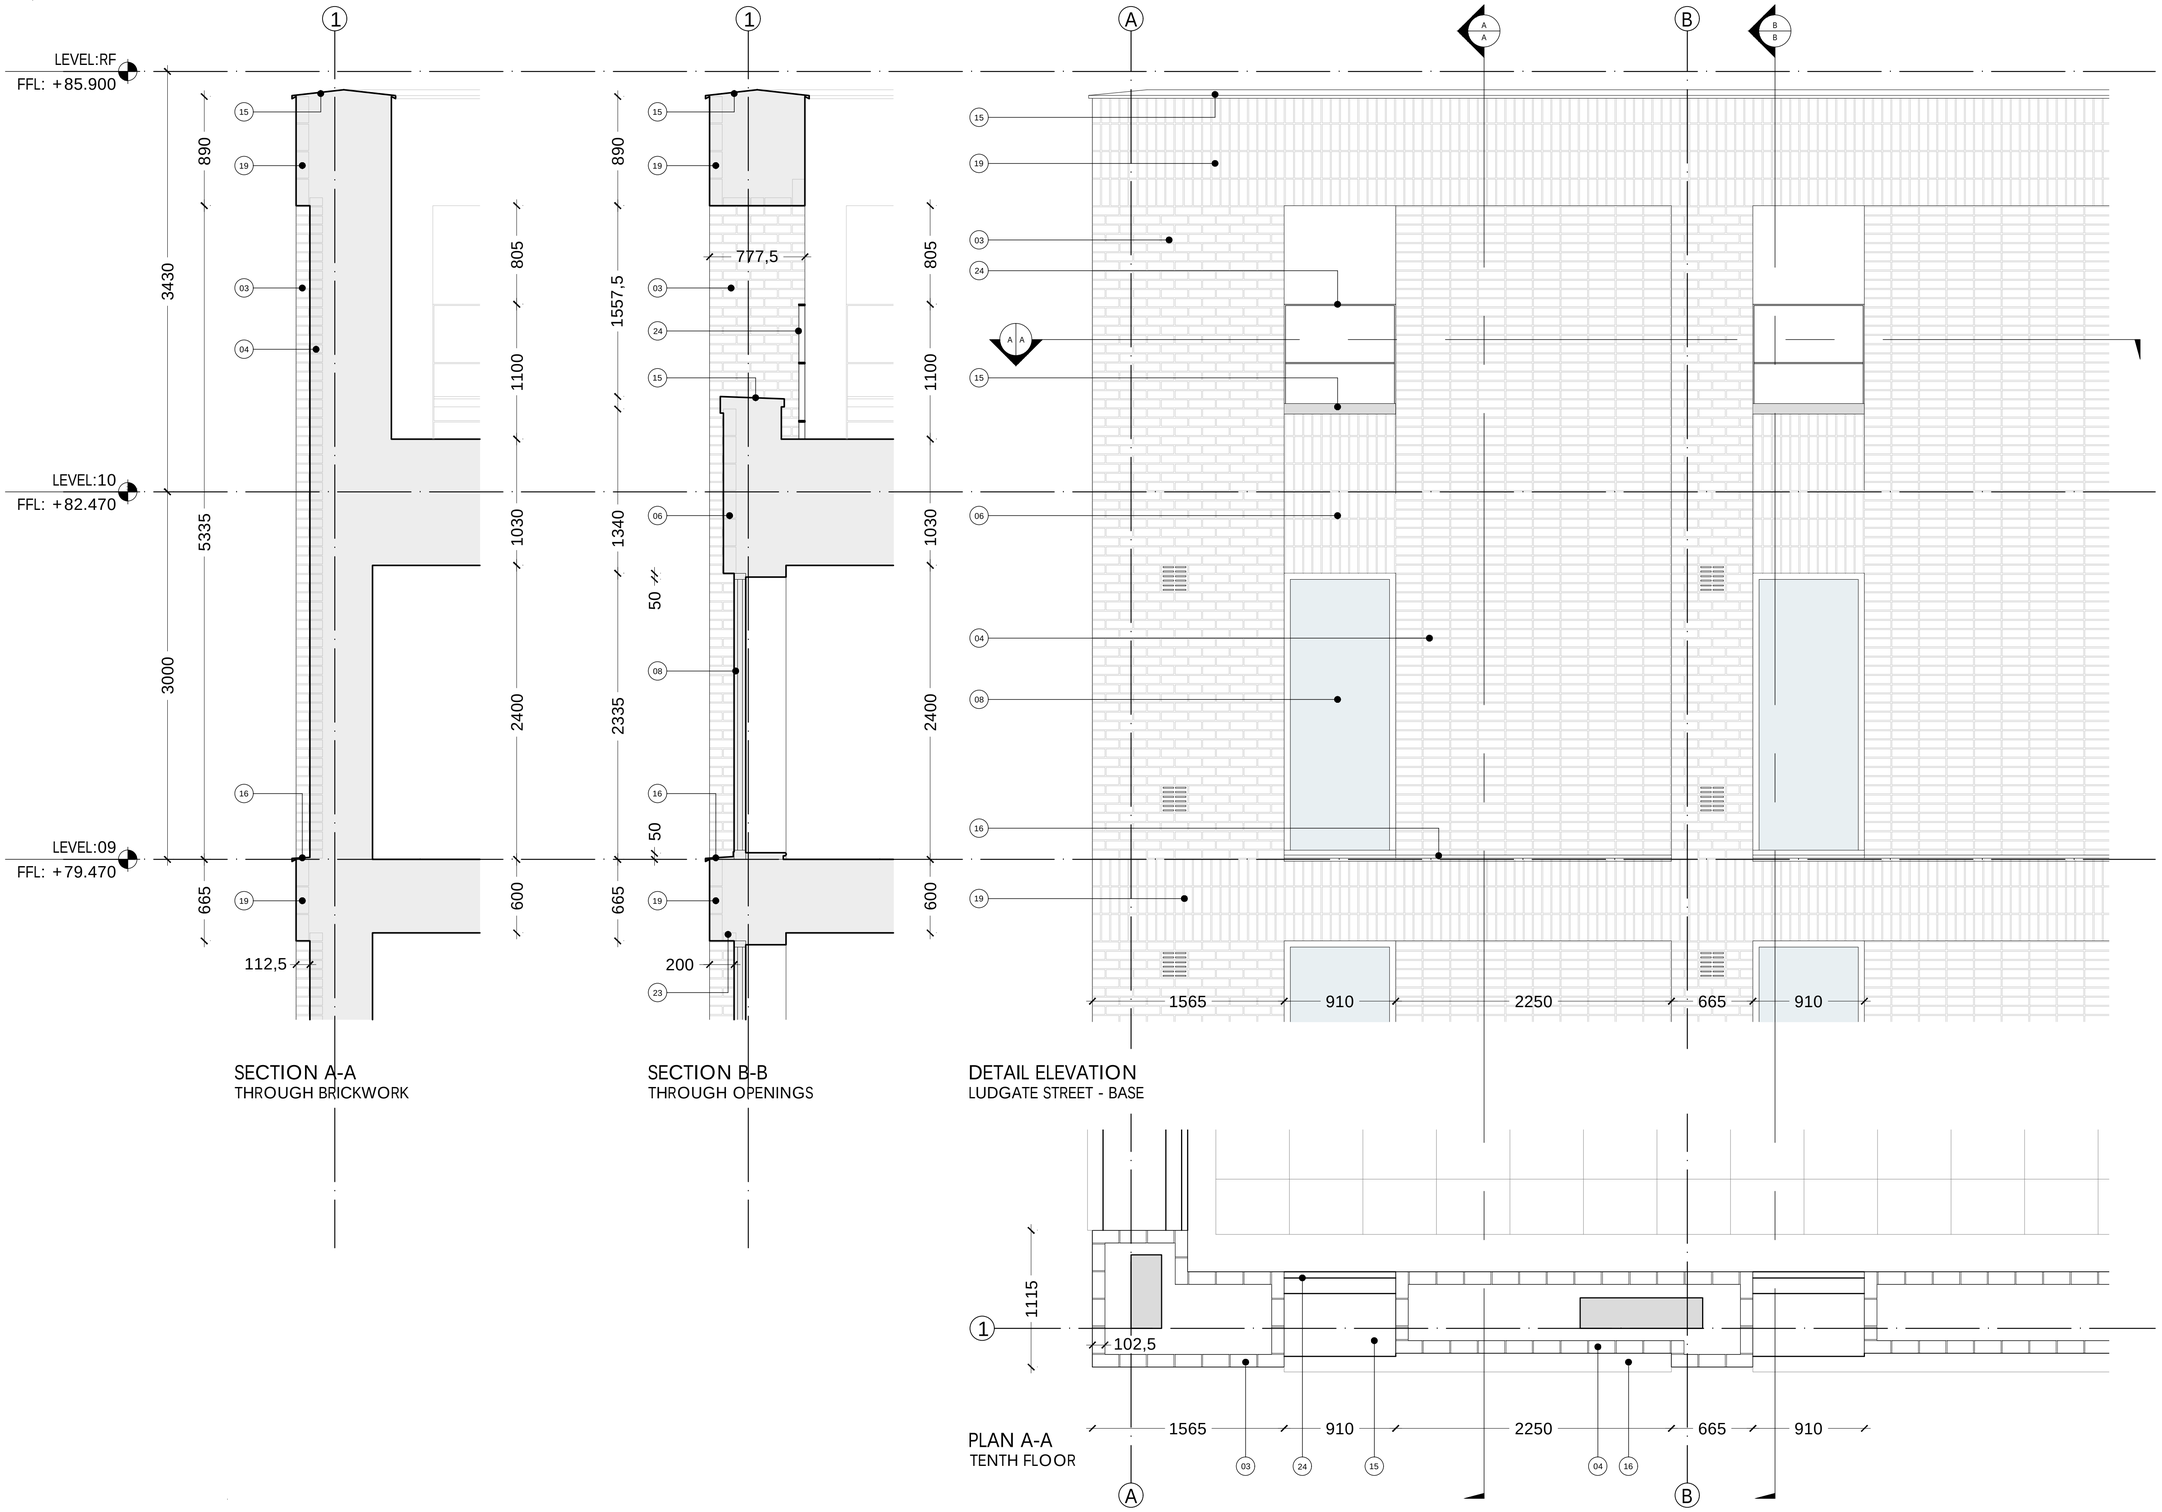

SECTION A-A
THROUGH BRICKWORK

SECTION B-B
THROUGH OPENINGS

DETAIL ELEVATION
LUDGATE STREET - BASE

PLAN A-A
TENTH FLOOR

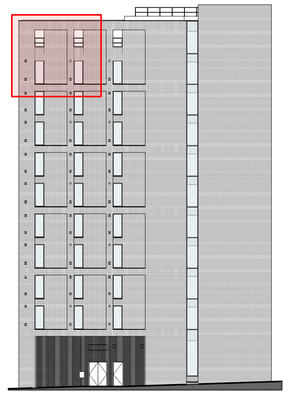

LUDGATE STREET ELEVATION

01 STACK-BONDED, SOLDIER COURSE, RED BRICKWORK WITH VARIATION OF TONE AND FLUSH BRUSHED MORTAR JOINTS

02 FLEMISH-BONDED, RED BRICKWORK WITH VARIATION OF TONE AND FLUSH BRUSHED MORTAR JOINTS WITH 10MM PROJECTING HEADS

03 STRETCHER-BONDED, RED BRICKWORK WITH VARIATION OF TONE AND FLUSH BRUSHED MORTAR JOINTS

04 STACK-BONDED, RED BRICKWORK RECESS WITH VARIATION OF TONE AND FLUSH BRUSHED MORTAR JOINTS

05 'SAWTOOTH', STRETCHER-BONDED, GREY GLAZED BRICKWORK RECESSED SPANDREL PANELS WITH VARIATION OF TONE AND FLUSH BRUSHED MORTAR JOINTS

06 STACK-BONDED, SOLDIER COURSE RED BRICKWORK RECESSED SPANDREL PANELS WITH VARIATION OF TONE AND FLUSH BRUSHED MORTAR JOINTS

07 PARTIALLY REFLECTIVE METAL CLADDING WITH SECRET FIXINGS AND STAGGERED PANELING

08 PPC RAL 7016 ALUMINIUM WINDOWS, FRAME THICKNESS NOM. 50-52MM

09 PPC RAL 7016 ALUMINIUM CURTAIN WALLING SYSTEM. TYPICAL NOM. 50-52MM

10 ANGLED GLAZING

11 PPC METAL FASCIA TO MATCH METAL CLADDING

12 FLUSH BRUSHED CHAMFERED BRICK FRAME

13 PPC METAL SOFFIT

14 DOWNLIGHTS WITHIN SOFFIT

15 PPC RAL 7016 PRESSED METAL COPING

16 PPC RAL 7016 PRESSED METAL SILL FABRICATED AS A SINGLE PIECE

17 PPC VERTICAL LOUVRES OR METAL CLADDING PANELS WITH METAL FINS TO MATCH ZINC CLADDING

18 PPC LOUVRES

19 SOLDIER COURSE BRICKWORK

20 CIRCULAR, EXPOSED ARCHITECTURAL QUALITY POLISHED CONCRETE COLUMNS

21 PPC RAL 7016 METAL UPSTAND

22 YORKSTONE PAVING

23 BRICK WINDOW REVEAL

24 PAINTED METAL BALUSTRADE

DRAWN	REVISION	DATE	VER

ALLISON PIKE

ARCHITECTS & DESIGNERS

7 Buxton Road West, Disley,
Stockport, Cheshire, SK12 2AE.
Website: www.allisonpike.com

Telephone: 01663 763000
Facsimile: 01663 766772
Email: studio@allisonpike.com

© Allison Pike Partnership Limited.

PLANNING ISSUE

PROJECT
PREMIER INN ROCHDALE ROAD
25 ROCHDALE ROAD
MANCHESTER, M4 4HT

TITLE
PROPOSED TYPICAL BAY STUDY 04
LUDGATE STREET ELEVATION TOP

SCALE
1:25 @ A1

DRAWING No
L017-APA-23-01.10-D-A-900012

REVISION