THIS DRAWING IS CONFIDENTIAL AND IS THE PROPERTY OF D. R. DESIGN LLP IT MUST NOT BE DISCLOSED TO A THIRD PARTY COPIED OR LENT WITHOUT WRITTEN CONSENT

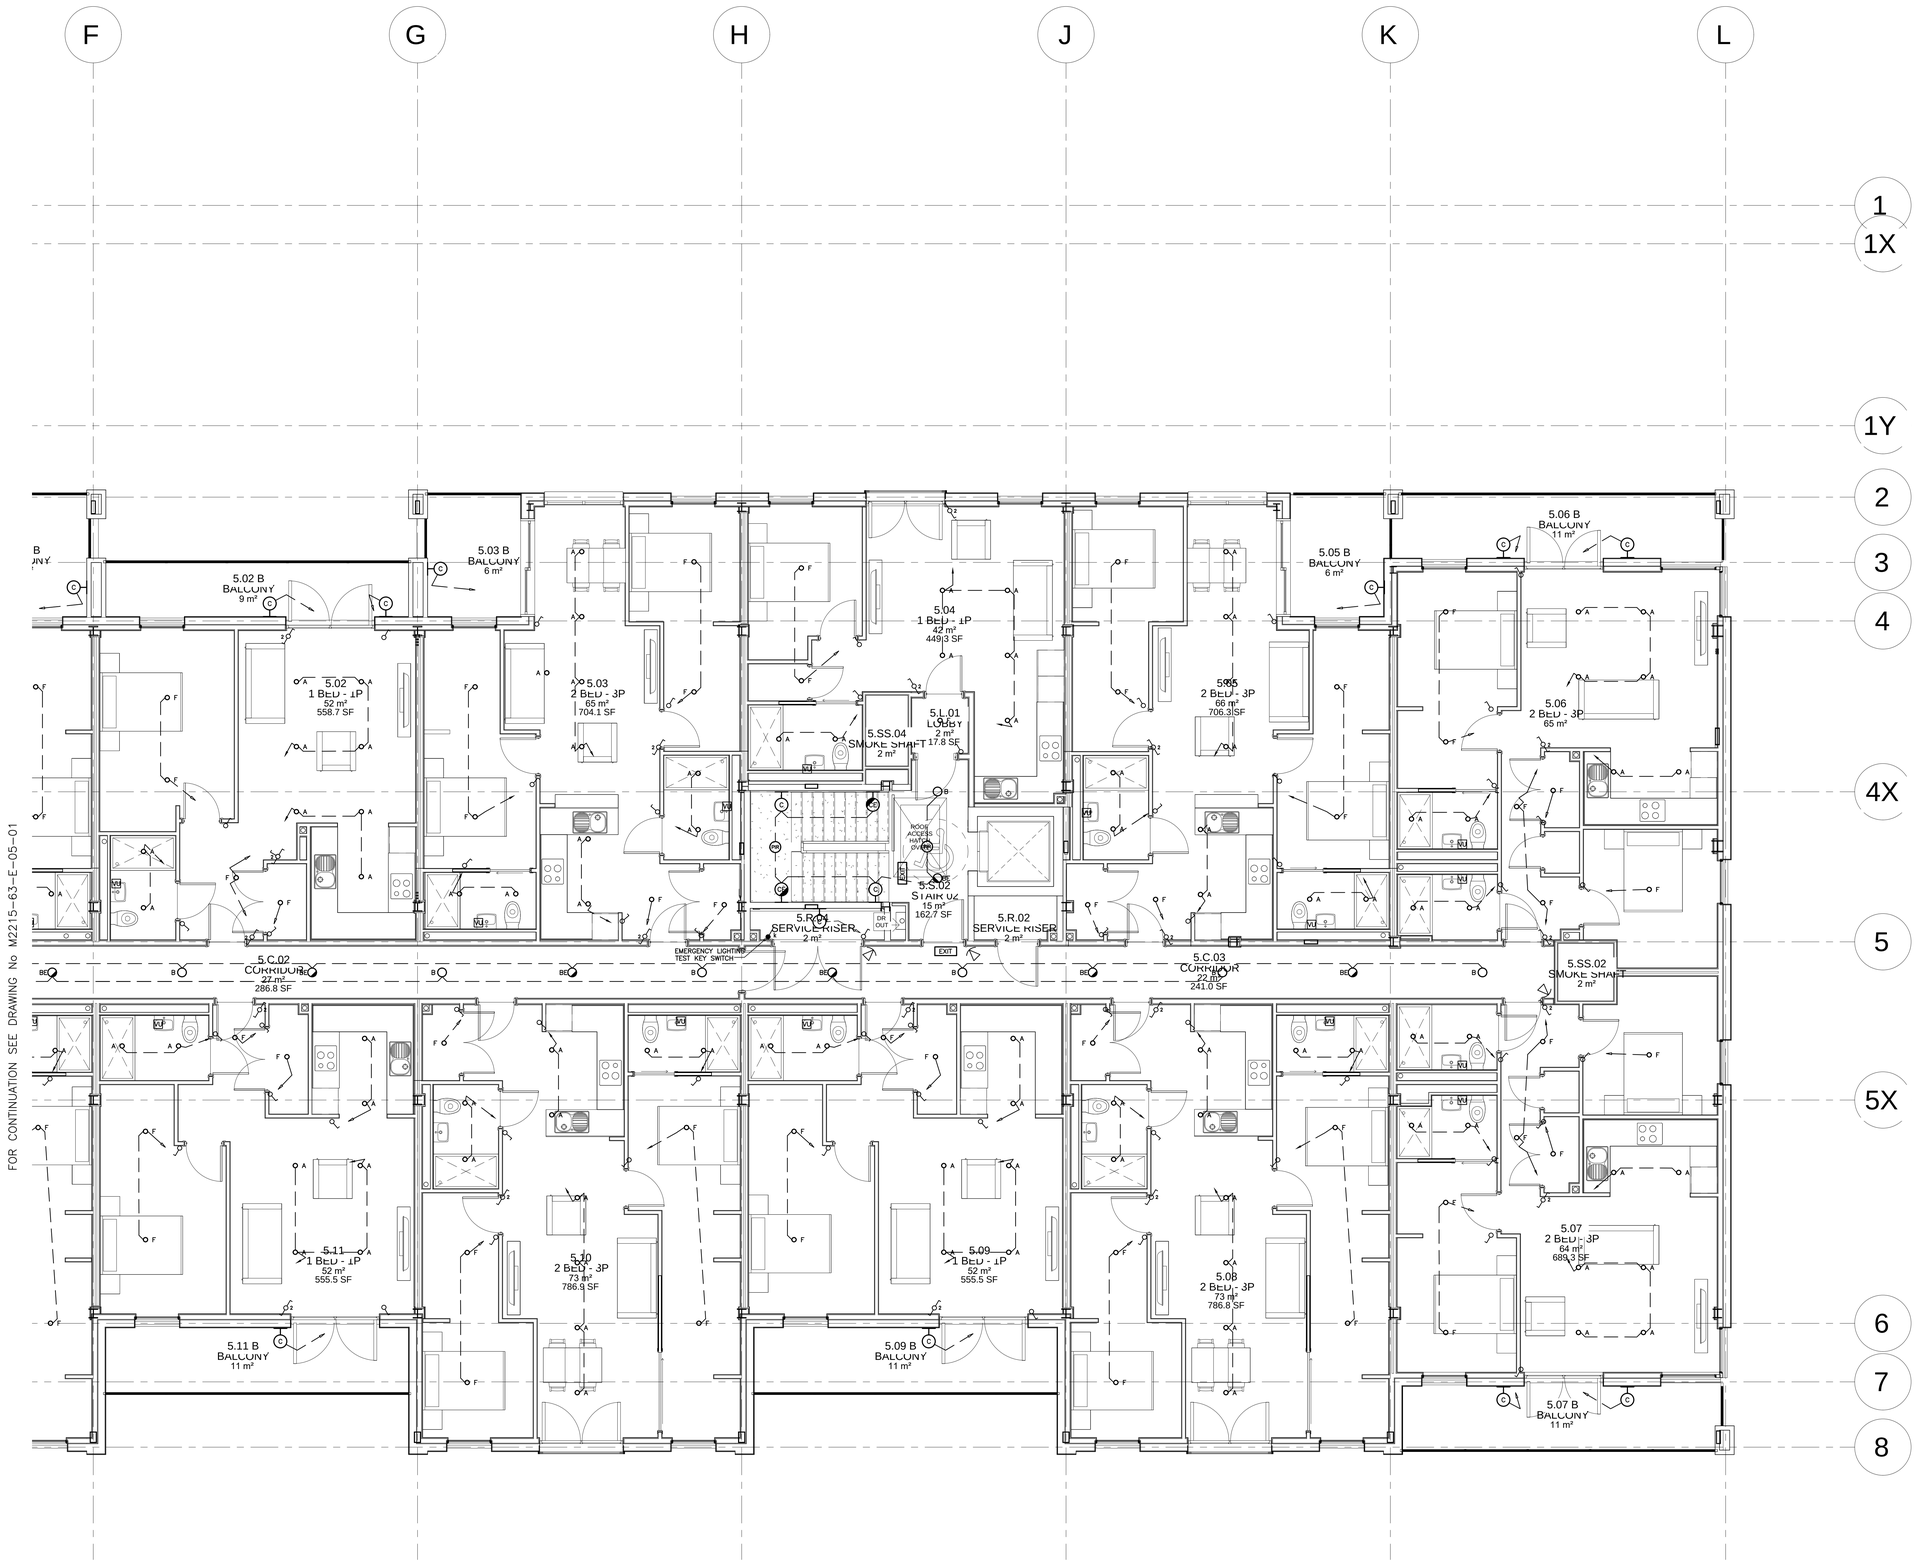

FOR CONTINUATION SEE DRAWING No M2215-63-E-05-01

NOTES

1. ALL LUMINAIRES WITHIN APARTMENTS SHALL BE COMPLETE WITH DIMMABLE DRIVERS.
2. ALL LIGHTING CIRCUITS WITHIN APARTMENTS SHALL BE COMPLETE WITH DIMMER SWITCHES.
3. LUMINAIRE MANUFACTURER TO ENSURE THAT ALL DIMMER SWITCHES ARE COMPATIBLE WITH LED LAMPS.

LEGEND

A	F TYPE DOWNLIGHT IP65 760LM 8W 4000K DIMMABLE DRIVER
B	1500LM 15W 4000K STANDARD DRIVER
BE	1500LM 15W 4000K EMERGENCY DRIVER
B1	2000LM 22W 4000K STANDARD DRIVER
B1E	2000LM 22W 4000K EMERGENCY DRIVER
C	BULKHEAD IP65 317mm 2100LM 24W 4000K STANDARD DRIVER
CE	BULKHEAD IP65 317mm 2100LM 24W 4000K EMERGENCY DRIVER
D	SINGLE IP65 1540mm 3400LM 24W 4000K STANDARD DRIVER
DE	SINGLE IP65 1540mm 3400LM 24W 4000K 3HR EMERGENCY PACK
F	PENDANT LIGHT FITTING (LOW ENERGY)
EXIT	ILLUMINATED EMERGENCY EXIT SIGN WITH ARROW LEGEND
n	SINGLE GANG LIGHT SWITCH 'n' DENOTES GANG
n	2 WAY LIGHT SWITCH 'n' DENOTES GANG
k	KEYSWITCH & CONTACTOR TO CONTROL LANDLORDS AREA CLEANERS SOCKET RING MAIN
VU	VANITY UNIT LIGHTING SUPPLIED FROM BATHROOM LIGHTING CIRCUIT
PIR	CEILING MOUNTED PIR DETECTOR
	MICROWAVE SWITCH FOR CORRIDOR LIGHTING

REV	REVISION	DATE	DRAWN	CHK
C1	CONSTRUCTION ISSUE	NOV 24	DRD	SD
T1	TENDER ISSUE	AUG 21	DRD	SD
P2	AMENDED IN ACCORDANCE WITH REVISED ARCHITECTS LAYOUT	JUN 21	DRD	SD
P1	PRELIMINARY ISSUE	FEB 21	DRD	SD

CLIENT
MPH ANCOATS LIMITED

PROJECT
RESIDENTIAL DEVELOPMENT
OSBORNE YARD
OLDHAM ROAD

DRAWING TITLE
FIFTH FLOOR
LIGHTING AND EMERGENCY LIGHTING
Sheet 2 of 2

DR DESIGN LLP
ENGINEERING - DESIGN - CONSULTANTS
5th FLOOR, IMPERIAL COURT,
BUILDING 2, EXCHANGE QUAY,
MANCHESTER, M5 3EB
Tel: 0161-457-2430 Fax: 0161-457-2001
e-mail: enquiries@dr-design.co.uk
web: www.dr-design.co.uk

DATE	FEB 2021	SCALE	1:50
DRAWN	DRD	ORIGINAL DRAWING SIZE A0	
CHECKED	SD	DRAWING NUMBER	M2215-63-E-05-02
		REV	C1