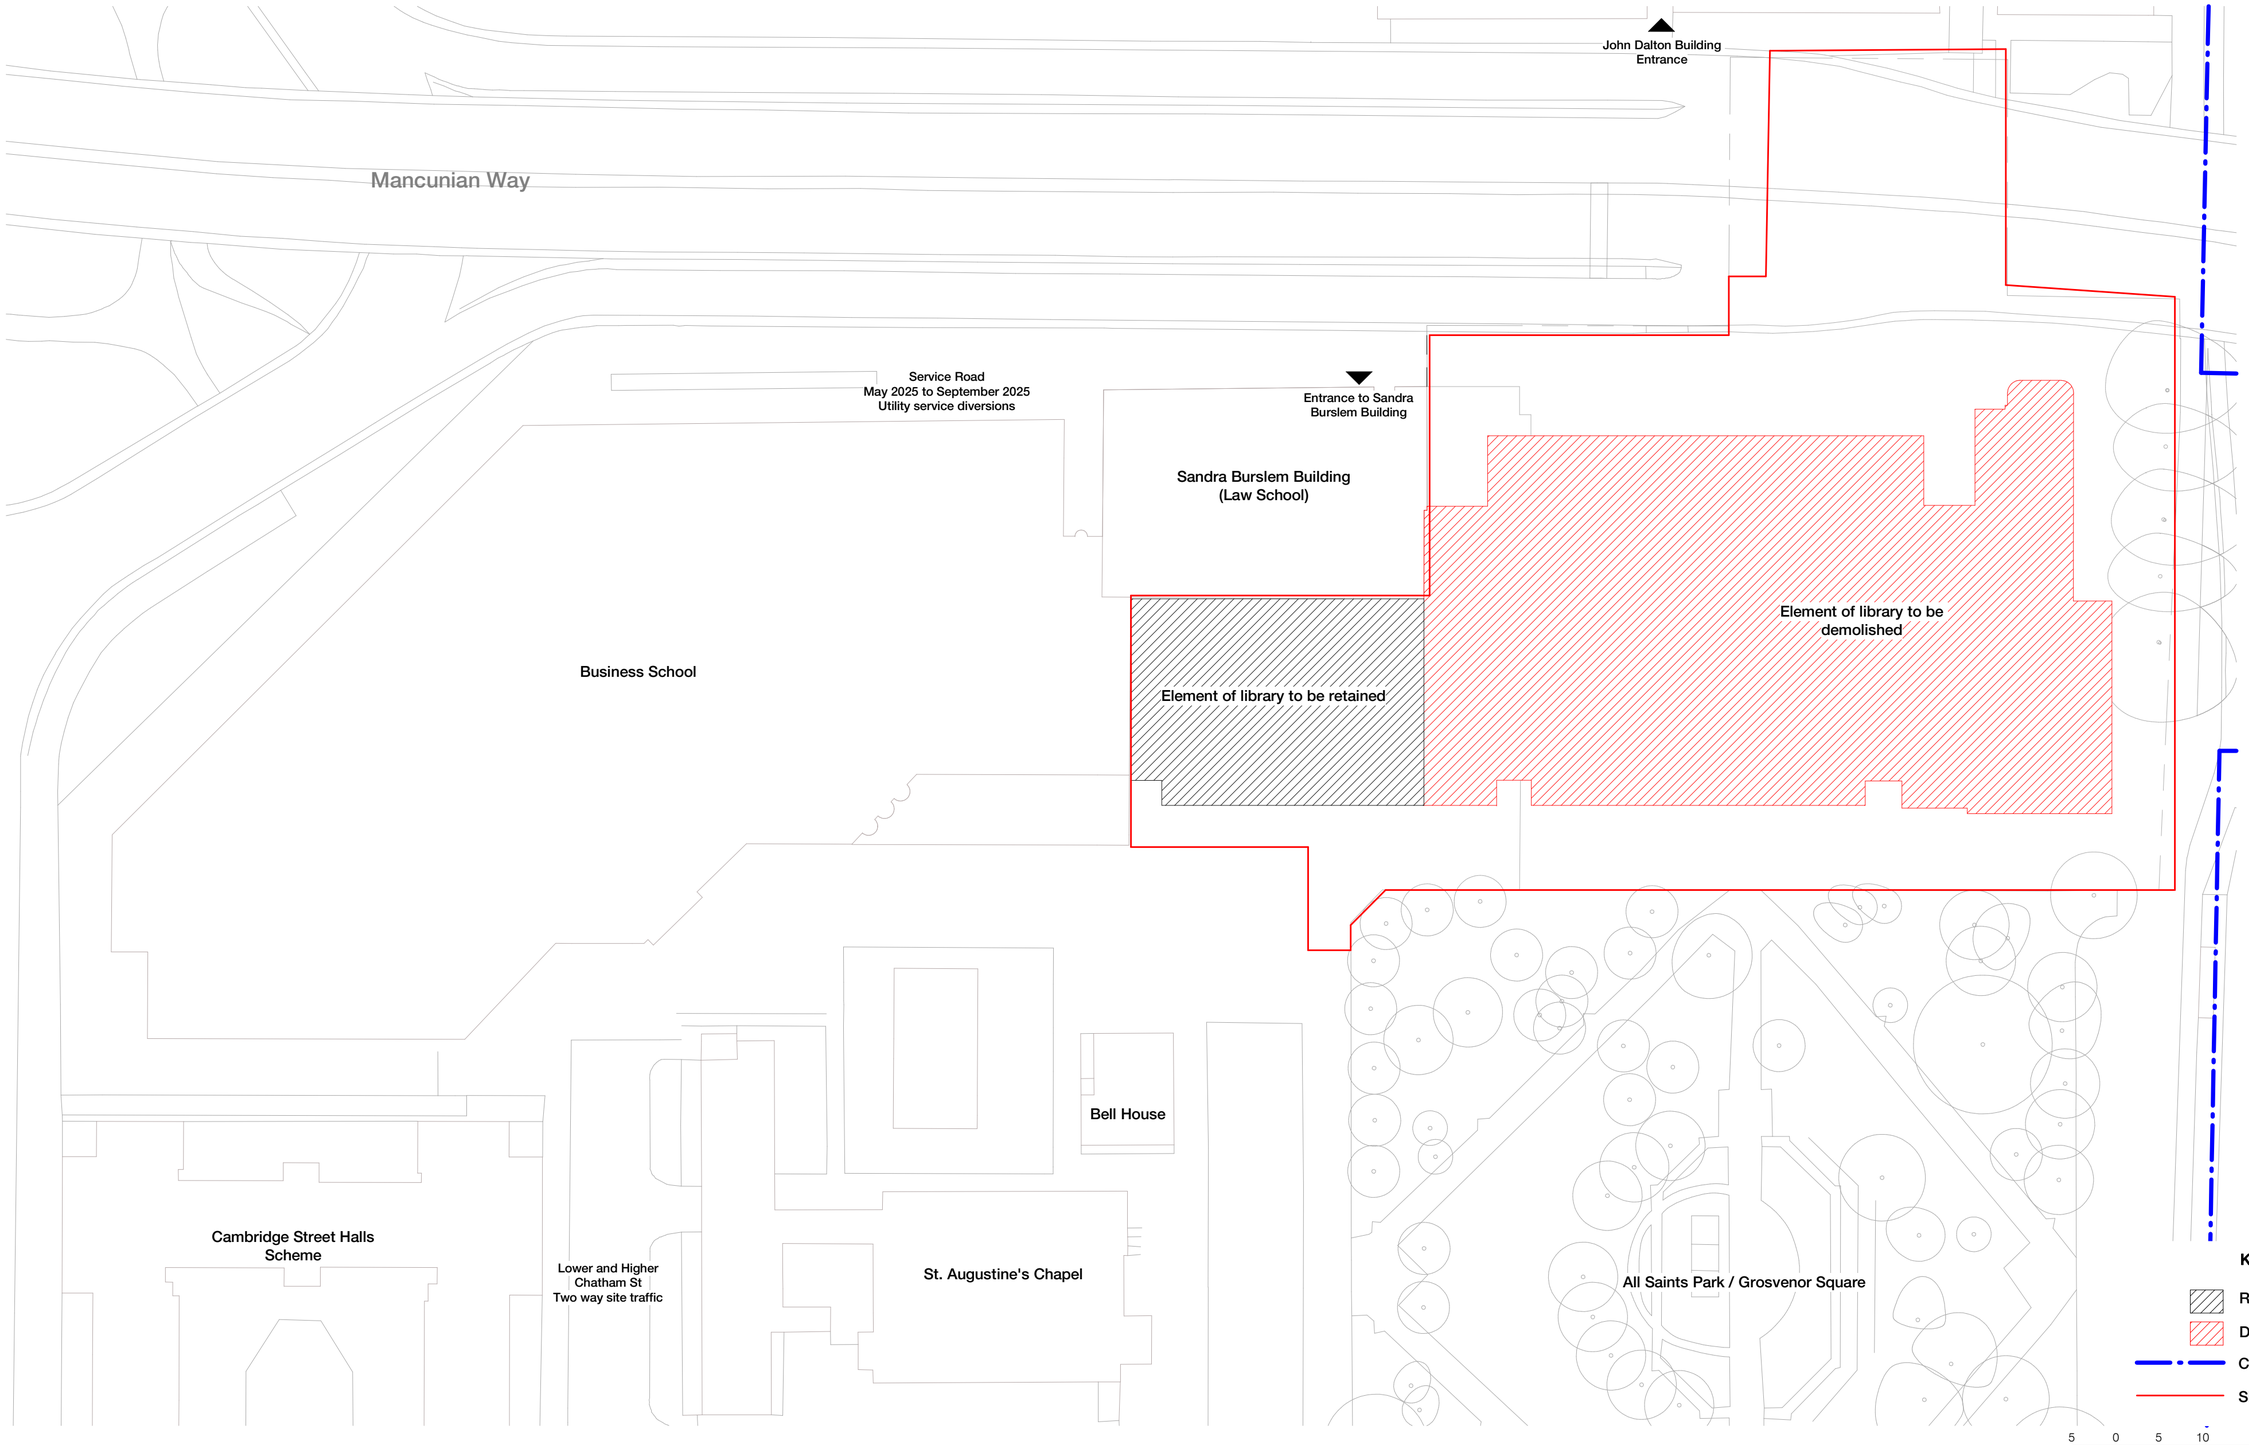

Key

- Retained library Footprint
- Demolished library Footprint
- Campus boundary
- Site Boundary

5 0 5 10 25 m
Metres 1:500

N

Site Plan 1

1 : 500

Status codes:

S1 - Suitable for Coordination
S2 - Suitable for Information
S3 - Suitable for Review & Comment
S4 - Suitable for Review & Authorization
S5 - Suitable for Review & Acceptance
A/r - Approved & Accepted as Stage complete

Rev	Description	Date
P1	For Information	05.09.2025

Copyright Hawkins\Brown Architects

No implied licence exists. This drawing should not be used to calculate areas for the purposes of valuation. Do not scale this drawing. All Dimensions to be checked on the site by the contractor and such dimensions to be their responsibility. All work must comply with relevant British Standards and Building Regulations requirements. Drawing errors and omissions to be reported to the architect. To be read in conjunction with Architect's specification and other consultant information.

Scale	Date	Job Number	Project
1 : 500 @ A2	05.09.2025	240238	MANMET New Library All Saints Campus Manchester, M15 6BH
Drawn By	**Checked By**	**Status**	
DN	NB	S2	
Drawing No.	**Rev**	**Purpose of Issue**	**Drawing**
1350B-HBA-SW-XX-DR-A-080105	P1	For Information	Proposed Site Plan

26-28 Hilton Street
Manchester M1 2EH
mail@hawkinsbrown.com
hawkinsbrown.com

Hawkins\
Brown