


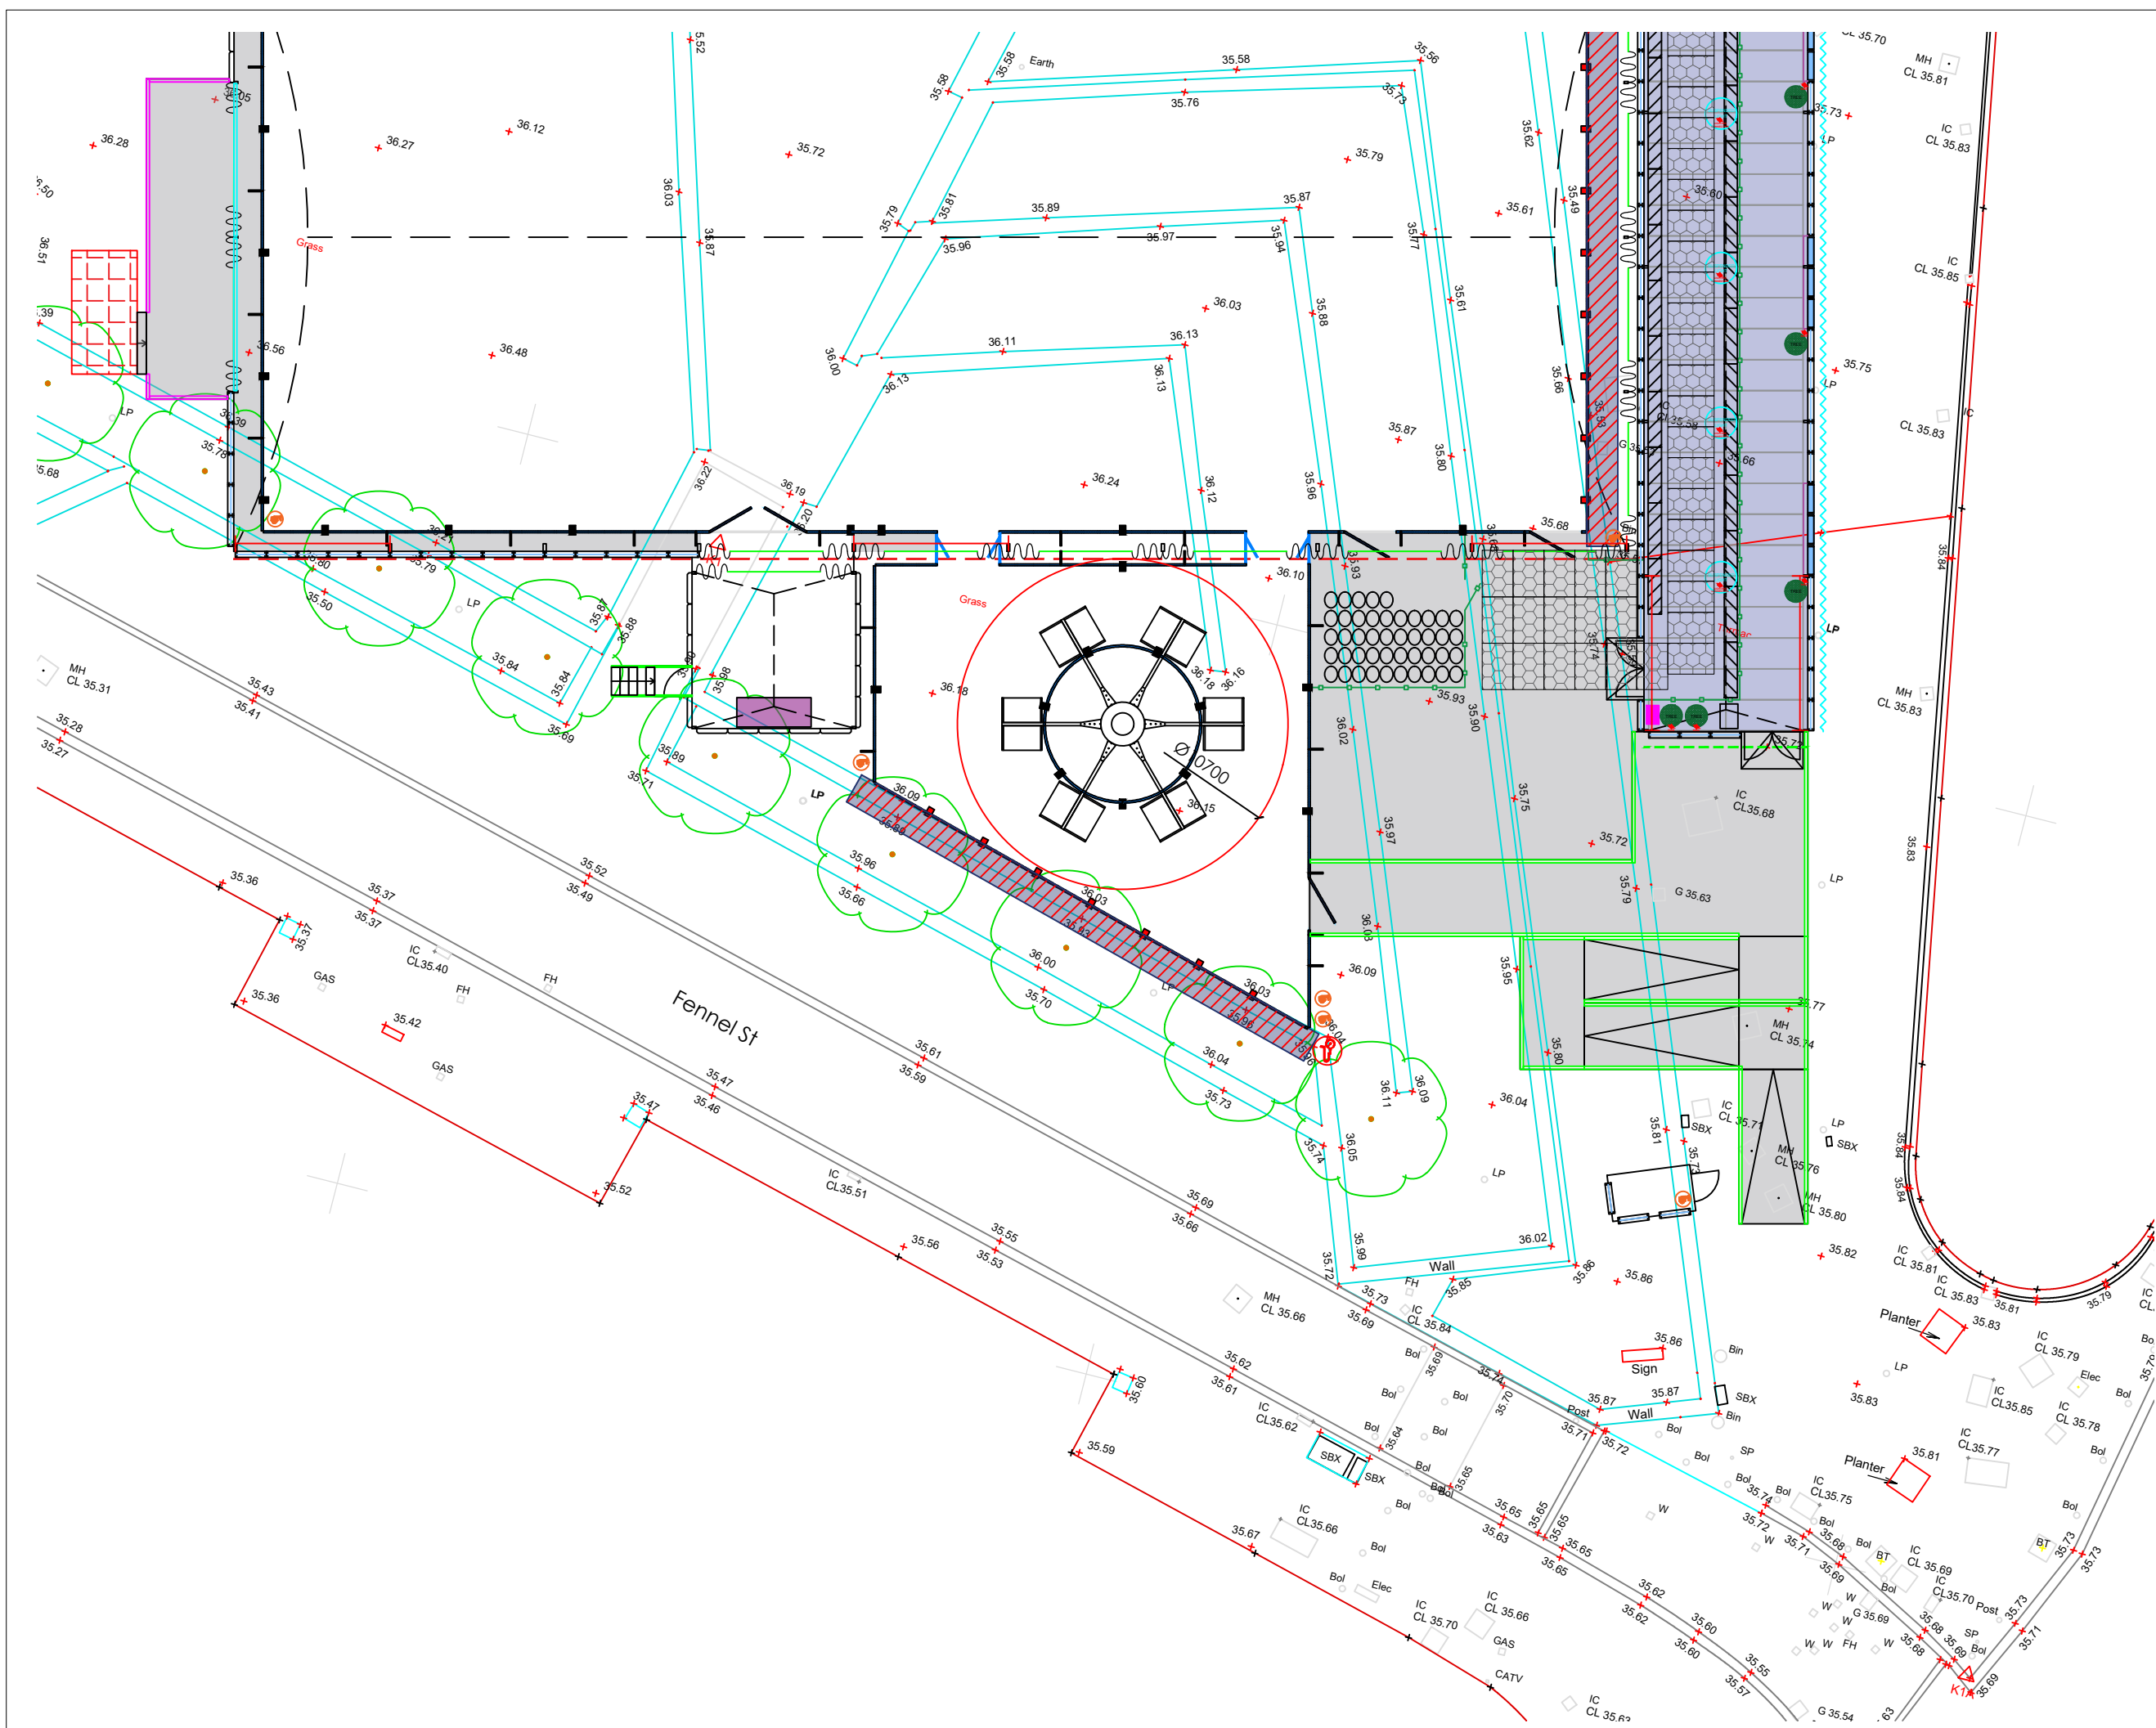

Key

No.	Revision/Issue	Date
MBW001	A	03/09/2025
Firm Name and Address		
Project Site Location Plan		
Date	03/09/2025	
Scale	1:200 @ A3	