

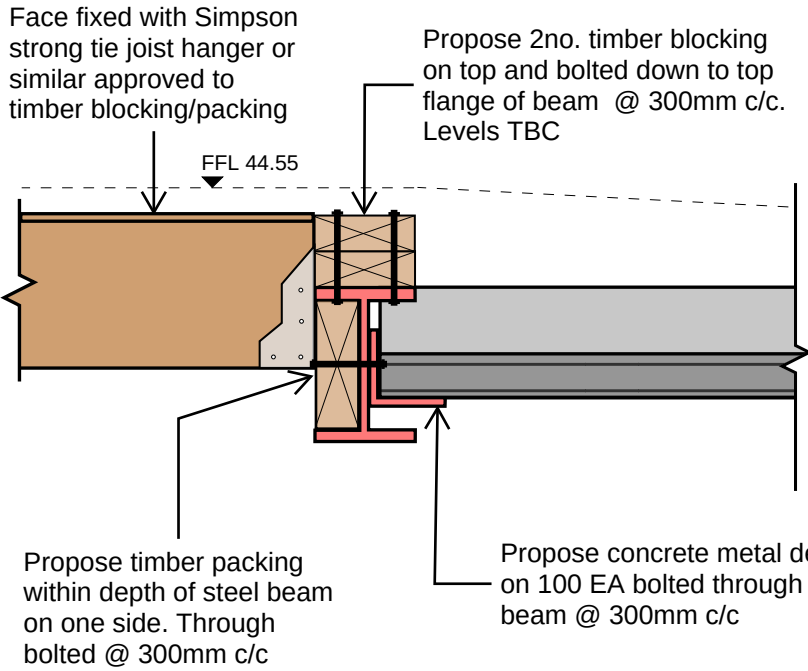


NOTES
1. Do not scale the drawing.
2. This drawing is to be read in conjunction with all other Architects and Engineers drawings and specifications including outline structural specification
3. All dimensions are in millimetres unless noted otherwise.
4. Any discrepancies between structural and architectural setting out dimensions must be brought to the attention of the Architect and Engineers.
5. This is an existing building, any dimensions to existing structure should be confirmed by site measure, and any discrepancies brought to the attention of the Architect and the Engineers.


NOTE: All proposed levels TBC by Architect

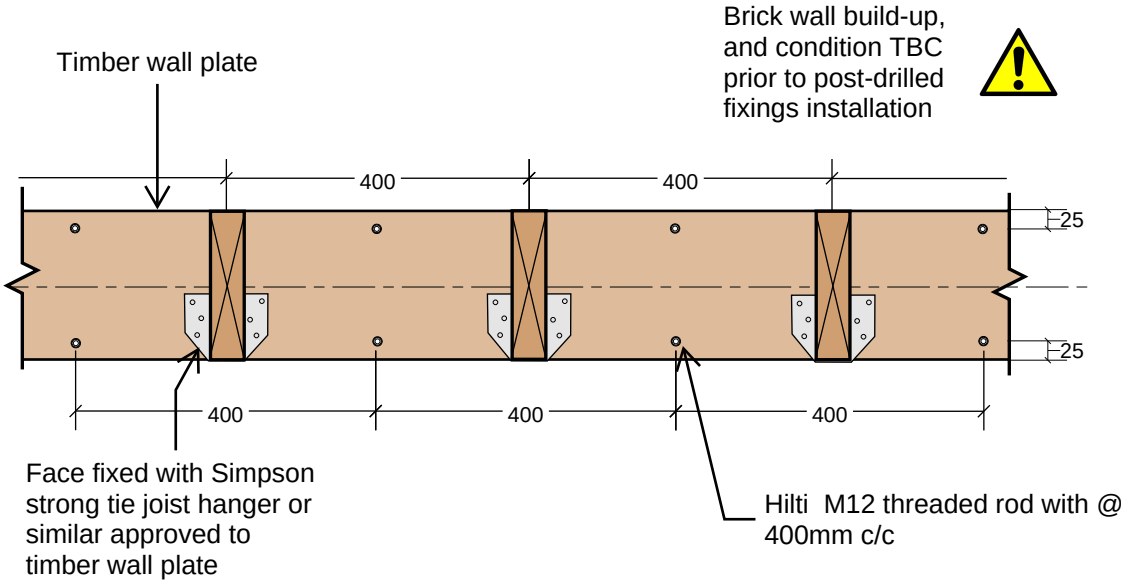


DETAIL B
Scale 1:10

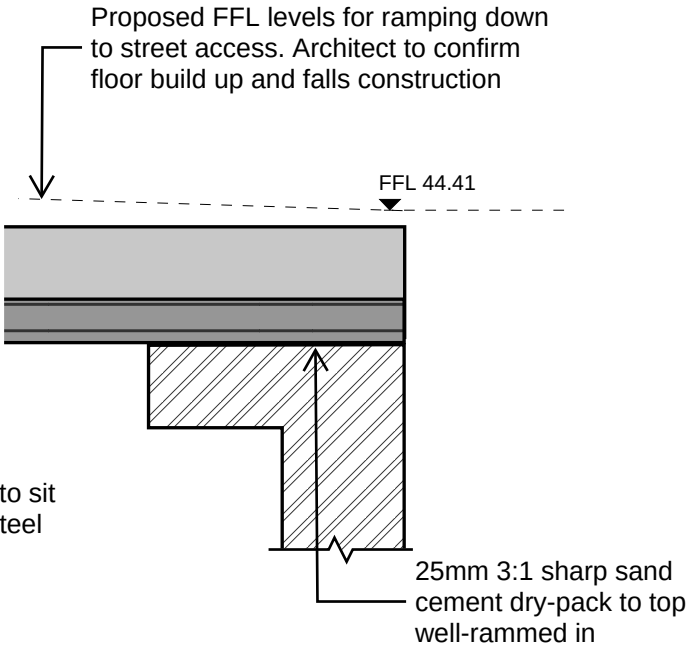

DETAIL C
Scale 1:10

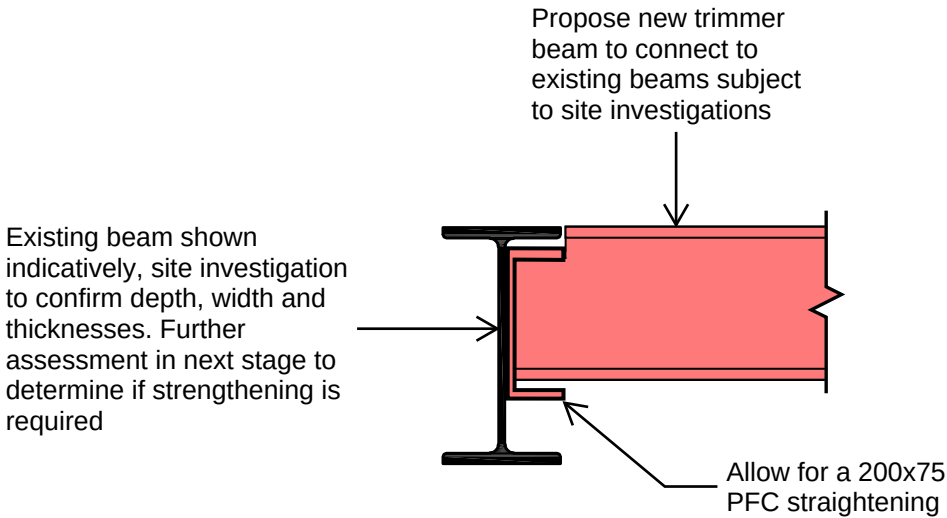

DETAIL D
Scale 1:10

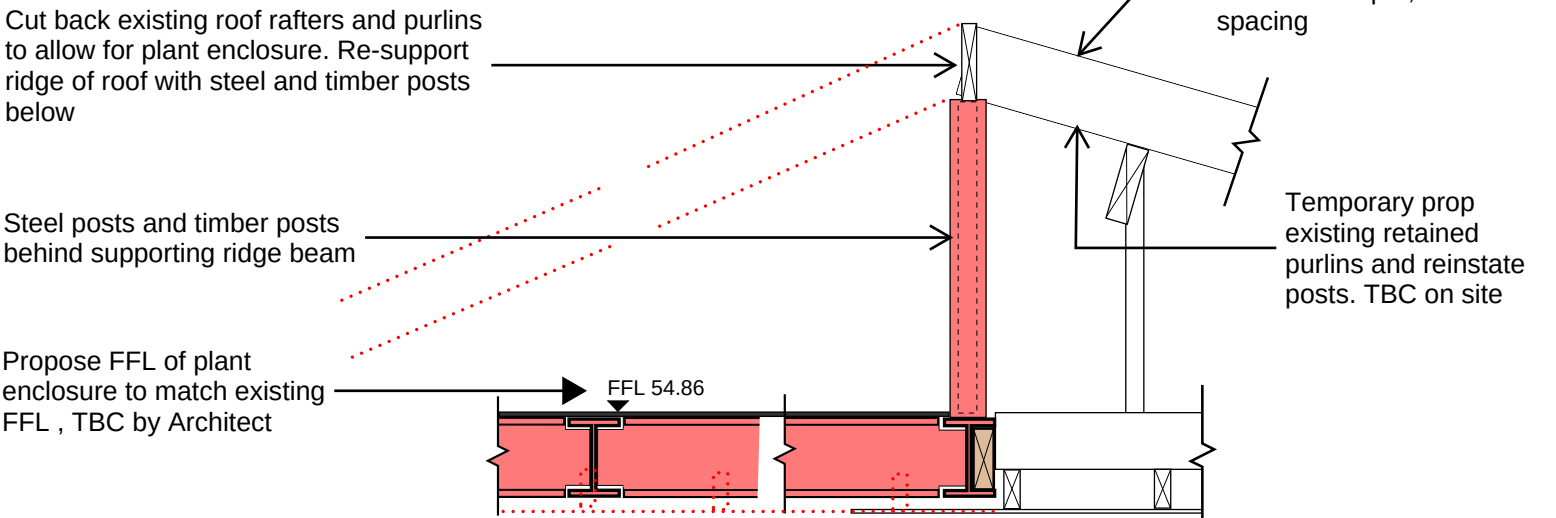

DETAIL E
Scale 1:20