


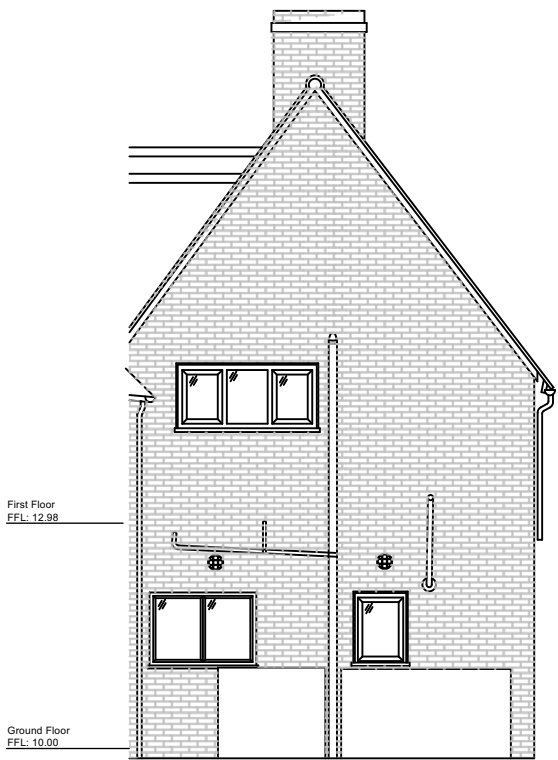

1 Existing Side Elevation
Scale: 1:100



2 Existing Side Elevation
Scale: 1:100

1 Darley Avenue

Existing Elevations

dwg 2427-004 rev -

scale 1:100 @ A3

issued Prelim

date 21/08/2025 drawn mm checked