




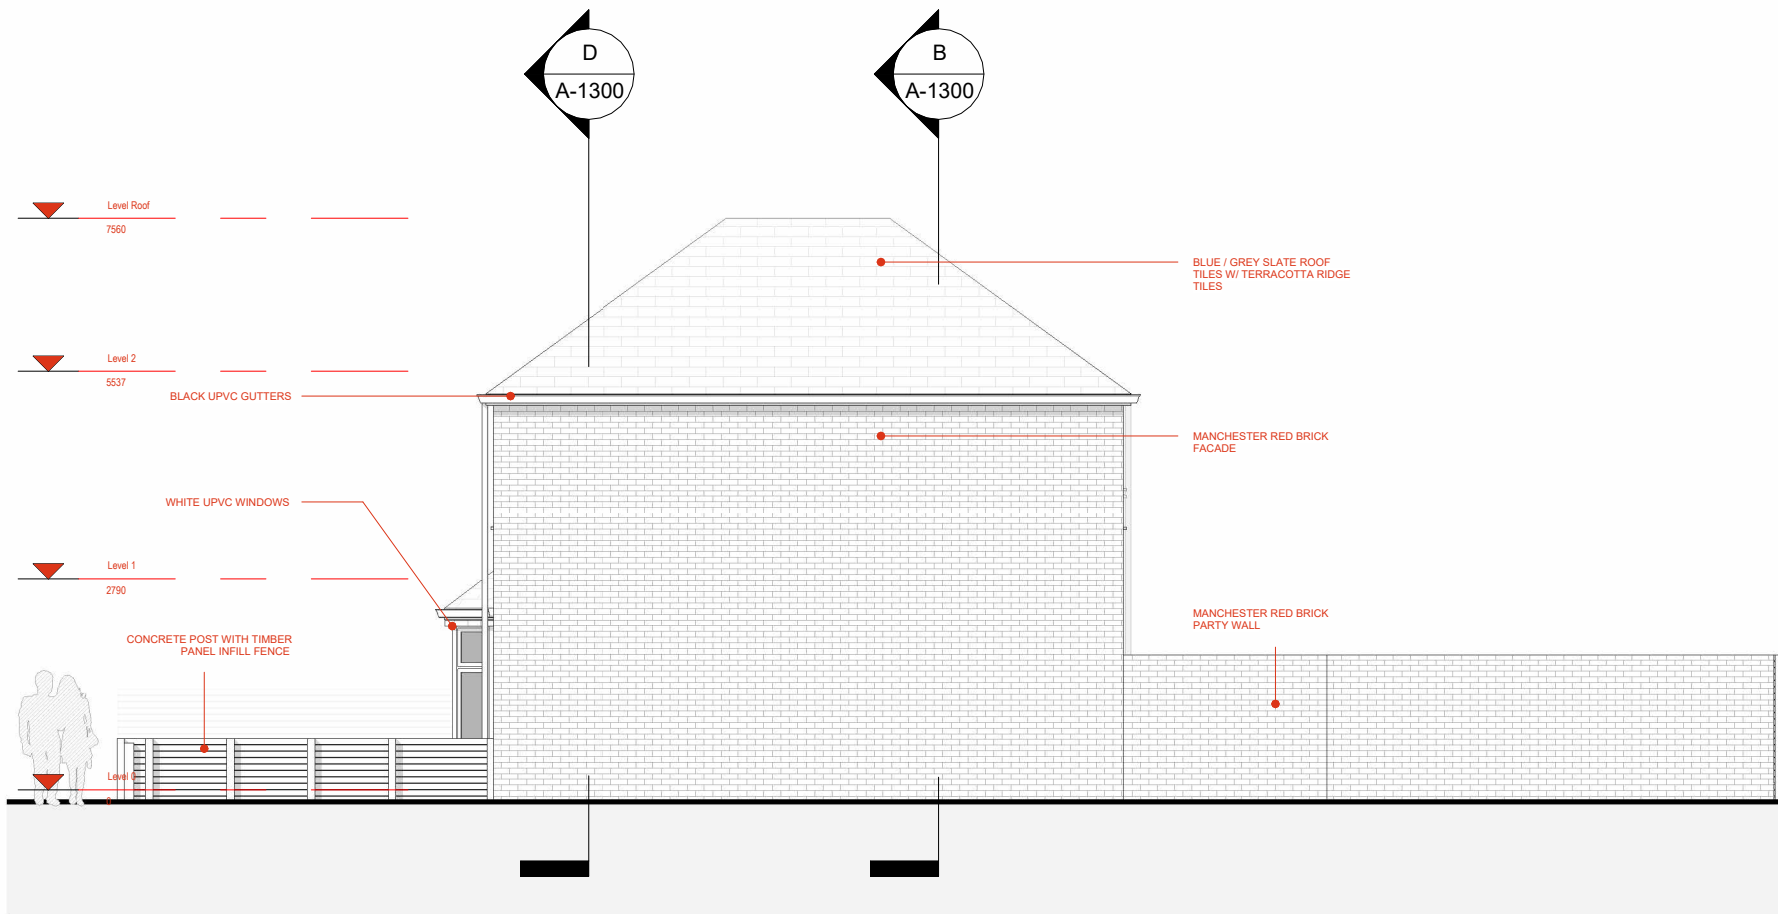


1 NORTH ELEVATION - EXISTING
1 : 100

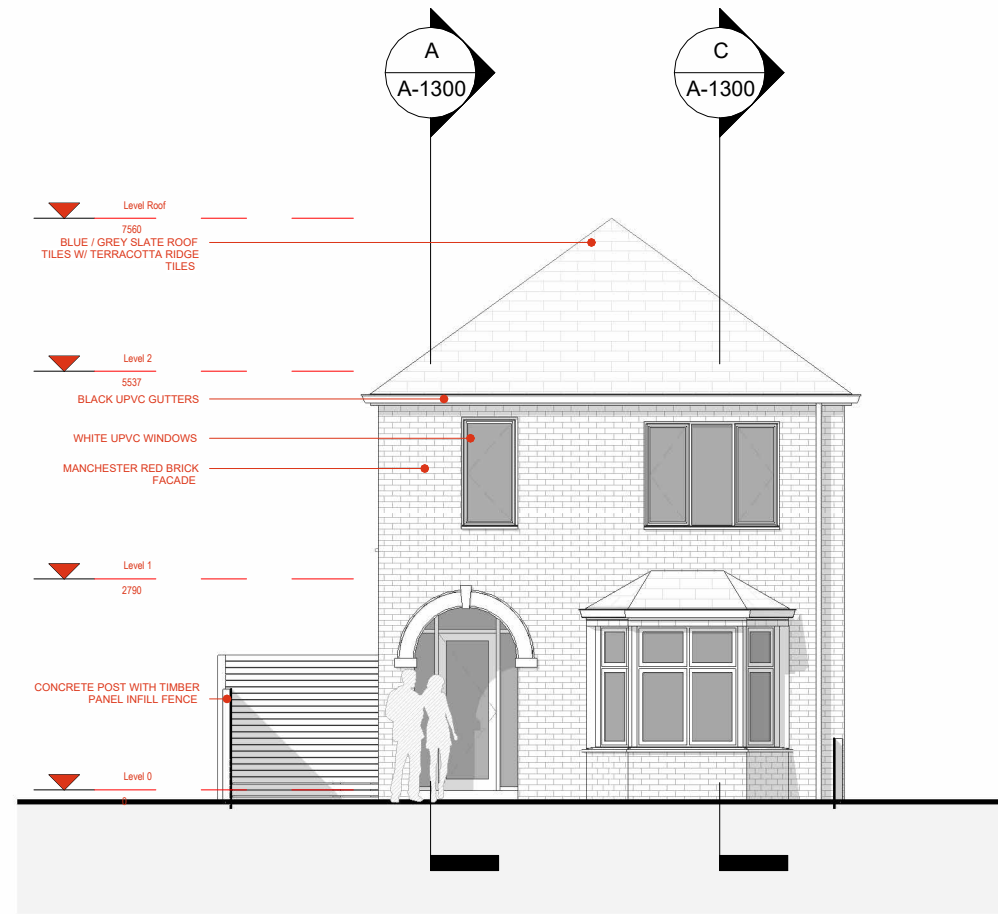

2 EAST ELEVATION - EXISTING
1 : 100

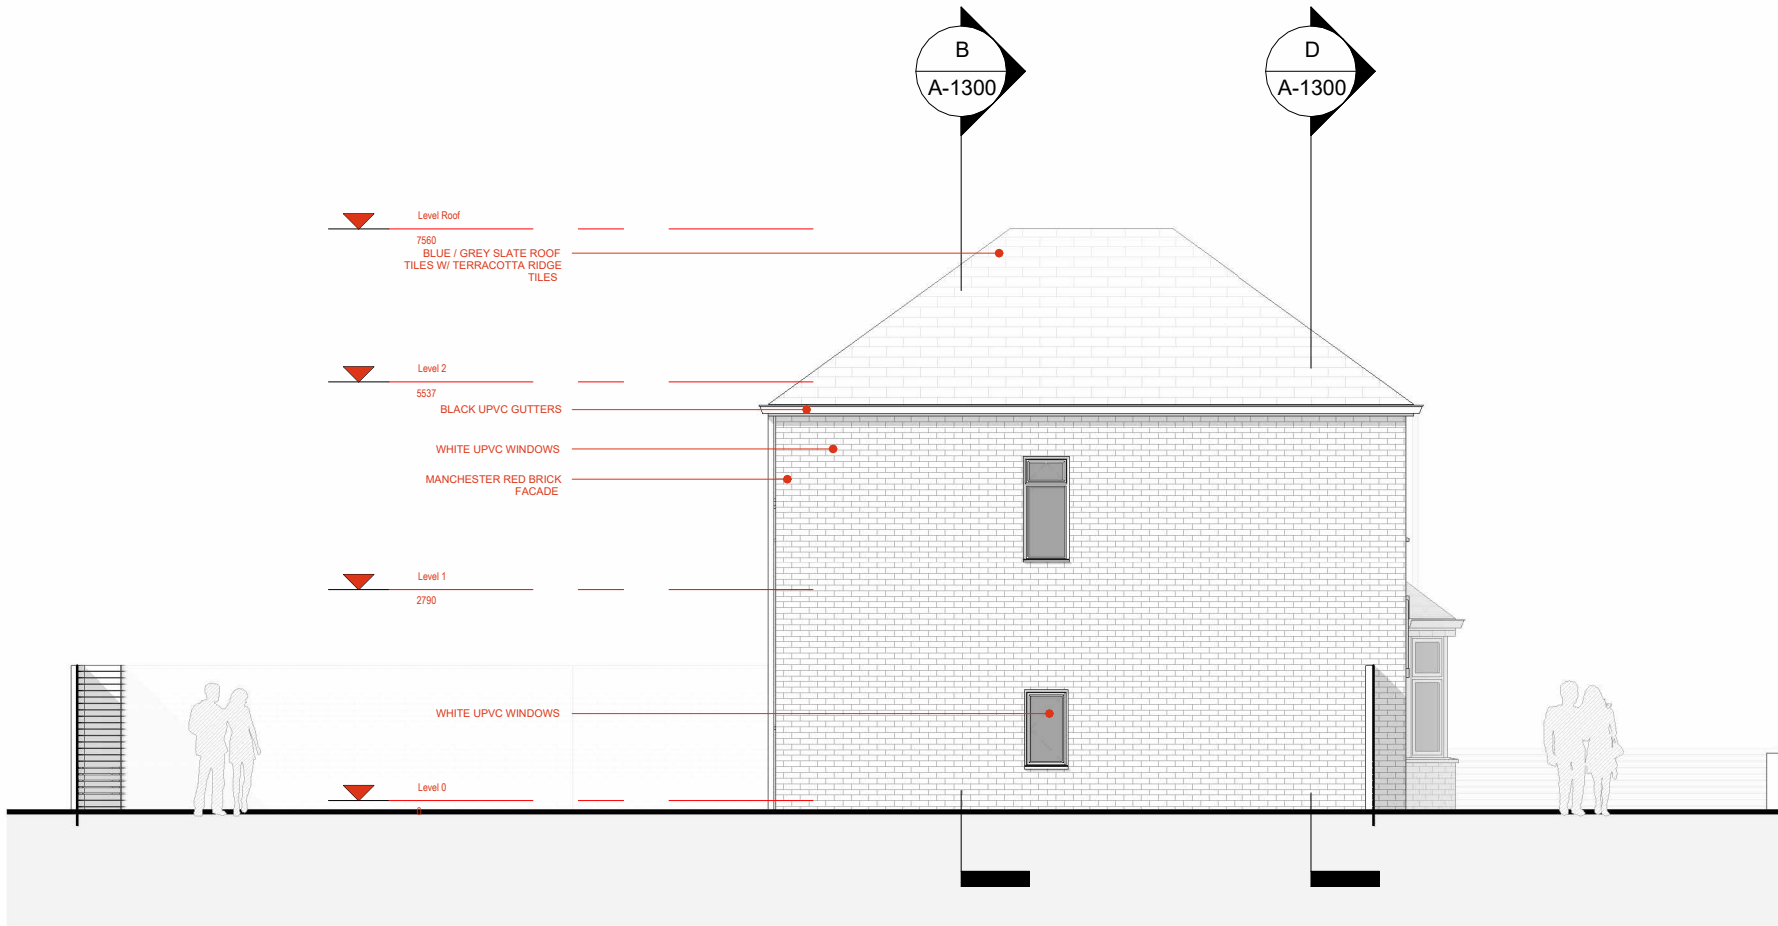

3 SOUTH ELEVATION - EXISTING
1 : 100

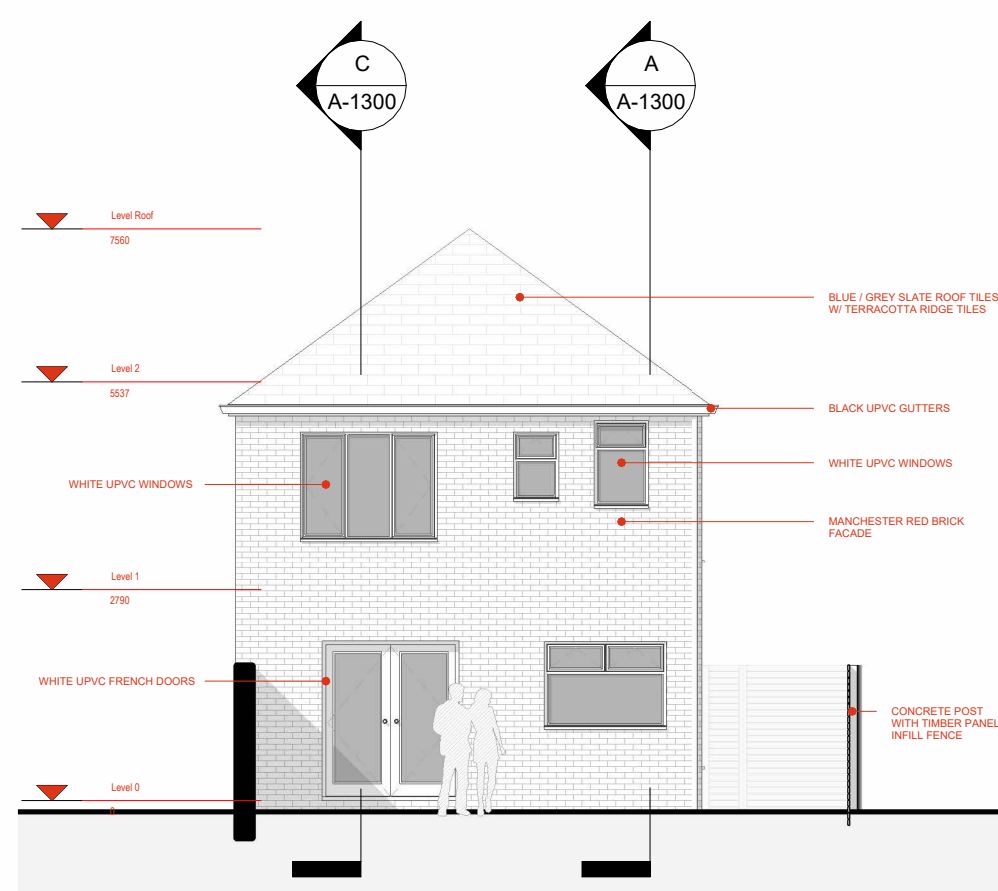

4 WEST ELEVATION - EXISTING
1 : 100

