


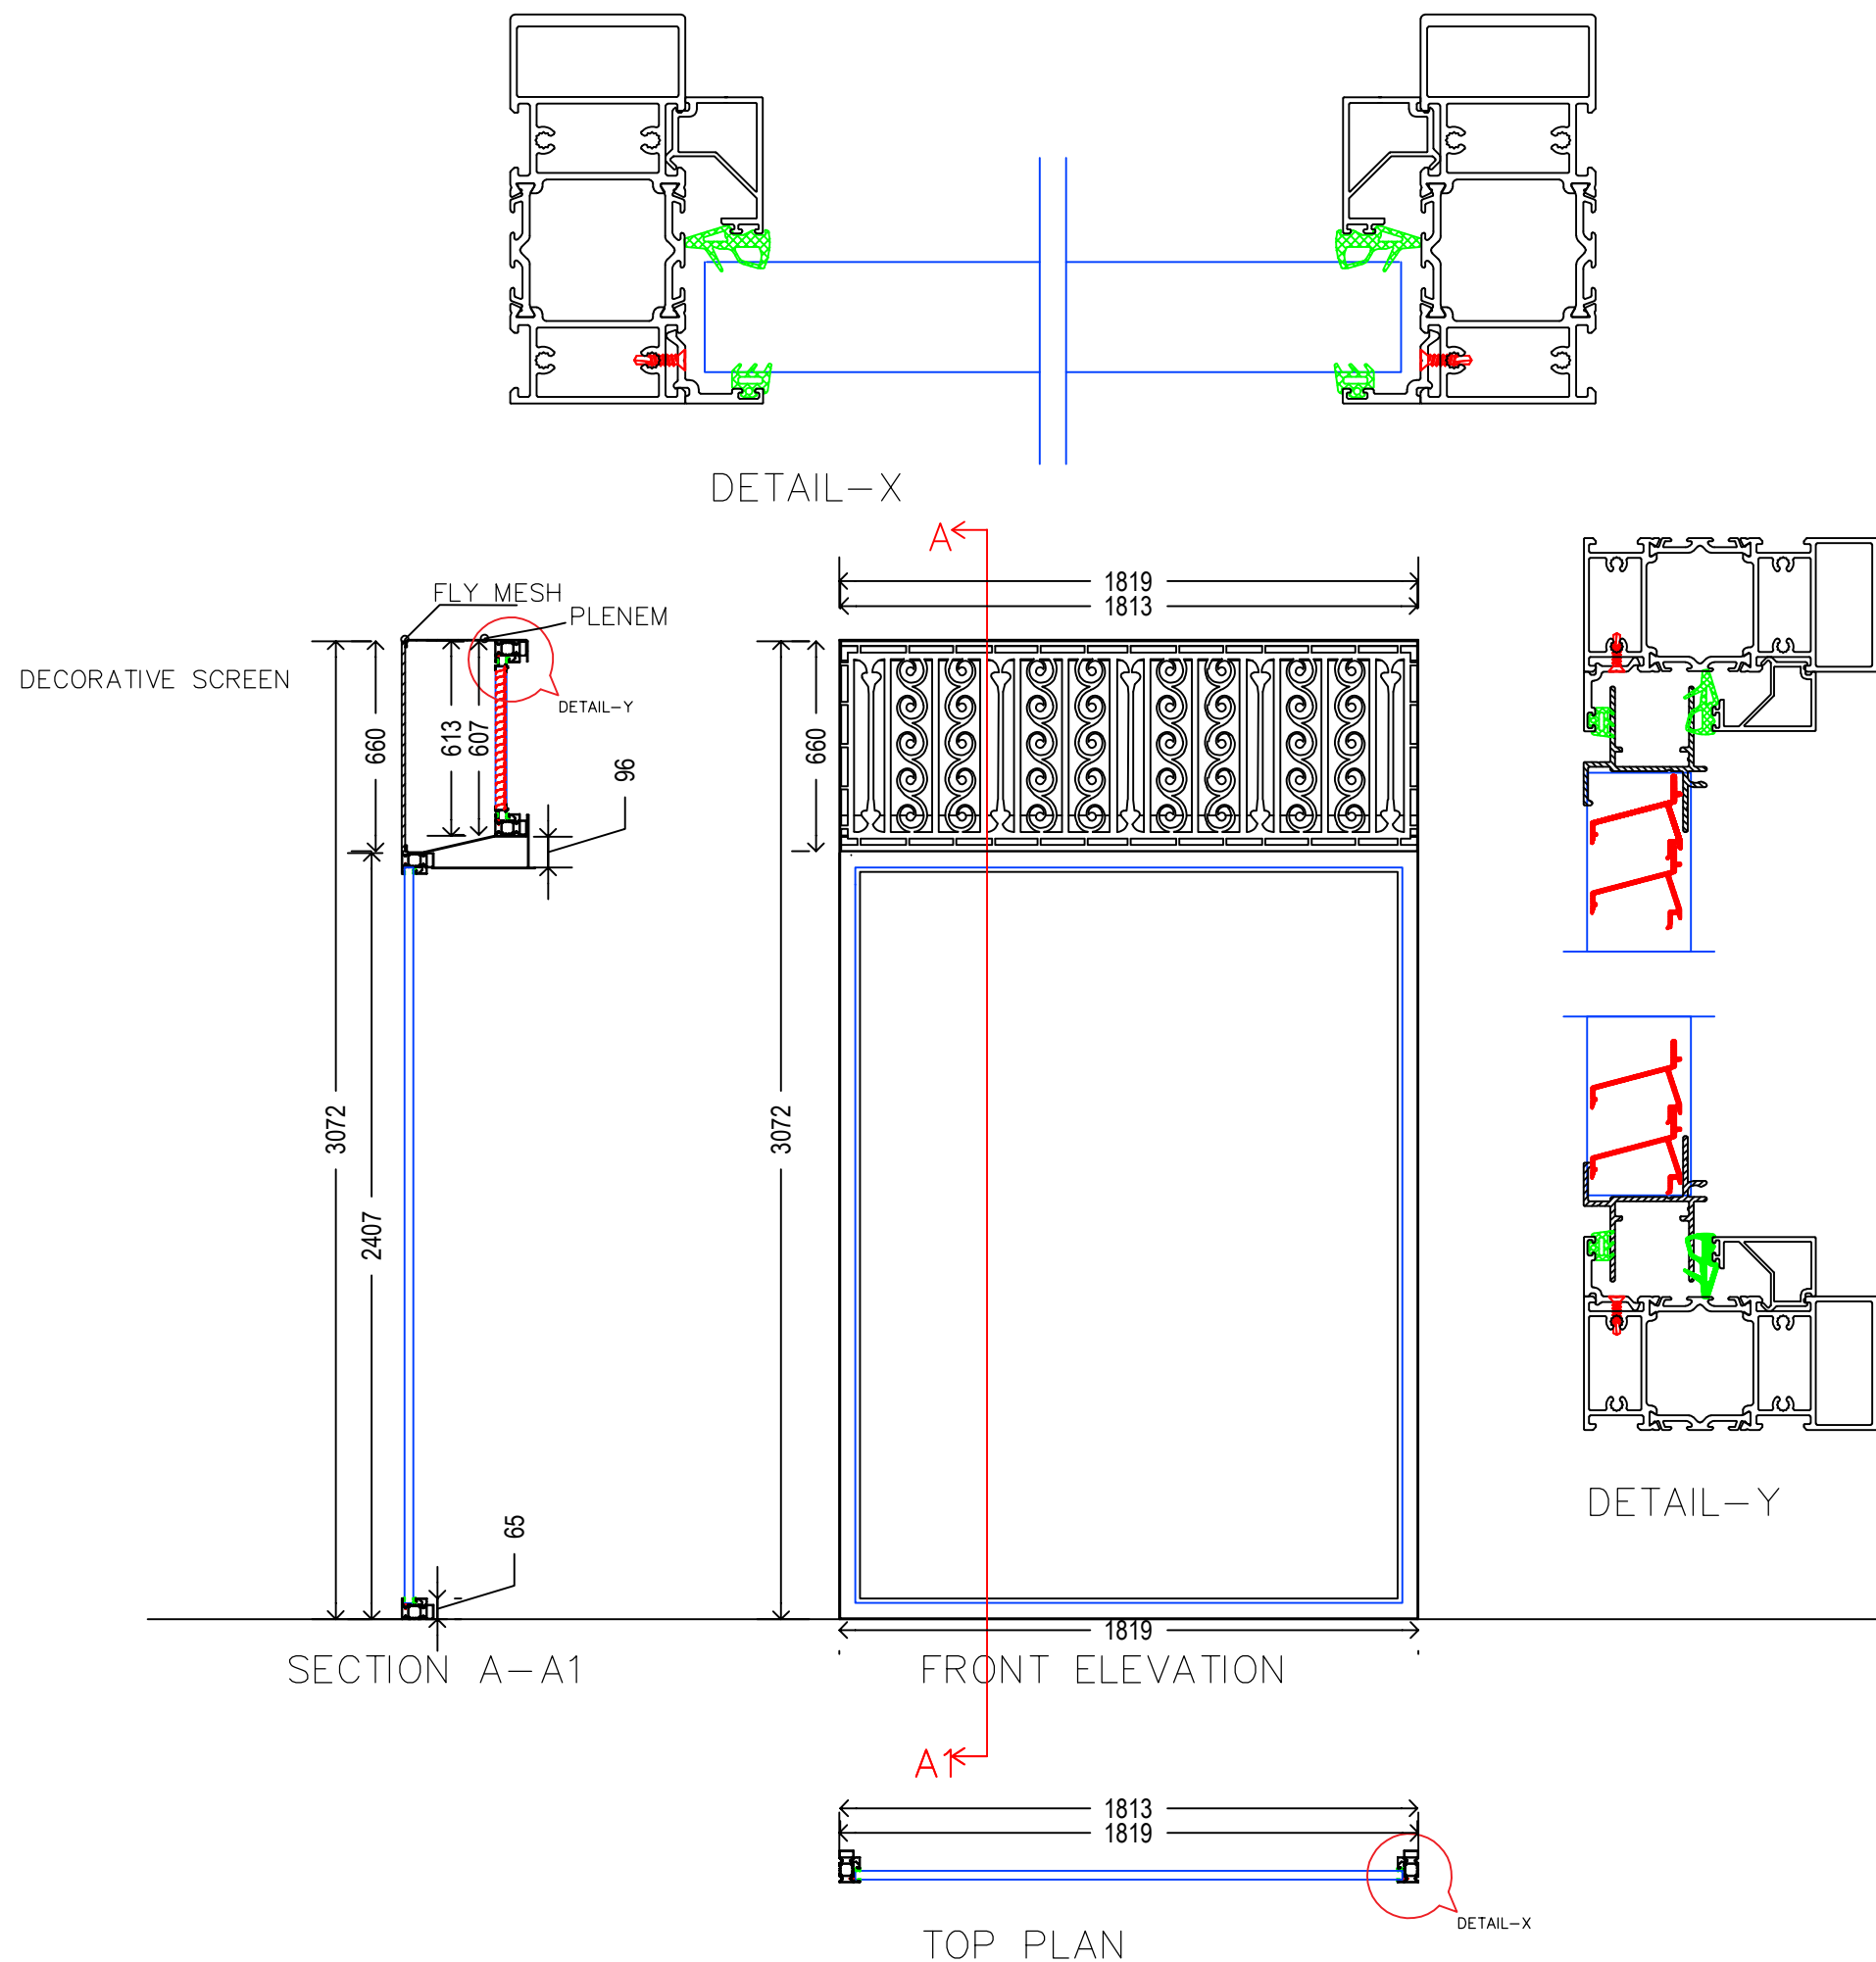

H & S INFORMATION : XXX

SYSTEM TYPE :	COMAR 9PI
GLASS :	DGSU, 40DB 0.7W (m2K)
SPECIFICATIONS :	6TGH/11/11.5 TGH LAM
THERMAL BREAK :	-
FIRE RATING :	N/A
COLOUR :	8022 MATT
LOCATION :	GROUND FLOOR
CLIENT :	MYCO LIMITED
PROJECT NUMBER :	2501
PROJECT NAME :	SUNLIGHT HOUSE

NOTES :

IRONMONGERY & FITTINGS
3mm Aluminium plenum box to be the same colour as the frames, and will be fixed to the top of the main window, and will house the top unit which has the extract Louvers Ducosolid F30z 28mm louvers with integral insect screen to match frames. Ducosolid F30z 28mm louvers to match frames. (P2 blade) 48% free area. 2.3 x 2.3 Insect mesh Ce = 0.258, Cd = 0.263.
A sloped base to prevent water retention has been include, & small drain holes to allow any water to escape will be fitted. this will ensure that there is a fully sealed unit with a strengthening angle fitted to fix the decorative grille to, once design has been confirmed.
all edges to be silicone sealed with a mastic as close to RAL 8022, (tube to be sent to site for approval RAL 8019 is closest)

DESCRIPTION : external glazed screen and grille plenum

02	06-08-2025	Removed references to powder coating.
01	21-07-2025	Initial Design
REV	DATE	DETAILS

PLAN AND SECTION :

SITE ADDRESS : SUNLIGHT HOUSE

CUSTOMER : MYCO LIMITED

Address : Building 8, Gateway 1000,
Whittle Way, Slavenage, SG1 2FP.
T: 020 3034 7200
www.northgateuk.com
enquiries@northgateuk.com

NORTHGATE
TAKING CARE OF EVERY ASPECT

SCALE:	DATE : 06-08-2025
DRG NO: MYCO-SH-NOG-XX-01-DR-XX-0001	DRAWN : NIKITA
	CHECKED : CAR
	REVISION : 02