


LOCATION PLAN

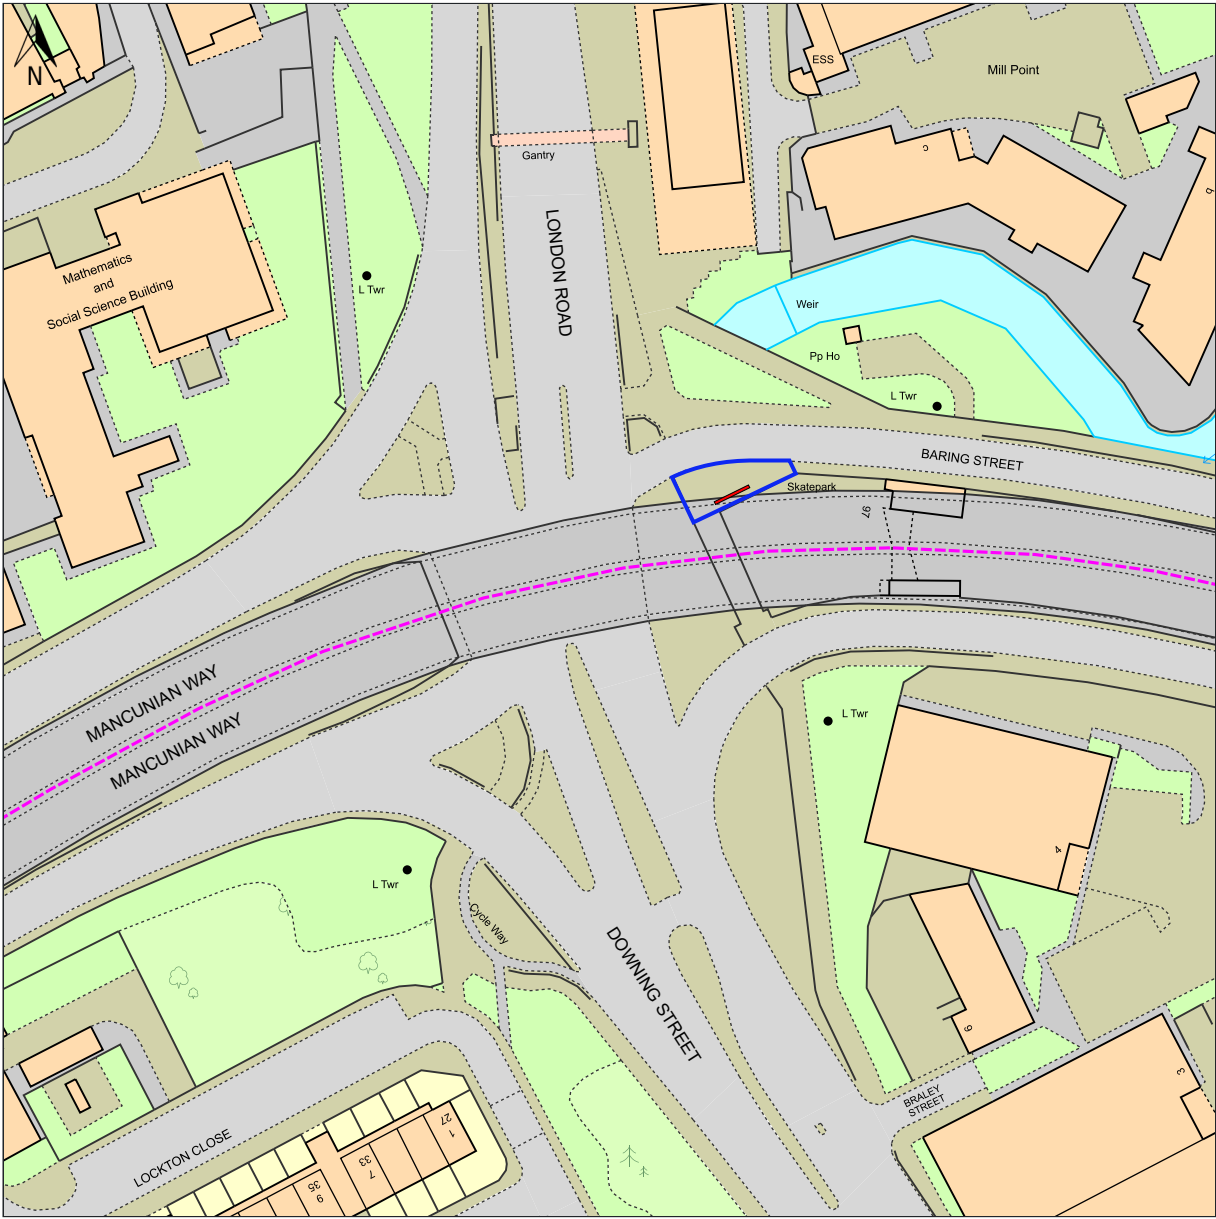

© Crown copyright and database rights, 2025. Ordnance Survey AC0000808122 Created using Plans by Emapsite

Scale: 1:1250 Paper Size: A3

Existing 48 sheet panel to be replaced with 48 sheet Digital Display
Site Location

	<p>Site:</p> <p>London Road Approach, Mancunian Way, Manchester M1 2PG</p>	<p>Proposal:</p> <p>Conversion of existing advertising display to new Digital Concept Design</p>	<p>Dwg:</p> <p>Location Plan</p>	<p>Date:</p> <p>10/04/2025</p>	<p>Dwg. No:</p> <p>PY4826-1-001</p>	<p>Rev:</p>	<p>Scale 1:1250@A3</p>
--	--	--	----------------------------------	--------------------------------	-------------------------------------	-------------	------------------------