
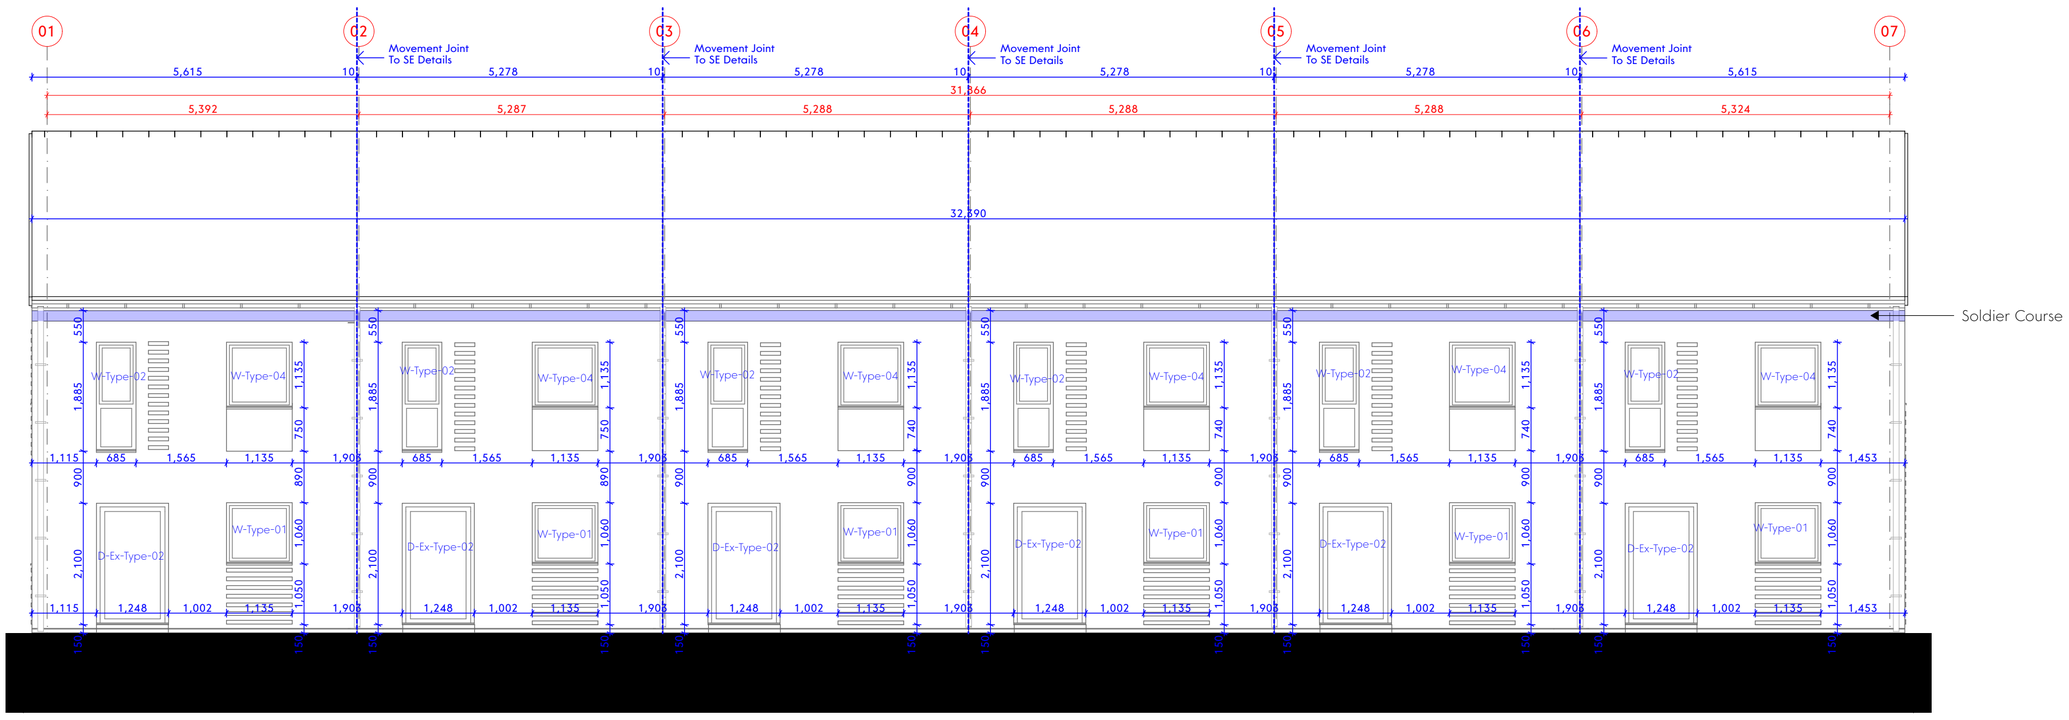



PLOT 12 | PLOT 11 | PLOT 10 | PLOT 09 | PLOT 08 | PLOT 07


Block 02 Elevation E-07
Scale 1:75@A1

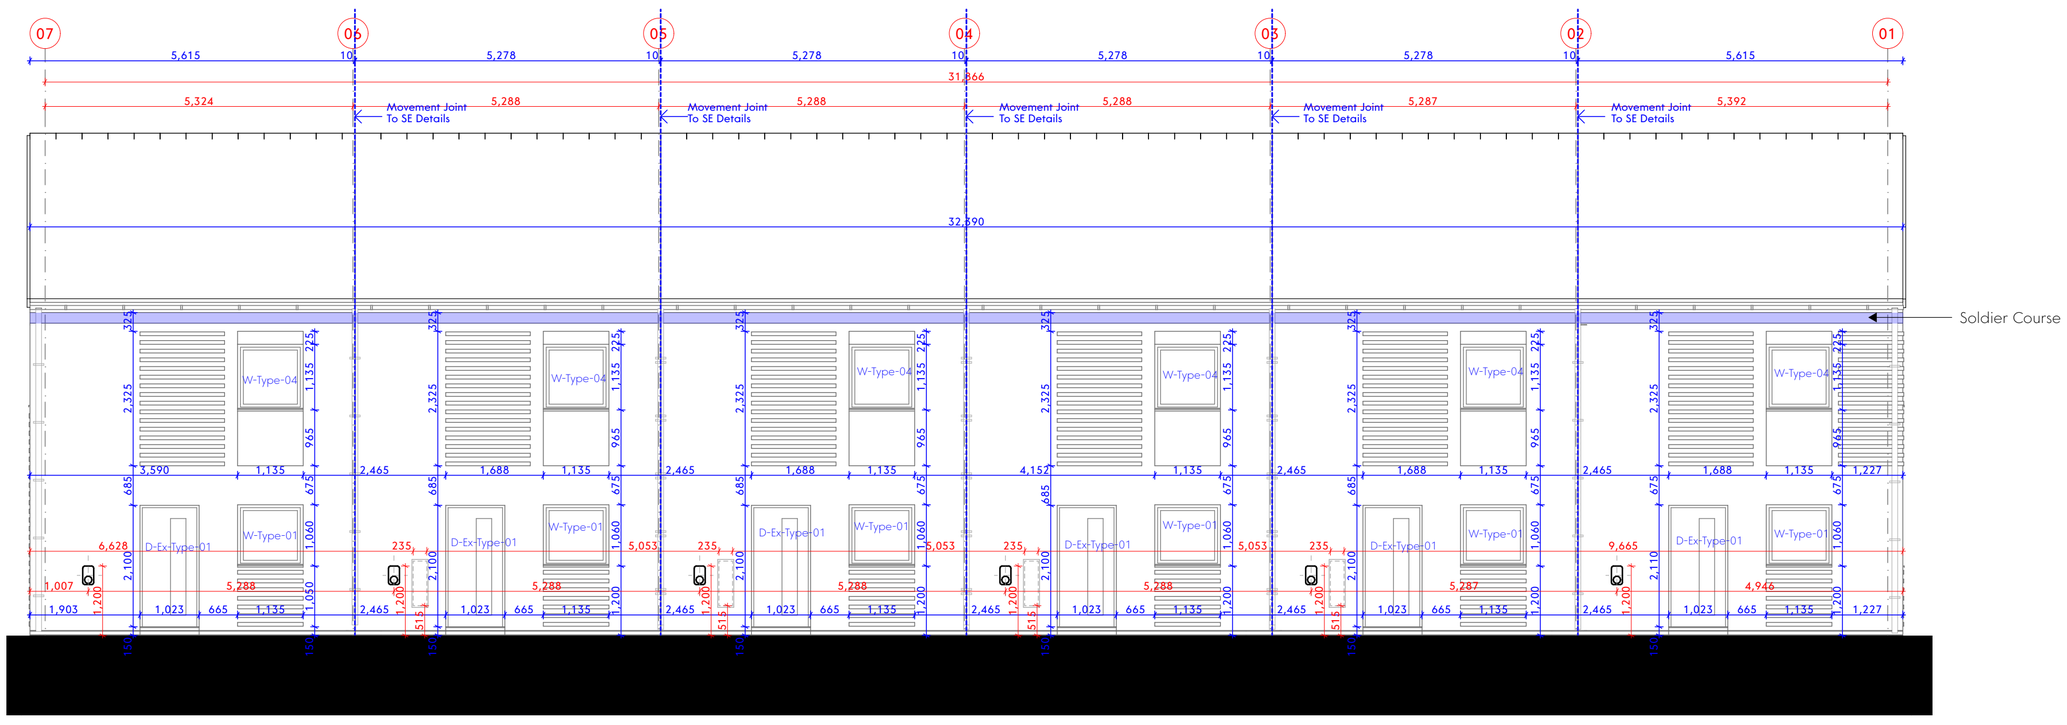

PLOT 07 | PLOT 08 | PLOT 09 | PLOT 10 | PLOT 11 | PLOT 12

Block 02 Elevation E-09
Scale 1:75@A1

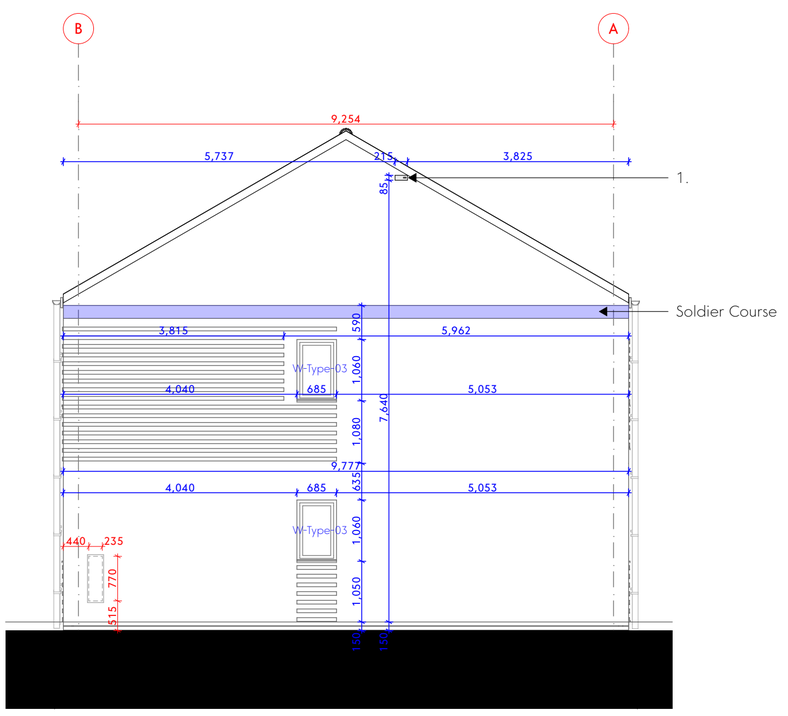

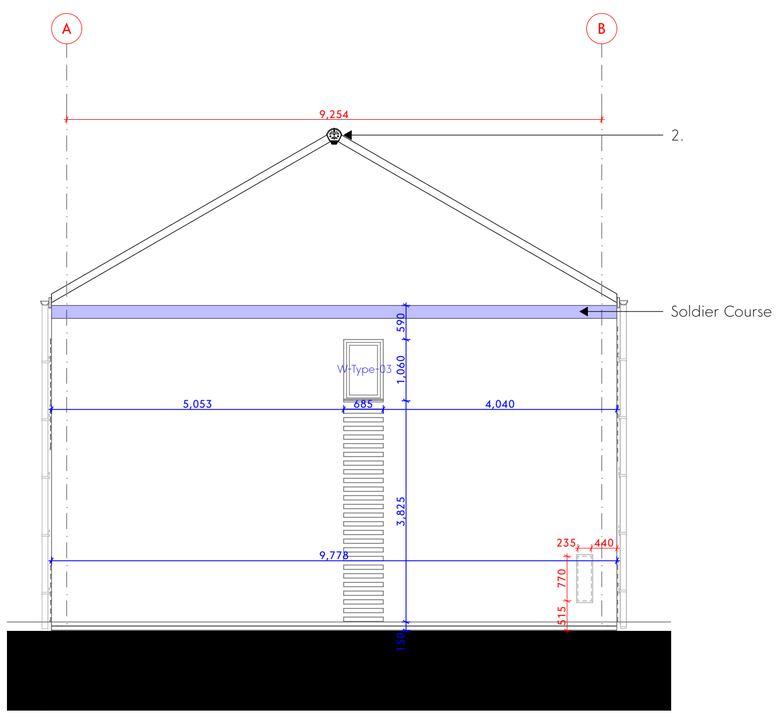


PLOT 12

Block 02 Elevation E-08
Scale 1:75@A1

PLOT 07

Block 02 Elevation E-10
Scale 1:75@A1

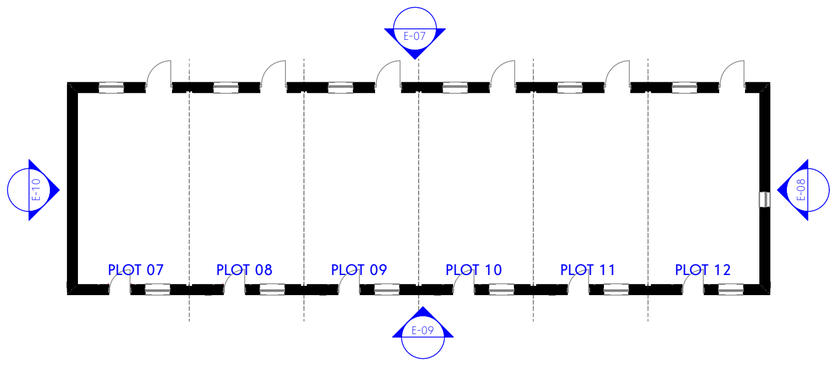

Block 02 Key Plan
Scale 1:200

This drawing is the property of GWP Architecture. Copyright is reserved by them and the drawing is issued on the condition that it is not copied, reproduced, retained, or disclosed to any unauthorised person, either wholly or in part, without the consent in writing of GWP Architecture.

All drawings and specifications should be read in conjunction with the project health and safety plan, any possible conflicts should be presented to the Planning Coordinator.

All work to be carried out in accordance with current Building Regulations.

Contractors must verify all dimensions at the job before commencing any work or making shop drawings.

Written dimensions should be taken. Do not scale off drawing. Do not take digital dimensions from this drawing.

Any discrepancies to be reported to the Architect.

0 1m 5m

Scale - 1:75 @A1

1. Manthorpe Dual Swift Brick

2. Manthorpe Bat Ridge Roost GBAT-R

Rev	Date	Comment	Dr	Ch
C07	28.04.25	Update to include bat & bird boxes	MK	CT
C06	27.03.25	General Update	CT	DT
C05	12.03.25	Update to Window type 4 height	CT	DT
C04	04.02.25	New window type	CT	RT
C03	30.01.25	EV charger locations added	CT	RT
C02	06.01.25	Window and door type labels added & slimline meter box added	CT	RT
C01	10.12.24	Construction Issue	EA	CT
P02	08.11.24	Update to W-Type-01 and brick detail	EA	CT
P01	28.10.24	First Issue	MK	DT

BIMcloud_NavisBIMServer - BIMcloud Basic for Archicad 28/Princedom Street (515)2421-GWP-01-XX-M3-A-P02

GWPA Ref (515)2421

Job Title Princedom Street

Client JOHN SOUTHWORTH BUILDING FUTURES TODAY

Block 02 Setting Out Elevations

Name	(515)2421-GWP-ZZ-ZZ-D-A-(20)-0011		
Scale	1:75@A1	Revision	C07
Drawn/Checked	MK / DT	First Issue	28.10.24
Drawing Status	A5 - Construction		

GWP

CHARTERED ARCHITECTS
INTERIOR DESIGNERS
SPACE PLANNERS
PROJECT MANAGERS
LANDSCAPE ARCHITECTS

Bracken House, Lidgett Lane. Leeds LS8 1PQ
+44(0)113 266 6044 (t) | +44(0)113 268 1859 (f)
architecture@gwp-arch.com | www.gwp-arch.com