

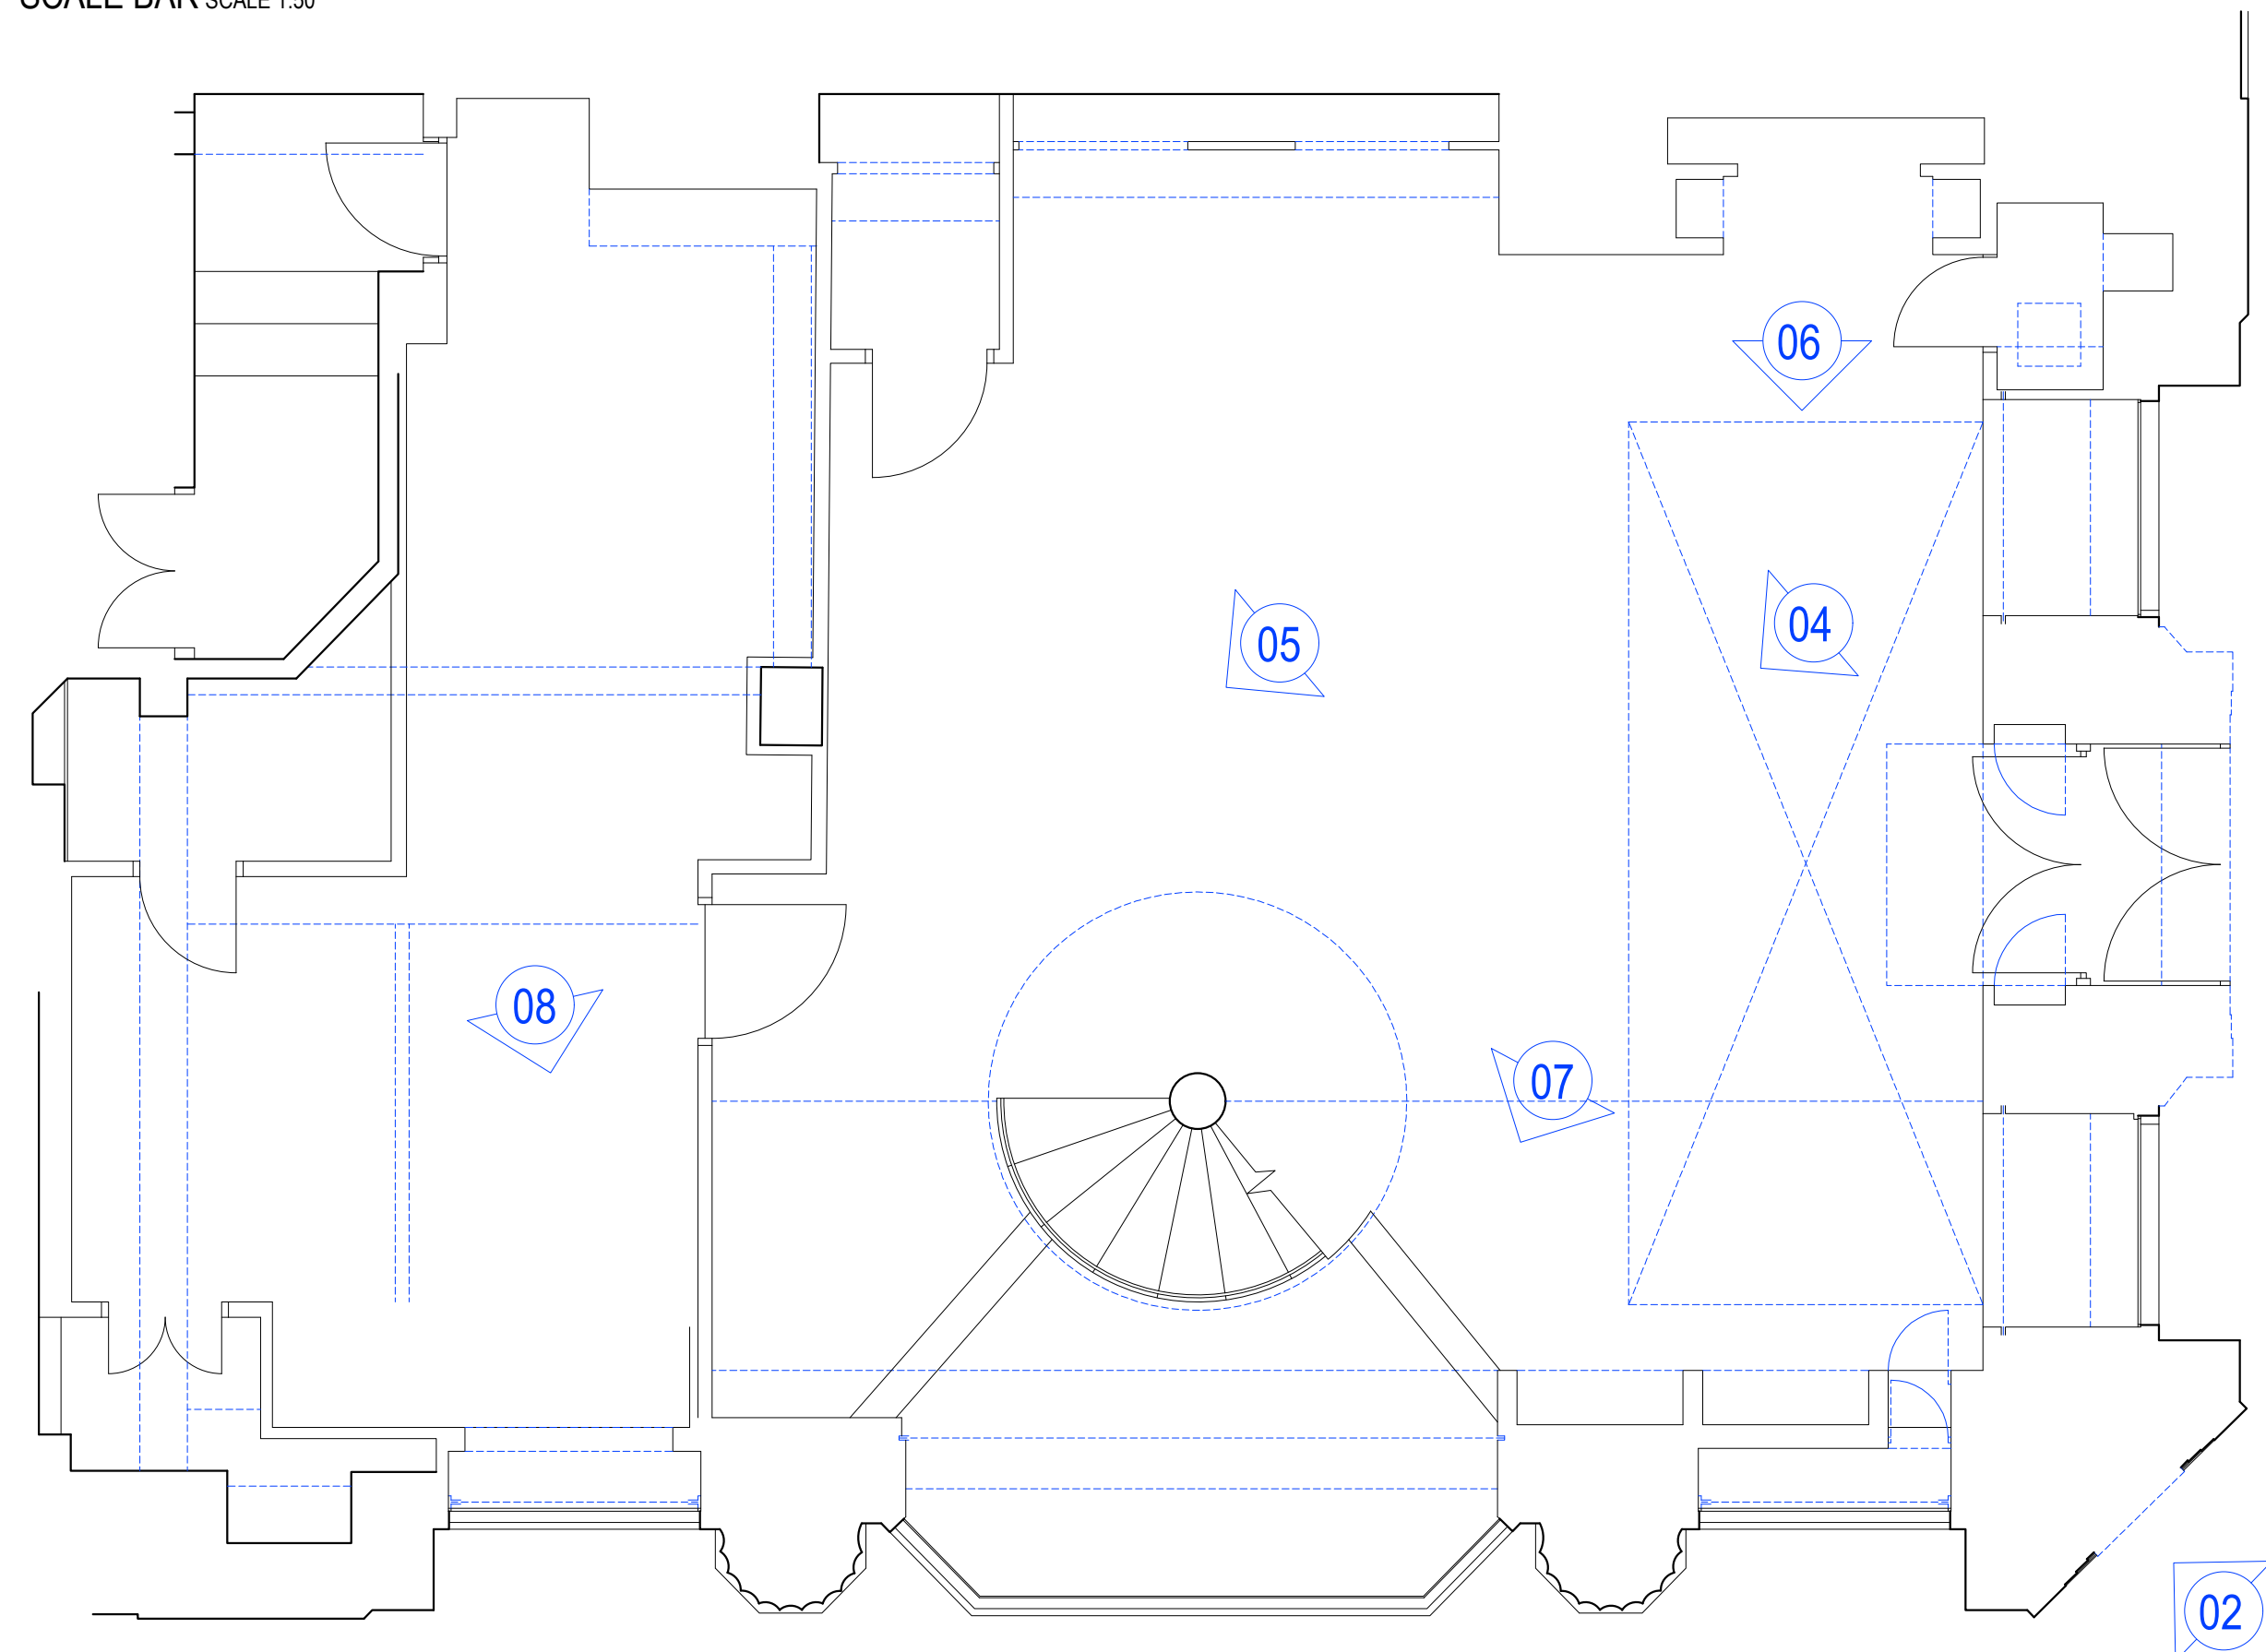


EXISTING REFERENCE PHOTOS:
REFER TO PLAN FOR LOCATIONS

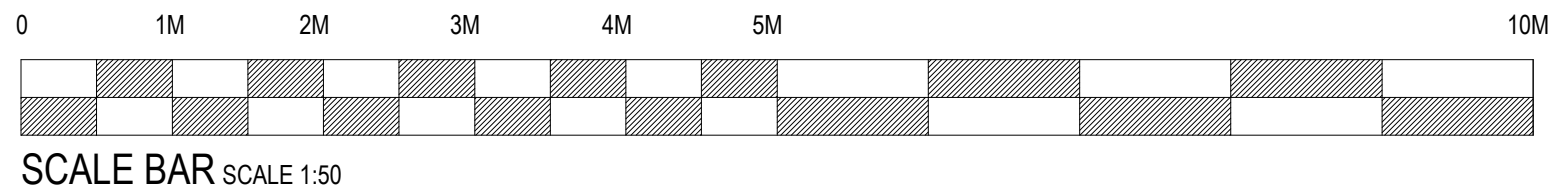

GROUND FLOOR KEY PLAN - SCALE 1:50

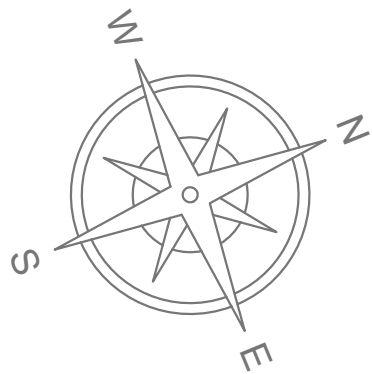


01



02




03

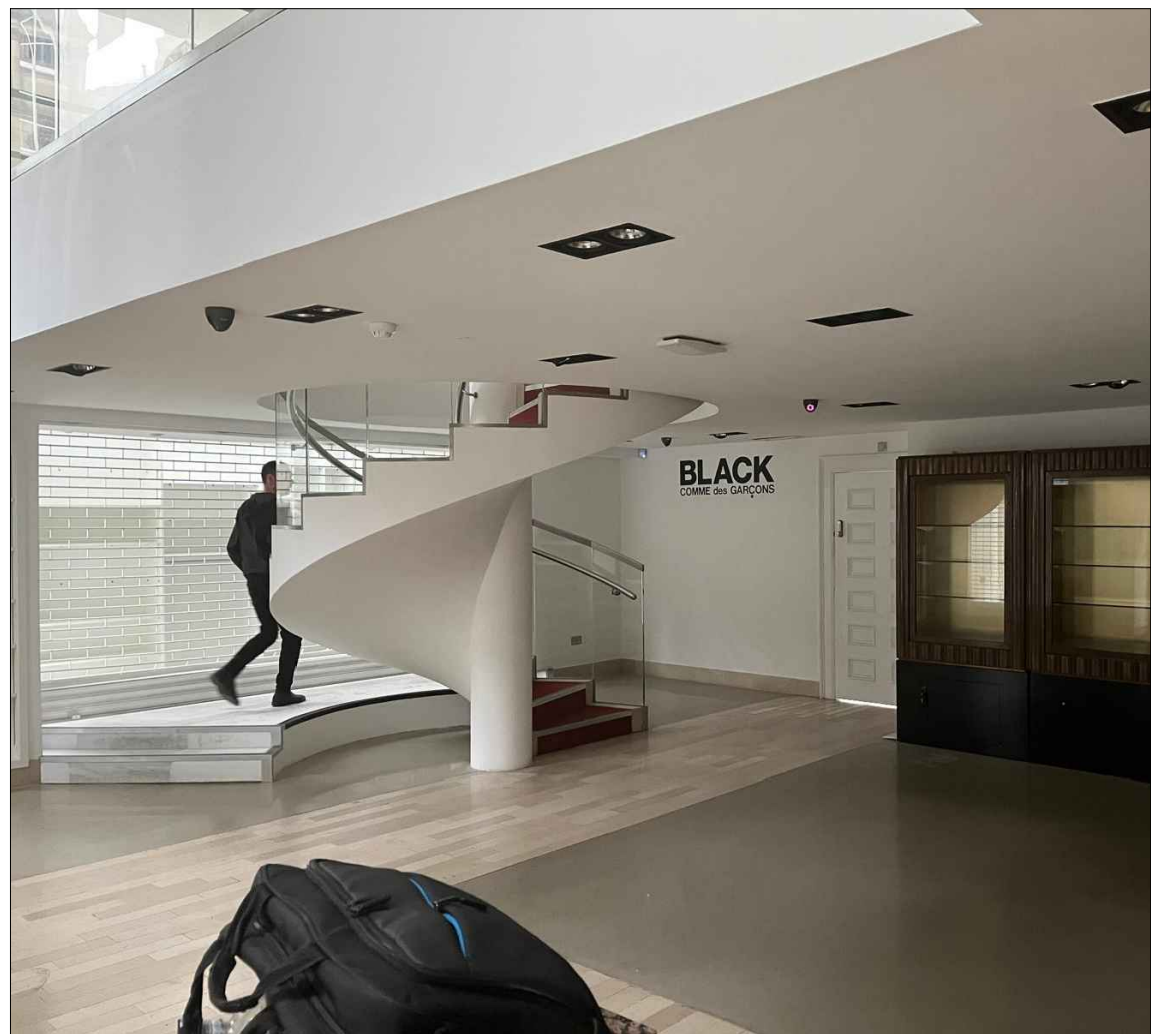

04



05

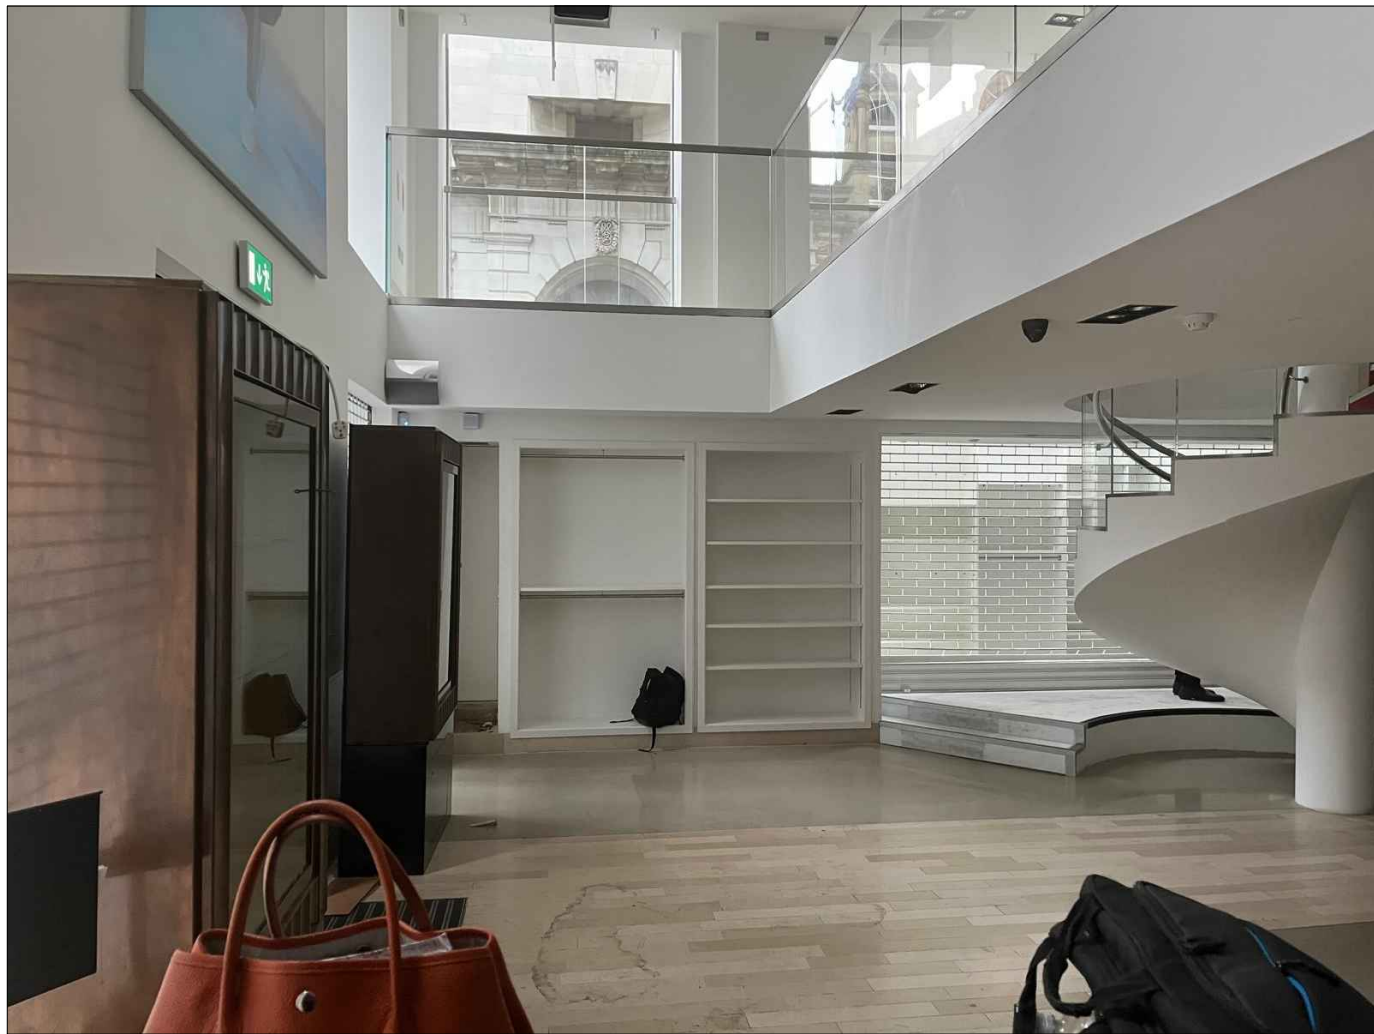

06



07



08

sea DESIGN GROUP

Client: COSTA COFFEE

Project: Manchester, Ship Canal House, King St, 98

Drg title: Existing Photos - Ground Floor

Scheme: Uplift v3.0

Scale: 1:50@A1 Date: 04.09.25

Drg No: 240350/3.2 Rev: -

Drg by: JS Check: SH

Rev by:

SEA Design Group, Unit 13D Princes Drive,
Kenilworth, Warwickshire CV8 2FD UK
Email: office@seadesigngroup.com
Telephone: +44 (0)1926 864440