




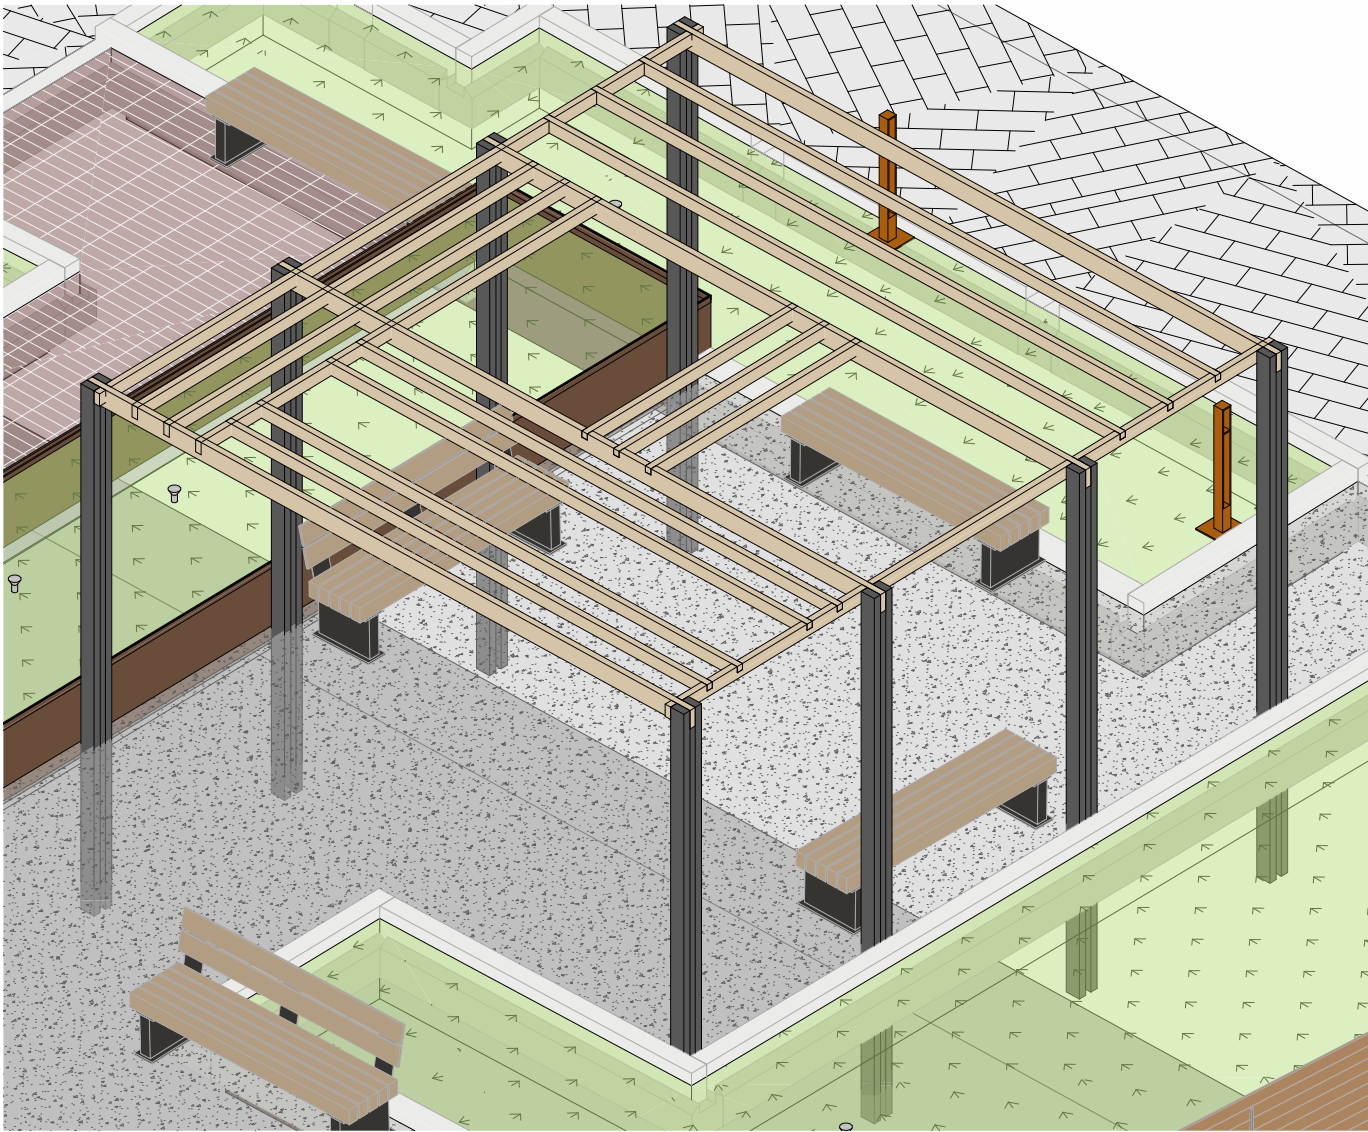


1
000332
3D View - Pergola
@

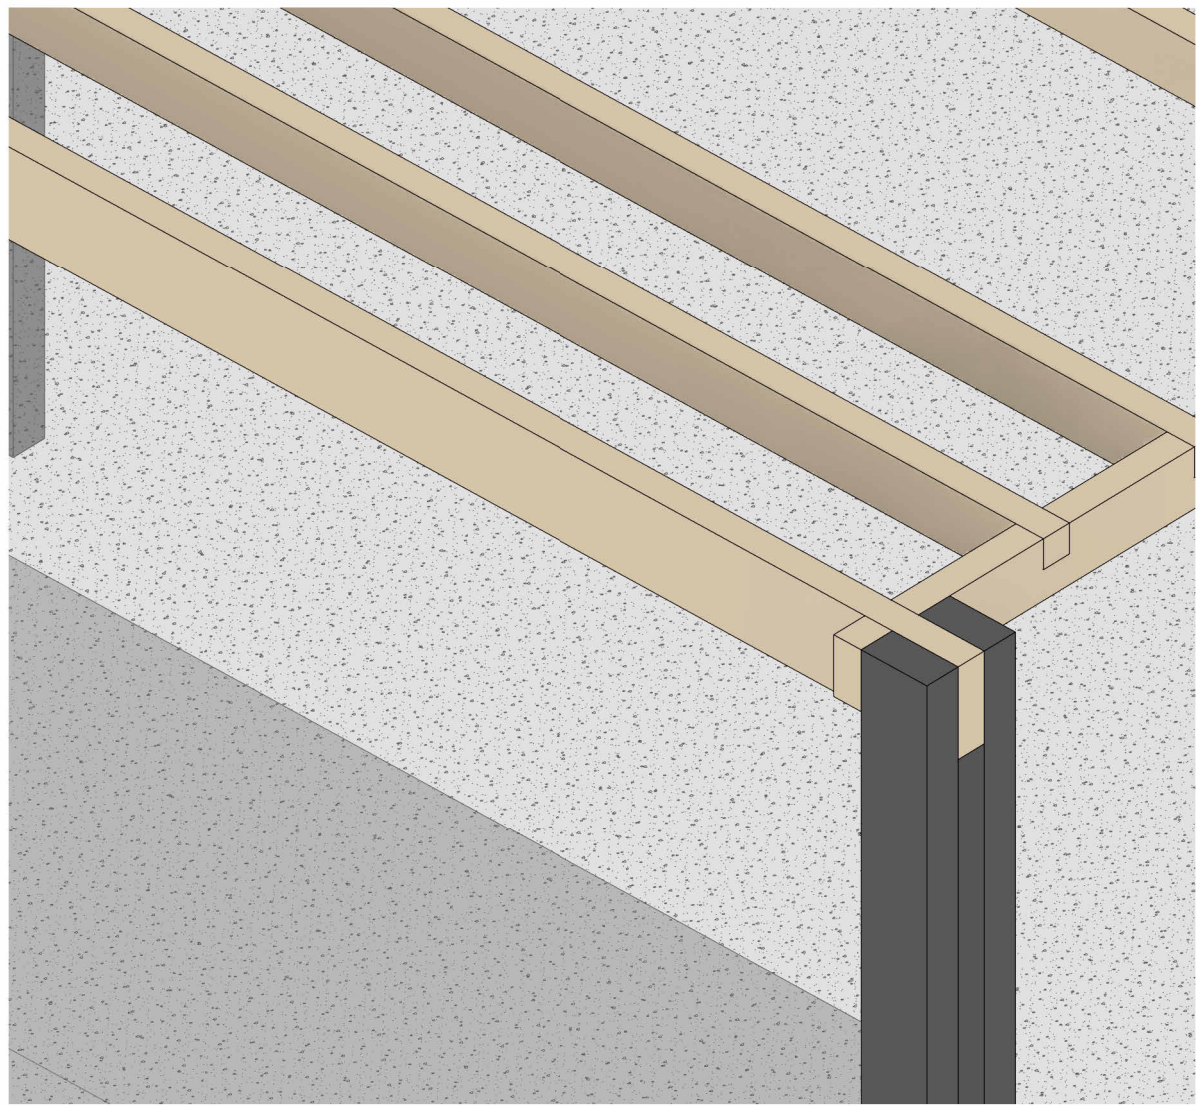


2
000332
3D View - Timber interfaces
@

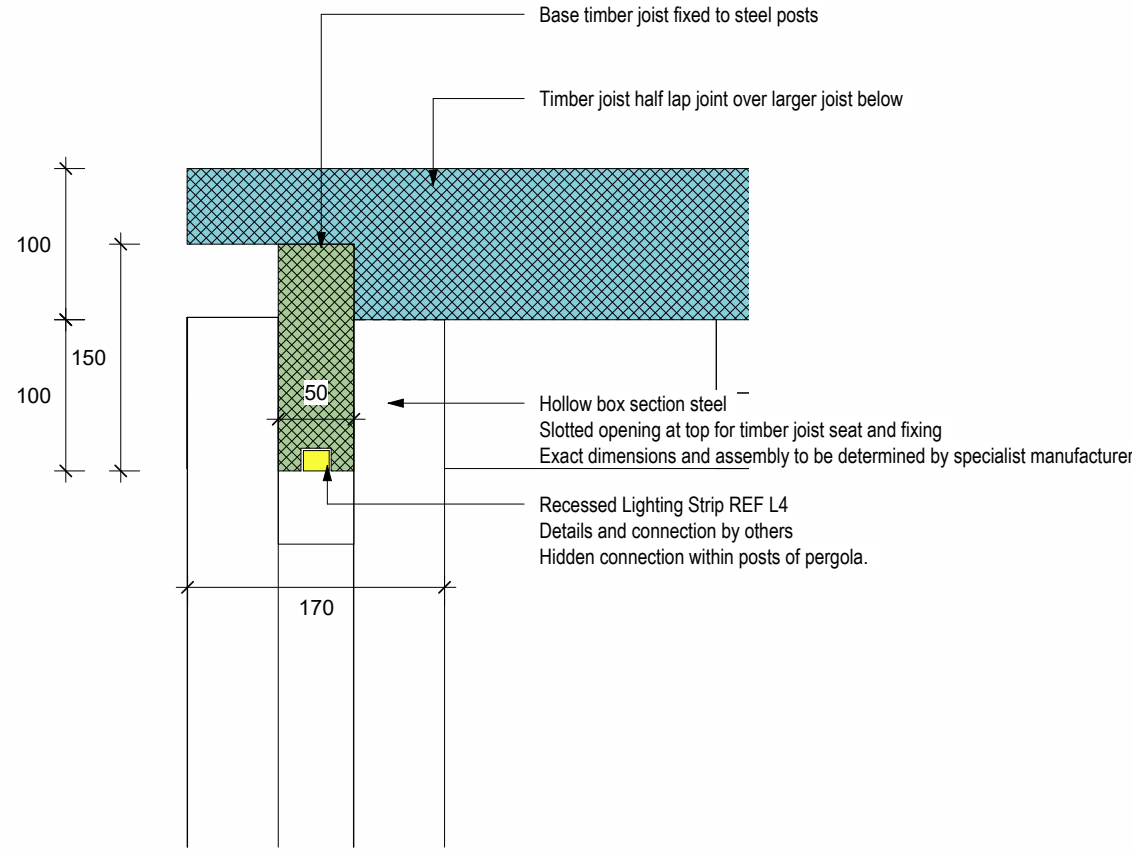


3
000332
Steel post interface with timber
1:5 @

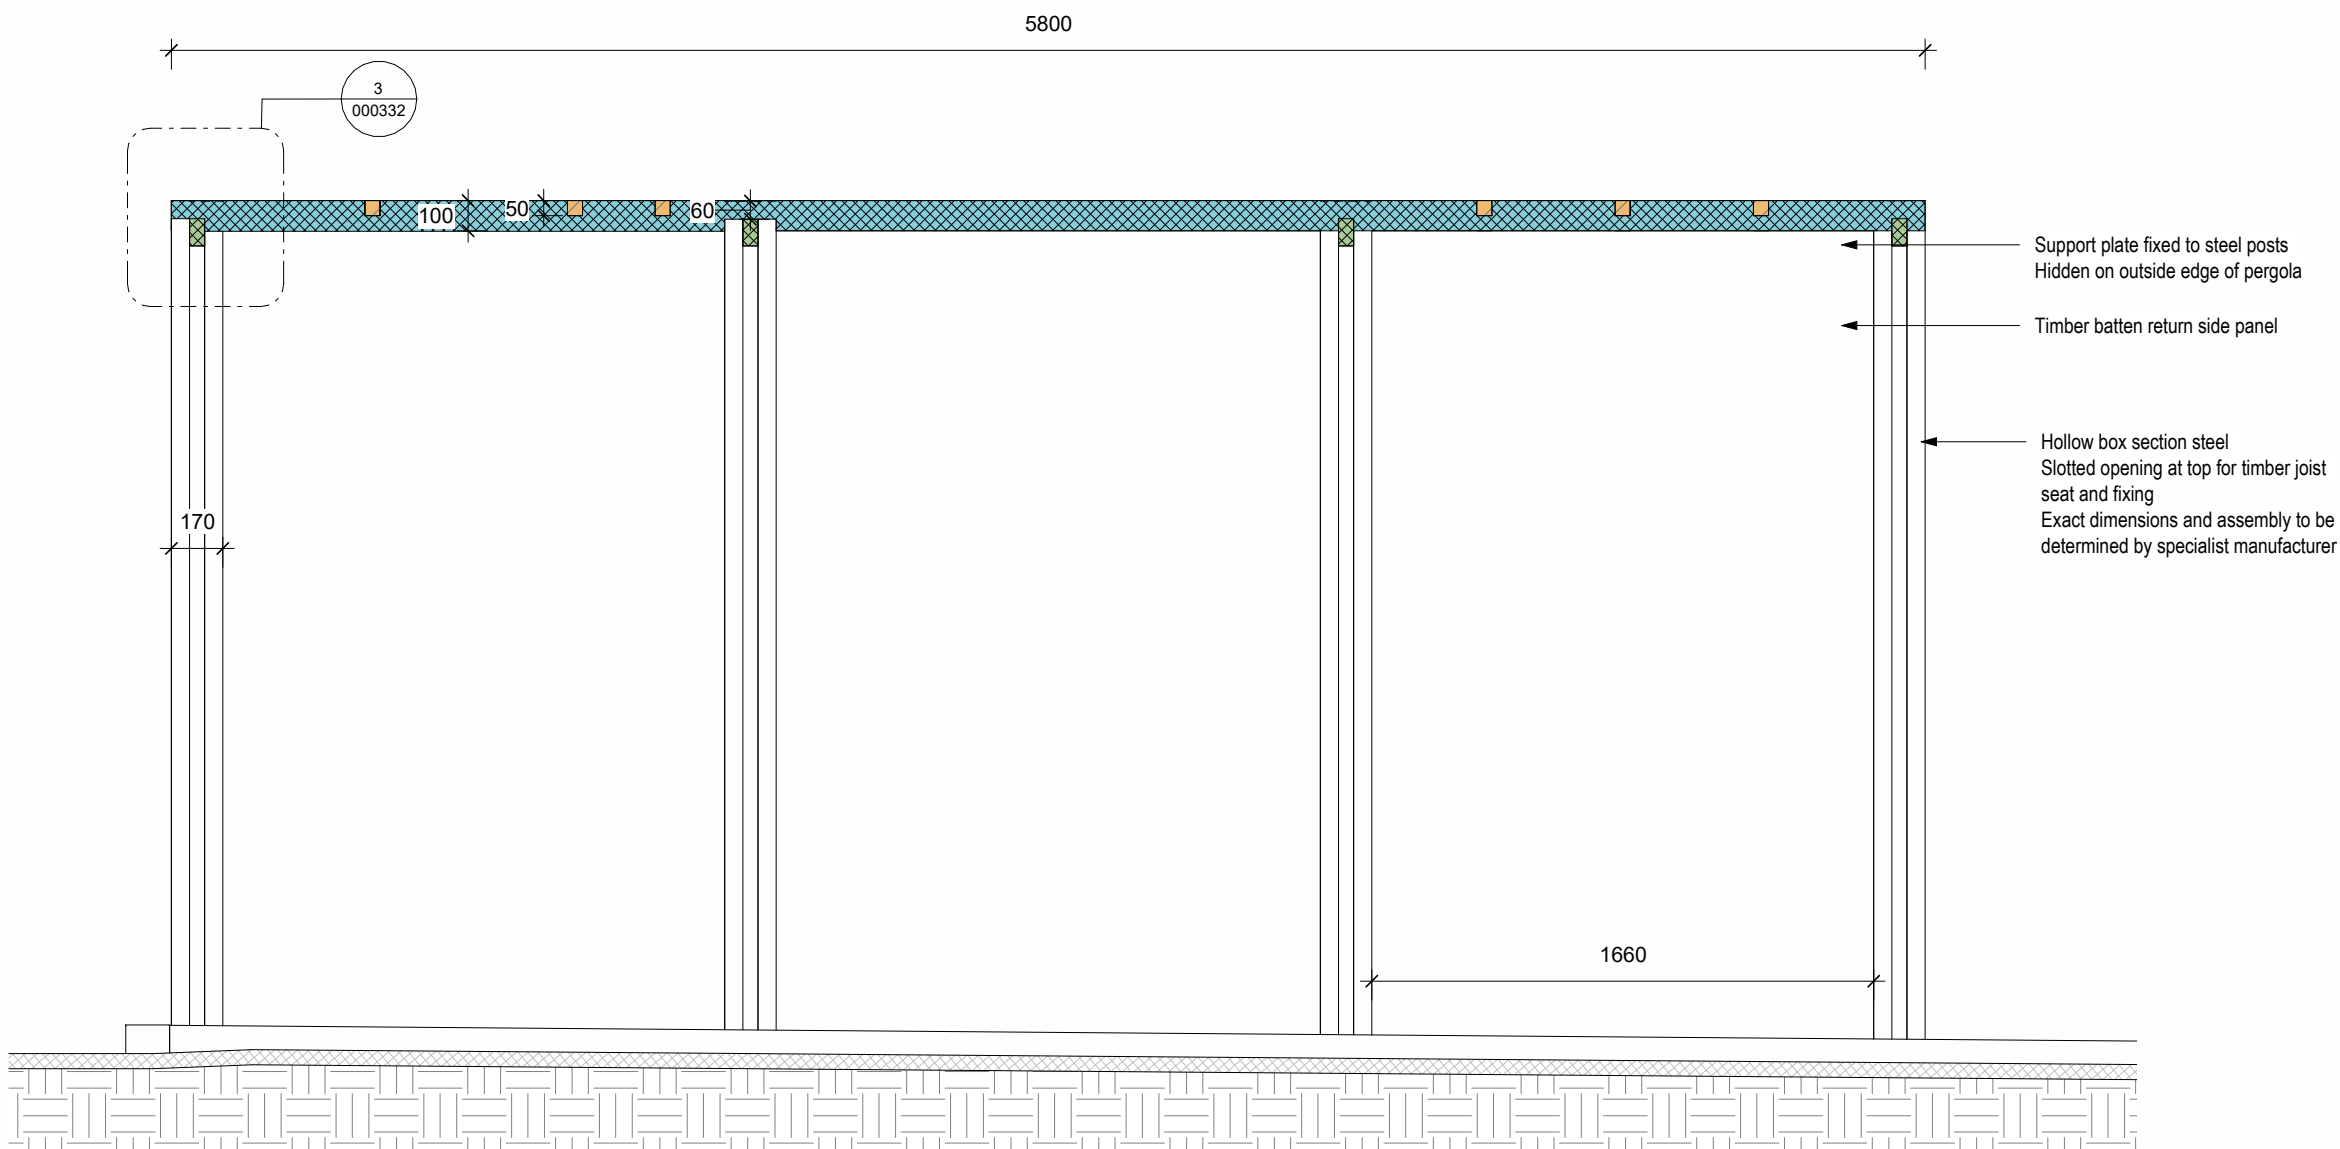

5
000332
Side Elevation
1:25 @

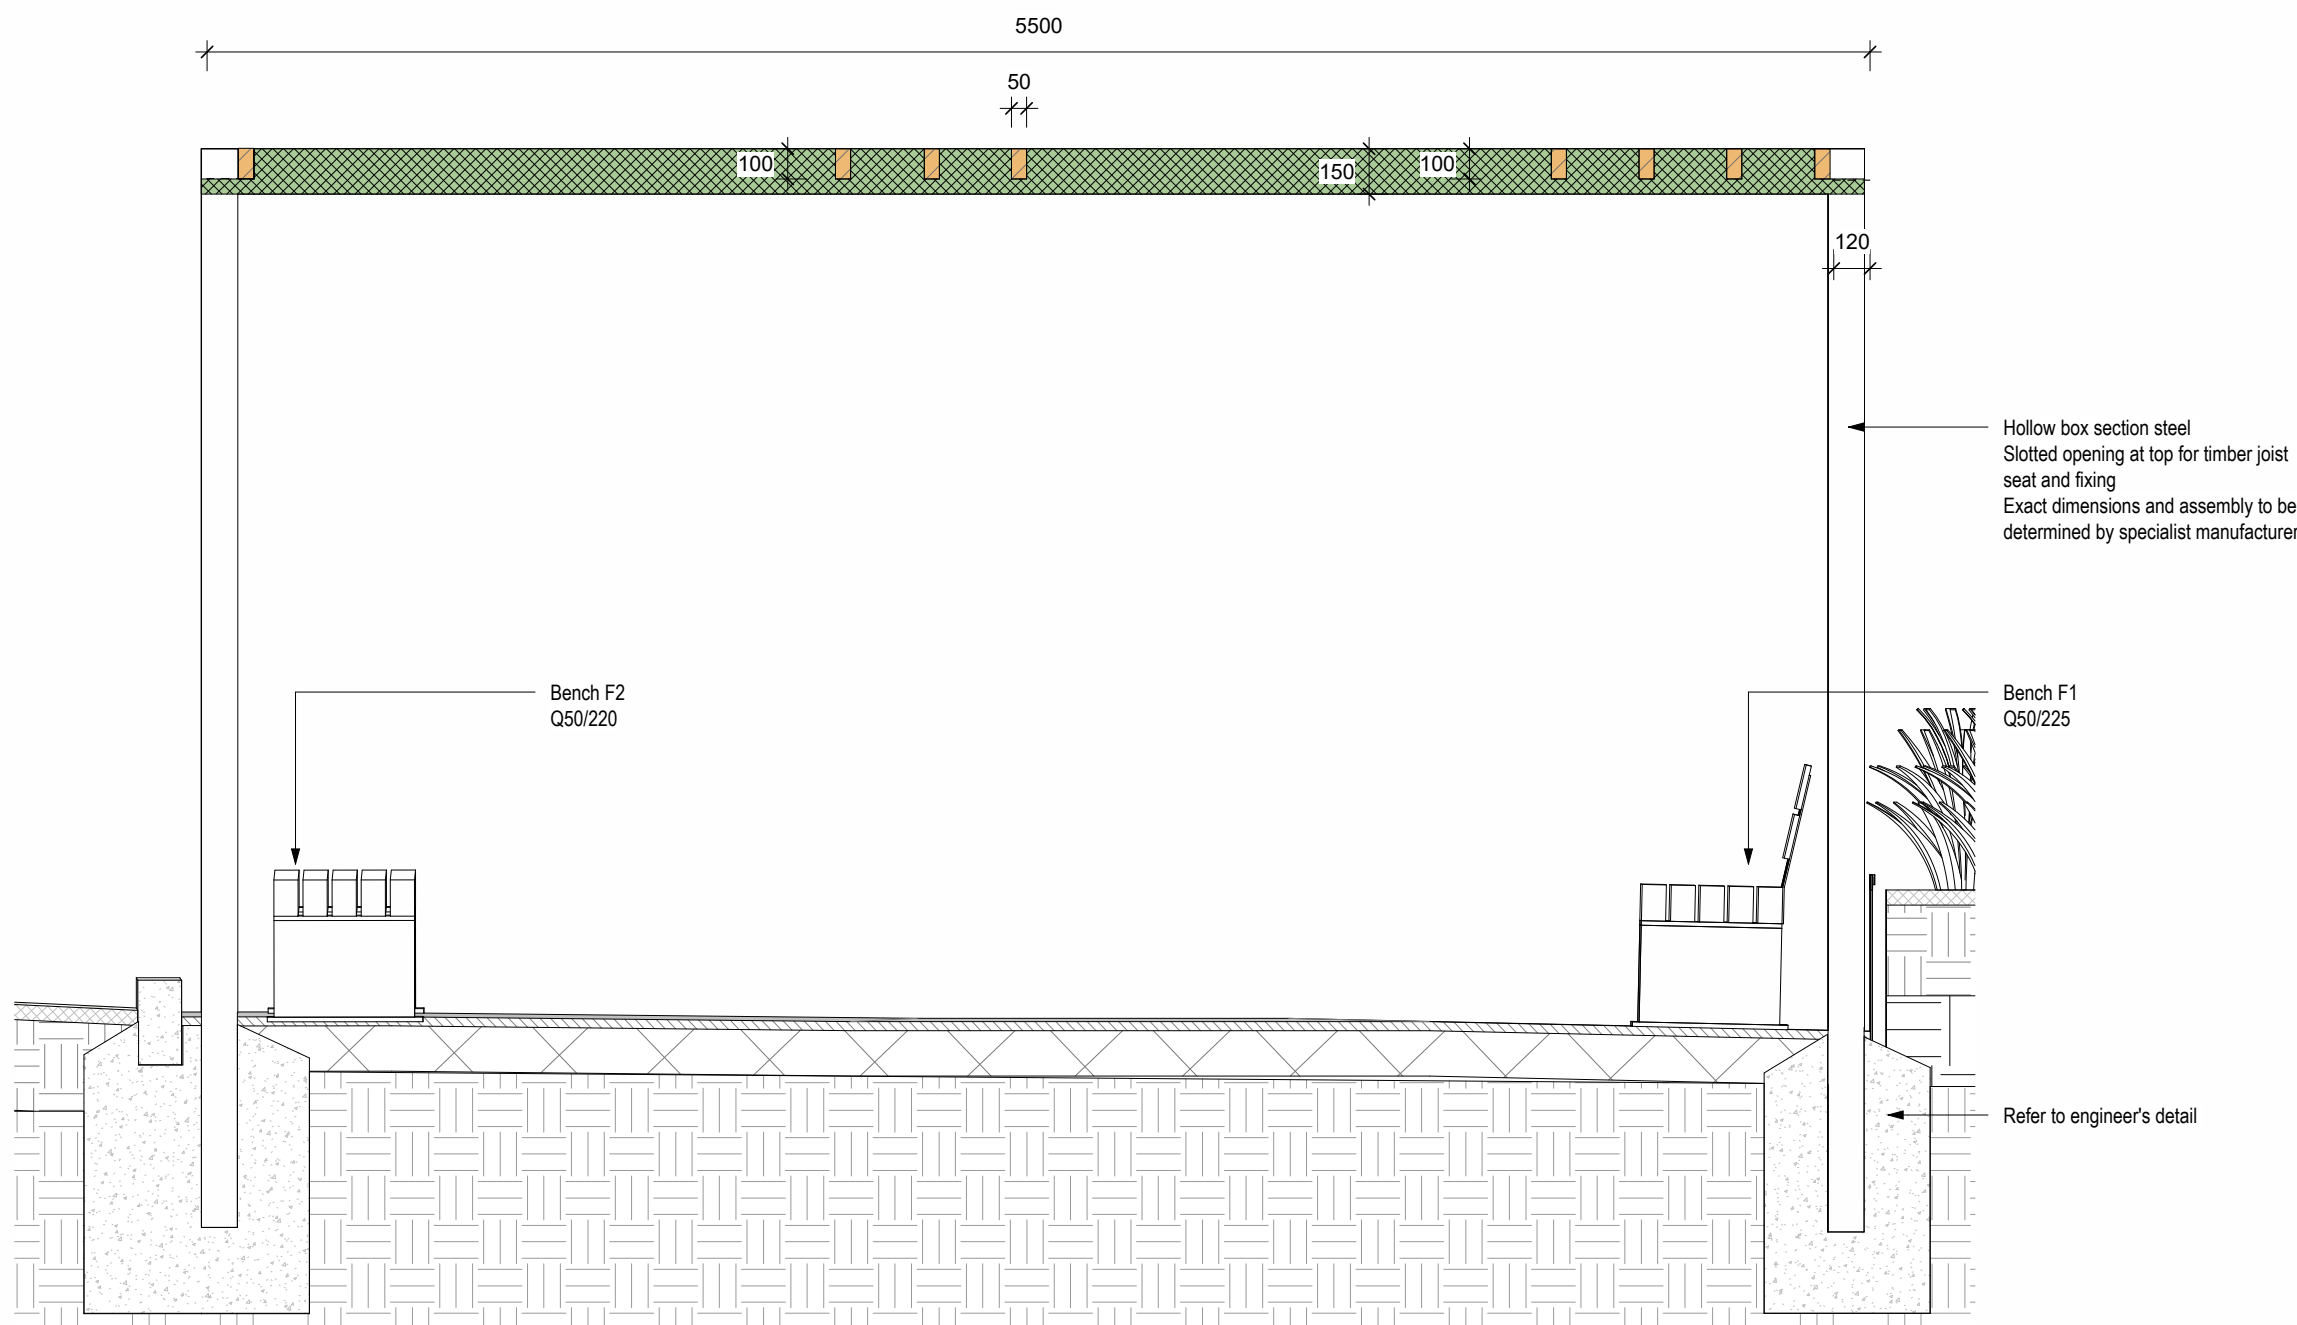

6
000332
Section Through Pergola
1:25 @ A1

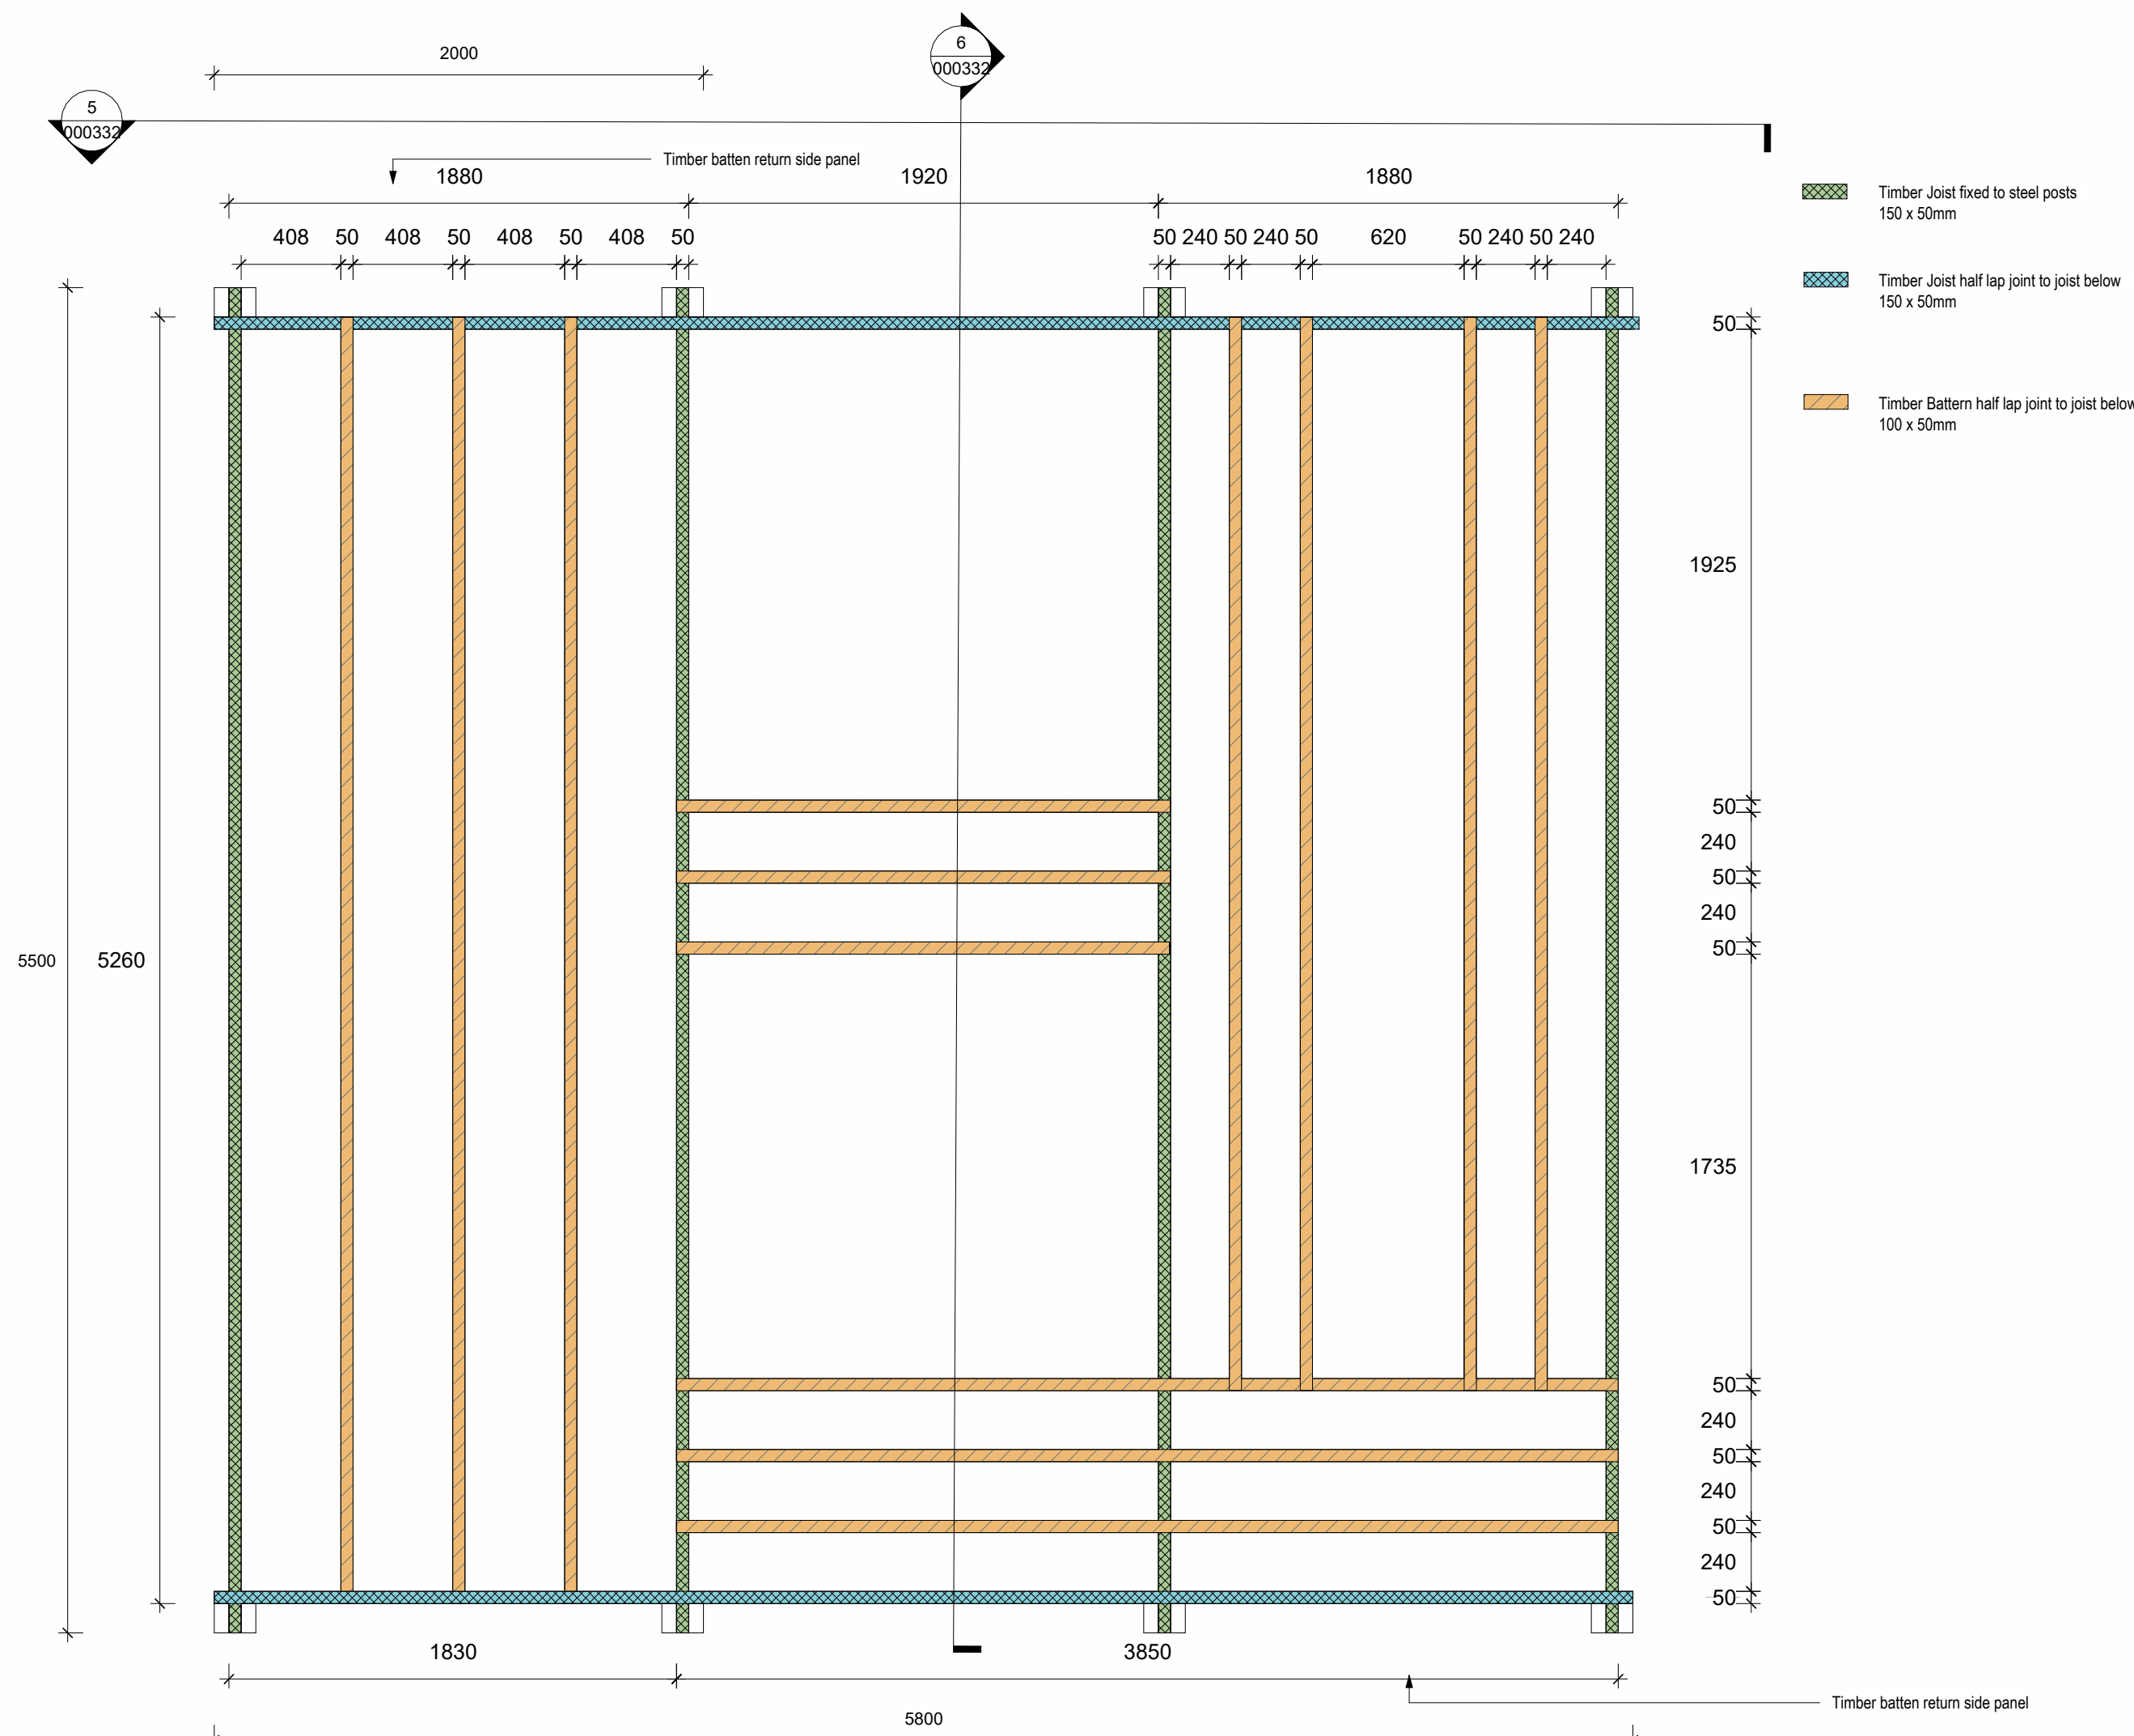

4
000332
Plan - Pergola
1:25 @ A1

rev	details	by	date
P01	STAGE 4 ISSUE	SB	04.07.2024
P02	STRIP LIGHTING ADDED TO UNDERSIDE OF PERIMETER. DETAIL BY OTHERS	SB	12.08.2024
P03	STAGE 5	ER	10.03.2025
P04	PLANNING NMA	ER	28.05.2025
P05	PLANNING NMA	OC	16.09.2025
P06	PLANNING NMA	OC	22.09.2025

Notes

- Do not scale from drawings, use figured dimension only.
- All dimensions to be checked on site
- This drawings should be read in conjunction with all other Gillespies drawings and specifications
- For General Arrangements refer to EYJW-GIL-EX-00-DR-L-000100 Series
- For Detailed Levels Plans refer to EYJW-GIL-EX-00-DR-L-000105
- For Hardworks Details refer to EYJW-GIL-EX-00-DR-L-000300 Series
- For Softworks Details refer to EYJW-GIL-EX-00-DR-L-000400 Series
- For Landscape NBS refer to EYJW-GIL-EX-00-TS-L-000501

PROVIDED FOR DESIGN INTENT ONLY. CONTRACTOR TO PROVIDE SPECIALIST FABRICTION DRAWINGS FOR LANDSCAPE ARCHITECT REVIEW

TO BE READ IN CONJUNCTION WITH LANDSCAPE NBS SECTION B91 FOR FURTHER DETAIL

Project Title

Eliza Yard, Ancoats
P21641-00-001

Drawing Title

Eliza Pergola Details

Purpose of Issue	Scale	Drawn
	As indicated @A1	CB
Planning NMA	Date	Checked
	06/24/24	SB
Drawing Number		Revision
EYJW-GIL-EX-00-DR-L-000332		P06

Drawing Status

S4 - FOR REVIEW & AUTHORISATION

BUILDERS SISK CONTRACTORS	Client
	John Sisk and Sons Ltd John Sisk & Son Ltd 2410 Regents Court The Crescent Birmingham Business Park Birmingham B37 7YE

Gillespies

5th Floor, Phoenix House, 3 South Parade, Leeds, LS1 5QX.
P. + 44 (0)113 247 0550 E. Rachel.Taylor@gillespies.co.uk