

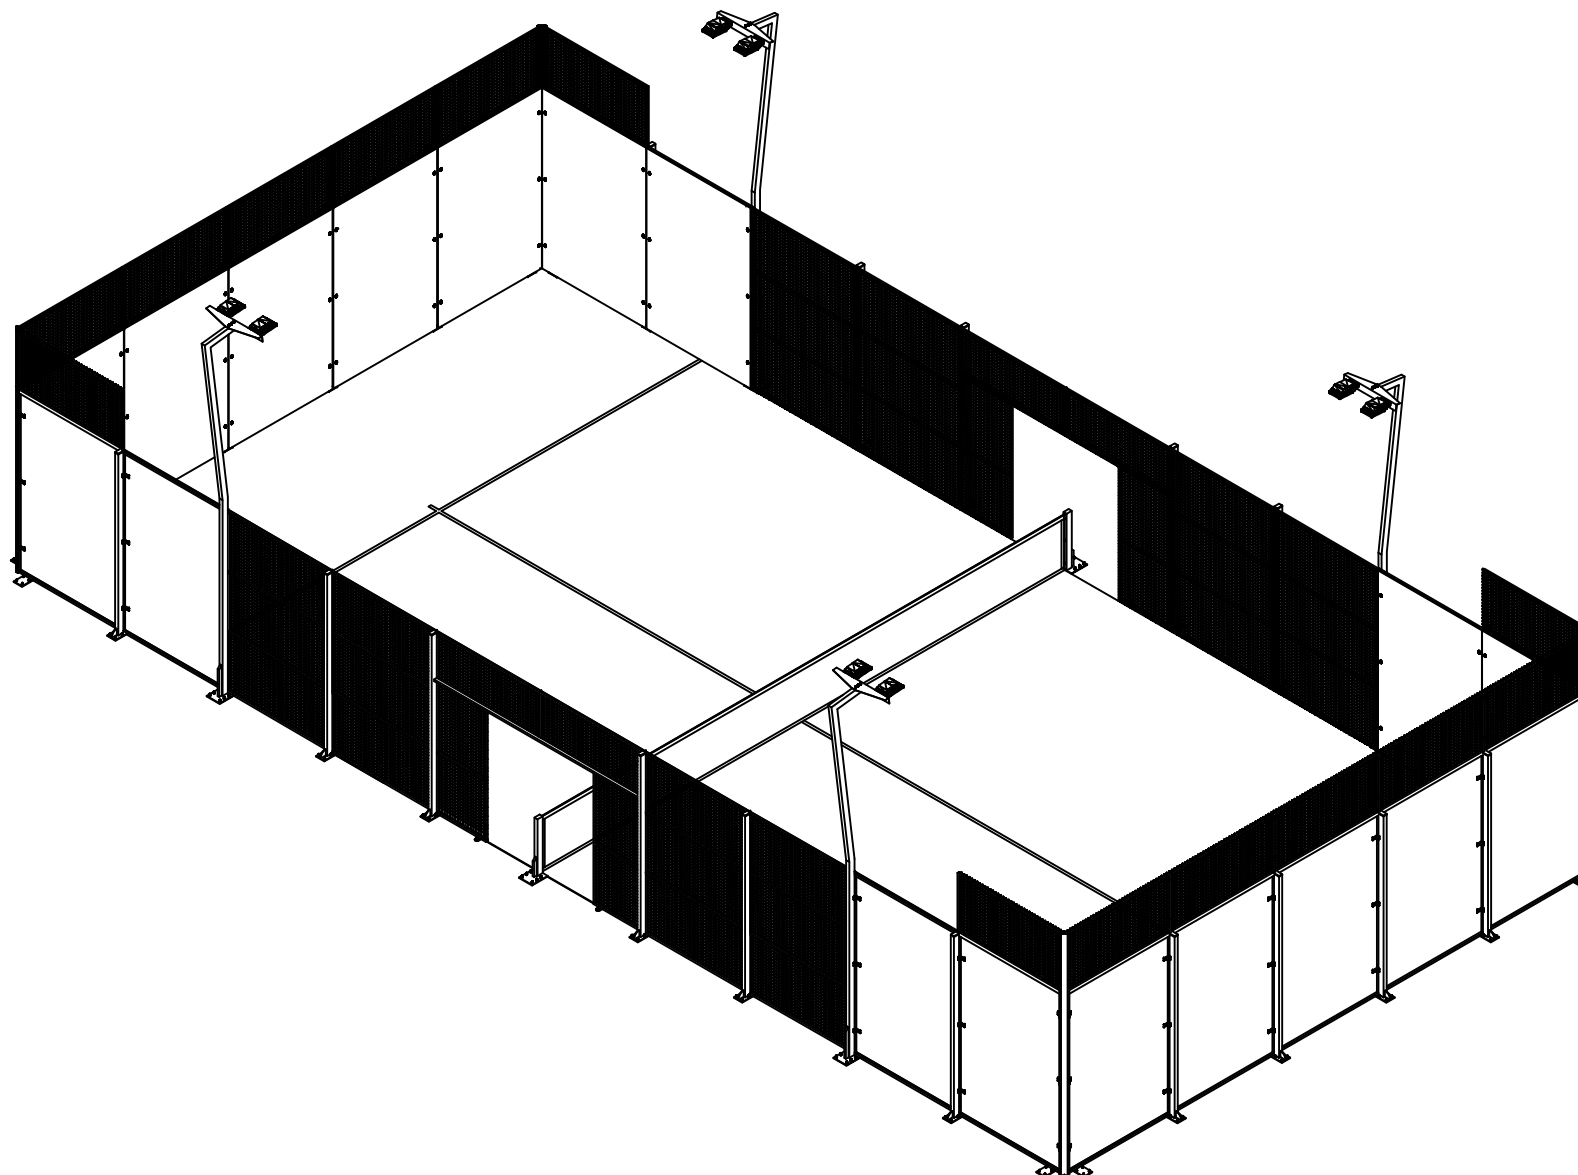
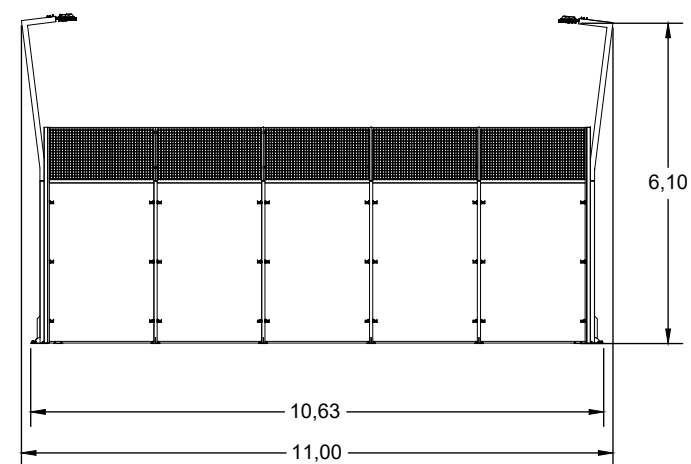


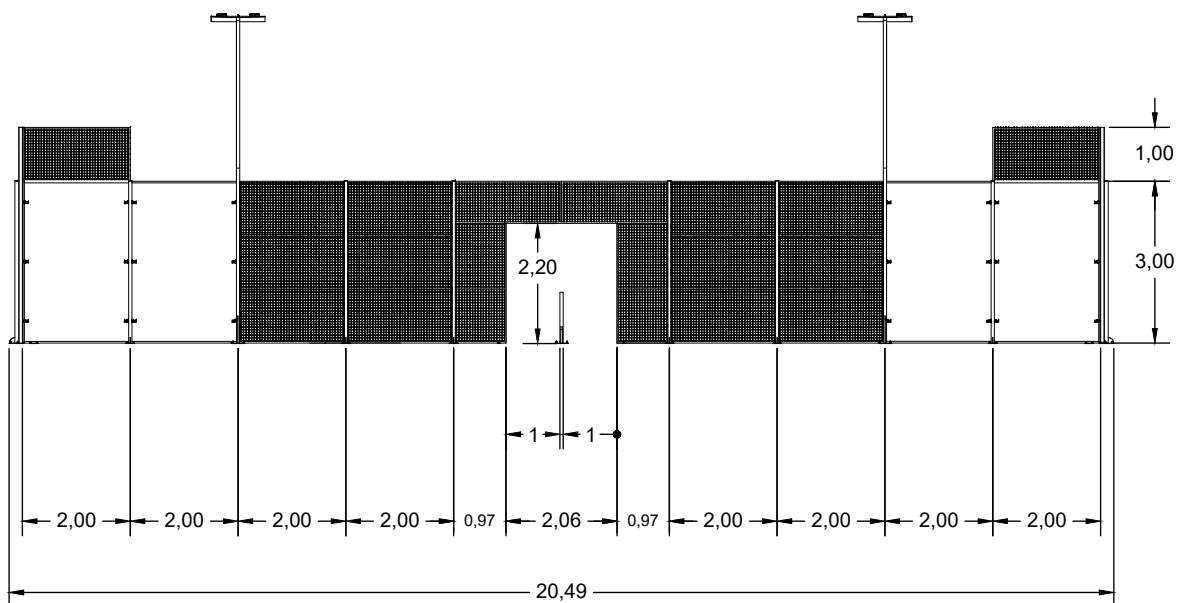


		PLAN: Foundation for outdoor installation of an Alba padel court.	
DATE: SEPT. 2022	CODE: 430/6		
SCALE: 1/142,85	PADEL ALBA S.L.		PLAN NUMBER: 00

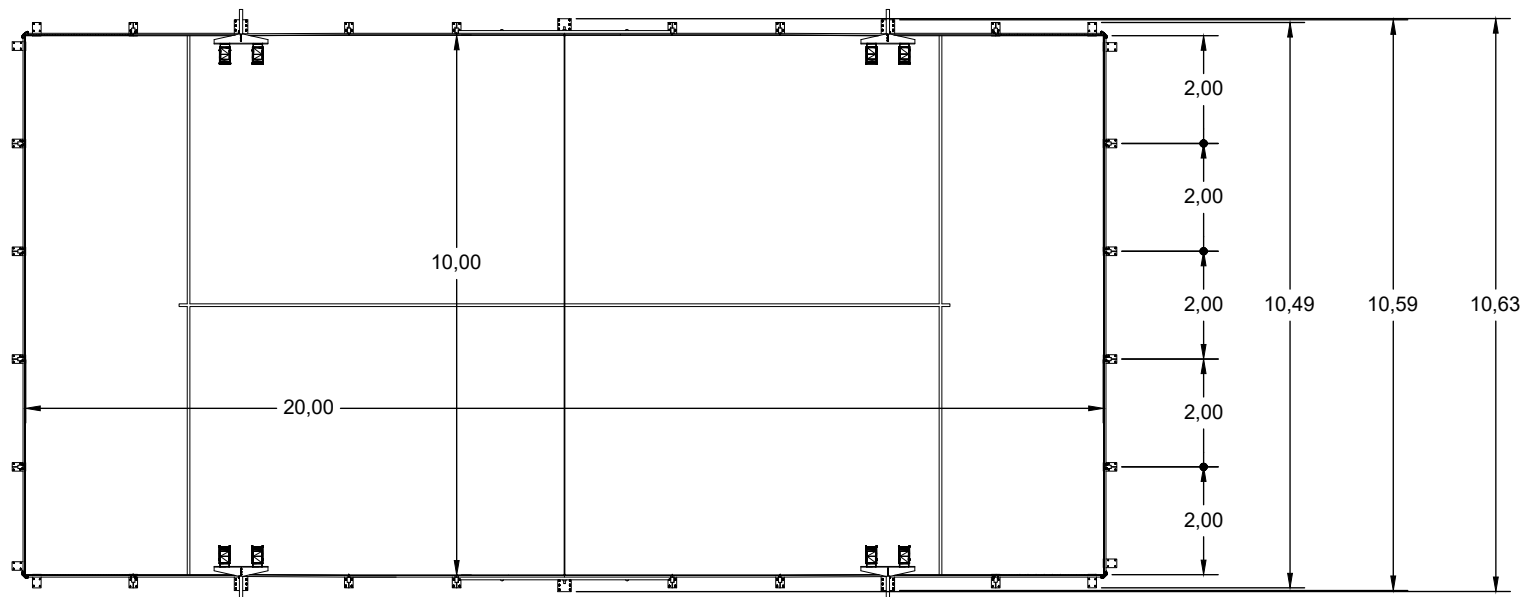


		PLAN:	
DATE:		CODE:	
SEPT. 2022		430/6	
SCALE:		PLAN NUMBER:	
1/142,85		PADEL ALBA S.L.	
		01	


Exterior and interior dimensions of an Alba padel court.

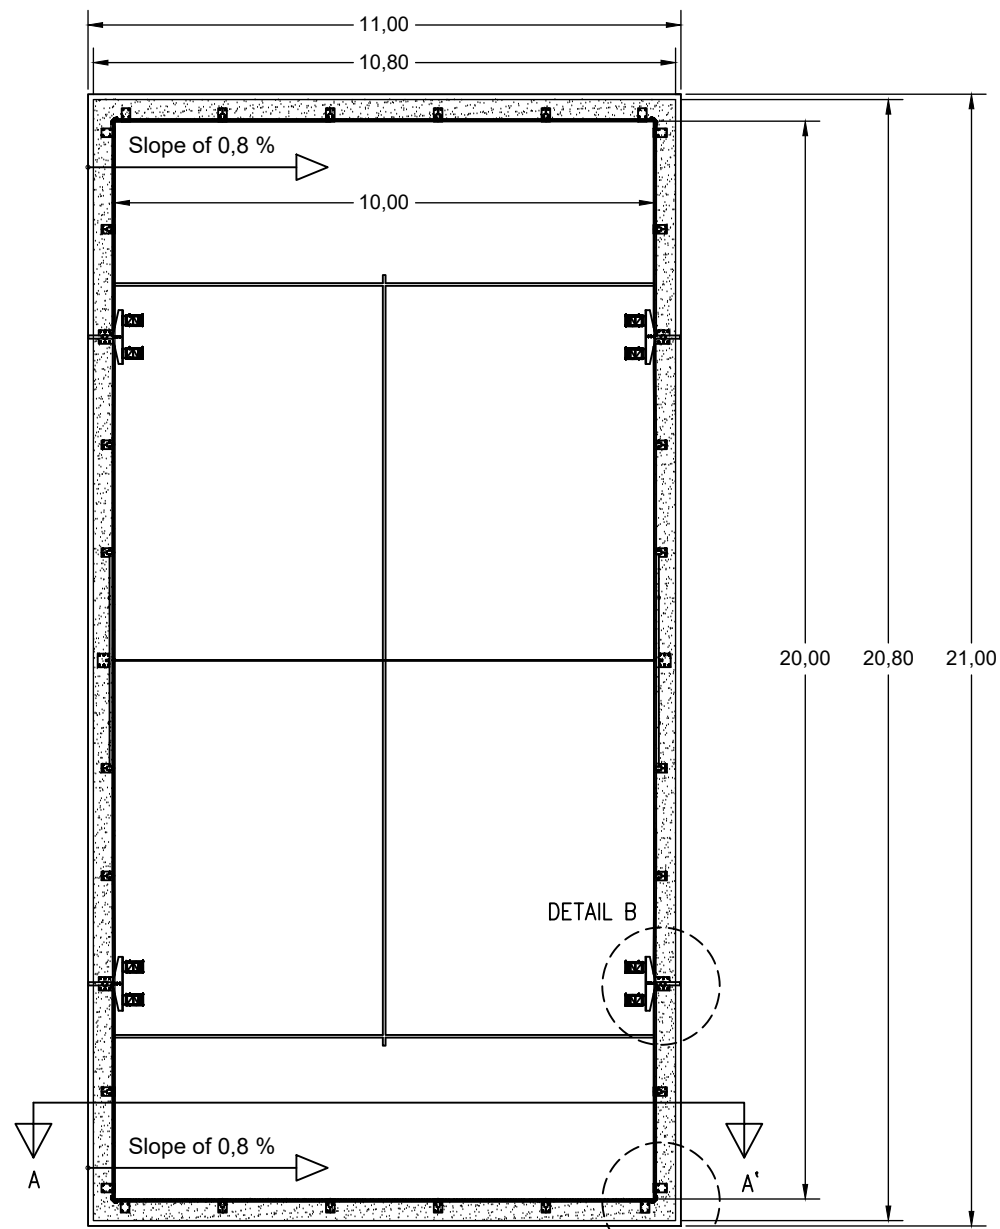


DETAIL A

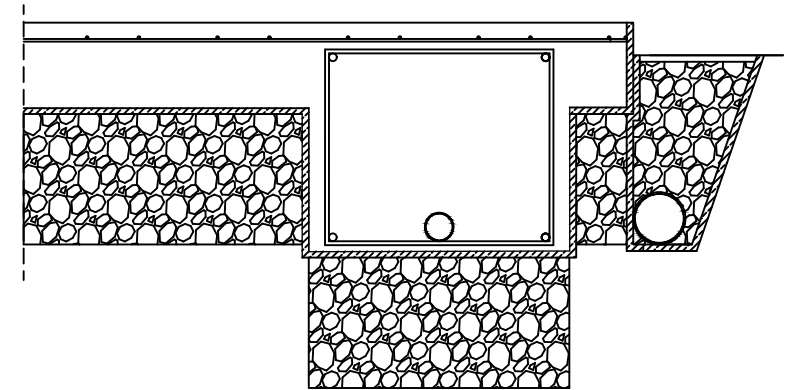

DETAIL B

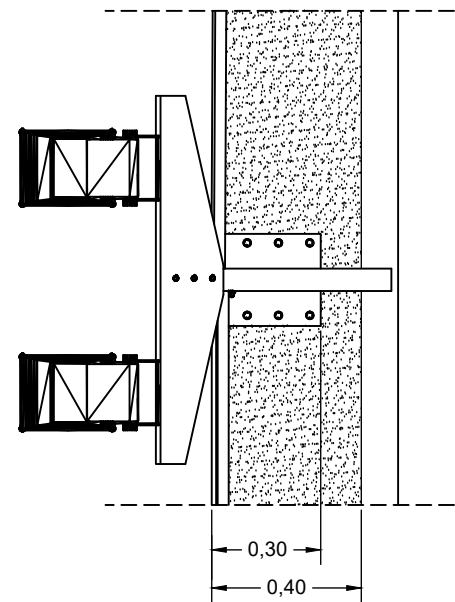

DETAIL C

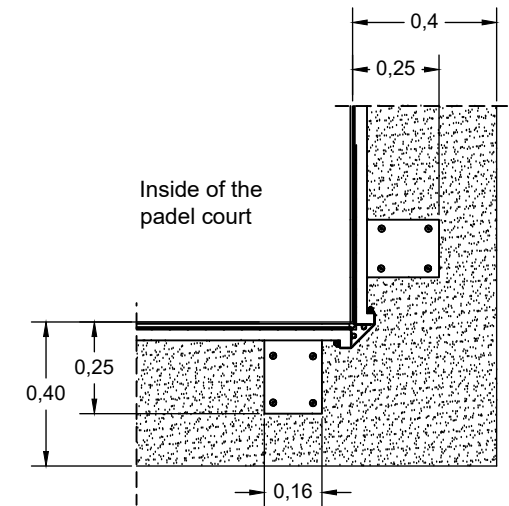

Ring concrete beam of 40 x 40 cm

CROSS-SECTION A-A'




DETAIL A

Note:

The dimensions of the ring concrete beam, the foundation reinforcement and the concrete slab will depend on the geotechnical conditions of the soil, the location of the construction site and the local standards of each country (e.g., frost-free criteria).

		PLAN: Position of the concrete slab with ring concrete beam for an Alba padel court.	
DATE: SEPT. 2022	CODE: 430/6		
SCALE: 1/142,85	PADEL ALBA S.L.		PLAN NUMBER: 02

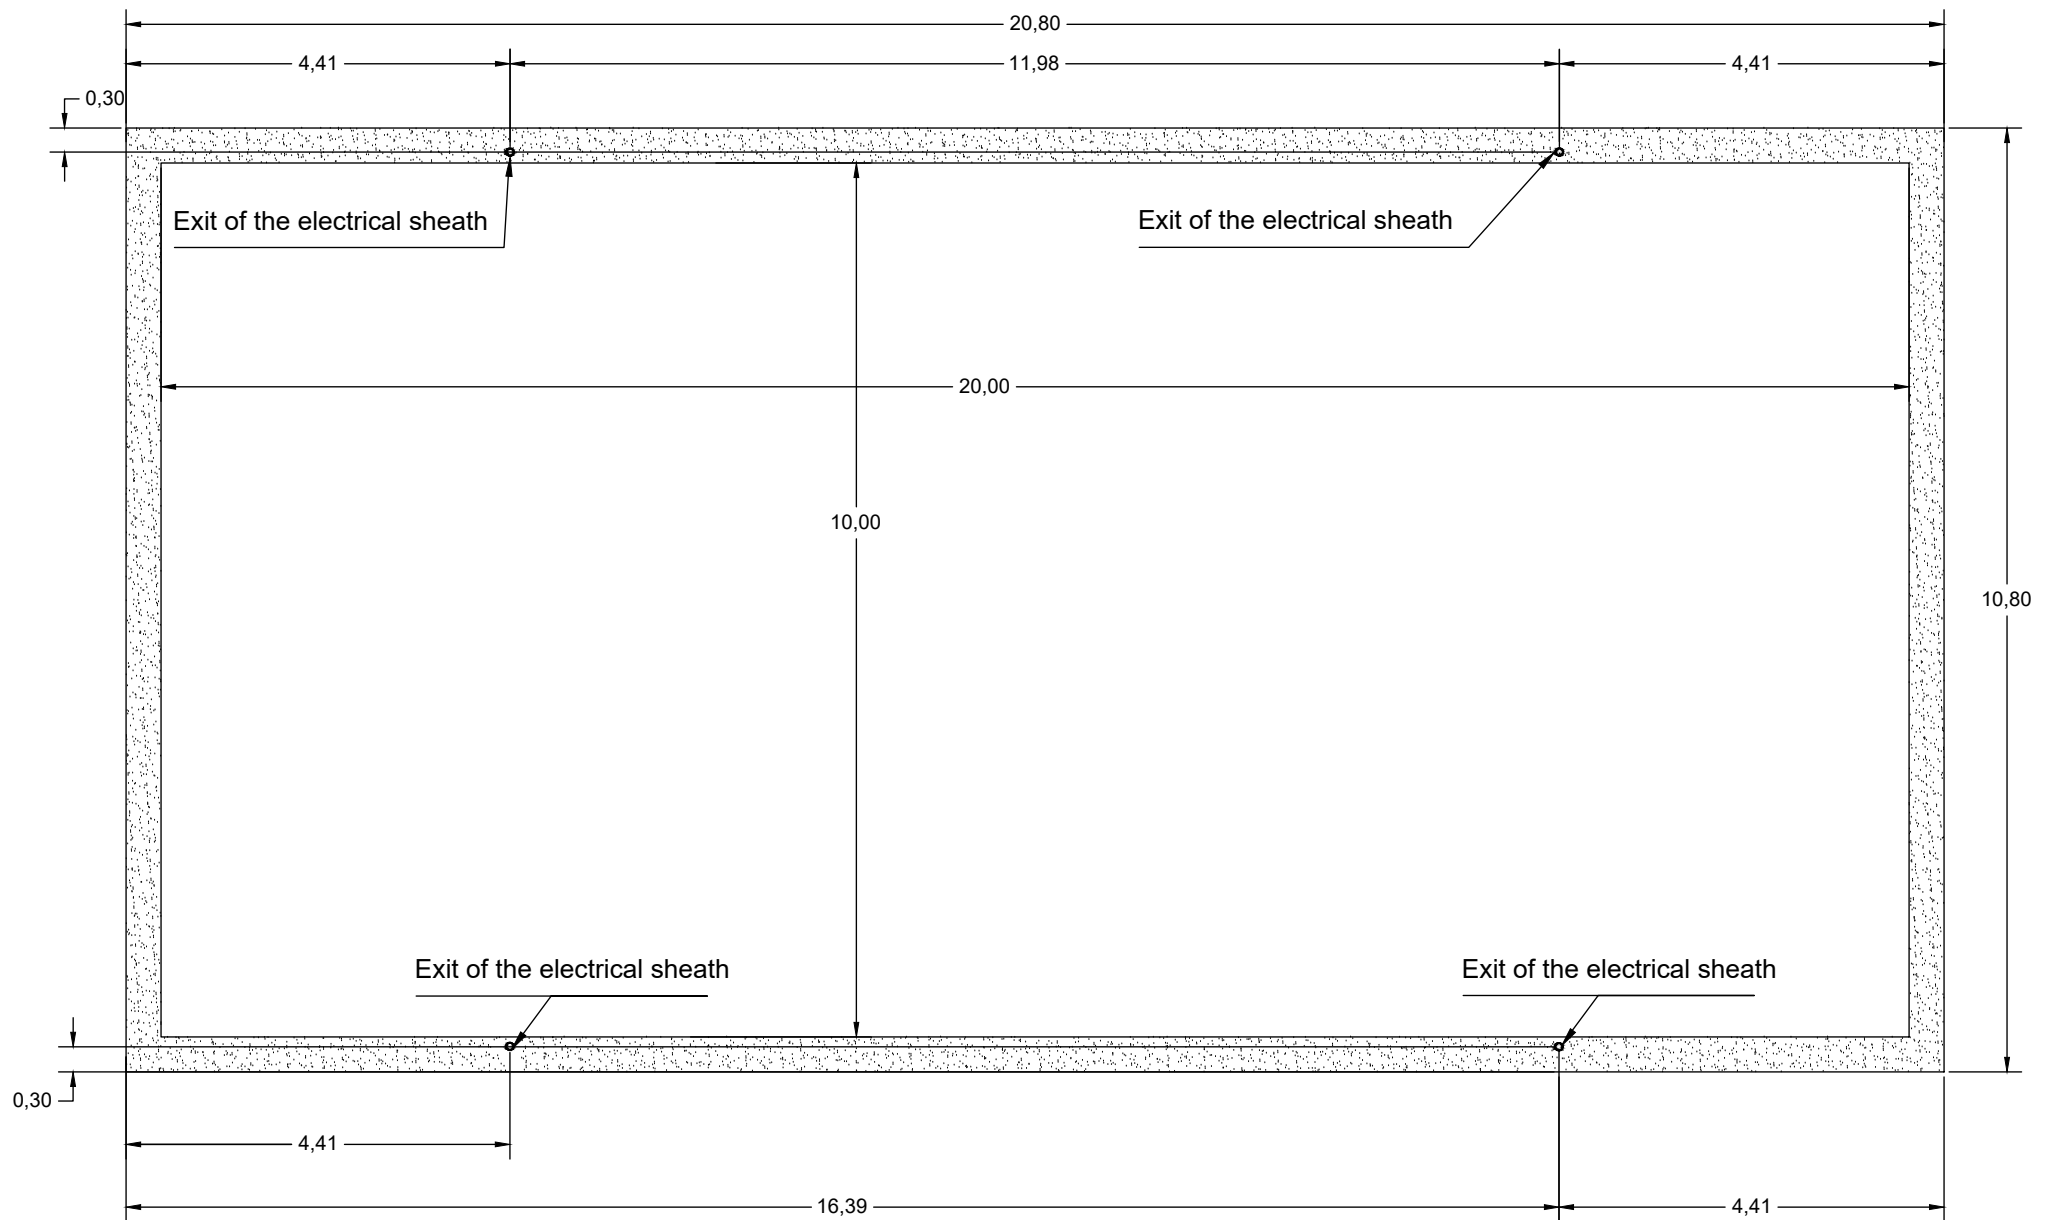

Note:

To anticipate 1.5 meters of electrical cable that exceeds the electrical sheath for the connection of each light pole.

		PLAN: Dimensions of the ring concrete beam and location of the electrical conduits	
DATE: SEPT. 2022	CODE: 430/6		
ECHELLE: 1/89,28	PADEL ALBA S.L.		PLAN NUMERO: 03