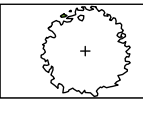
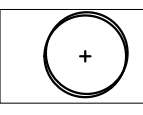
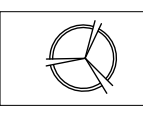
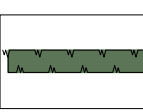
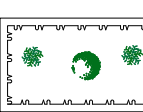
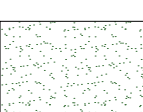
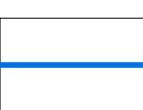


Notes:

Please do not scale from this drawing, either paper or electronic copies.
All final measurements must be checked on site by the contractor.
If there are any discrepancies noted in relation to dimensions or scale, please notify the Landscape Architect.
All works are to be carried out in accordance with the latest British Standards and/or Codes of Practice unless otherwise stated.
This drawing is the property of DAC Landscape Architecture Ltd and must not be copied or reproduced in any way, whole or in part without the permission of the client or DAC Landscape Architecture Ltd. Copyright © of DAC Landscape Architecture Ltd.


Legend:

-  **Proposed large tree in soft ground**
Height: 450-550cm with 2m clear stem
Girth: 14-16cm/ Extra Heavy Standard
-  **Proposed medium growing tree**
Height: 350-450cm
Girth: 12-14cm/ Heavy Standard
-  **Proposed small growing tree**
Height: 250-350cm
Girth: 10-12cm/ Select Standard
-  **Proposed evergreen hedge**
Height: 90-100cm
Density: 3 per linear metre
Stock: 5L container
-  **Proposed shrub planting with feature specimens**
-  **Proposed front gardens/ amenity grass**
-  **Proposed low level railings**

0 10m
SCALE 1:250



Location Plan:

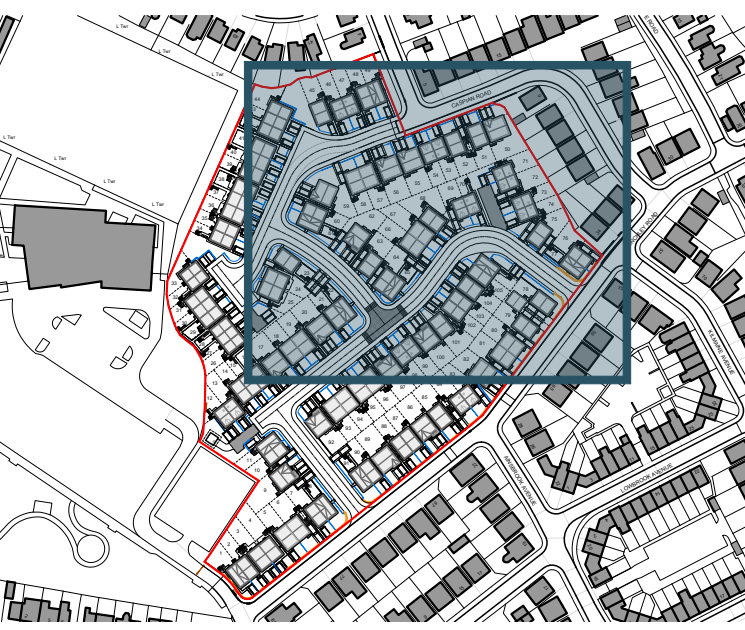

Revision Notes:

Rev	Initials	Description	Date
P5	MC	Updated in line with landscape masterplan (rev P6) 25-07-25	
P4	DC	Updated in line with landscape masterplan (rev P5) 04-04-25	
P3	DC	Updated to show the refuse locations and timber cycle shed to rear gardens	23-03-25
P2	DC	Additional planting in line with client comments	18-03-25
P1	DC	First issue	17-03-25

Client:

Miller Homes

Project:

Hinchley Road, Blackley

Title:

Detailed Planting Plan: 3 of 3

Status:

For Approval

Date:

17-03-2025

Drawing No:

120-DAC-PL-004

Revision:

P5

Scale:


1:250

Paper Size:

A1

Drawn by:

DC

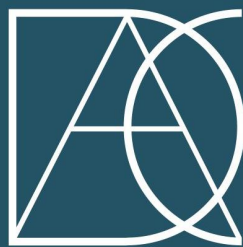

LANDSCAPE
ARCHITECTURE
Email: info@dacla.co.uk
Tel: 07973823834
Website: www.dacla.co.uk