


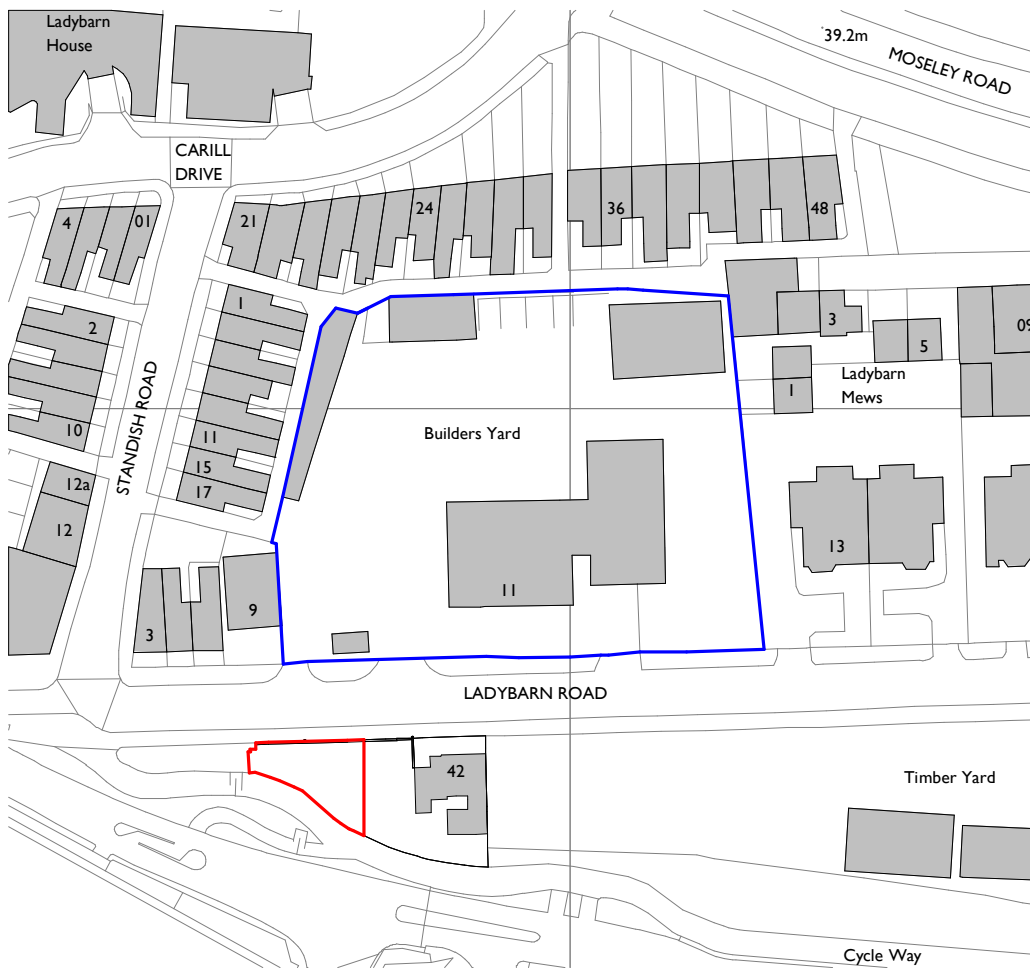

LOCATION PLAN

1 : 1250



10 0 10 20 30 40 50
SCALE 1:1250 m

REVISIONS

Guidance:
Refer to the following documents for guidance on the BIM Standards and review processes.

A. BIM Project Appraisal form
B. AIA BIM Project BIM Strategy Manual
C. AIA BIM (UK) BIM Standard
(all located F:\PROJECTS\COLL REVT)

REA prepared this model using Revit 2017 and does not accept liability for any loss or degradation of the information held in the model resulting from the translation from the original file format to another file format or from the recipient's reading of it in any other program or an earlier version of Revit.

CLIENT

HOWARTH TIMBER & BUILDING SUPPLIES

HOWARTH TIMBER & BUILDING SUPPLIES
FALLOWFIELD, MANCHESTER, M14 6WN

TITLE
LOCATION PLAN

DATE

JULY 2025

SCALE

1 : 1250

STATUS

PLANNING

REVISION

DRAWING NUMBER
2149.001

Richard Eves Architects LLP
Alexandra Villa, 3 Victoria Avenue, Harrogate, HG1 1EQ
Tel: 01423 504488 Fax: 01423 500015 office@rearchitects.co.uk

richard eves
ARCHITECTS