

RF +55,795

04 +52,220

03 +48,350


02 +44,955

01 +41,390

GRD +36,890

B1 +33,200

B2 +30,275

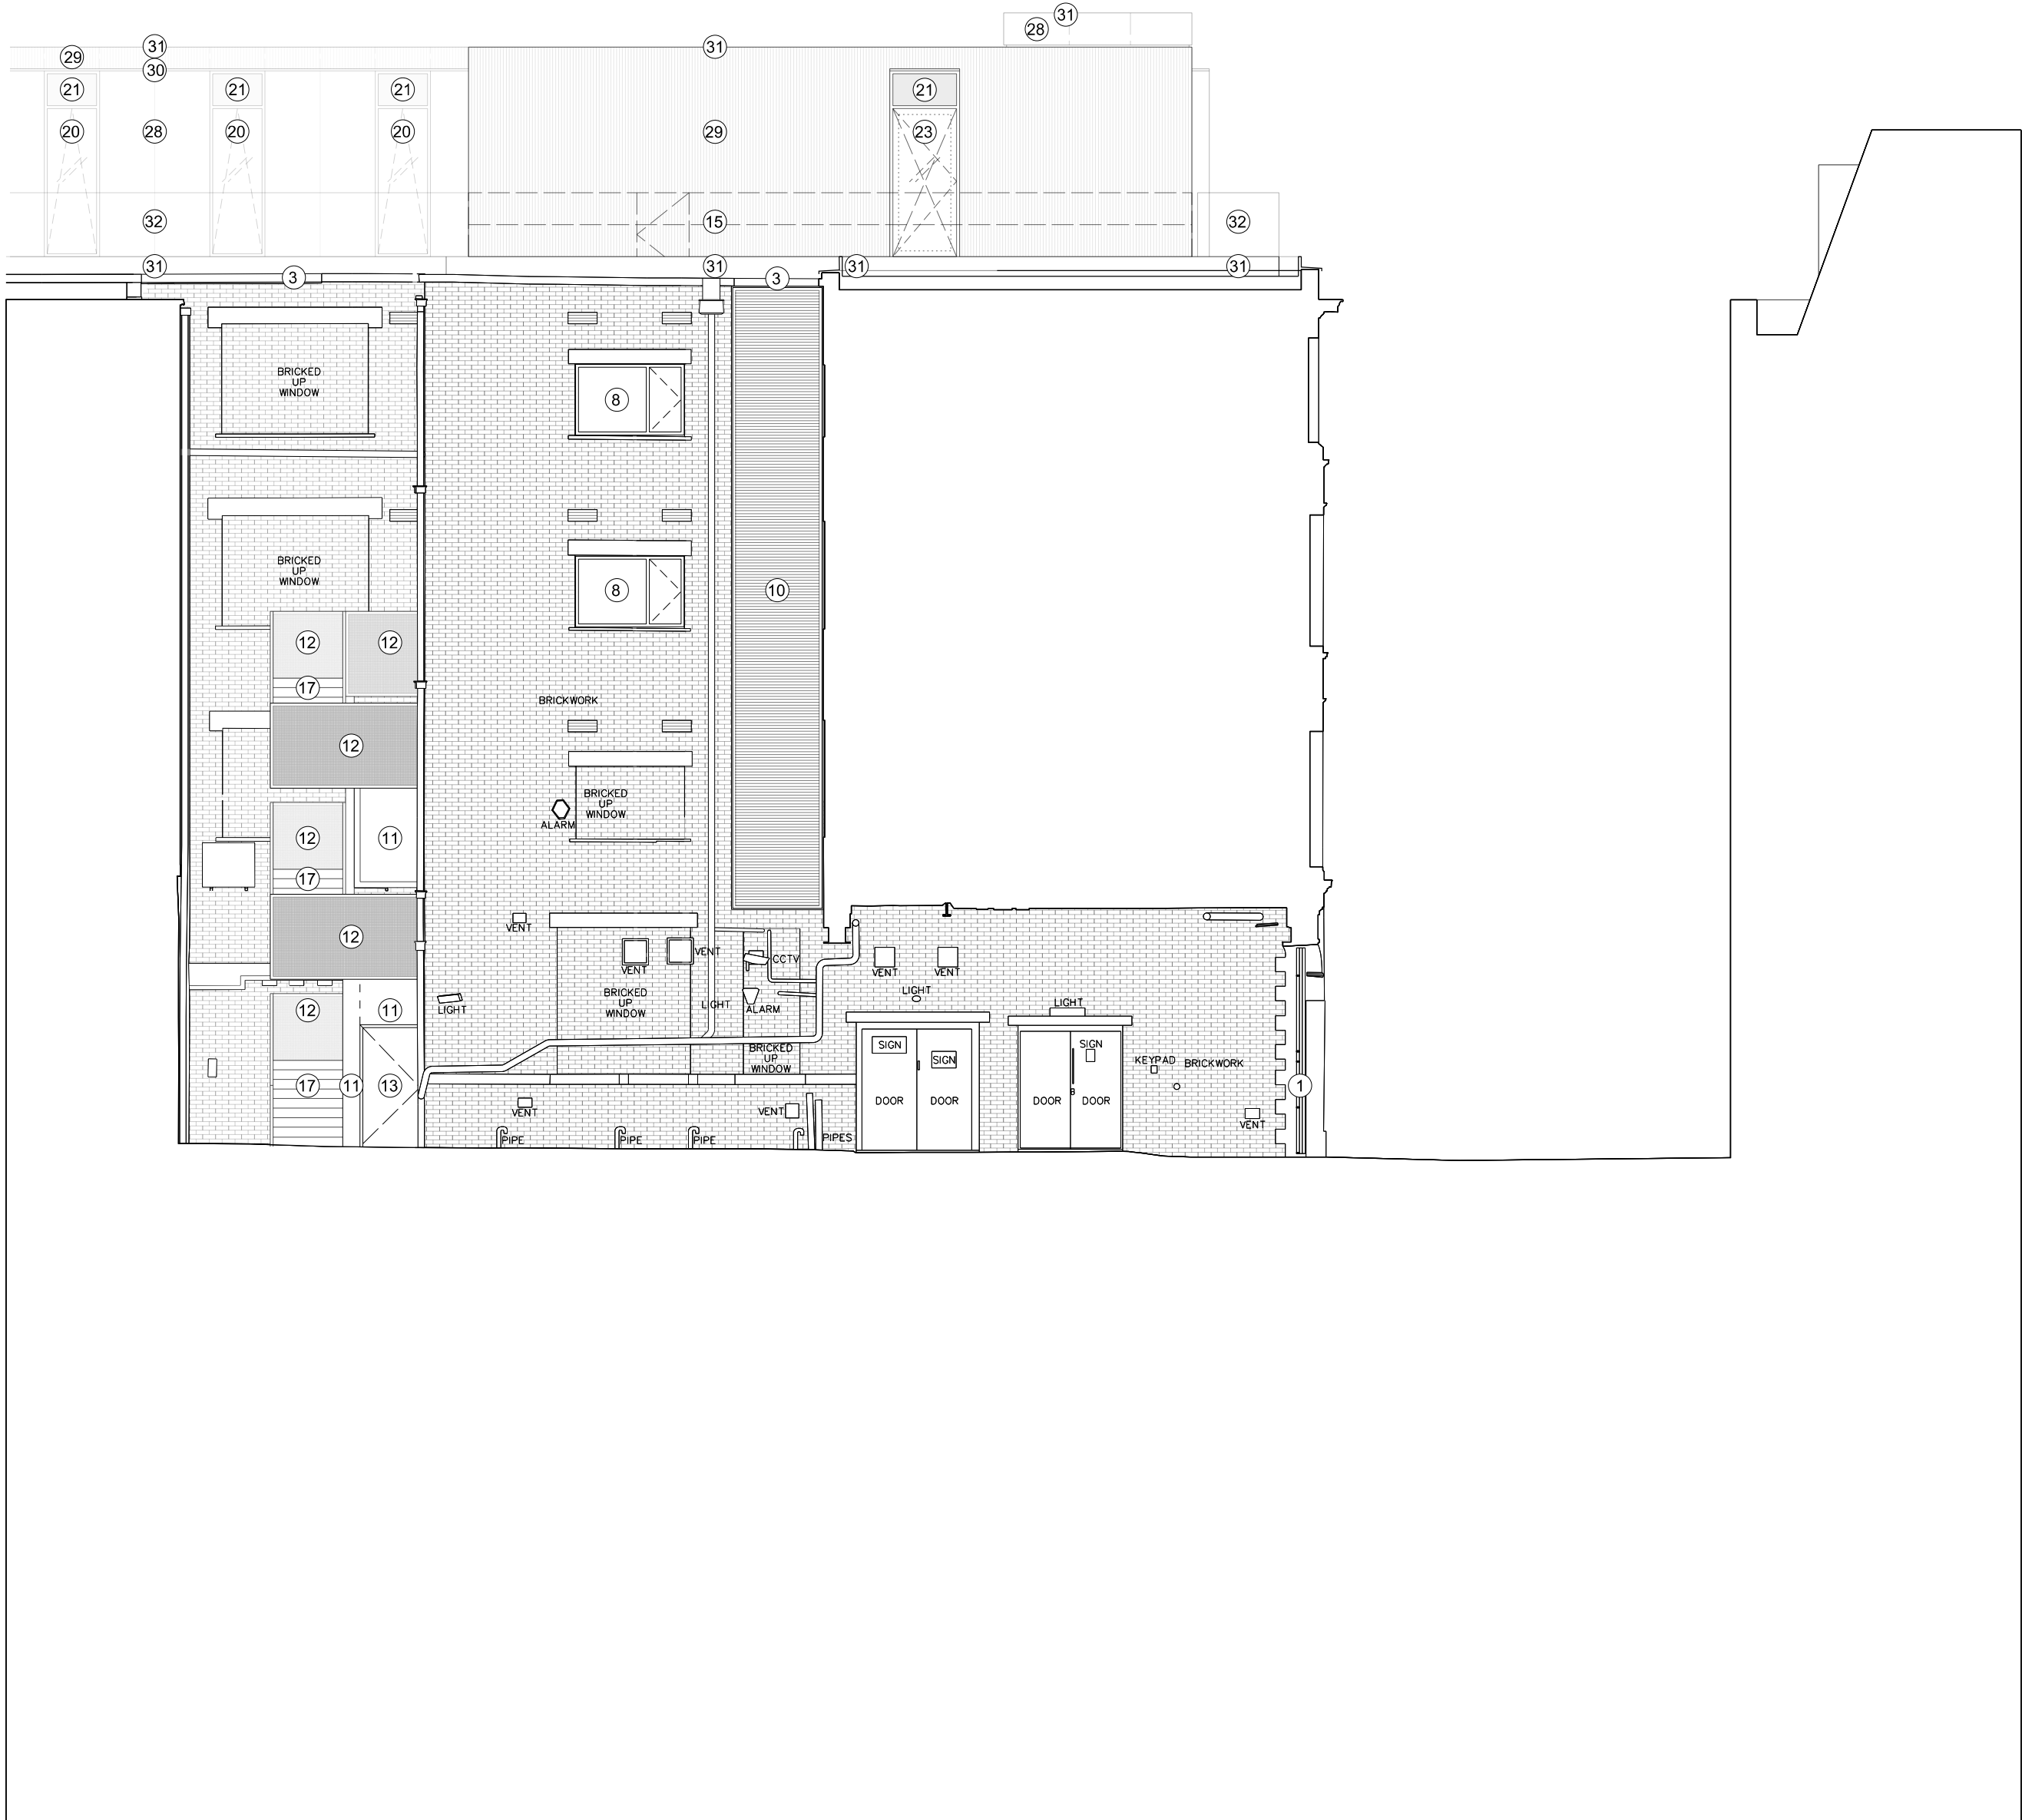

PROPOSED SECTION 05

RF +55,795

04 +52,220

03 +48,350


02 +44,955

01 +41,390

GRD +36,890

B1 +33,200

B2 +30,275

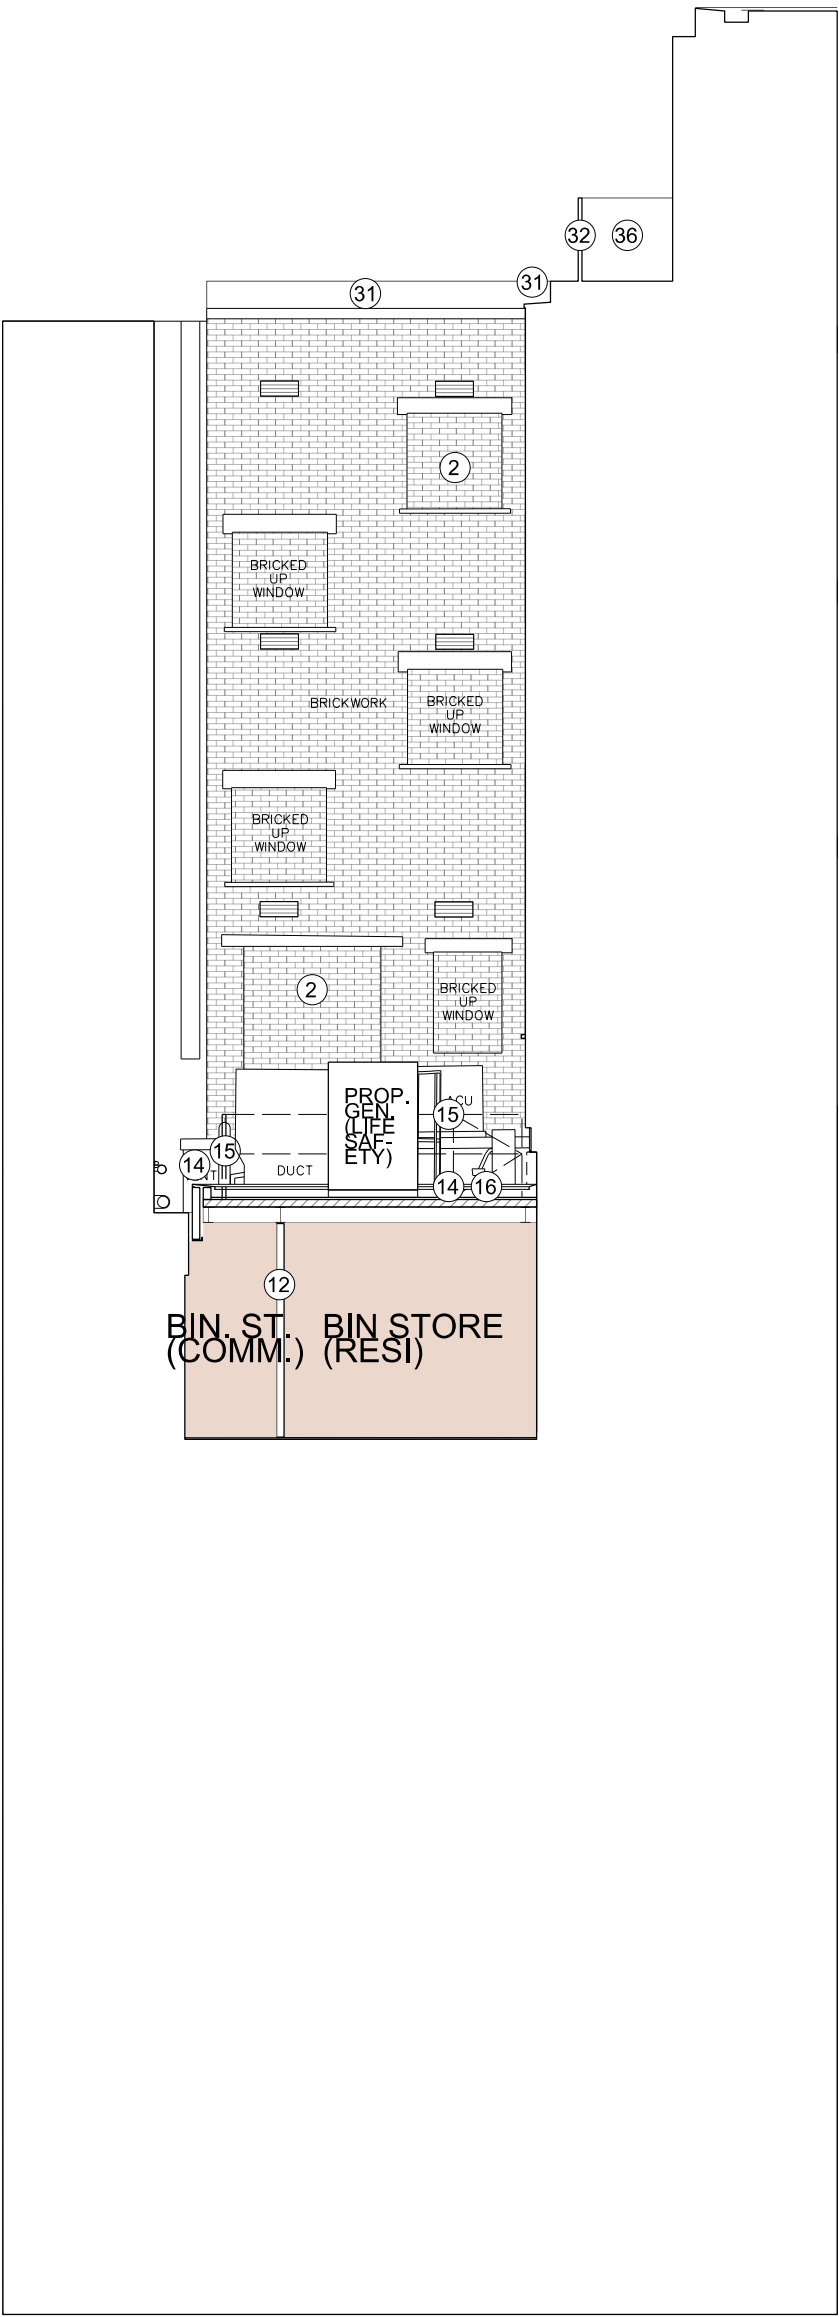

PROPOSED SECTION 06

MATERIALS KEY																			
1. Existing wrought iron gate to be refurbished 2. Existing opening to be infilled with brick to match existing 3. Existing masonry coping to be reinstated/made good 4. Masonry cladding to match existing 5. Timber sash window - Painted Colour TBC 6. Alu. shopfront glazing - PPC Bronze 7. Alu. shopfront glazed door - PPC Bronze 8. Alu. window system - PPC Grey 9. Alu. door system - PPC Grey 10. Alu. window system louvre - PPC Grey 11. Alu. cladding panel - PPC Grey 12. Alu. cladding panel perforated - PPC Grey 13. Metal door system - PPC Grey 14. Alu. coping/parapet - PPC Grey 15. Maintenance balustrade 16. Roof membrane 17. Metal staircase - Grey 20. Alu. window system - Anodised Bronze 21. Alu. window system back-painted - Anodised Bronze 22. Alu. window system sliding door - Anodised Bronze 23. Alu. window system hinged door - Anodised Bronze 24:Alu. window system louvre panel - Anodised Bronze 25. Alu. hinged door - Anodised Bronze 26:Alu. AOV - Anodised Bronze 27: Alu. louvre door - Anodised Bronze 28. Alu. cladding panel - Anodised Bronze 29. Alu. cladding panel textured - Anodised Bronze 30. Alu. extrusion - Anodised Bronze 31. Alu. coping/parapet - Anodised Bronze 32. Glass balustrade 33. Stone paving 34. Gravel 35. Rooflight with integrated AOV 36. Metal panel balustrade - Anodised Bronze 37. Roof access hatch										Intake/Extract Vent - Location TBC Hinged Opening (Window/Door) AOV - Subject to CFD Analysis Sliding Door									
</																			