



2 Street Scene Eastern Parcel House Block F (C gable)
1:100



3 Street Scene Eastern Parcel House Block B & D
1:100



5 Street Scene Central Parcel House Block B rear and Apartment Block A
1:100




7 Street Scene Western Parcel House Block A & B
1:100



4 Street Scene Central Parcel House Block E
1:100



6 Elevation 6 Central Parcel House Block C
1:100

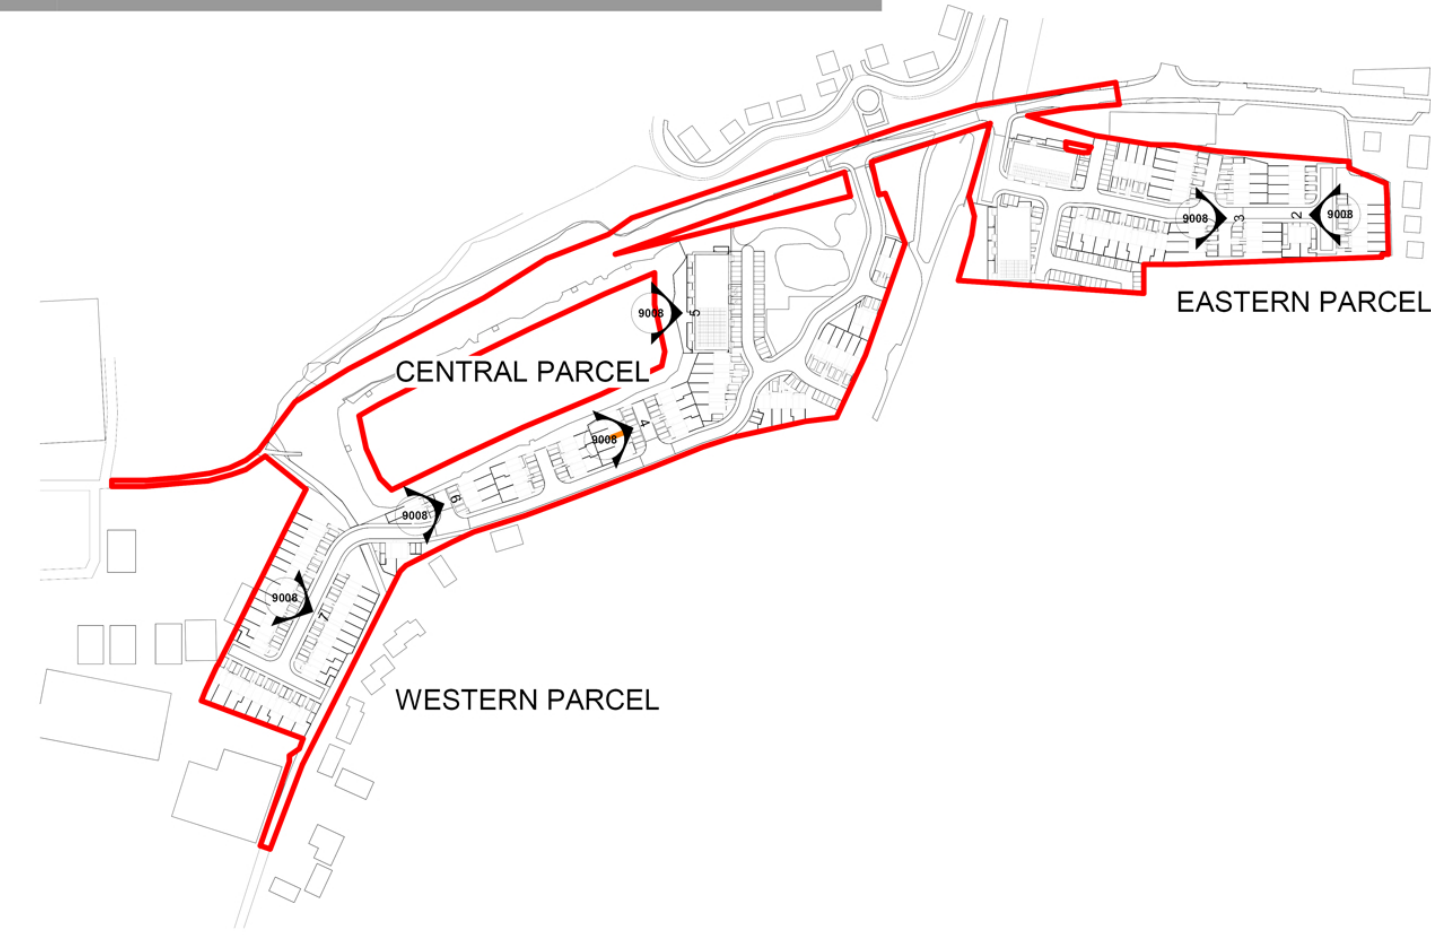

General Notes:

This drawing is the property of Fletcher Rae (UK) Limited and copyright is reserved by them. The drawing is not to be copied, reproduced or distributed without the prior written consent of Fletcher Rae (UK) Limited.

The originator shall have no responsibility for any liability, loss, cost, damage or expense arising from or resulting to any use of the document other than for its intended purpose on this project.

This drawing shall be used in conjunction with all other relevant drawings, specifications and associated documentation. Any discrepancies, errors or omissions are to be reported to the originator before proceeding with work.

All dimensions are to be checked on site by the contractor prior to proceeding with any work. This drawing shall not be relied upon to guarantee any dimensions shown to fixed dimensions only.

DISCLAIMER: When this drawing is issued in CAD, it is an uncontrolled version issued for information only. It is the responsibility of the originator to ensure that the correct version of the drawing is used on site. The originator shall not be responsible for any loss or damage arising from the use of this drawing on site.

SOFTWARE INTEROPERABILITY: Fletcher Rae (UK) Limited prepared this drawing using Autodesk Revit.

Fletcher Rae (UK) Limited does not accept liability for any loss or degradation of any information held in the drawing resulting from the transition from the original file format to any other file format or from the requirements resulting from it in any other programme.

Rev	Revision Details	Drawn	Date	Chkd
1	Project No: PR1889 Status: SO WORK IN PROGRESS Planning			
2	Client: Northern Group			
3	Project: Station Road Reddish			
4	Sheet Name: Planning - Street Scenes			
5	Drawing No: PR1889-HFR-XX-ZZ-DR-A-9008	Rev:		
6	Drawn By: ED	Scale: As indicated @ A0		
7	Created: JULY 2025			

HORIZON
fletcher rae

Level 12, Tower 12, 19-22 Bridge Street, Manchester, M3 3BZ
T: +44 (0) 161 242 1140
W: www.fletcher-rae.com
E: info@fletcher-rae.com