




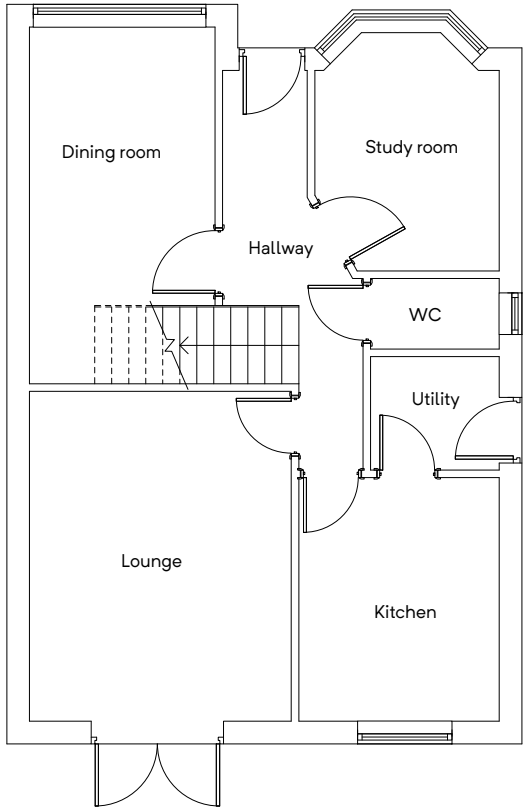


GROUND FLOOR PLAN
(EXISTING)

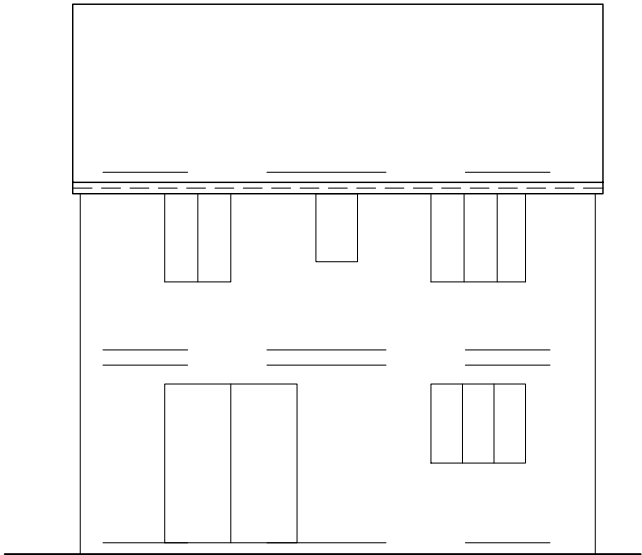


REAR ELEVATION
(EXISTING)

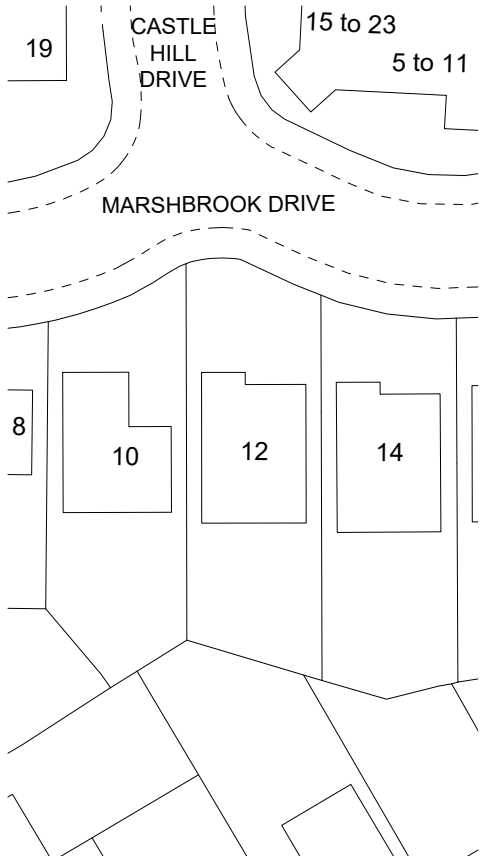

SITE PLAN
(EXISTING)

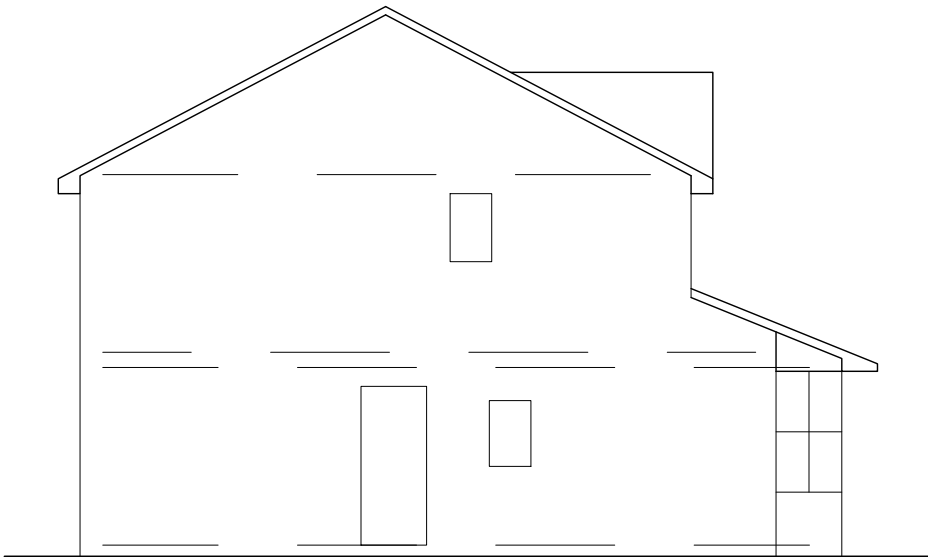

SIDE ELEVATION
(EXISTING)

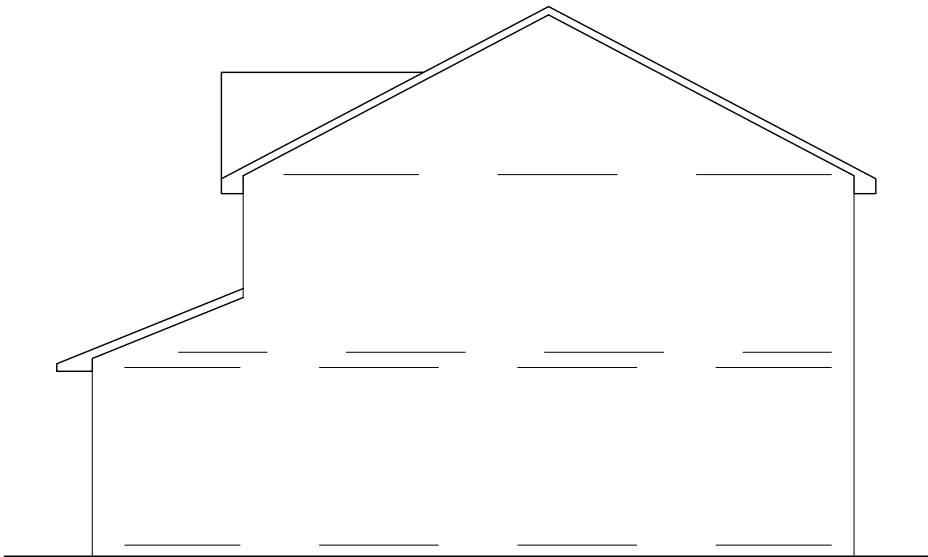

SIDE ELEVATION
(EXISTING)



Building Design Services

M.FAROOQ
418 Bury Road
Rochdale
OL11 5EU
01706 712231
0796 7605 763

For:

MR MOHAMMAD ASGHAR
ALI

**PROPOSED SINGLE STOREY
REAR EXTENSION**

12 Marshbrook Drive
Manchester
M9 8NN

Scale:


(Plan)
1:100 @ A3
(Elevation)
1:100 @ A3

(Site Plan)
1:500 @ A3


Job No. & Sheet

2303/1

bds

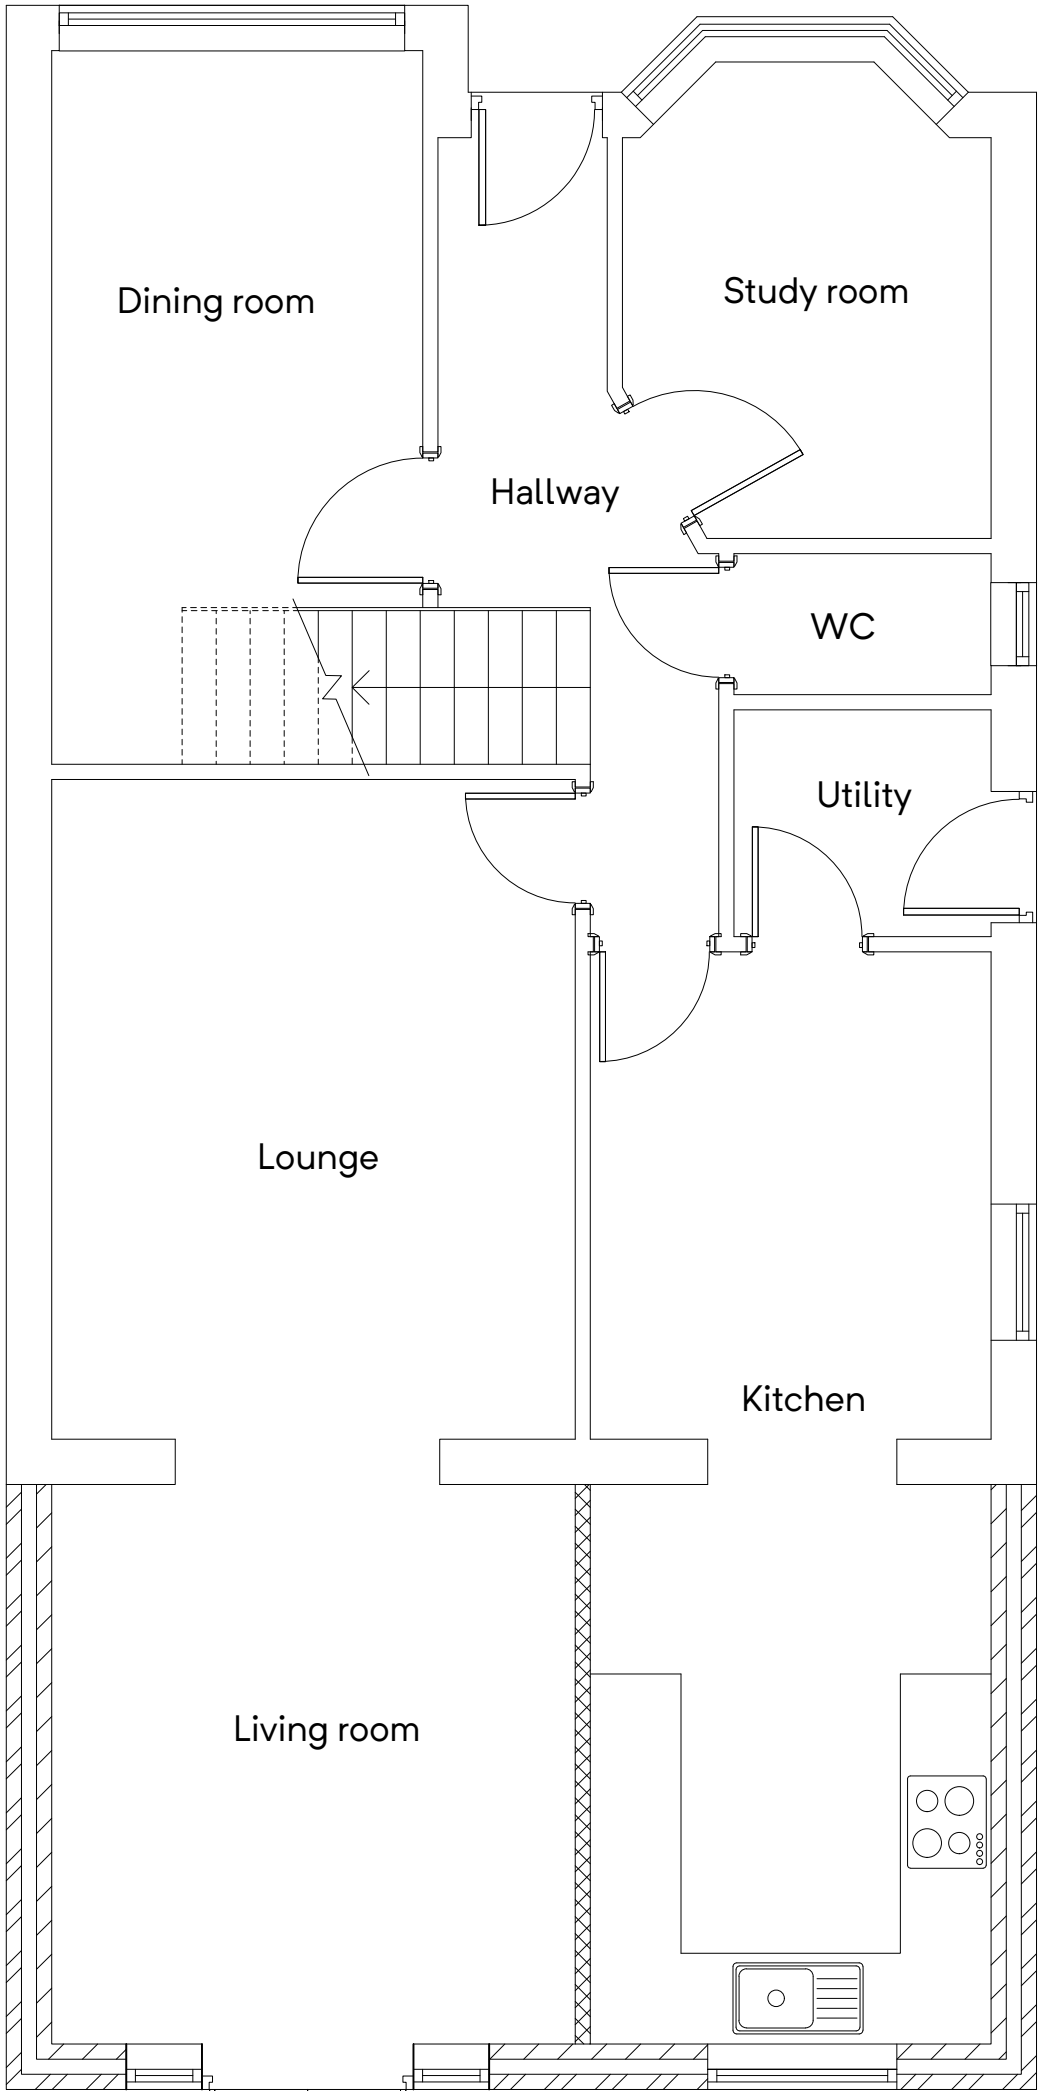


GROUND FLOOR PLAN
(PROPOSED)

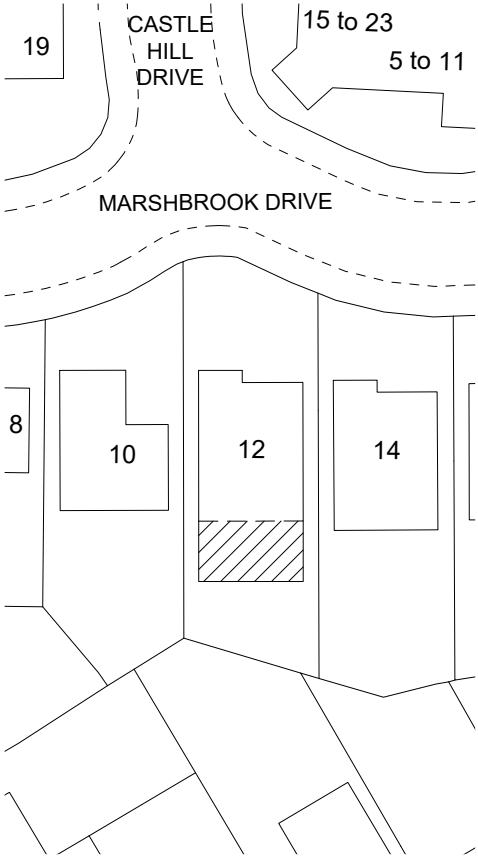

SITE PLAN
(PROPOSED)

Building Design Services	For:	Scale:
M.FAROOQ 418 Bury Road Rochdale OL11 5EU 01706 712231 0796 7605 763	MR MOHAMMAD ASGHAR ALI	(Plan) 1:50 @ A3 (Site Plan) 1:500 @ A3
PROPOSED SINGLE STOREY REAR EXTENSION		Job No. & Sheet
12 Marshbrook Drive Manchester M9 8NN		2303/2


bds

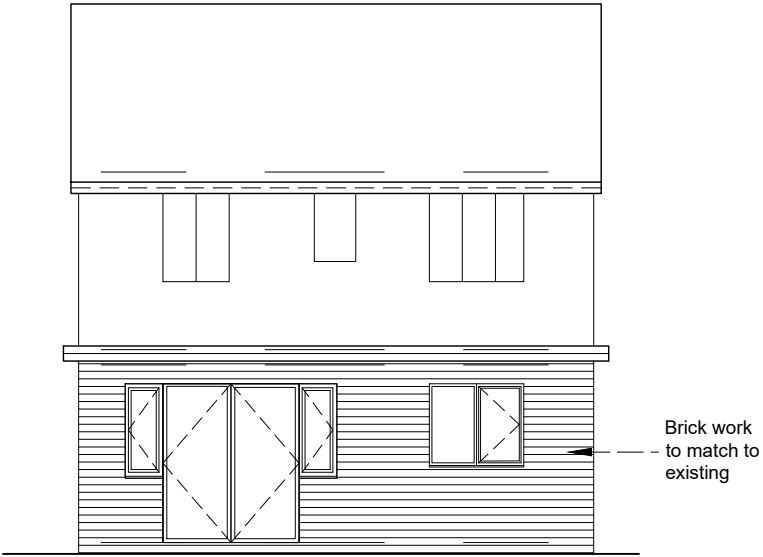

REAR ELEVATION
(PROPOSED)



SIDE ELEVATION
(PROPOSED)

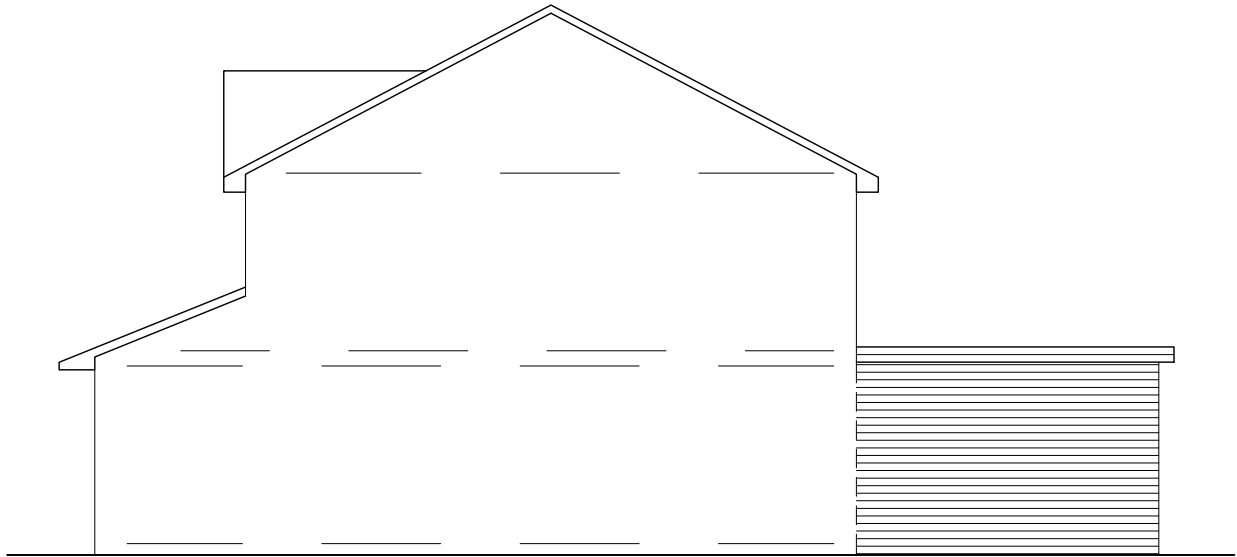

SIDE ELEVATION
(PROPOSED)

