

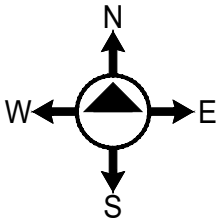
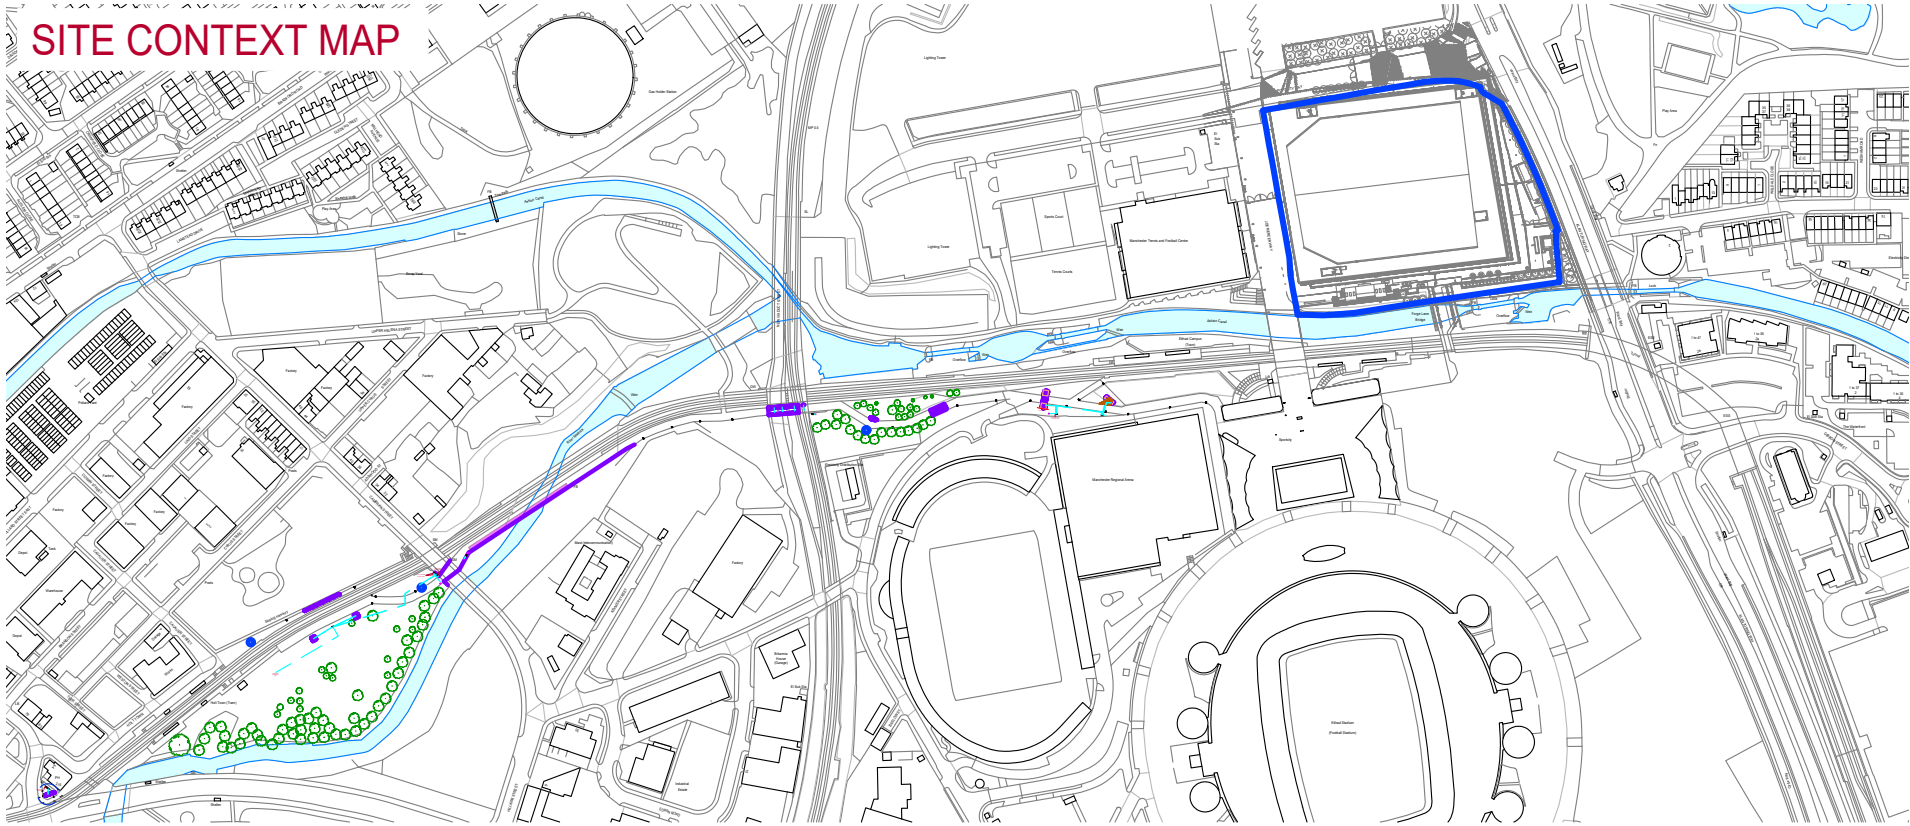




GUITAR PARK - CURRENT ELEVATION

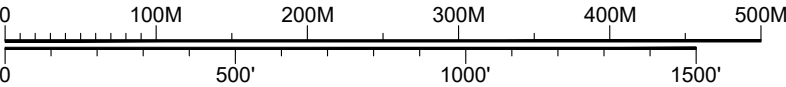

SCALE 1:5000

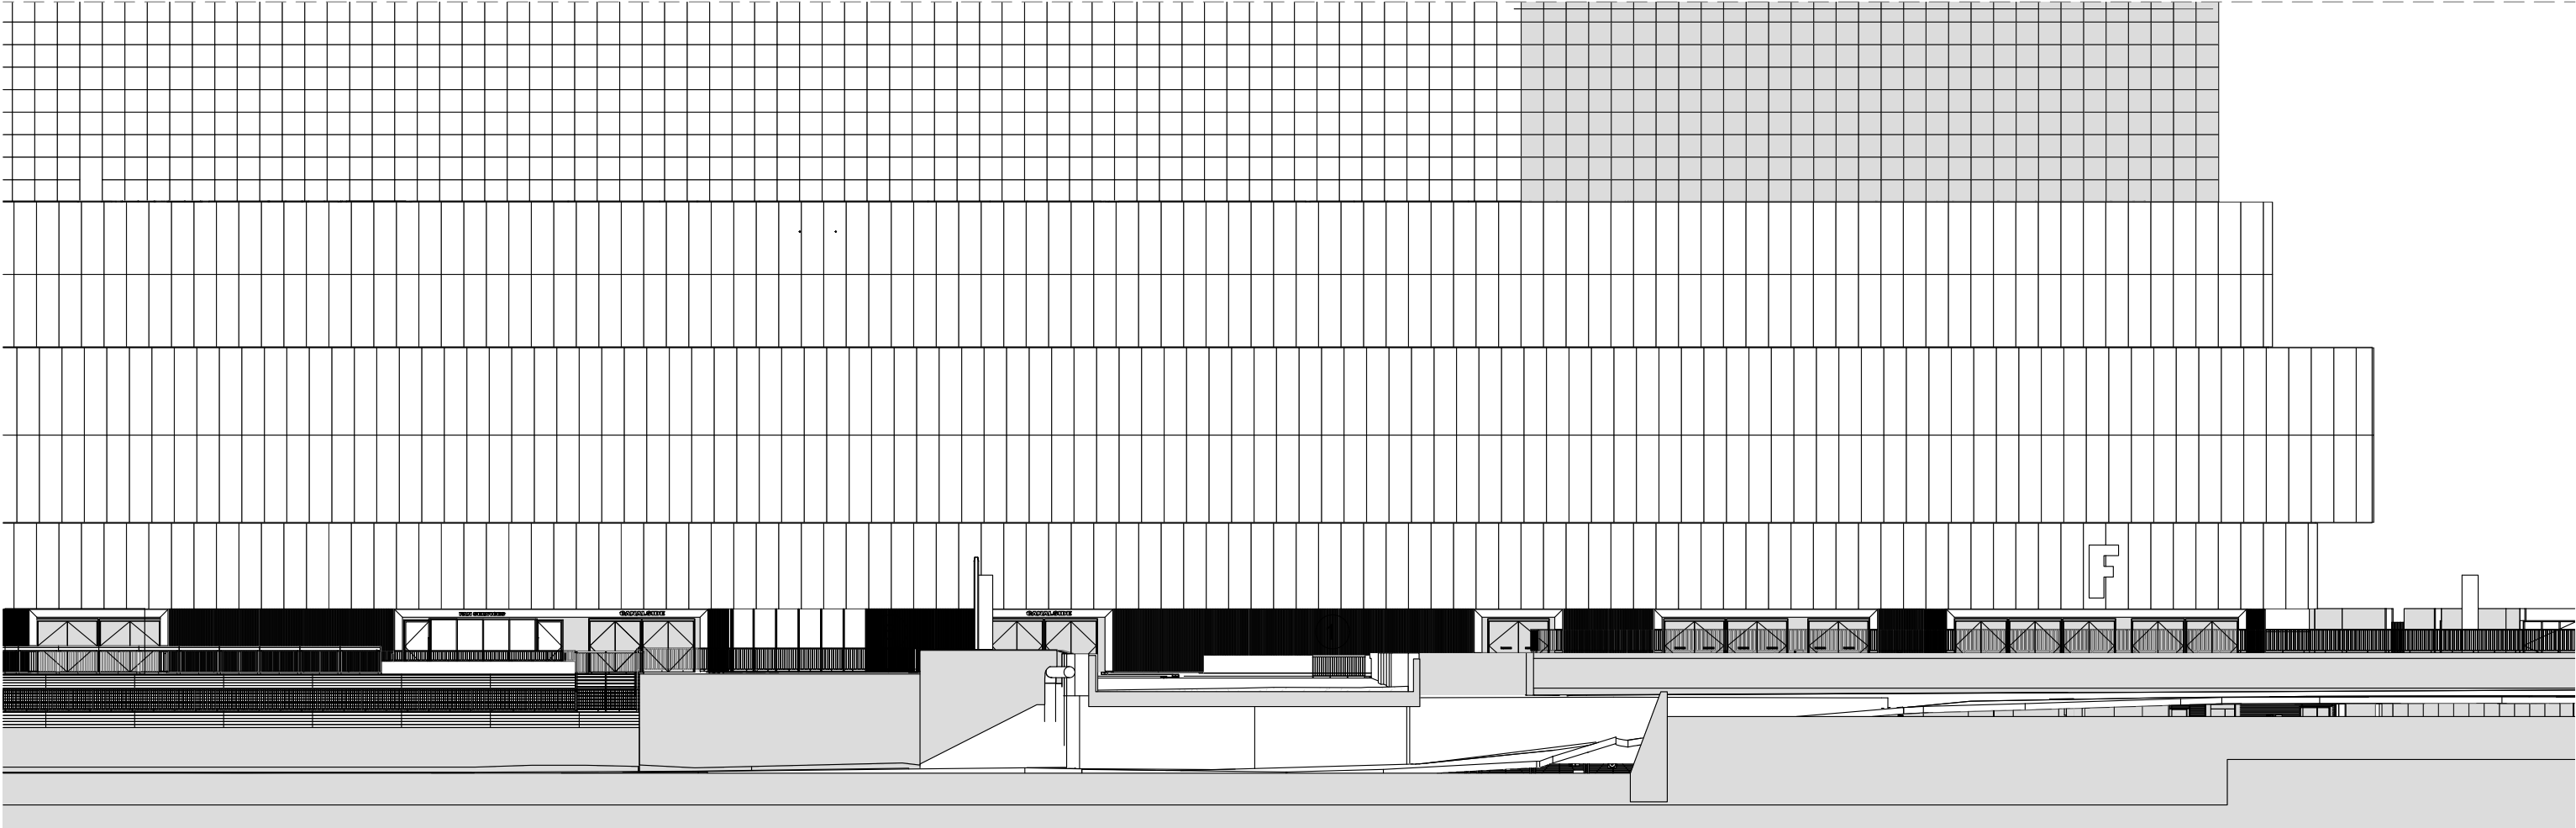

SCALE 1:300

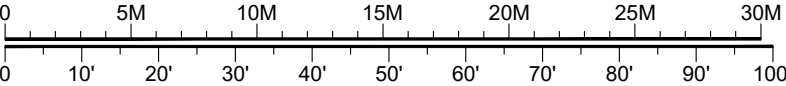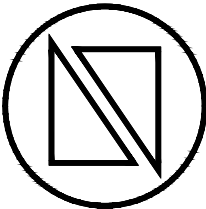

DO NOT SCALE FROM
THIS DRAWING.
All dimensions must be
checked on site prior to
the commencement of
installation. Any errors or
omissions must be
brought to the attention of
the designer.
IF IN DOUBT ASK.

PROJECT: GUITAR PARK			
CLIENT: NEWSUBSTANCE			
VENUE: HOLT TOWN, MANCHESTER, M40 7FQ			
TITLE: GUITAR PARK - CURRENT ELEVATION			
SCALE: 1:300	ORIGINAL SIZE: A3	DRAWN: TOM WHITE	REV: B
DRG DATE: 10/07/2025	DWG No: GUI-103		
NEWSUBSTANCE LTD, GREENSAND FOUNDRY, 99 WATER LANE, LEEDS LS11 5QN WWW.NEWSUBSTANCE.CO.UK			