

Scale Bars to be used as guidance only - refer to sheet size below									
1:100	mm	0	1000	2000	3000	4000	5000	6000	7000
1:200	mm	0	1000	2000	3000	4000	5000	6000	7000
1:500	m	0	15	30	45	60	75	90	105
1:1250	m	0	10	20	30	40	50	60	70

Notes:
Drawings are based on survey data and may not accurately represent what is physically present.
Do not scale from this drawing. All dimensions are to be verified on site before proceeding with the work.
All dimensions are in millimeters unless noted otherwise.
Purcell shall be notified in writing of any discrepancies.

ISSUE	DATE	APPROVED DRAWN	DESCRIPTION
1	13/02/2020	GR AF	First Issue



Project Office, Room 308, Town Hall, MANCHESTER M60 2L1
+44 (0) 7970 097 432
www.purcelluk.com

PROJECT STATUS	Riba Stage 4
CLIENT	Manchester City Council
PROJECT	Our Town Hall
DRAWING TITLE	Roof Structure Alterations Key Plan
SIZE & SCALE	A1: 1 : 200
DRAWING STATUS	TENDER


JOB NUMBER 236959

DRAWING NO. REV

OTH-PUR-TH-RF-DWG-A-4410 -

© PURCELL 2020. PURCELL IS THE TRADING NAME OF PURCELL ARCHITECTURE LTD.

12/03/2020 15:09:30

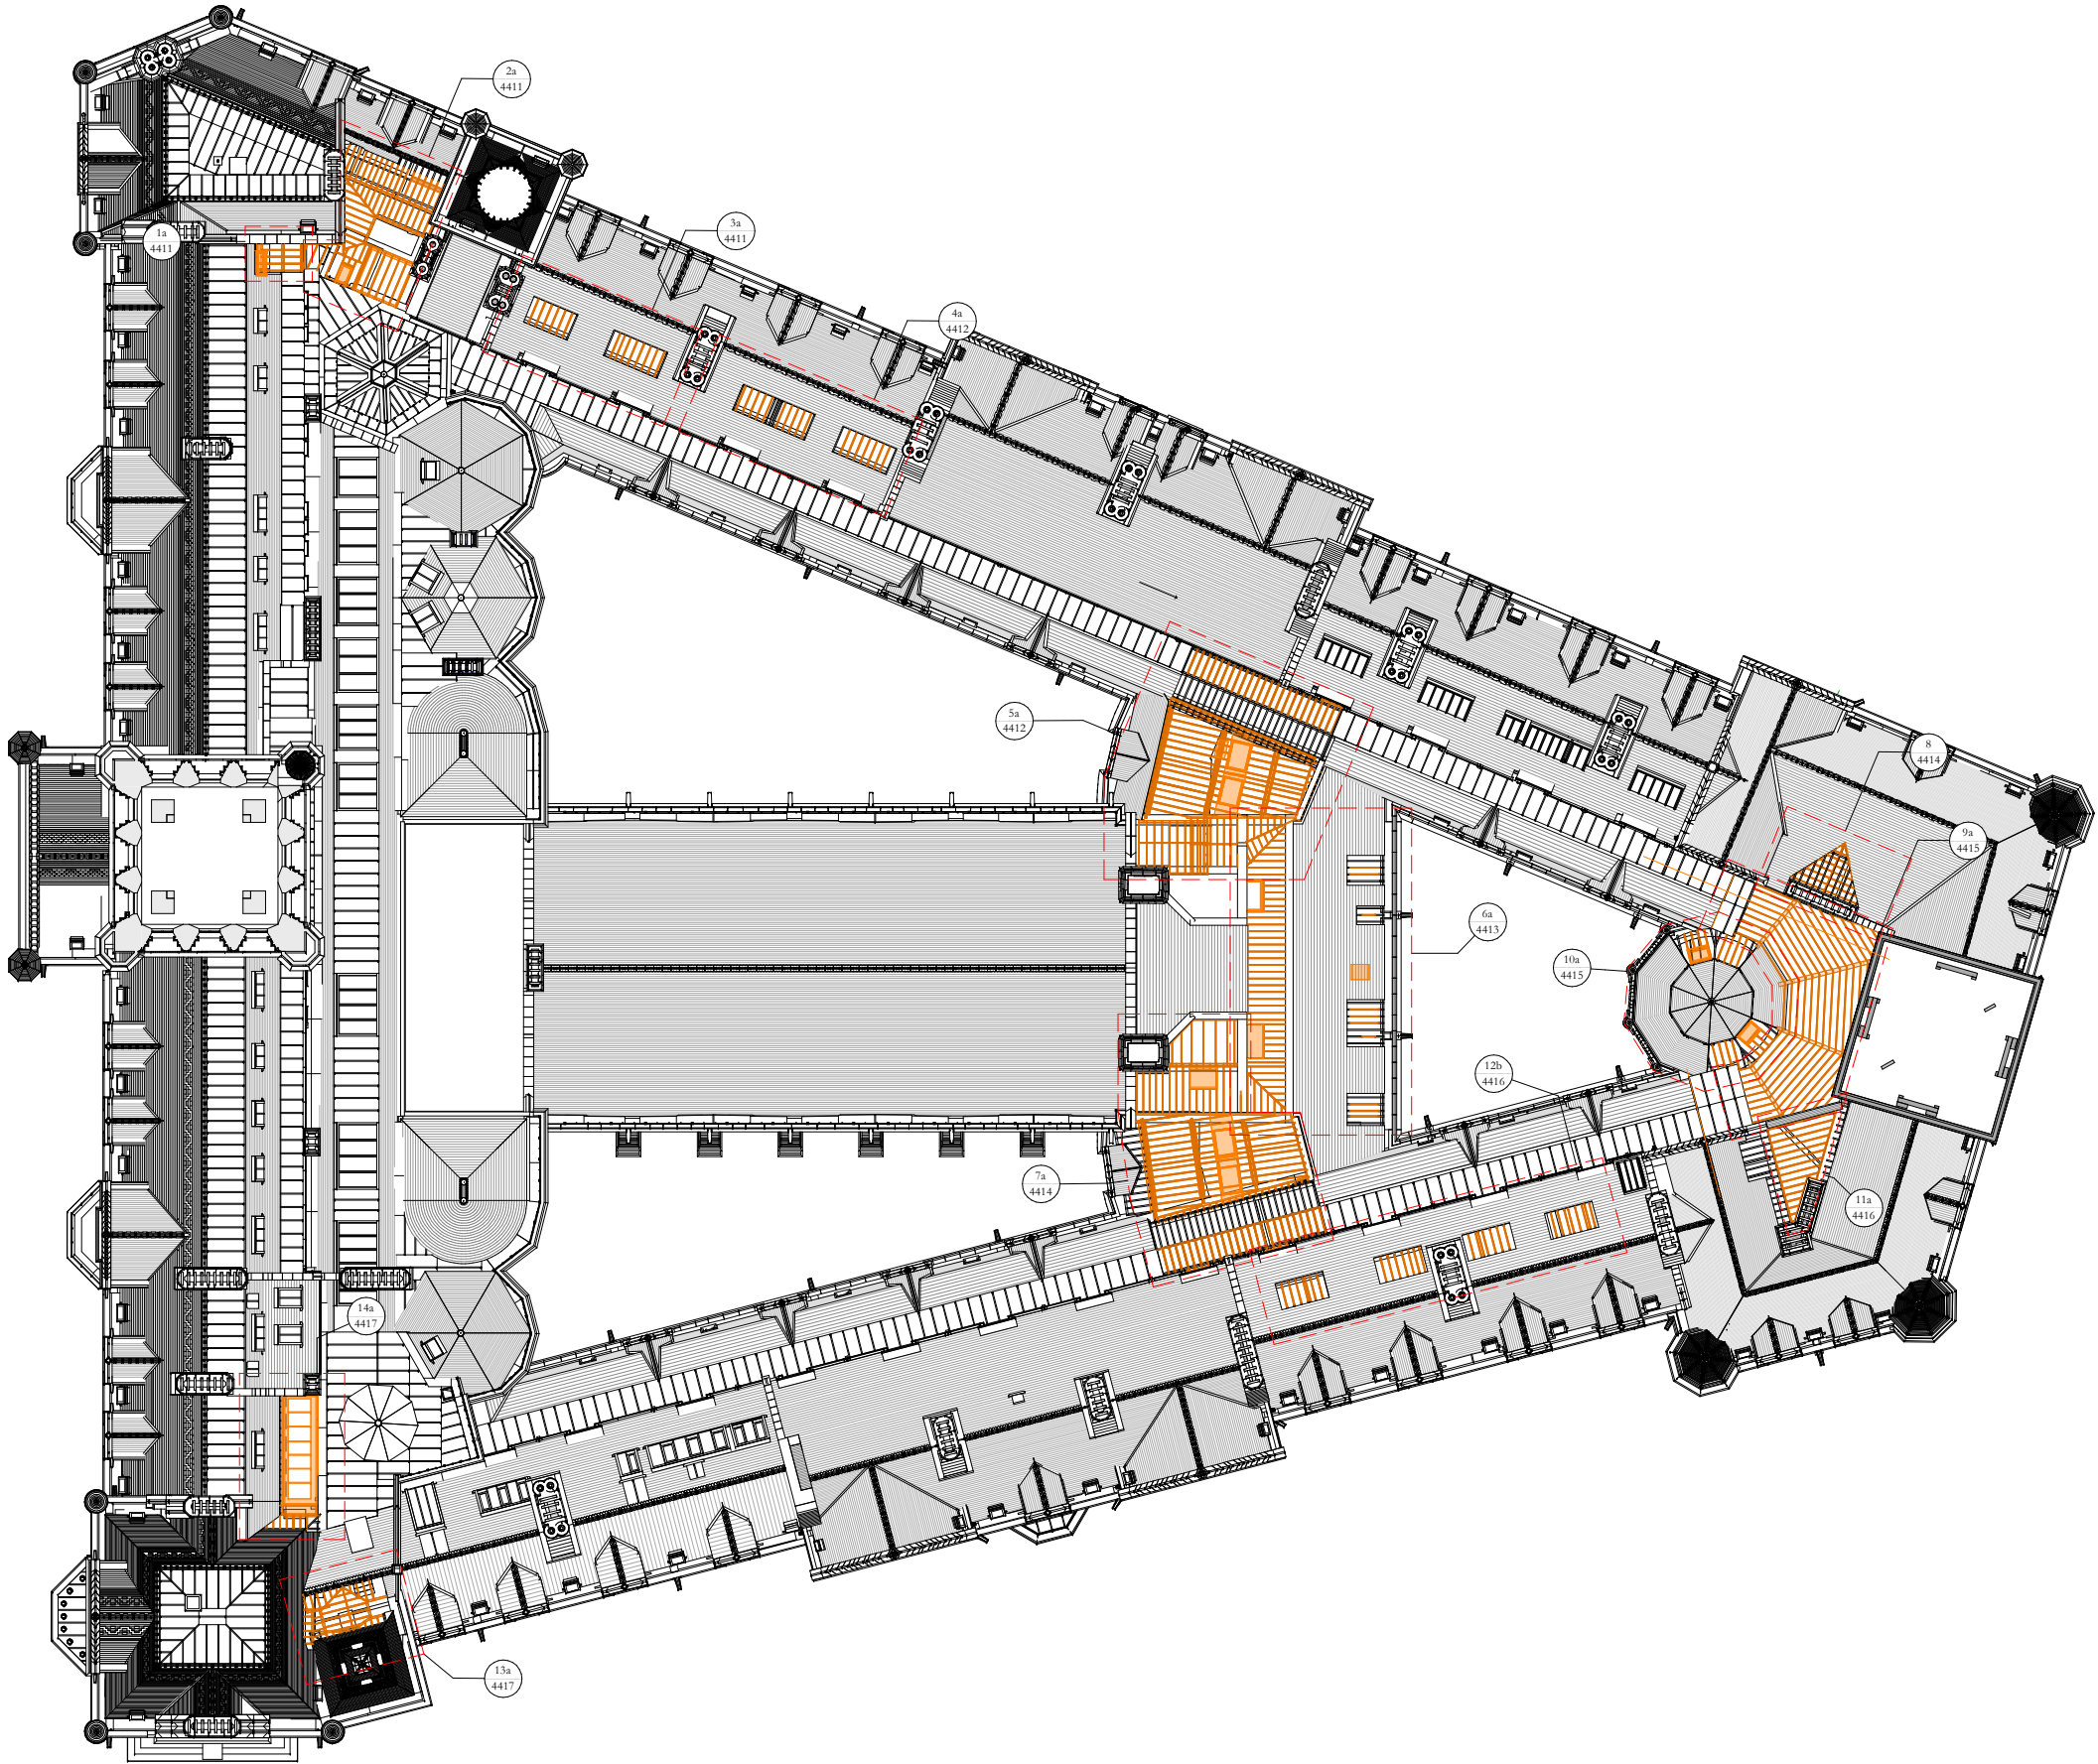

1 Roof Structure Alterations Key Plan
1 : 200