

SITE SPECIFIC HAZARDS

IN ACCORDANCE WITH THE REQUIREMENTS OF THE CDM REGULATIONS 2015 THE FOLLOWING SIGNIFICANT RESIDUAL HAZARDS HAVE NOT BEEN DESIGNED OUT OF THIS PROJECT AND MUST BE TAKEN INTO CONSIDERATION BY CONTRACTORS PLANNING TO UNDERTAKE THE WORKS SHOWN ON THIS DRAWING:

SCALE 1:100
0m 1 2 3 4 5 6

KEY

- ① STANDING SEAM ZINC CLADDING
COLOUR REF. ZINC / GREY
- ② SLIDING DOORS - ALUMINIUM
FRAMED DOUBLE GLAZED
UNITS - PPC FINISH - COLOUR
REF. ANTHRACITE GREY
- ③ FRAMELESS GLASS
PROTECTIVE BARRIER WITH
BRUSHED S/S HANDRAIL
- ④ PROPOSED MAINTENANCE
ACCESS GATE




WATSON STREET ELEVATION - EXISTING 1:100



WATSON STREET ELEVATION - PROPOSED 1:100




PETER STREET ELEVATION - EXISTING 1:100

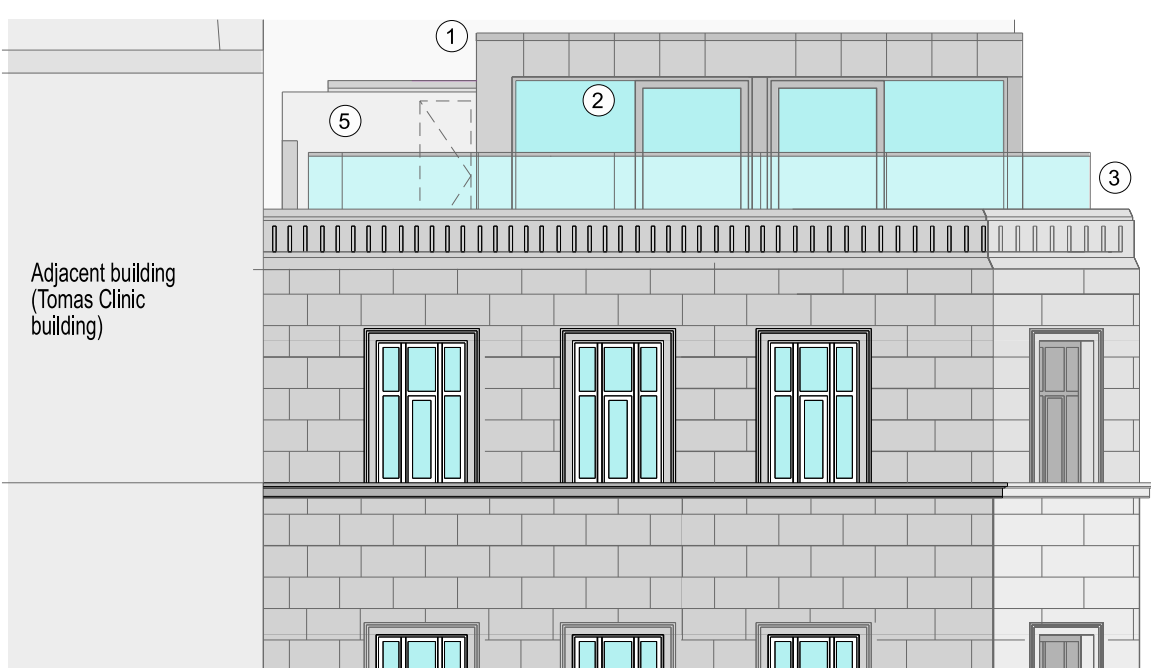

PETER STREET ELEVATION - PROPOSED 1:100



WINDMILL STREET ELEVATION - EXISTING 1:100

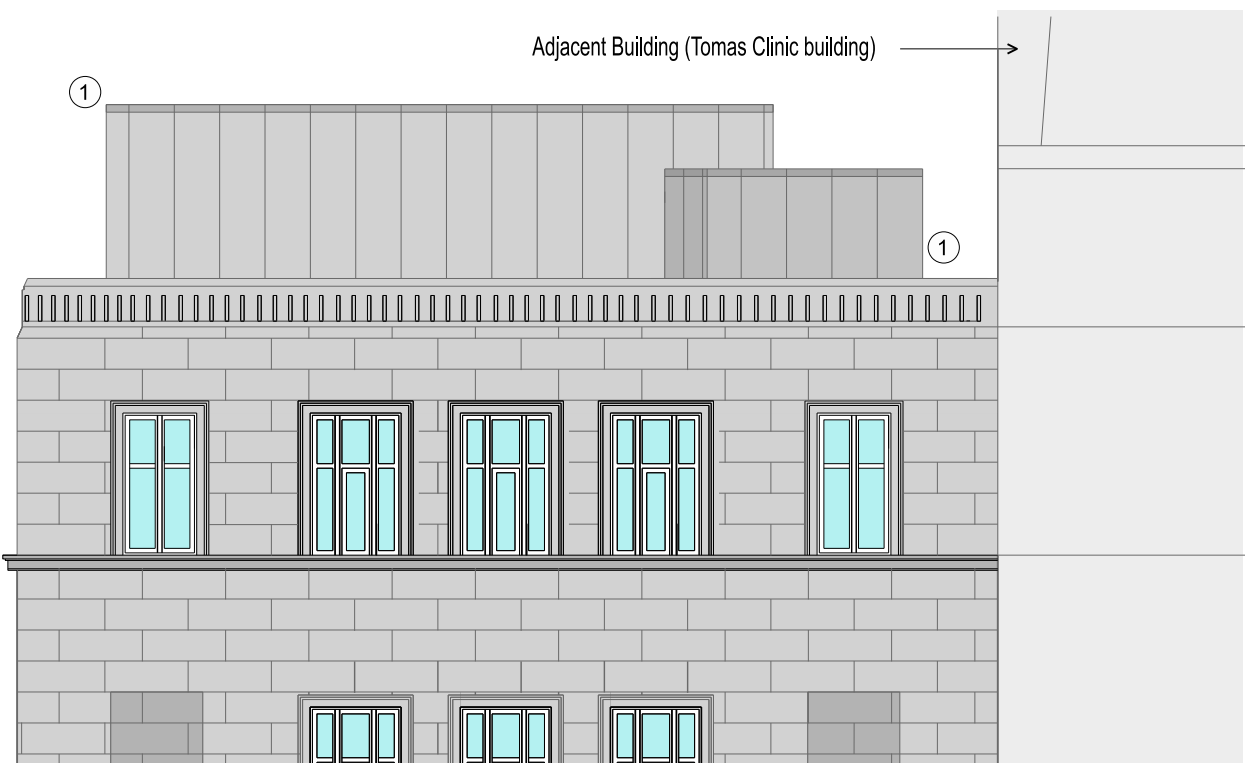

WINDMILL STREET ELEVATION - PROPOSED 1:100

REV.	DATE	NOTES	INIT.
------	------	-------	-------

CLIENT / PROJECT
HURSTWOOD HOLDINGS
40 PETER STREET
MANCHESTER
DRAWING TITLE
EXISTING & PROPOSED
ENLARGED ELEVATIONS

STATUS

PLANNING

DATE APR. '25 DRAWN SK SCALE @ A2 1:100

PROJECT NUMBER UNIT / BLOCK CI / SFB CODE TYPE & NUMBER REVISION LETTER

DRAWING NO. 11189 P E03 P3

Site Location Plans L GA Plans P Elevations E
Sections S Details D Prefix, Colour C

THE RATCLIFFE GROVES PARTNERSHIP
MANCHESTER
105 MANCHESTER ROAD
BURY LANCASHIRE BL9 0TD
T. 0161 797 6000 E. manchester@rgp.uk.com
www.rgp.uk.com

LONDON
19 BEDFORD ROW
LONDON WC1R 4EB
T. 020 7600 6666 E. london@rgp.uk.com
RGP architects