




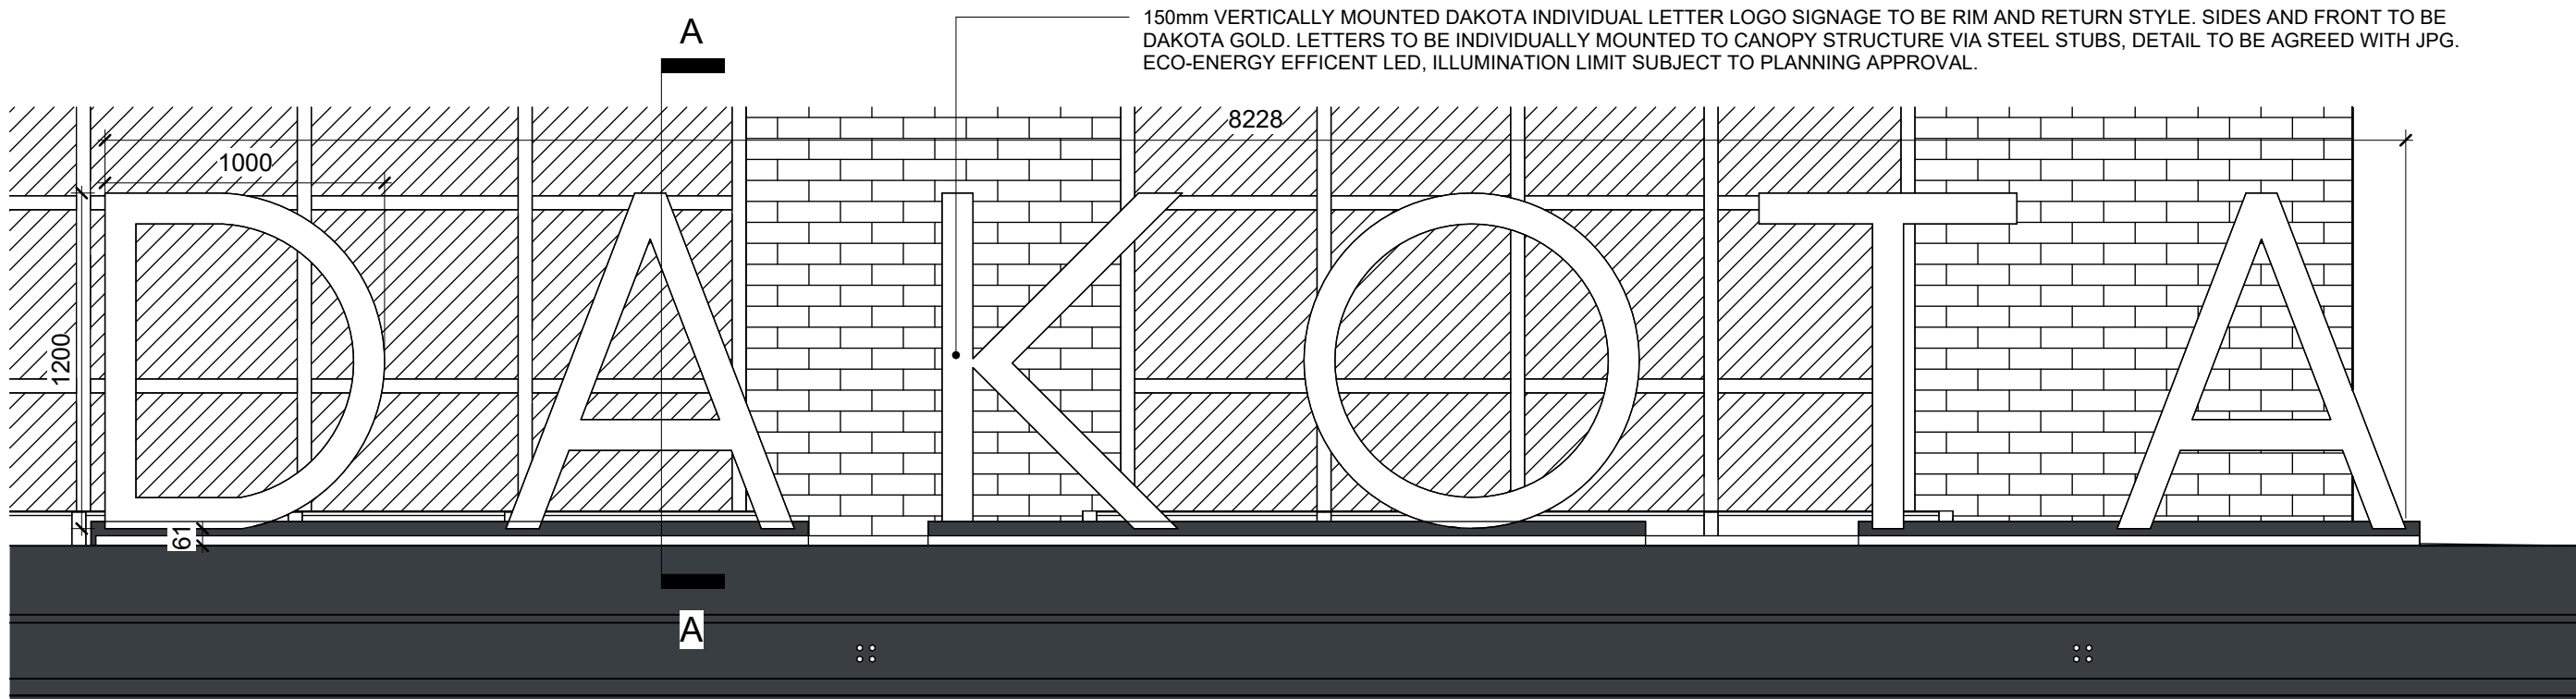


SOUTH EAST SIGNAGE - ENTRANCE - SIGN A
1 : 25

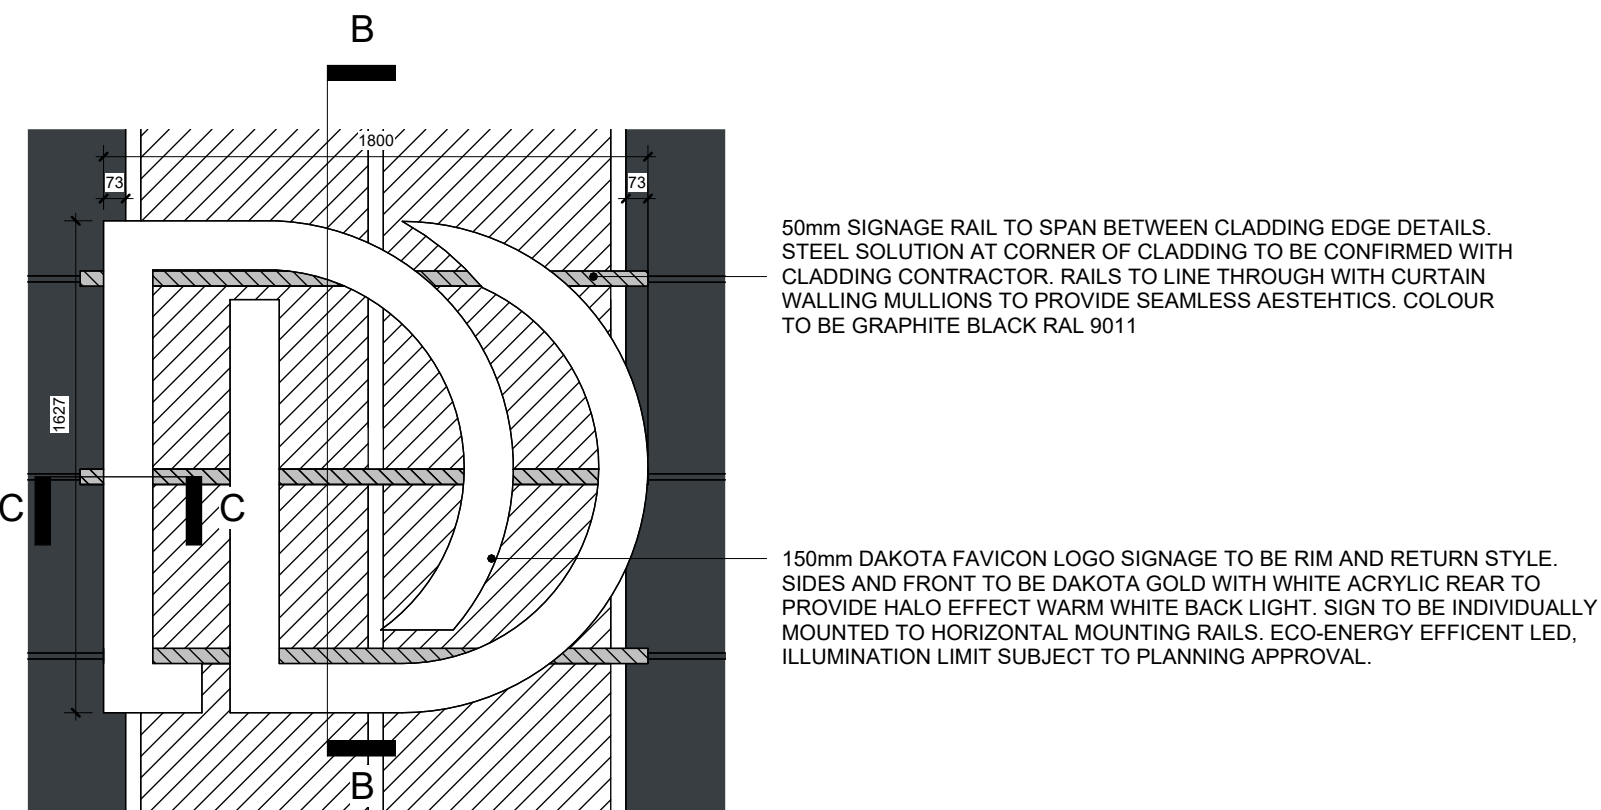


SOUTH EAST SIGNAGE - ENTRANCE - SIGN B
1 : 25

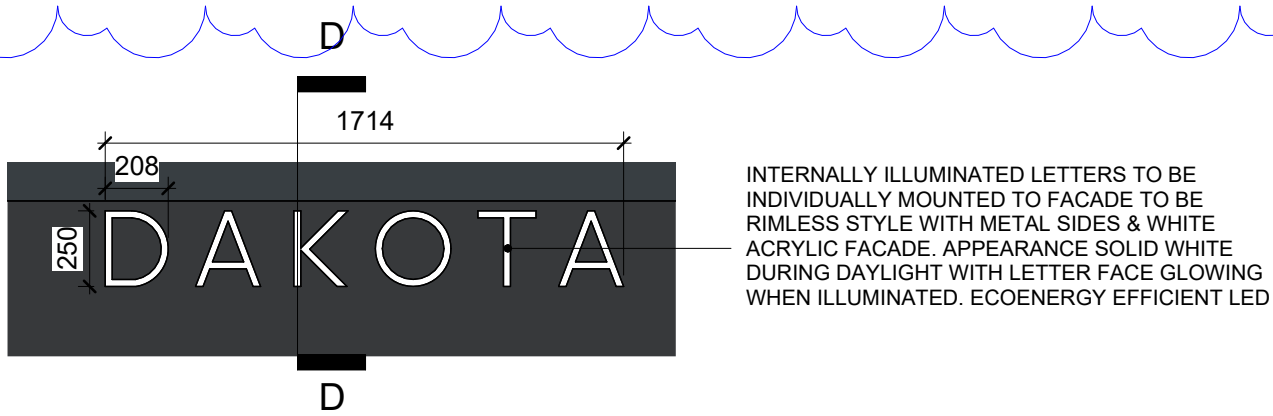


SOUTH EAST SIGNAGE - ENTRANCE - SIGN C
1 : 25

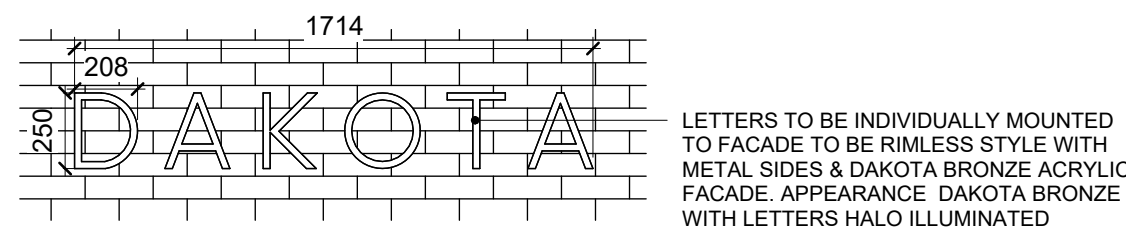


SOUTH WEST SIGNAGE - SIGN D
1 : 25

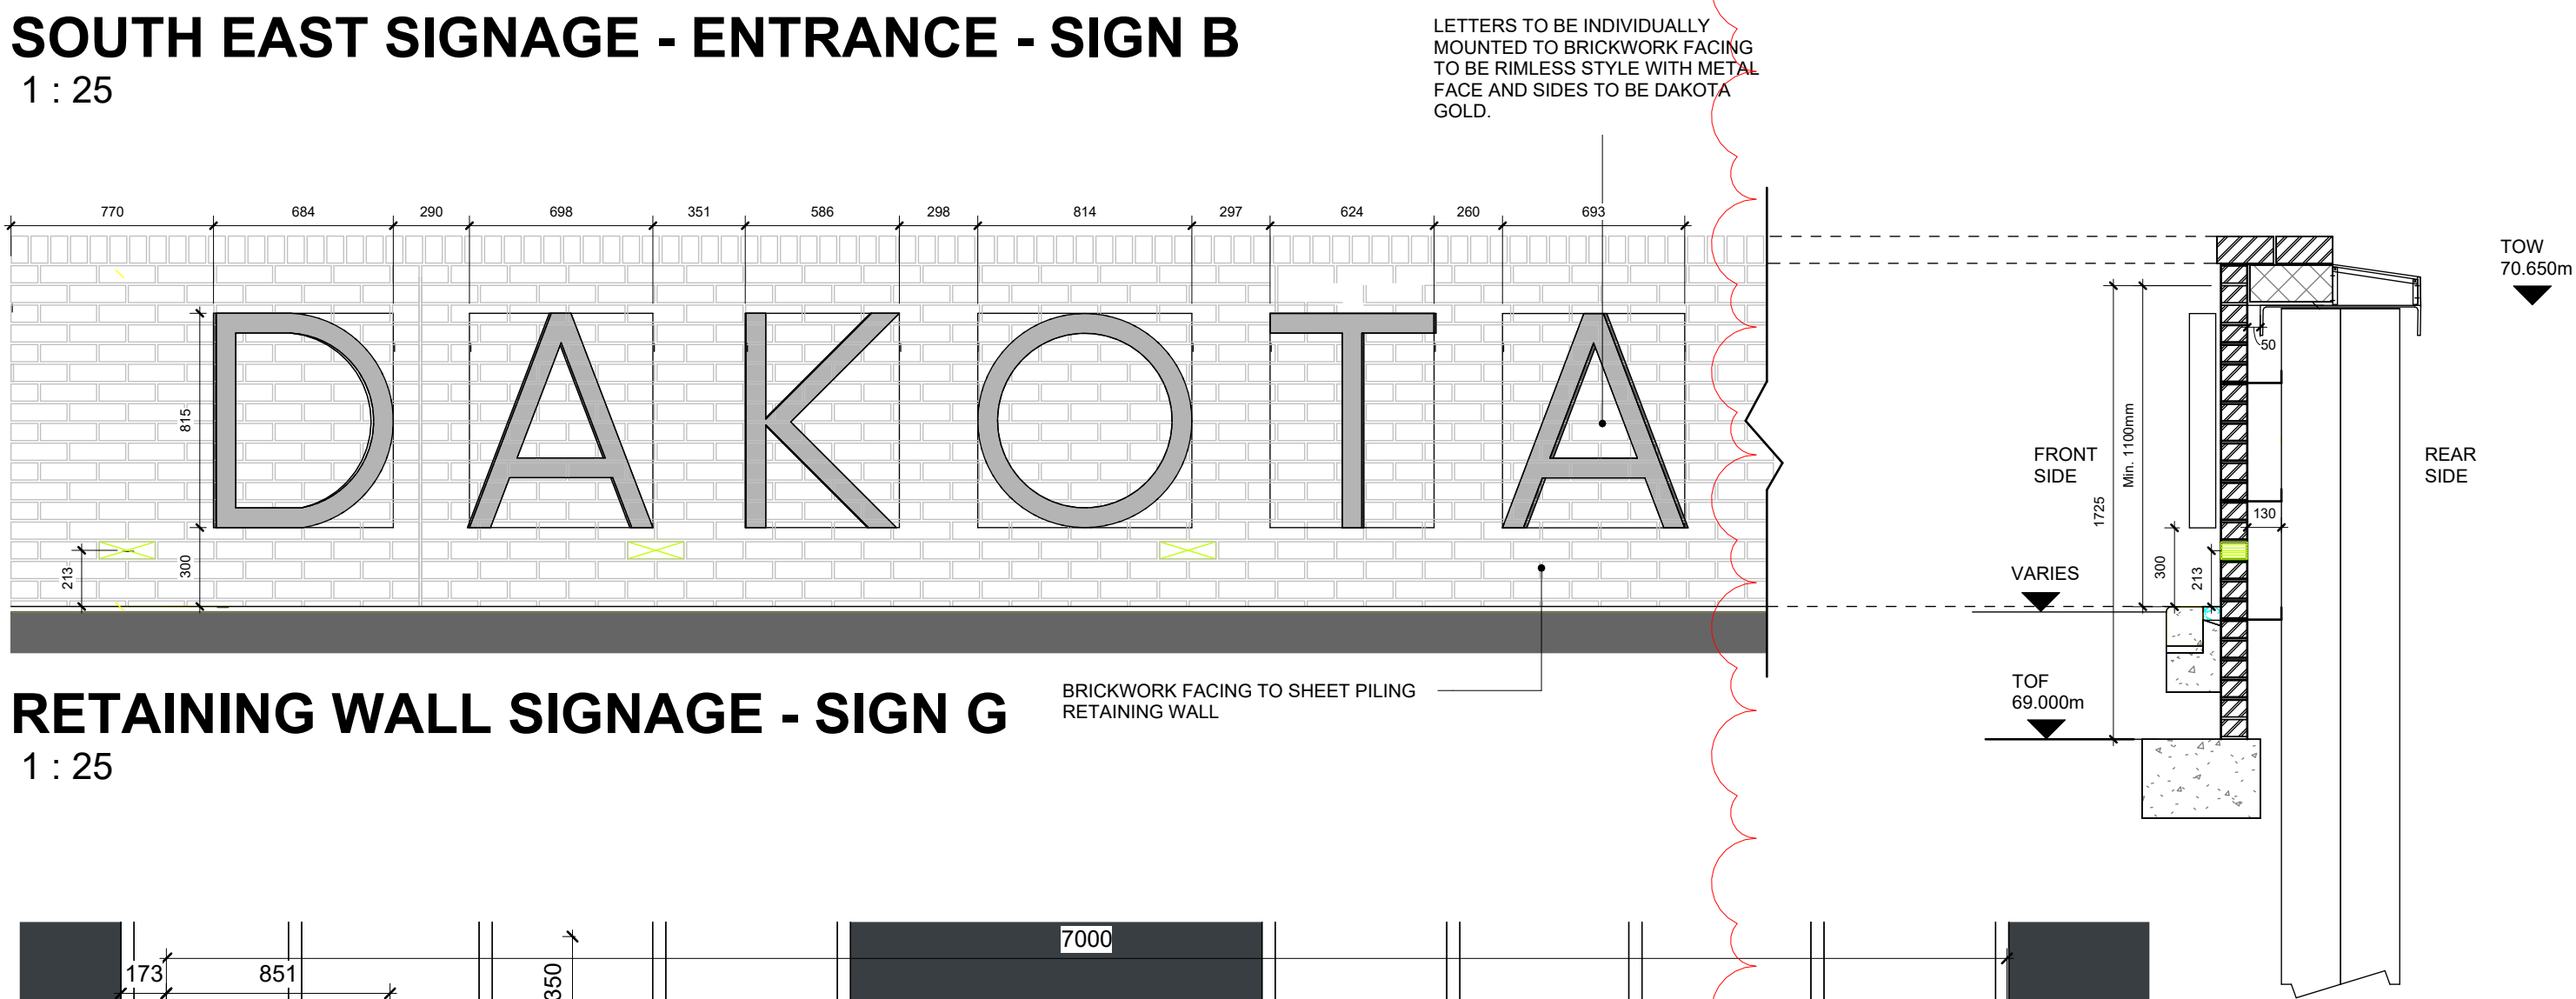


RETAINING WALL SIGNAGE - SIGN G
1 : 25

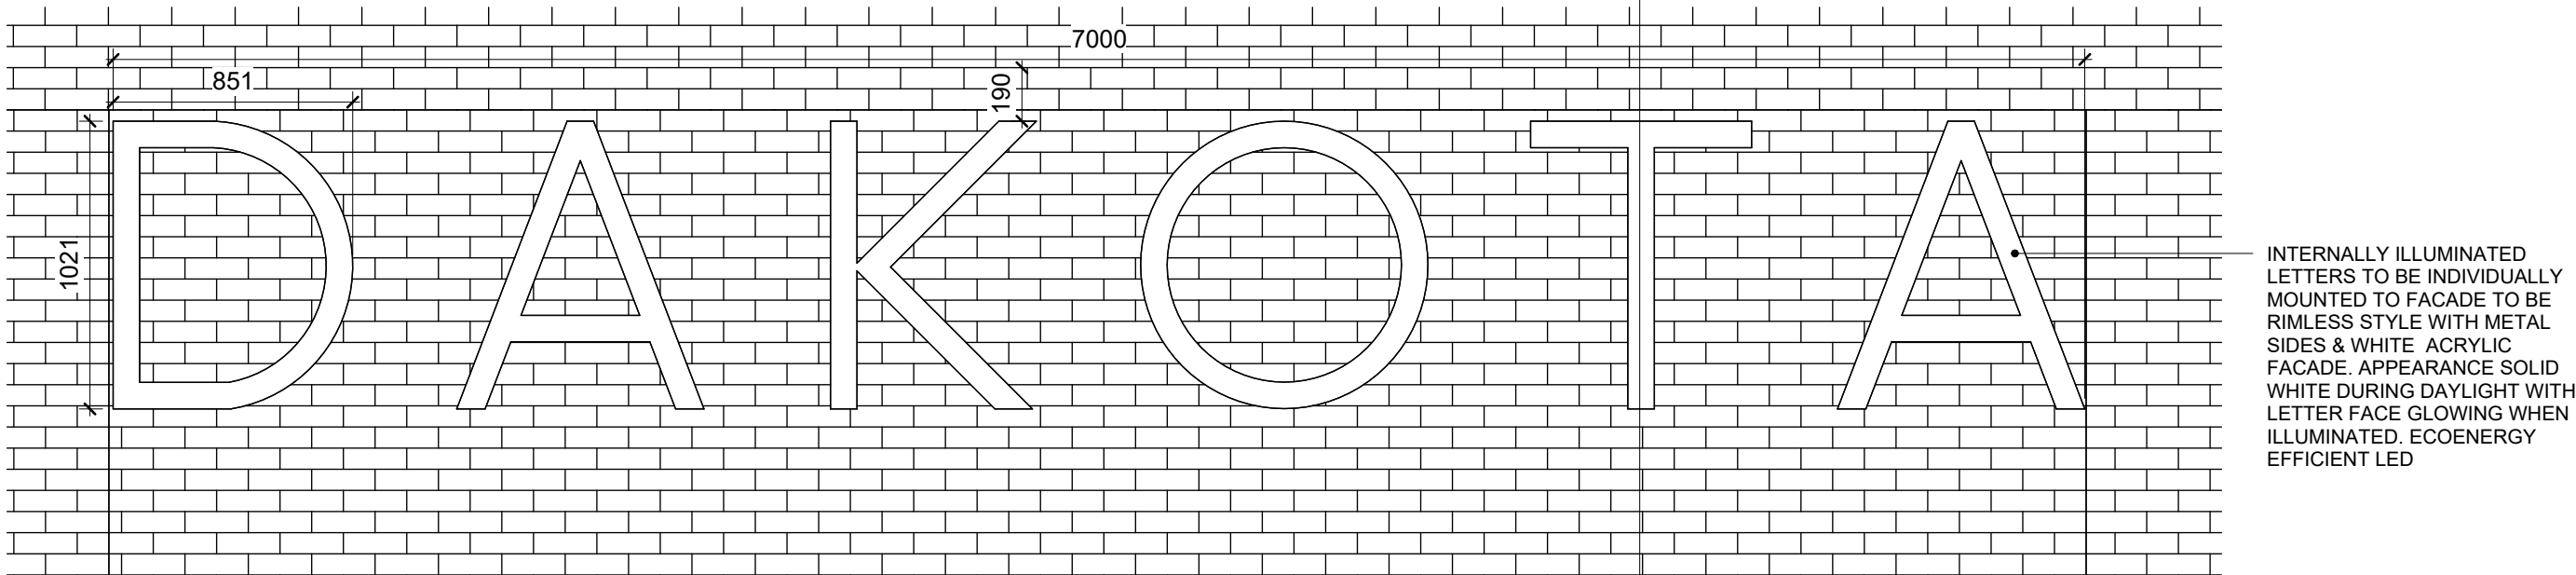


SOUTH WEST SIGNAGE - SIGN E
1 : 25

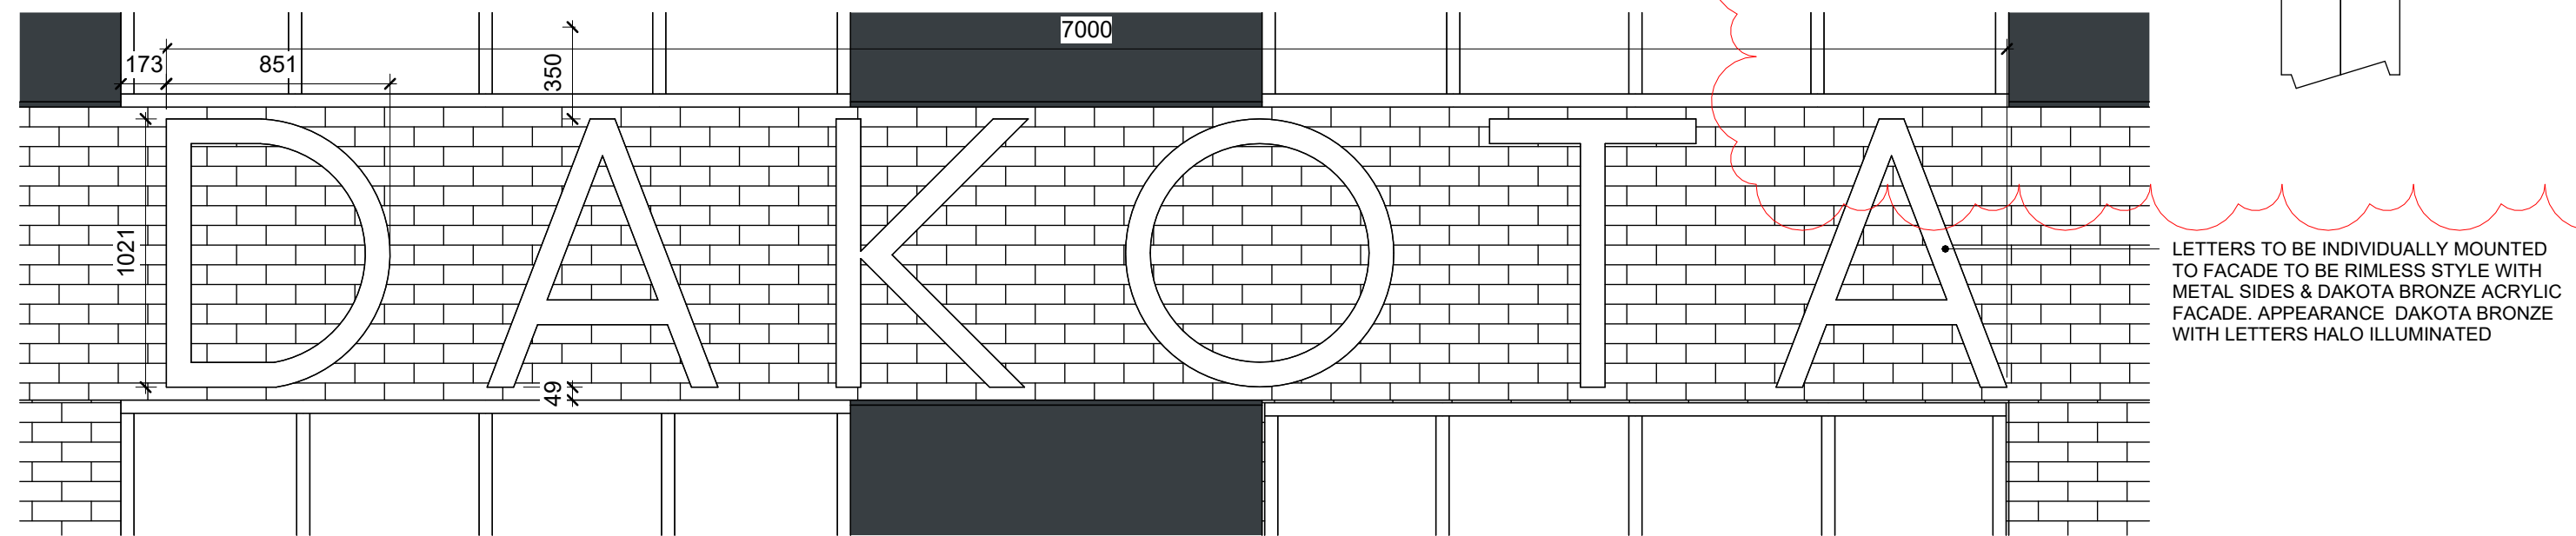


SOUTH WEST SIGNAGE - SIGN F
1 : 25

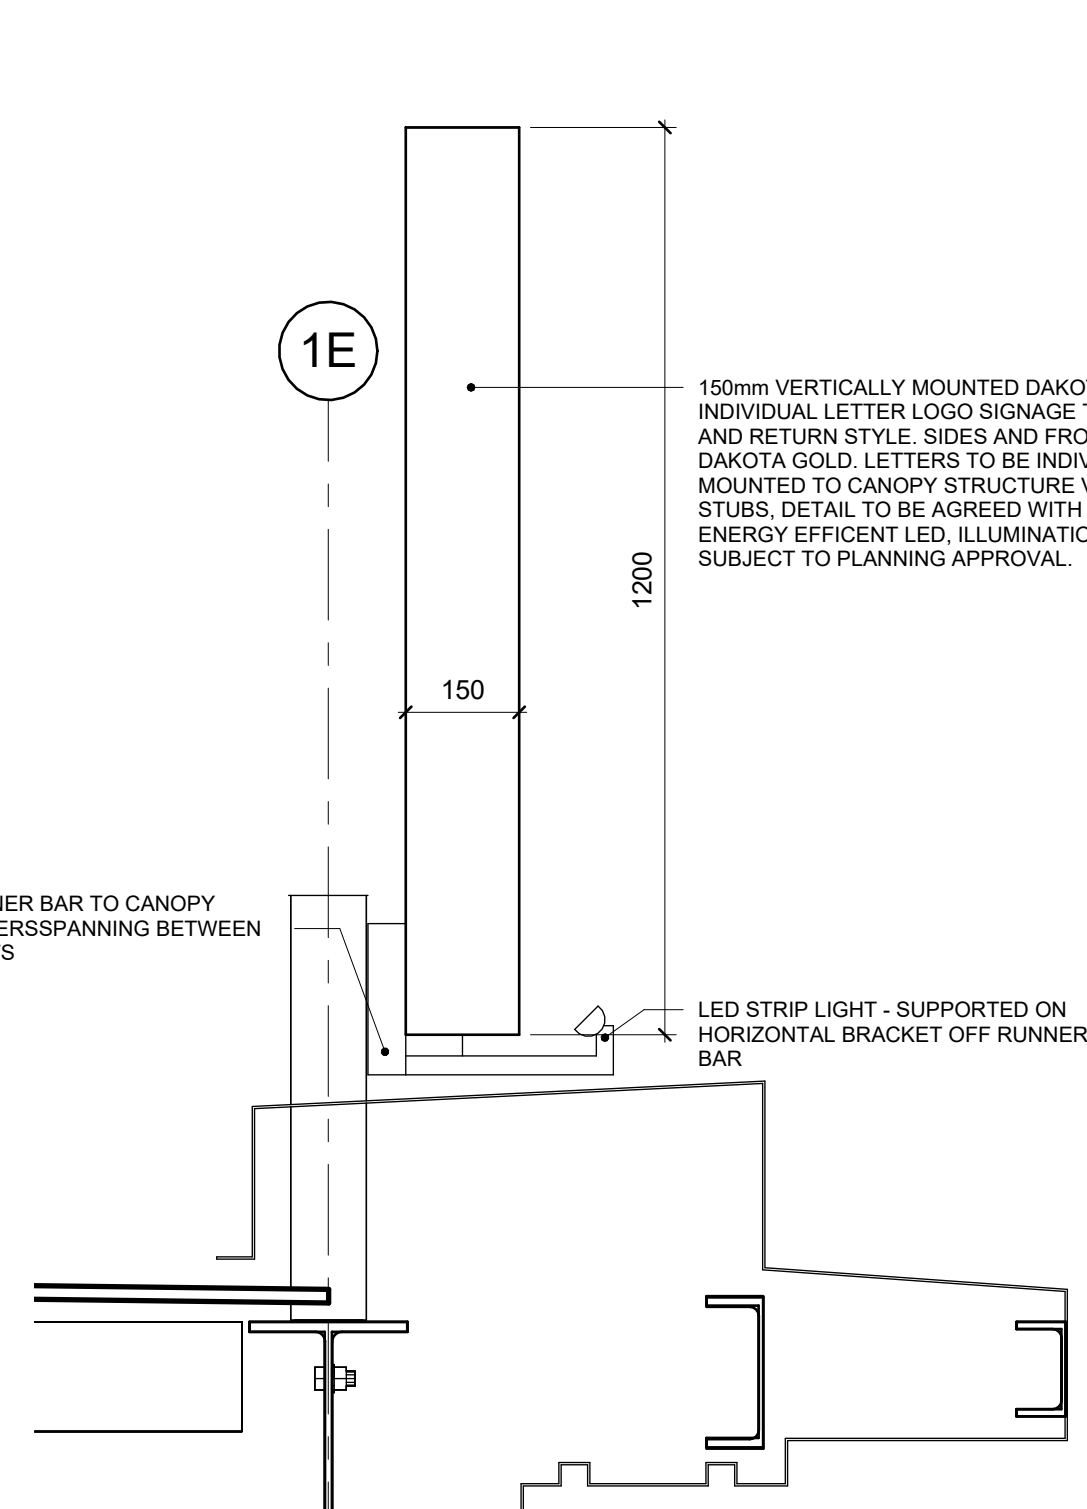


SIGN A - SECTION A-A
1 : 10

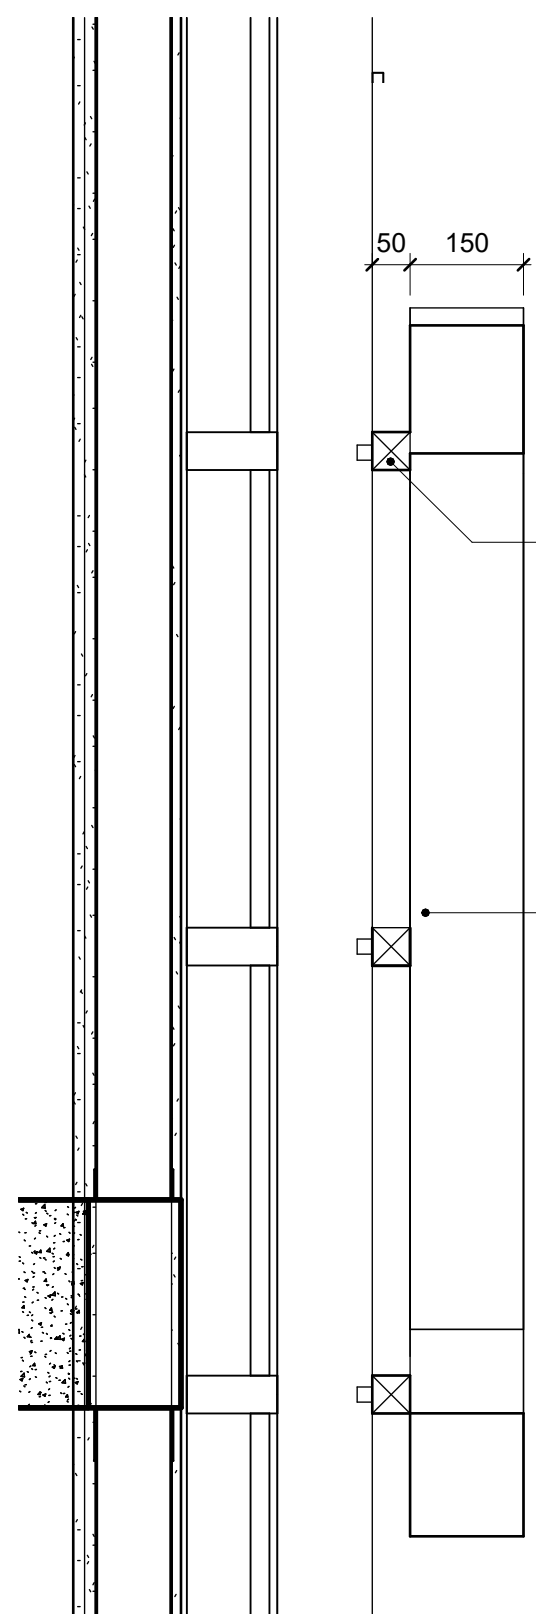

SIGN B - SECTION B-B
1 : 10

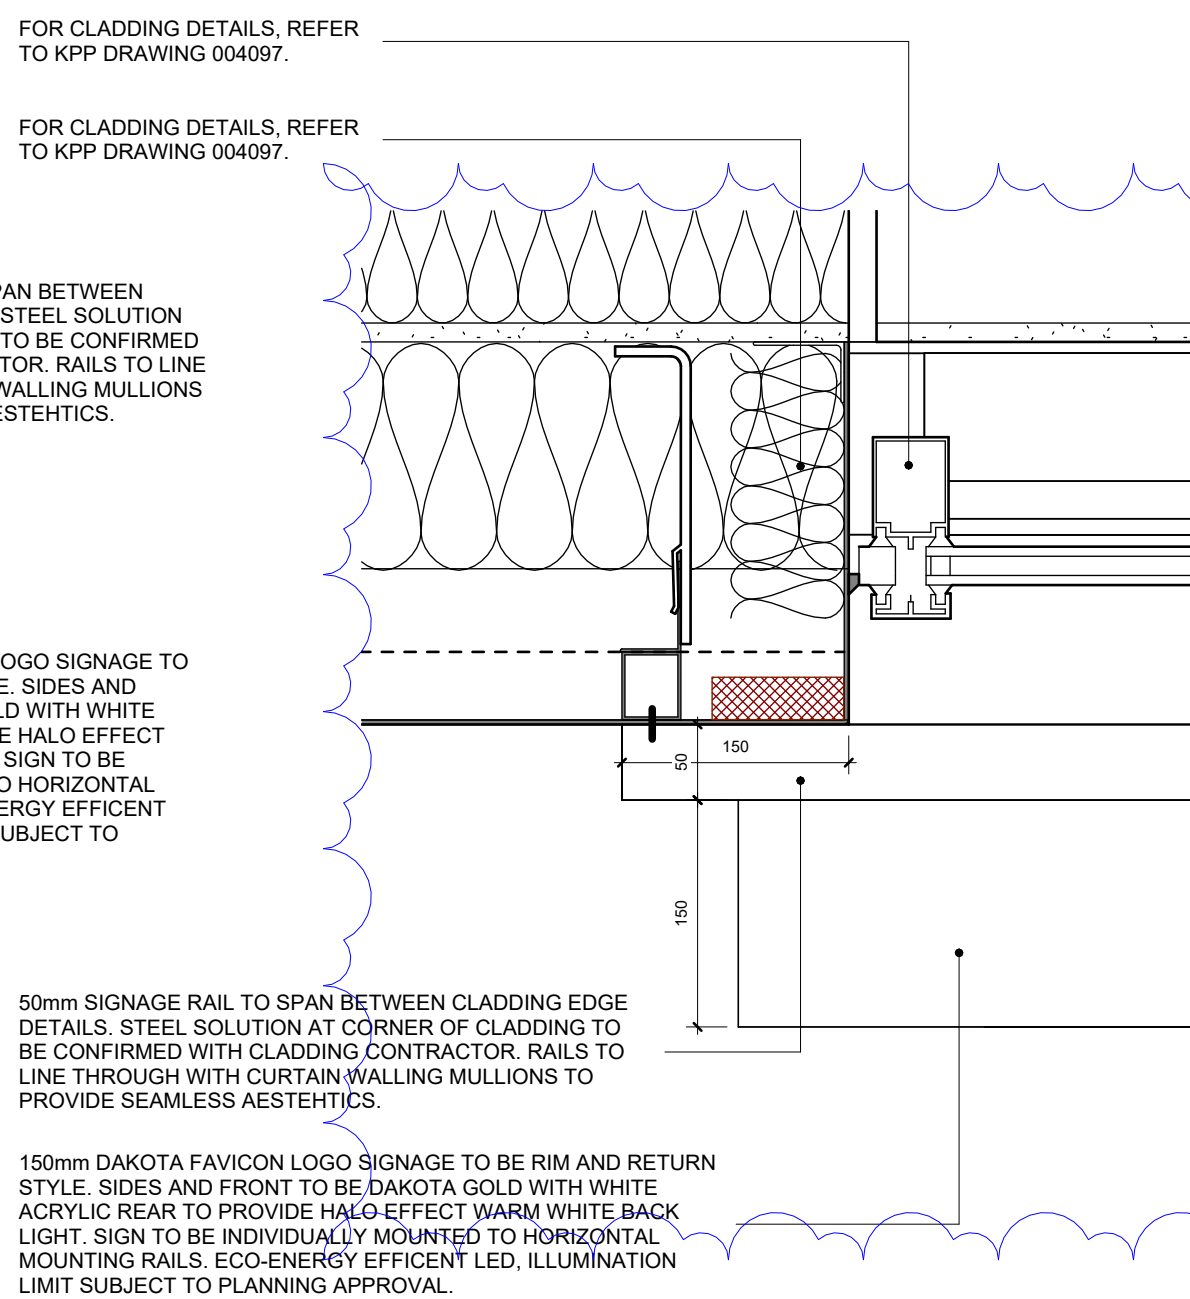

SIGN B - SECTION C-C
1 : 5

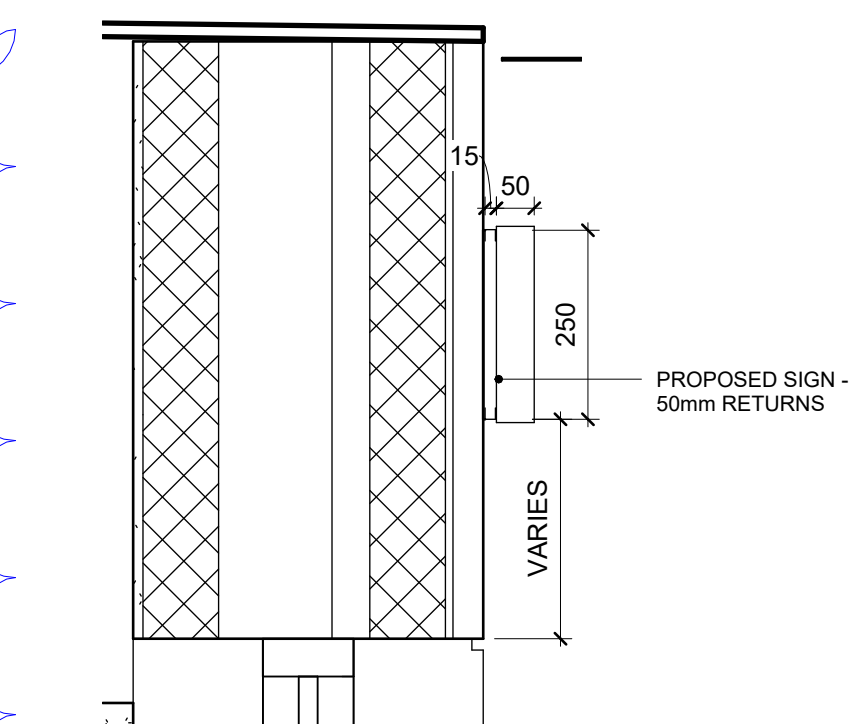


SIGN C & D - SECTION D-D
1 : 10

SIGNAGE SUBCONTRACTOR TO PROVIDE SAMPLES FOR APPROVAL PRIOR TO FABRICATION

SIGNAGE LOADINGS AND FIXINGS TO BE AGREED WITH GMI ('DAKOTA' TO BRICKWORK). STRUCTURE OF DAKOTA CANOPY SIGN STUB STEELWORK AND PLATE TO BE AGREED WITH JPG ENGINEERS FIXING OF DAKOTA FAVICON LOGO TO BE AGREED WITH CLADDING CONTRACTOR AND AGREE LOADINGS IMPOSED ON CLADDING STRUCTURE. ALL RETURNS AND STAND OFF'S TO BE FULLY AGREED. ALL LIGHTING REQUIREMENTS TO BE AGREED WITH AF CONNELL. CONTROLS LINKED BACK TO BUILDING MANAGEMENT SYSTEM, ALL AGREED WITH DAKOTA.

FOR DAKOTA BRANDING STANDARDS, PLEASE REFER TO **DAKOTA HOTEL BRAND GUIDELINES & STYLE GUIDE**

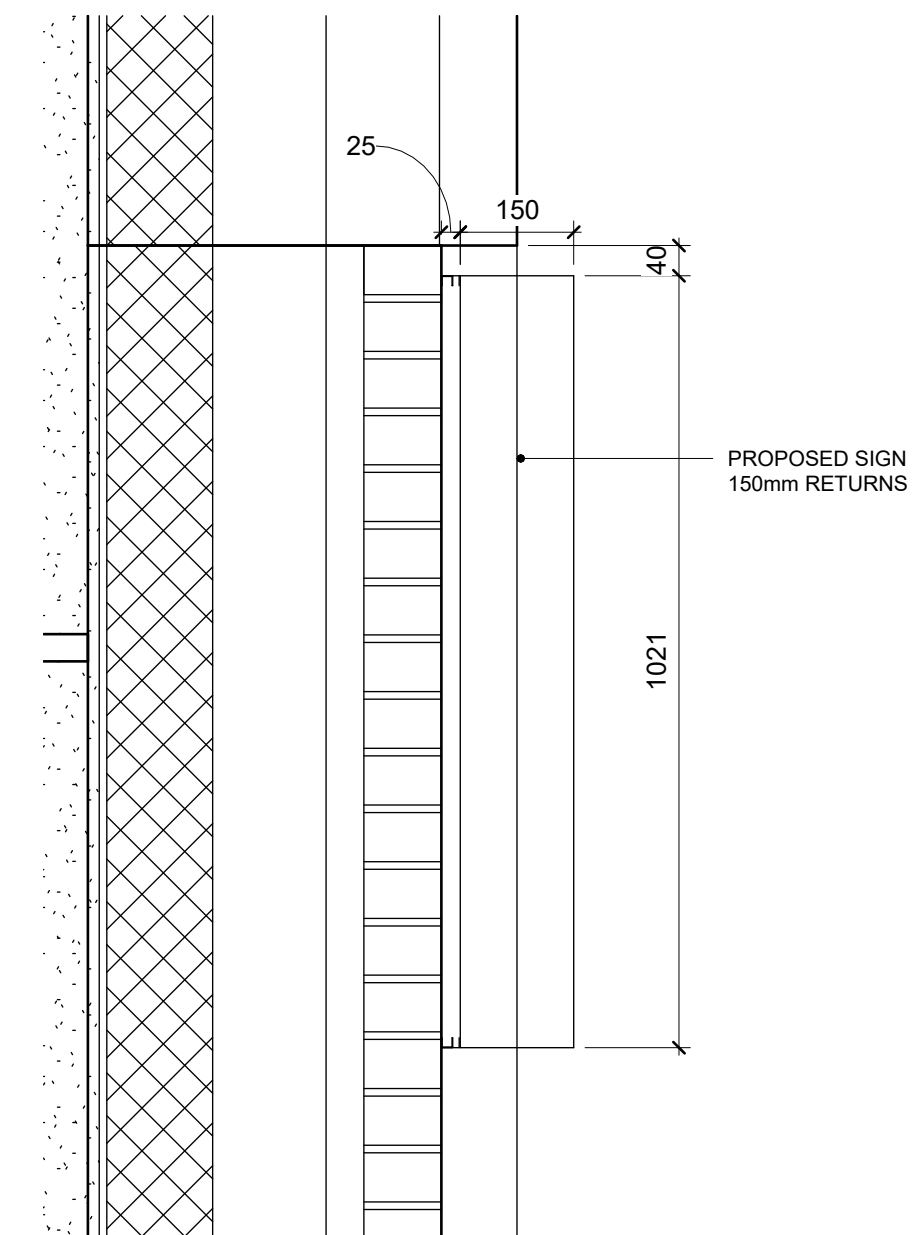

SIGN E & F - SECTION E-E
1 : 10

Notes:

This drawing is the sole copyright of KPP Architects Ltd and reproduction in any form is forbidden unless permission is obtained in writing.

Do not scale from this drawing. Any discrepancies on site should be brought to the attention of KPP Architects Ltd.

Work and materials must comply with the current Building Regulations and

Codes of Practice and be read in conjunction with building specifications and other sub-contractors information. All materials are to be installed in strict accordance with the recommendations of the manufacturers.

LETTERING TO MEET DAKOTA
BRAND GUIDELINES - FONT & STYLE.

P01	PRELIMINARY ISSUE	JB		06.08.25
P02	ADDITIONAL SECTION ADDED	KW		27.08.25
Rev	Description	By	Chkd	Date
Client				

EVANS DAKOTA HOTELS LTD.

Project Title
DAKOTA HOTEL
LAND OFF ENTERPRISE WAY
MANCHESTER AIRPORT

Drawing Title
**BUILDING SIGNAGE DETAILS-
SHEET 2**

KPP
ARCHITECTS

Lodge House
12 Town Street
Horsforth, Leeds LS18 4RJ
T : +44 (0) 113 2390460
E : architects@kpp-leeds.co.uk
W : www.kpp-leeds.co.uk

Scale	Size	Date	Drawn	Checked		
As indicated	A1	01/24/25	KW			
Status						
PRELIMINARY						
KPP Job No.				Revision		
2019-08				P02		
Project	Originator	Volume	Level	Type	Role	Number
L051	KPP	ZZ	01.ZZ	D	A	00411